



SUPERSEDED

Front Elevation

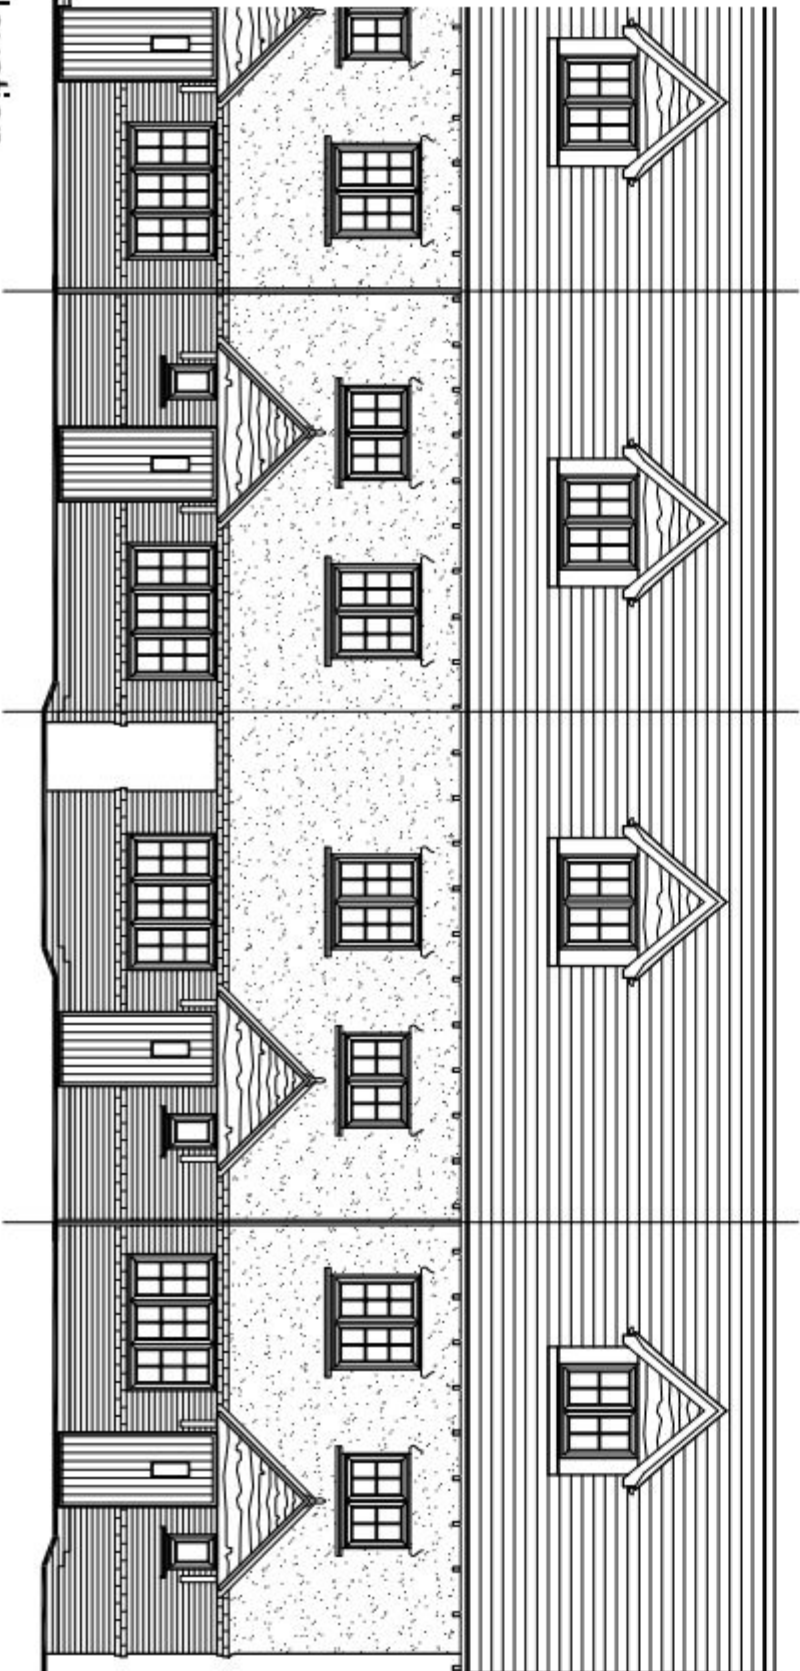

Side Elevation

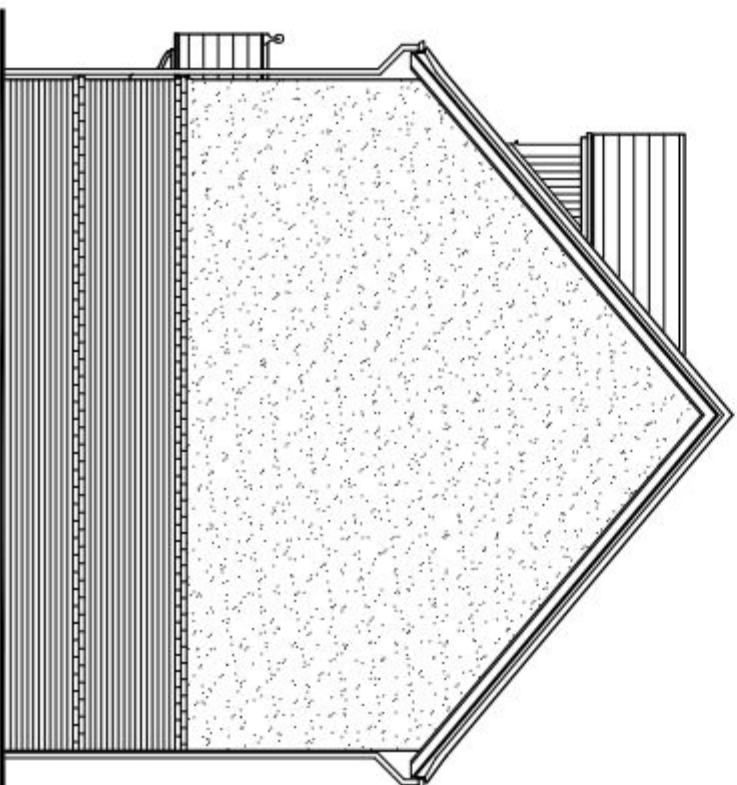

NOTES

Permission is granted to scale from this drawing for the purpose of local Authority Planning Approval only. In all other circumstances DO NOT scale from this drawing. Please contact this office for any additional information required.

Contractors, Sub Contractors and Suppliers are to check all relevant dimensions and levels of the site and building before commencing any shop drawings or building work. Any discrepancies should be recorded to the Architect.

Where applicable the drawing is to be read in conjunction with the Consultant's drawings.

This drawing is the copyright of Telford King Ltd. All rights reserved.

Ordnance Survey Data © Crown Copyright. All rights reserved. Licence No. 100007356

REV	DESCRIPTION	DATE	AUTH	CHKD
-----	-------------	------	------	------

PLANNING



ARCHITECTS : URBAN DESIGNERS | SUSTAINABILITY CONSULTANTS
Building 200, The Grange Parkway Road, Waterlooville, Hampshire, SO3 0PE
Tel: 01703 637700 Fax: 01703 637707 info@telfordking.co.uk

PROJECT

Berewood, Phase 2
Waterlooville
For: Redrow Homes (Southern)

DRAWING

Plots 142-145
Elevations - Sheet 1 of 2
Lifetime Homes

SCALE	DATE	AUTHOR	CHKD
1:100 @ A3	Dec 2013	ND	
JOB NO.	DRAWING NO.	REV	
REDR130524	P142-145.e1		

scale 1:100

