




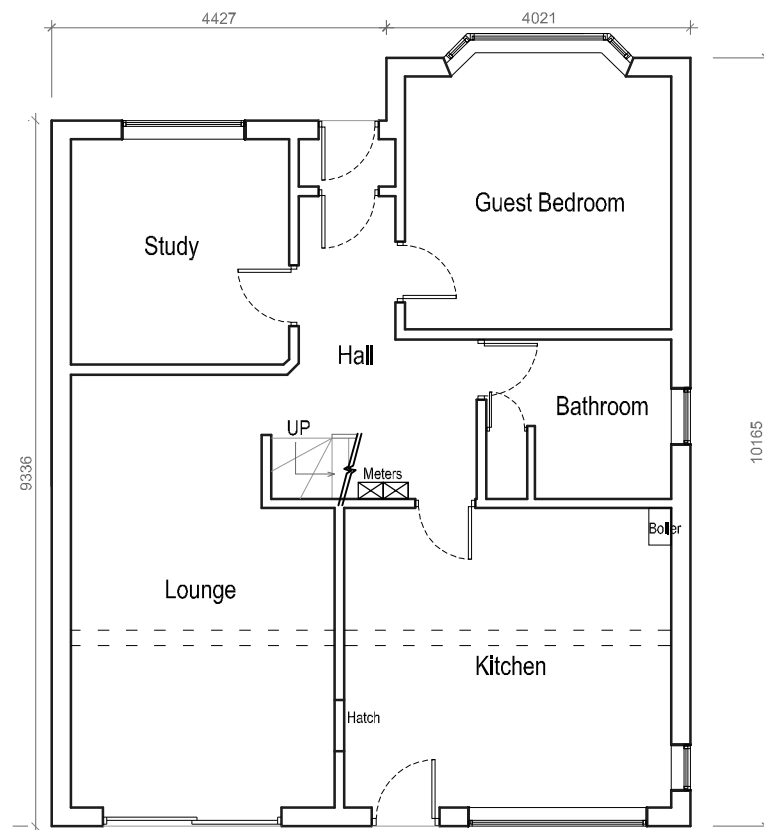

Proposed Ground Floor Plan
Scale 1/100@A3

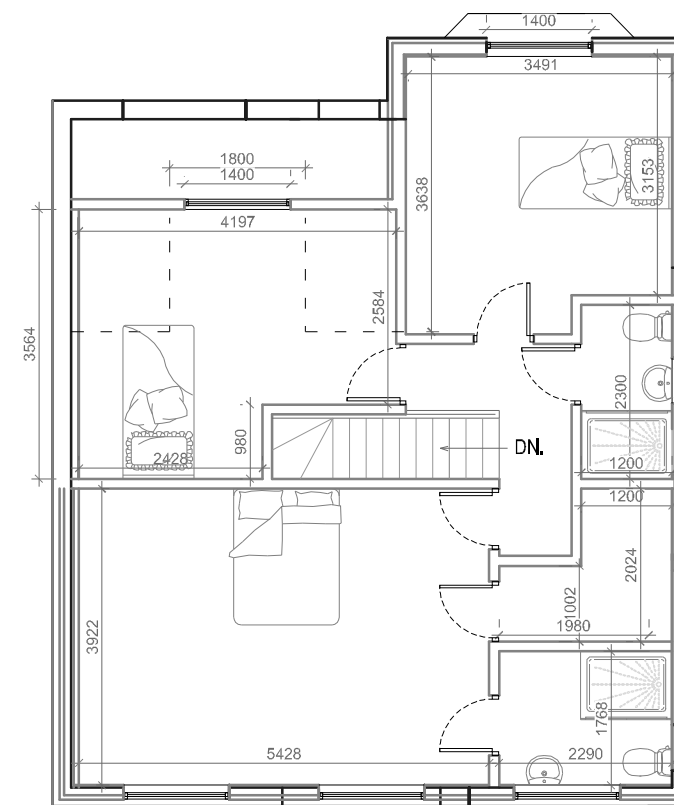

Proposed Second Floor Plan
Scale 1/100@A3

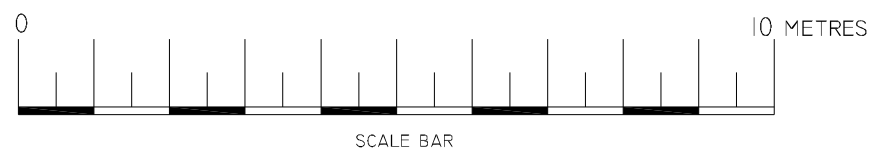

Your Home Plans Ltd
Drop Anchor, Drift Lane,
Bosham, West Sussex, PO18 8PP
Tel: 01243 572414
june@yourhomeplans.co.uk

Mr & Mrs Khoury
48 Rowlands Road
Waterlooville
Hampshire
PO7 7RU

Proposed Floor Layouts

Project Number: 48ROW-13
Date: 12th December 2013
Drawn By: Your Home Plans Ltd
Checked By: JEG

Drawing No: **04**
Scale: 1:100