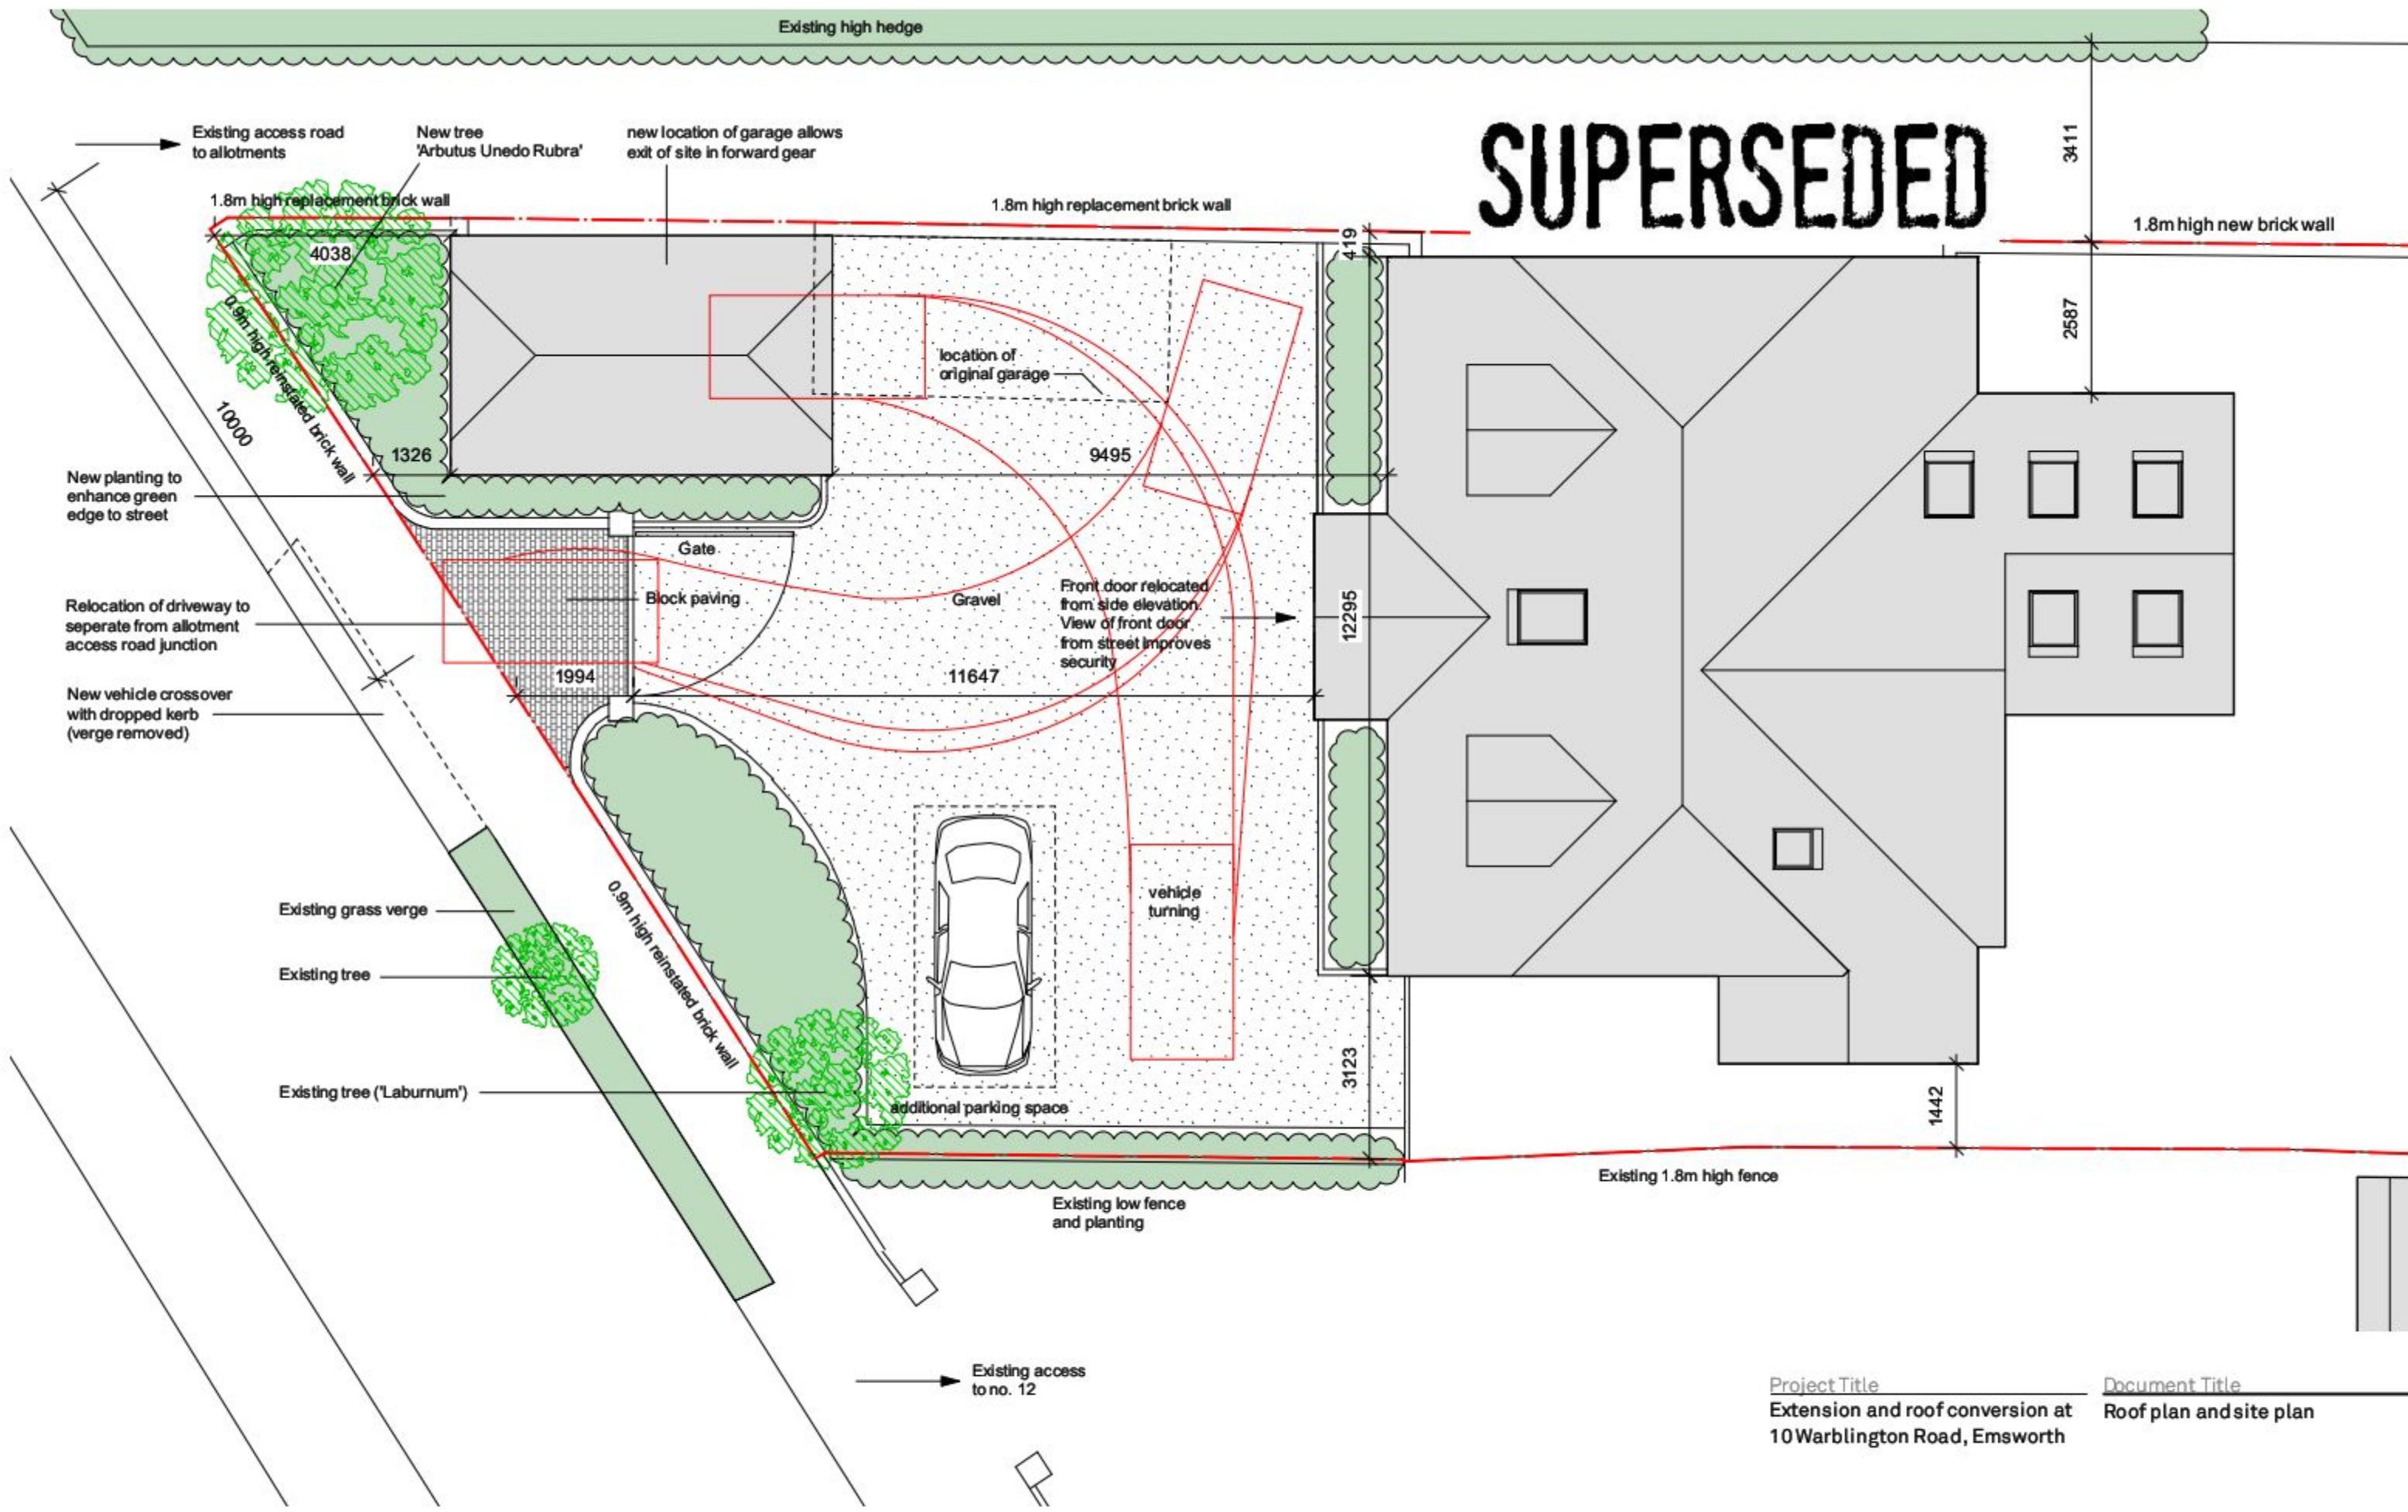


<u>Project Title</u>		<u>Document Title</u>	
Extension and roof conversion at 10 Warblington Road, Emsworth		Roof plan and site plan	
<u>Scale</u>	<u>Drawn by</u>	<u>Status</u>	
1:100 at A3	JF	Planning	
<u>Date</u>	<u>Checked</u>	<u>Drawing Number</u>	<u>Rev</u>
21.09.13		AP 10.03	-