




NOTES:
Drawings to be checked on site before commencing work. Any discrepancies shall be reported to the architect immediately. Do not scale from these drawings except for planning purposes. Use figured dimensions only.
Where applicable this drawing is to be read in conjunction with other consultants' drawings.
All drawings to be read in conjunction with specification and all electrical drawings / specification

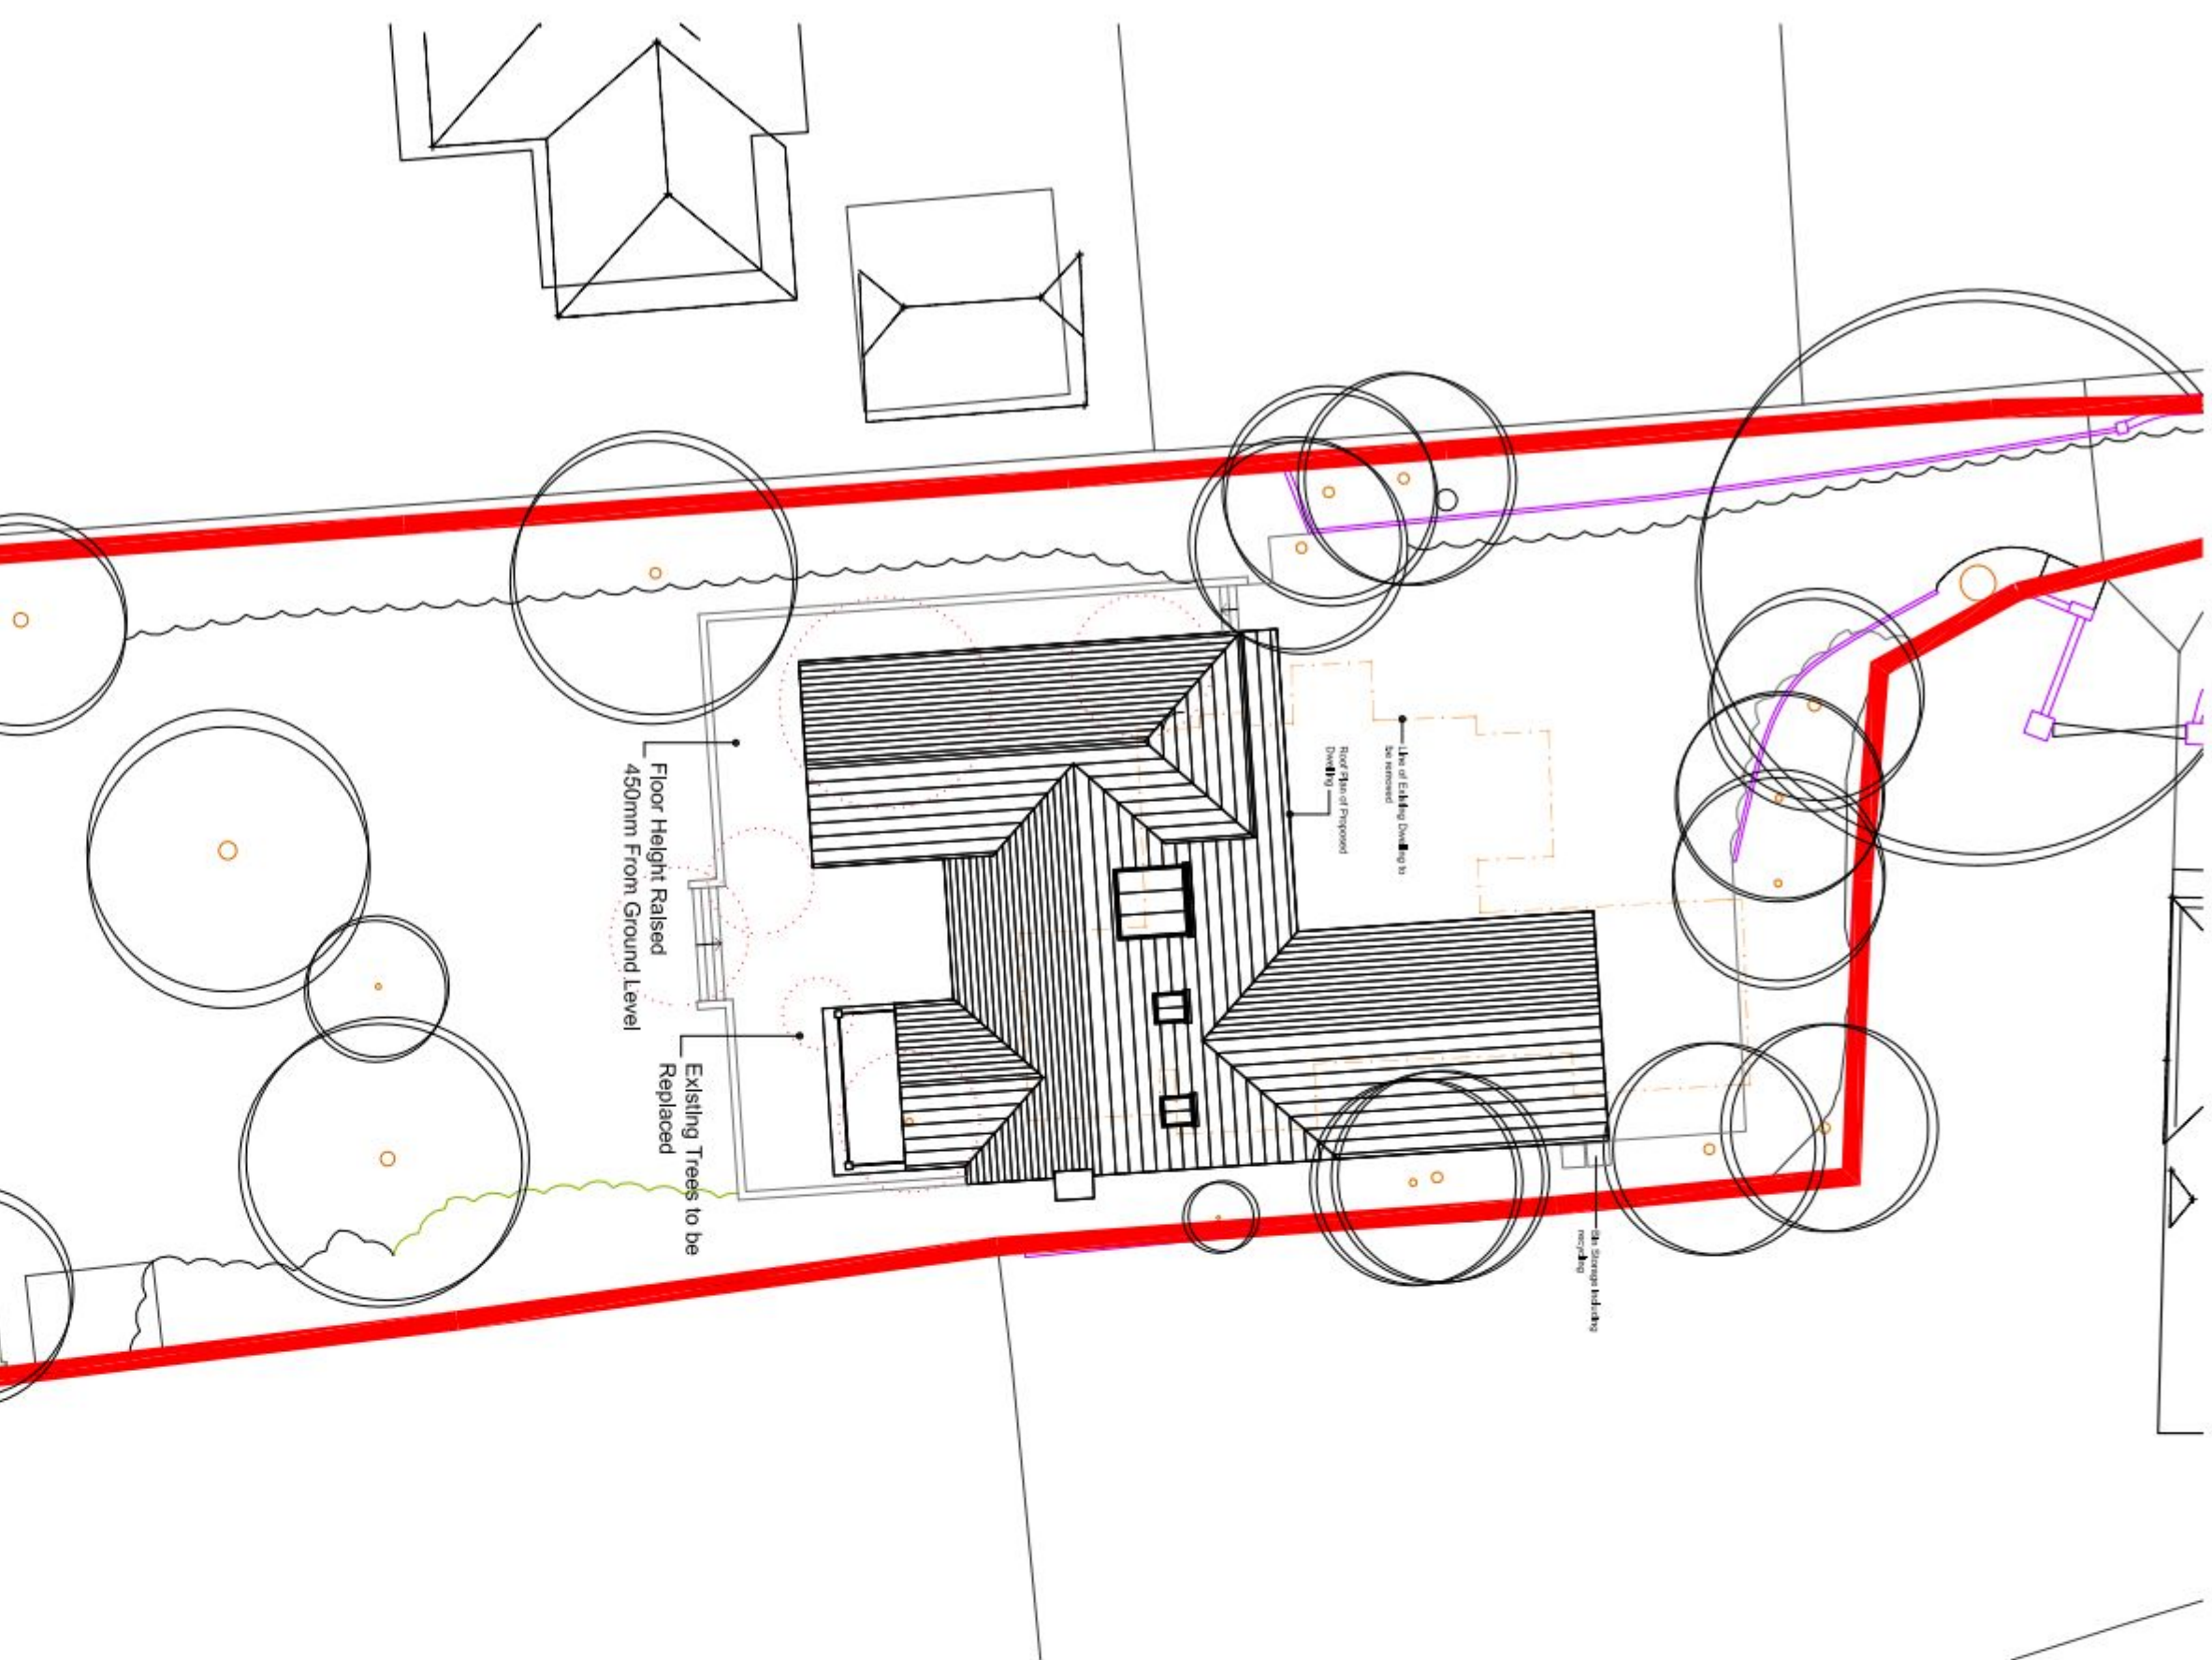

Proposed Ground Floor Plan @ 1:100

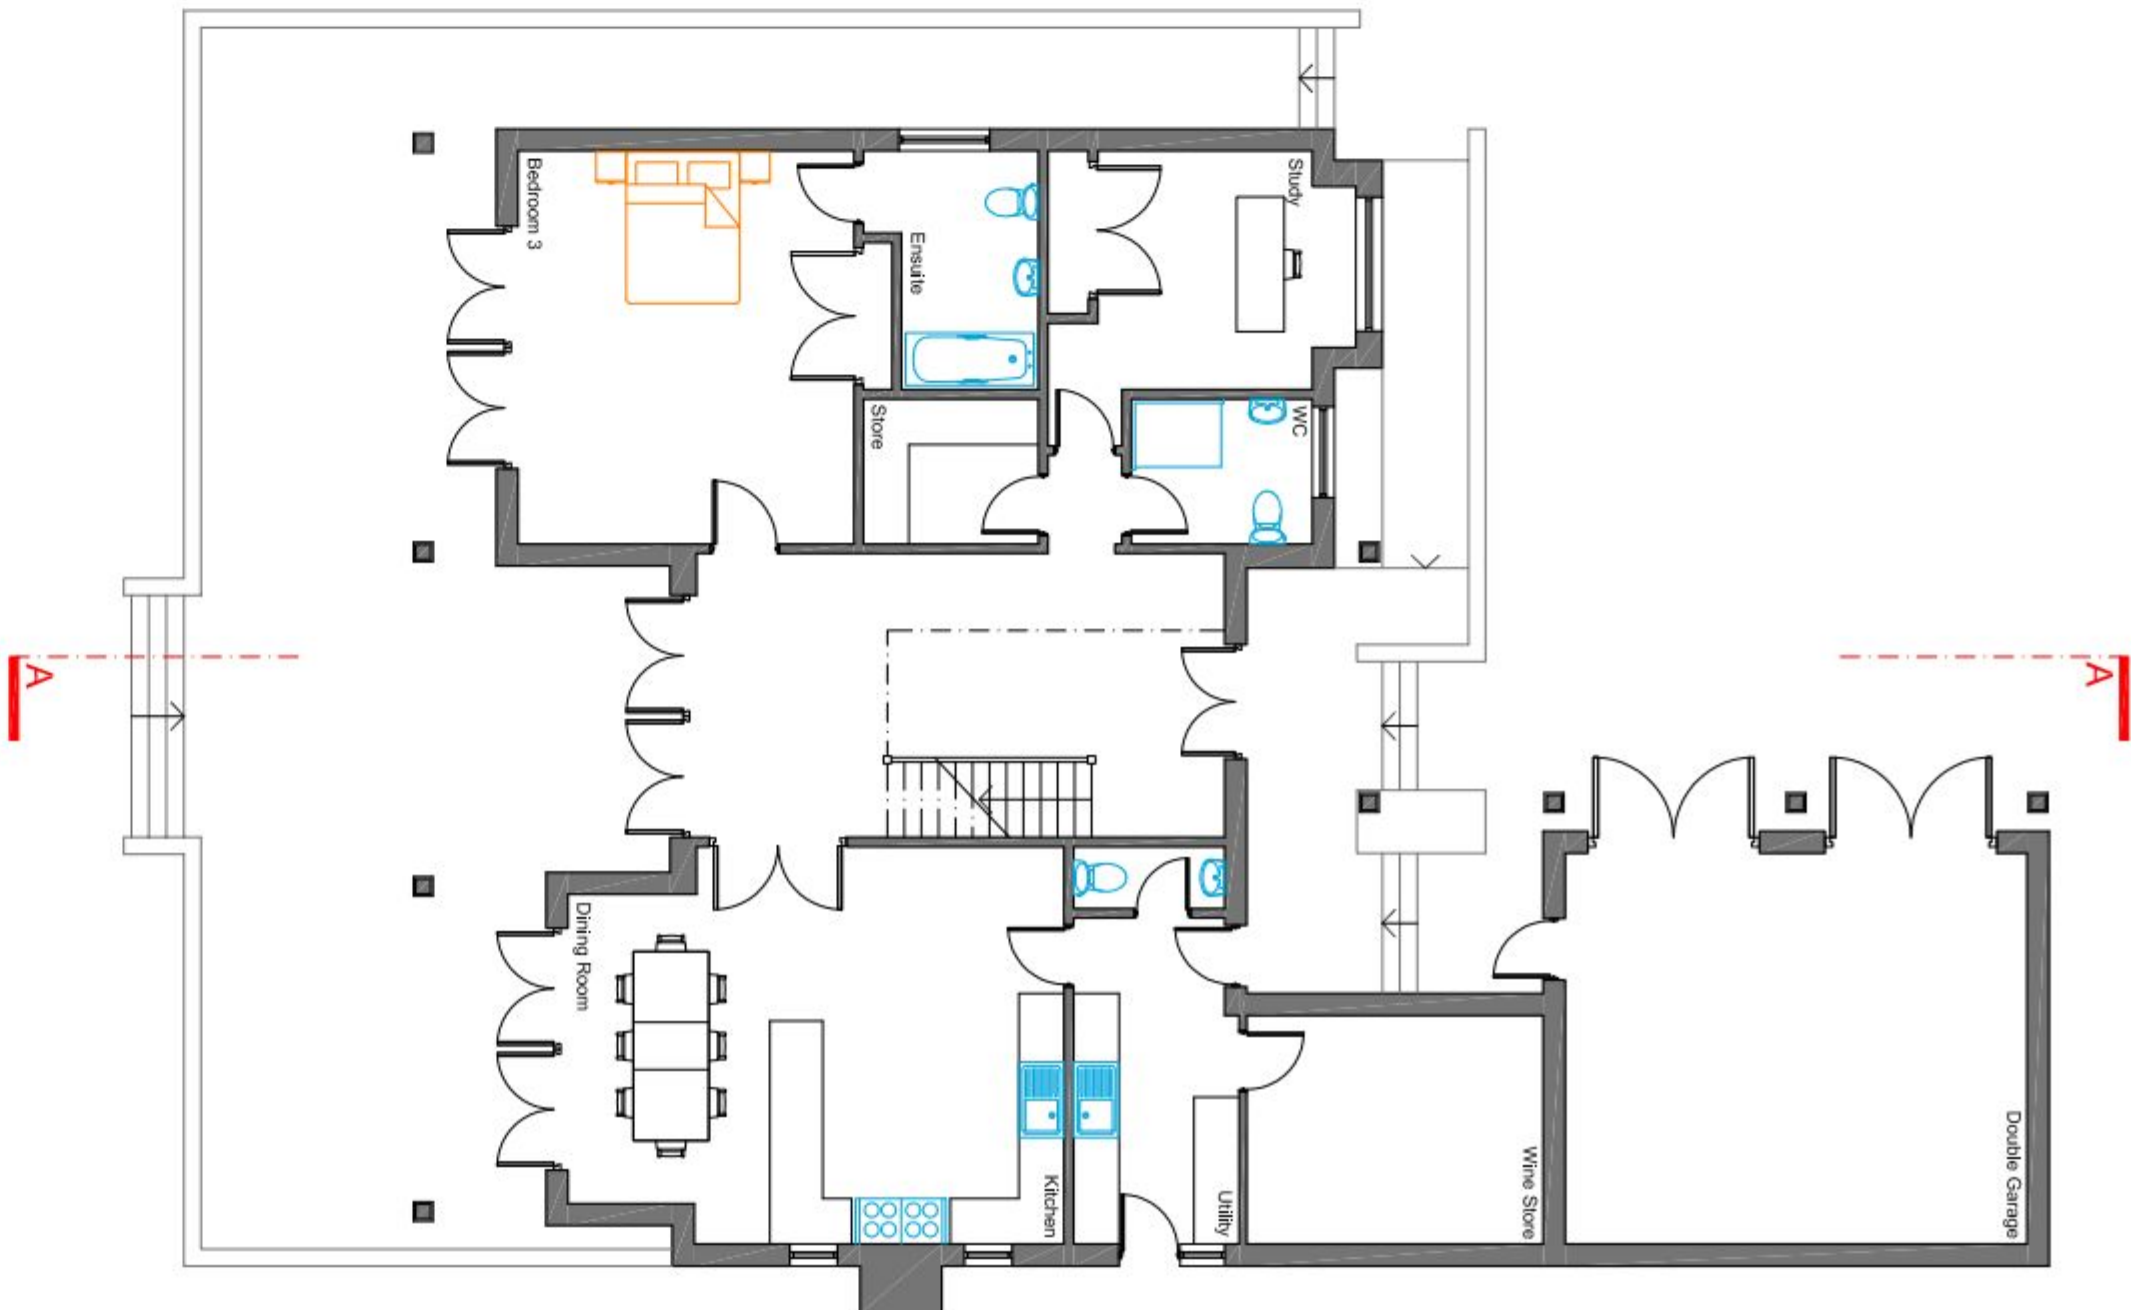

Proposed First Floor Plan @ 1:100

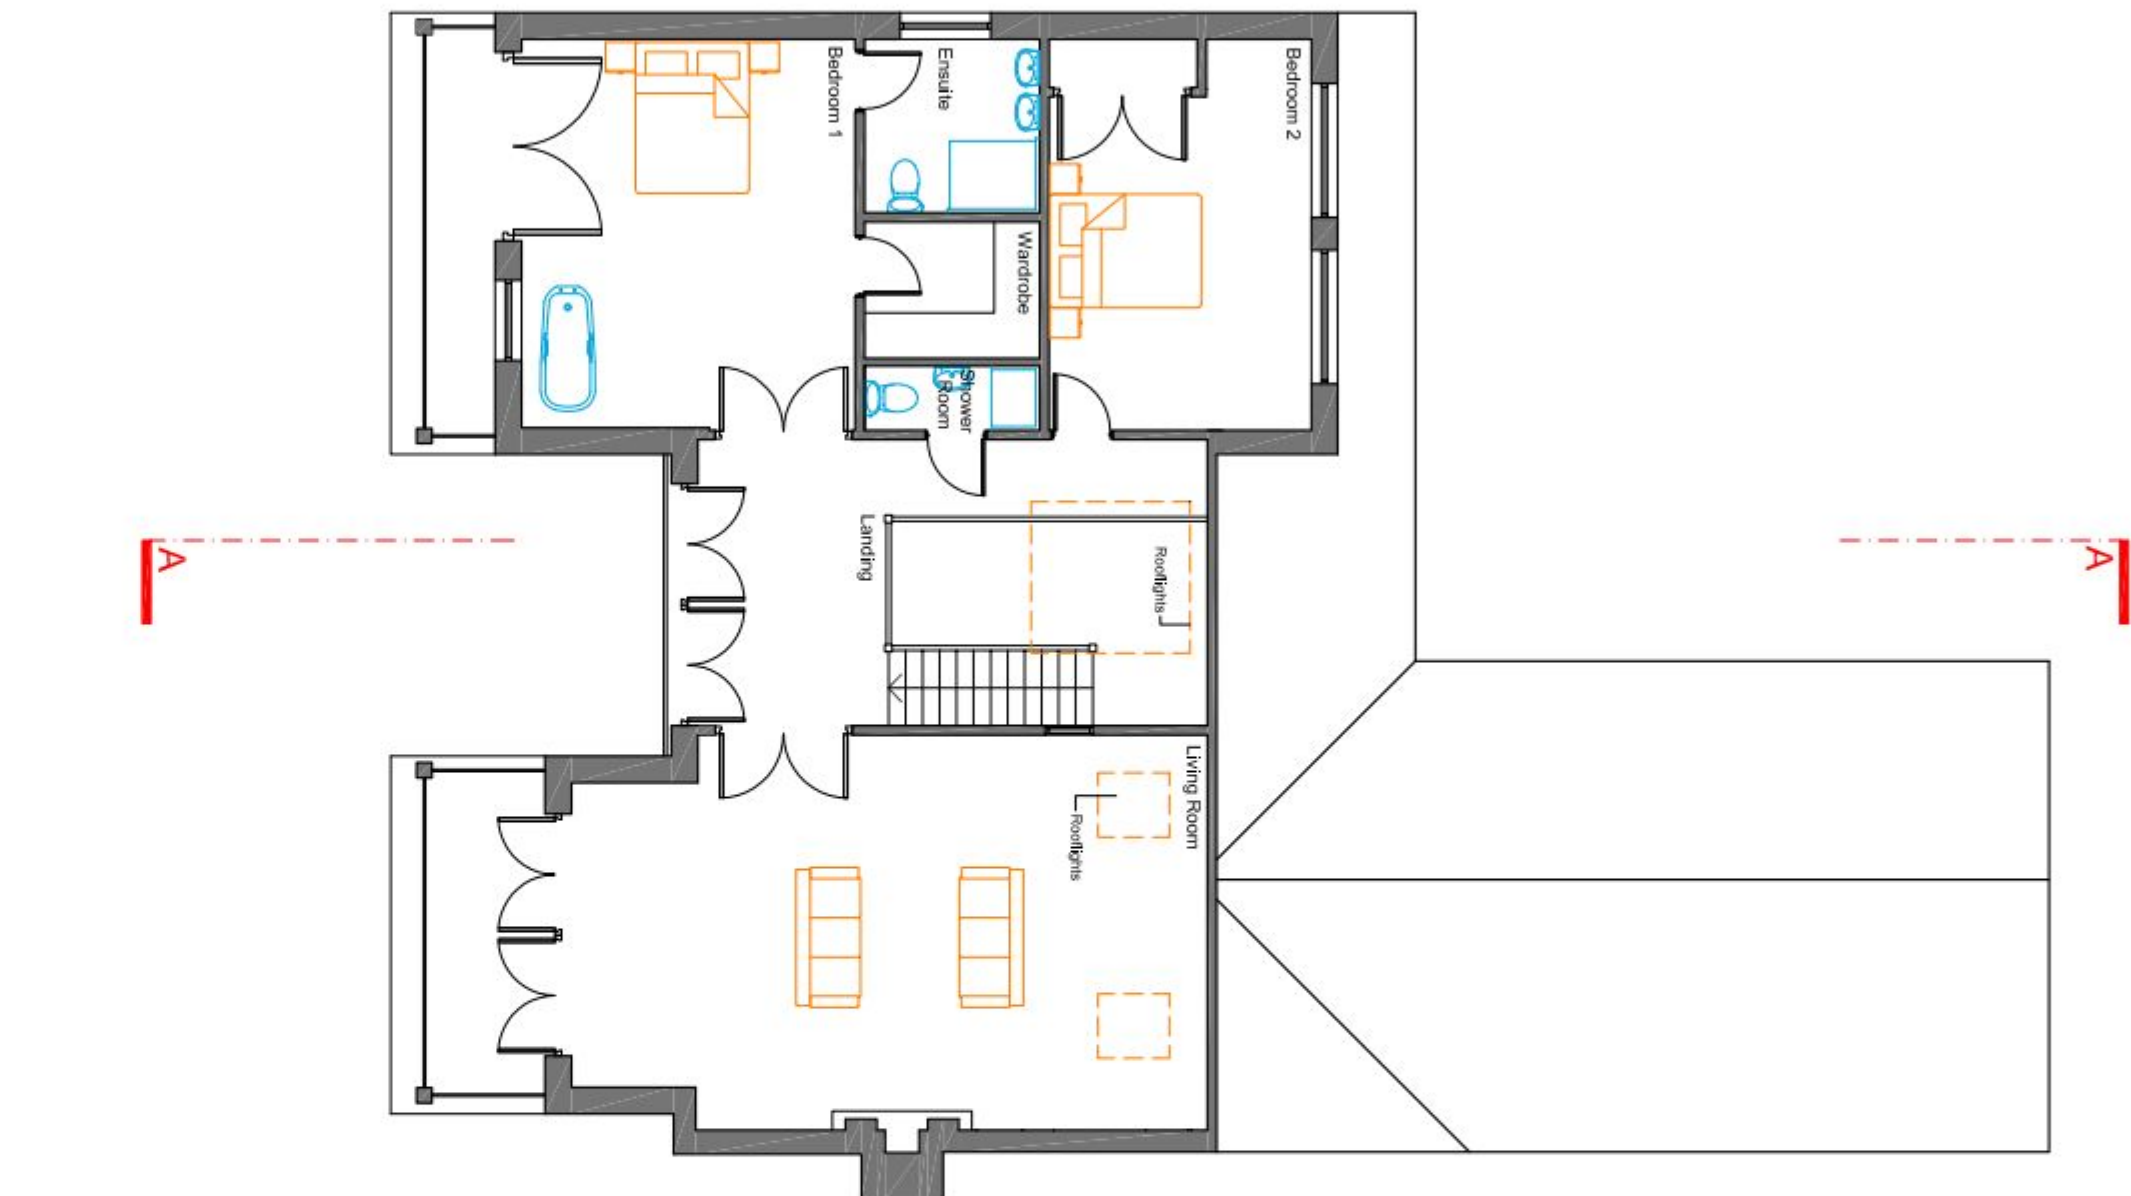

Proposed South Elevation @ 1:100



REV	DATE	MEASUREMENT	DRAWN

hd
architects
Helyer Davies Architects Ltd
1 The Old Flour Mill,
Lungstone
PO8 1RX
01243 300 715
mail@hdaarchitects.co.uk
www.hdaarchitects.co.uk

CLIENT
Mr David Holland

PROJECT
4 Mill Lane
Lungstone
PO8 1RX
Proposed Dwelling

DRAWING	SCALE
Proposed	as noted

DATE	June 2013	DRAWN	TD
DRAWING NUMBER	12176/02	REVISION	