




proposed front, side, rear, side, elevations.

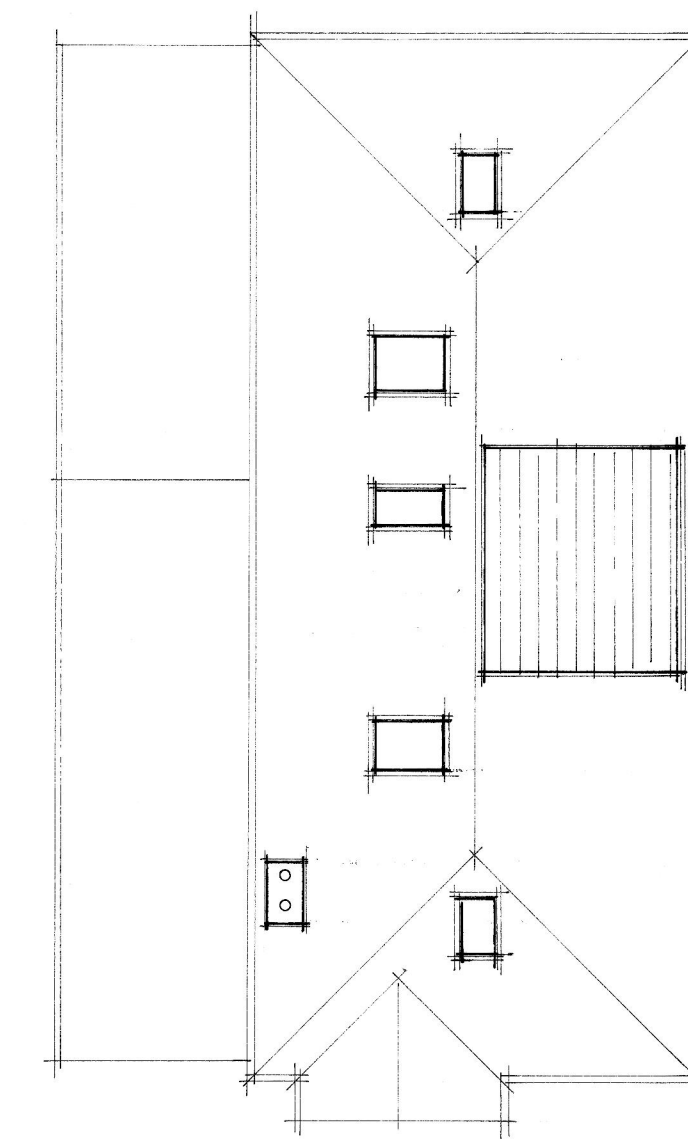

proposed roof plan.

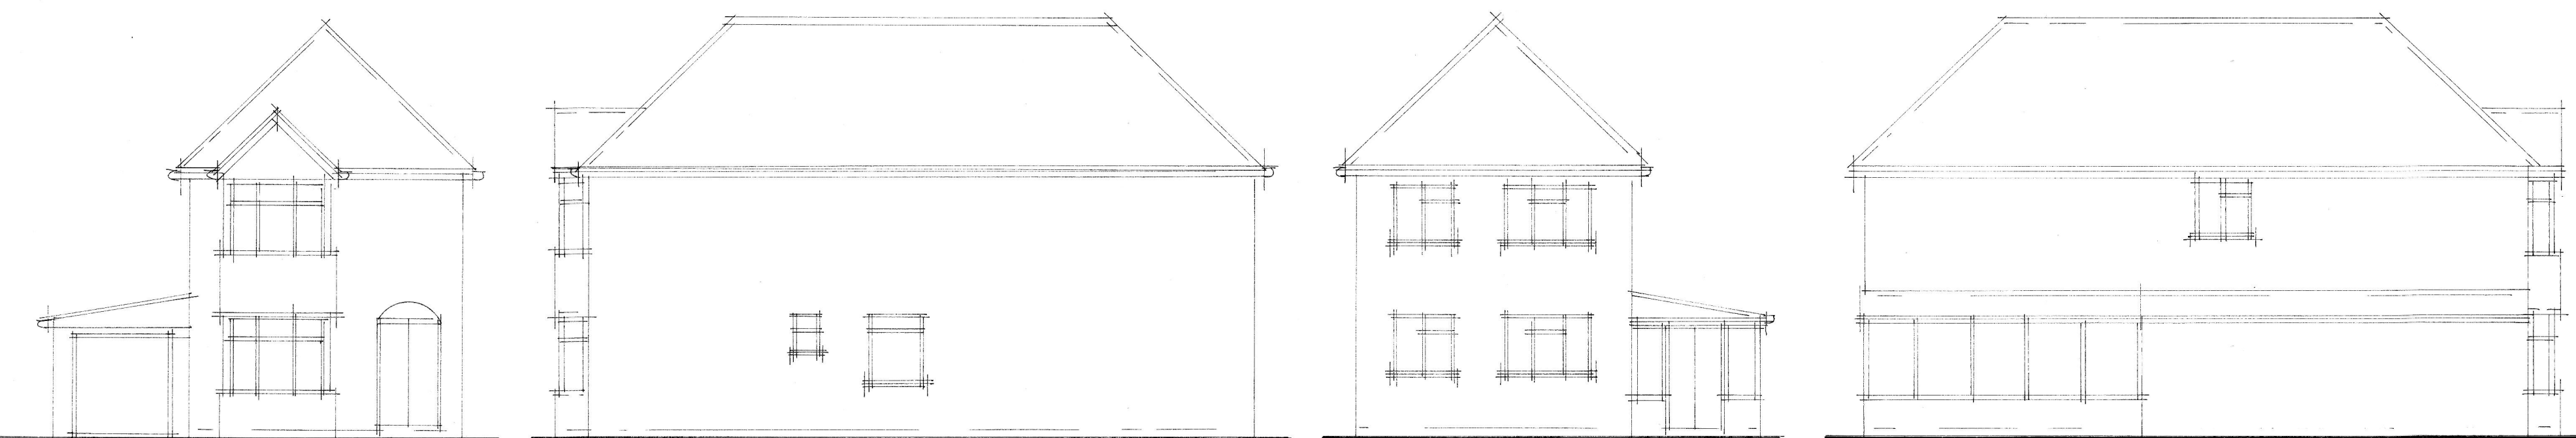

existing front, side, rear, side, elevations.

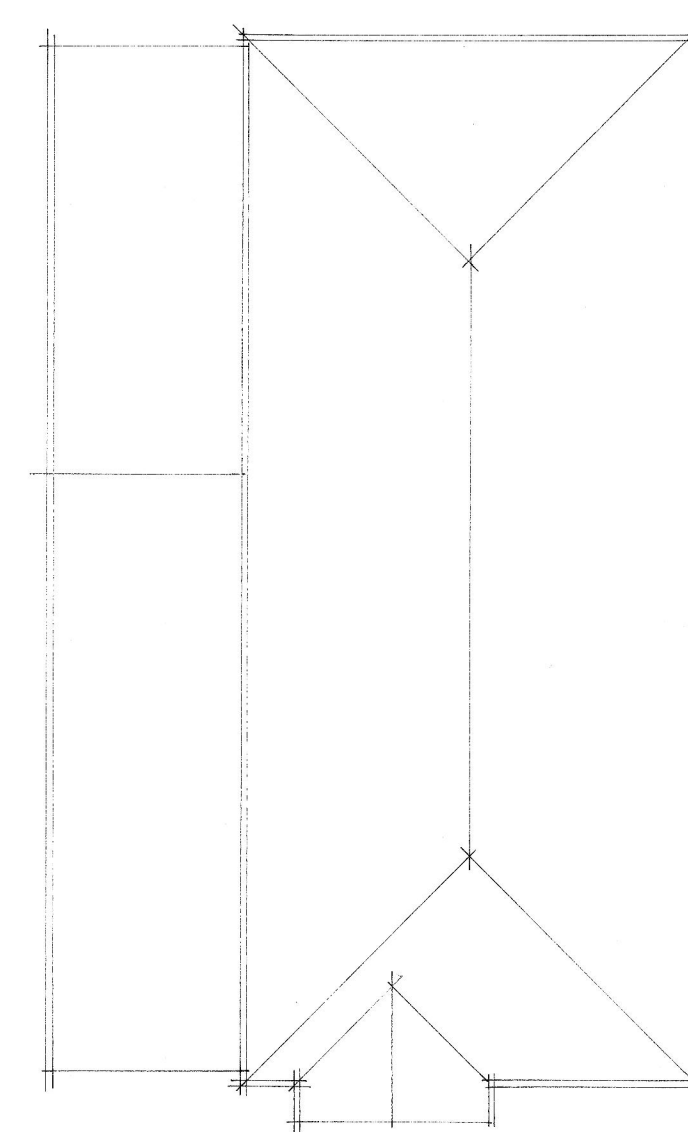

existing roof plan.

A	Date	Revision
© copyright		
THORNS-YOUNG ARCHITECTURAL		
THORNS-YOUNG LTD CHARTERED BUILDING CONSULTANTS 232 London Road, North End, Portsmouth PO2 9JQ Tel: (023) 9267 2883 Fax: (023) 9266 3357 Website: www.thornsyong.co.uk		
Client		
mr neil		
Job Title		
4 crookhorn lane waterlooville		
Drawing Title		
elevations & roof plans.		
Scale 1:100, 1:50 : at A1		
Date	June '2013	Drawn by sa
Drg. No.		Rev.
6111-13-2		