


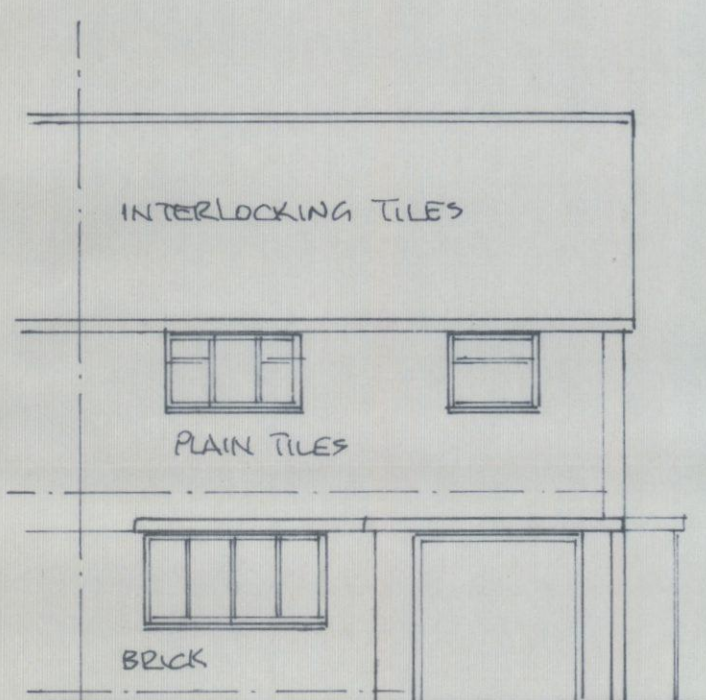
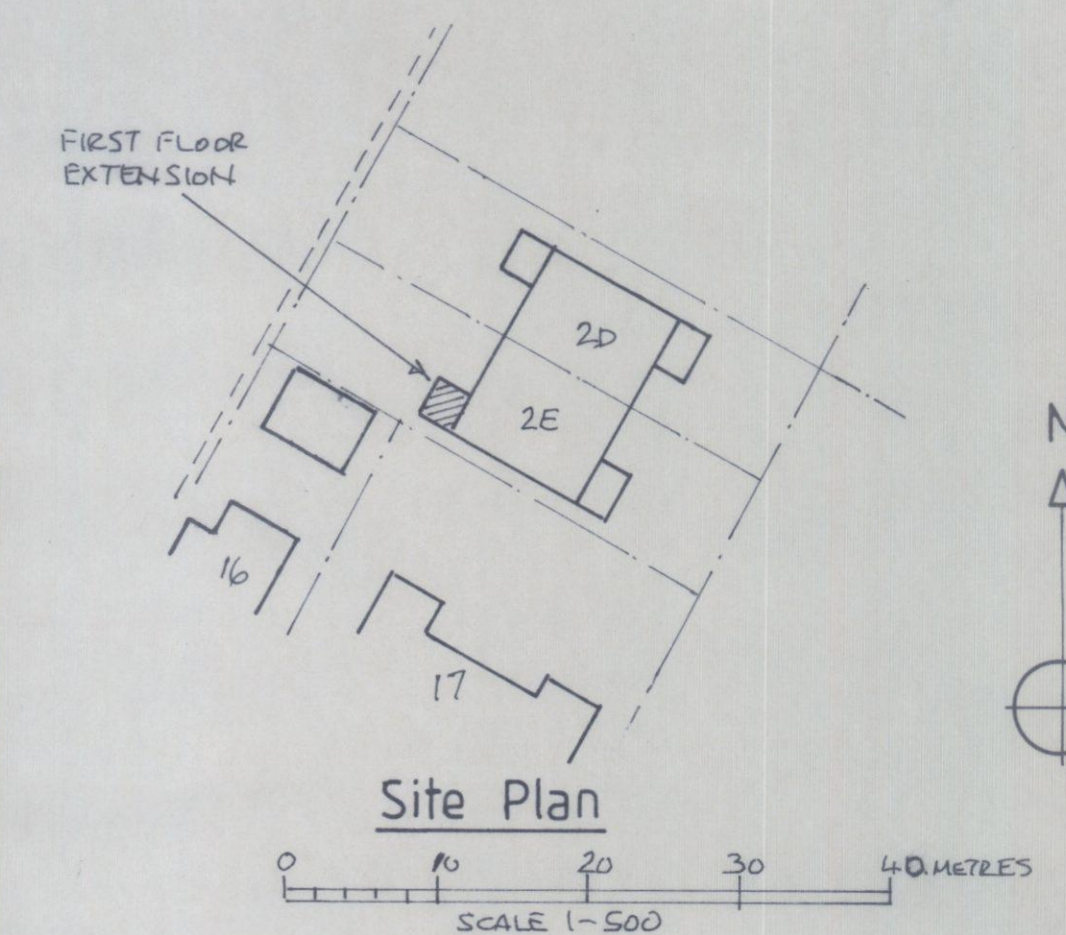
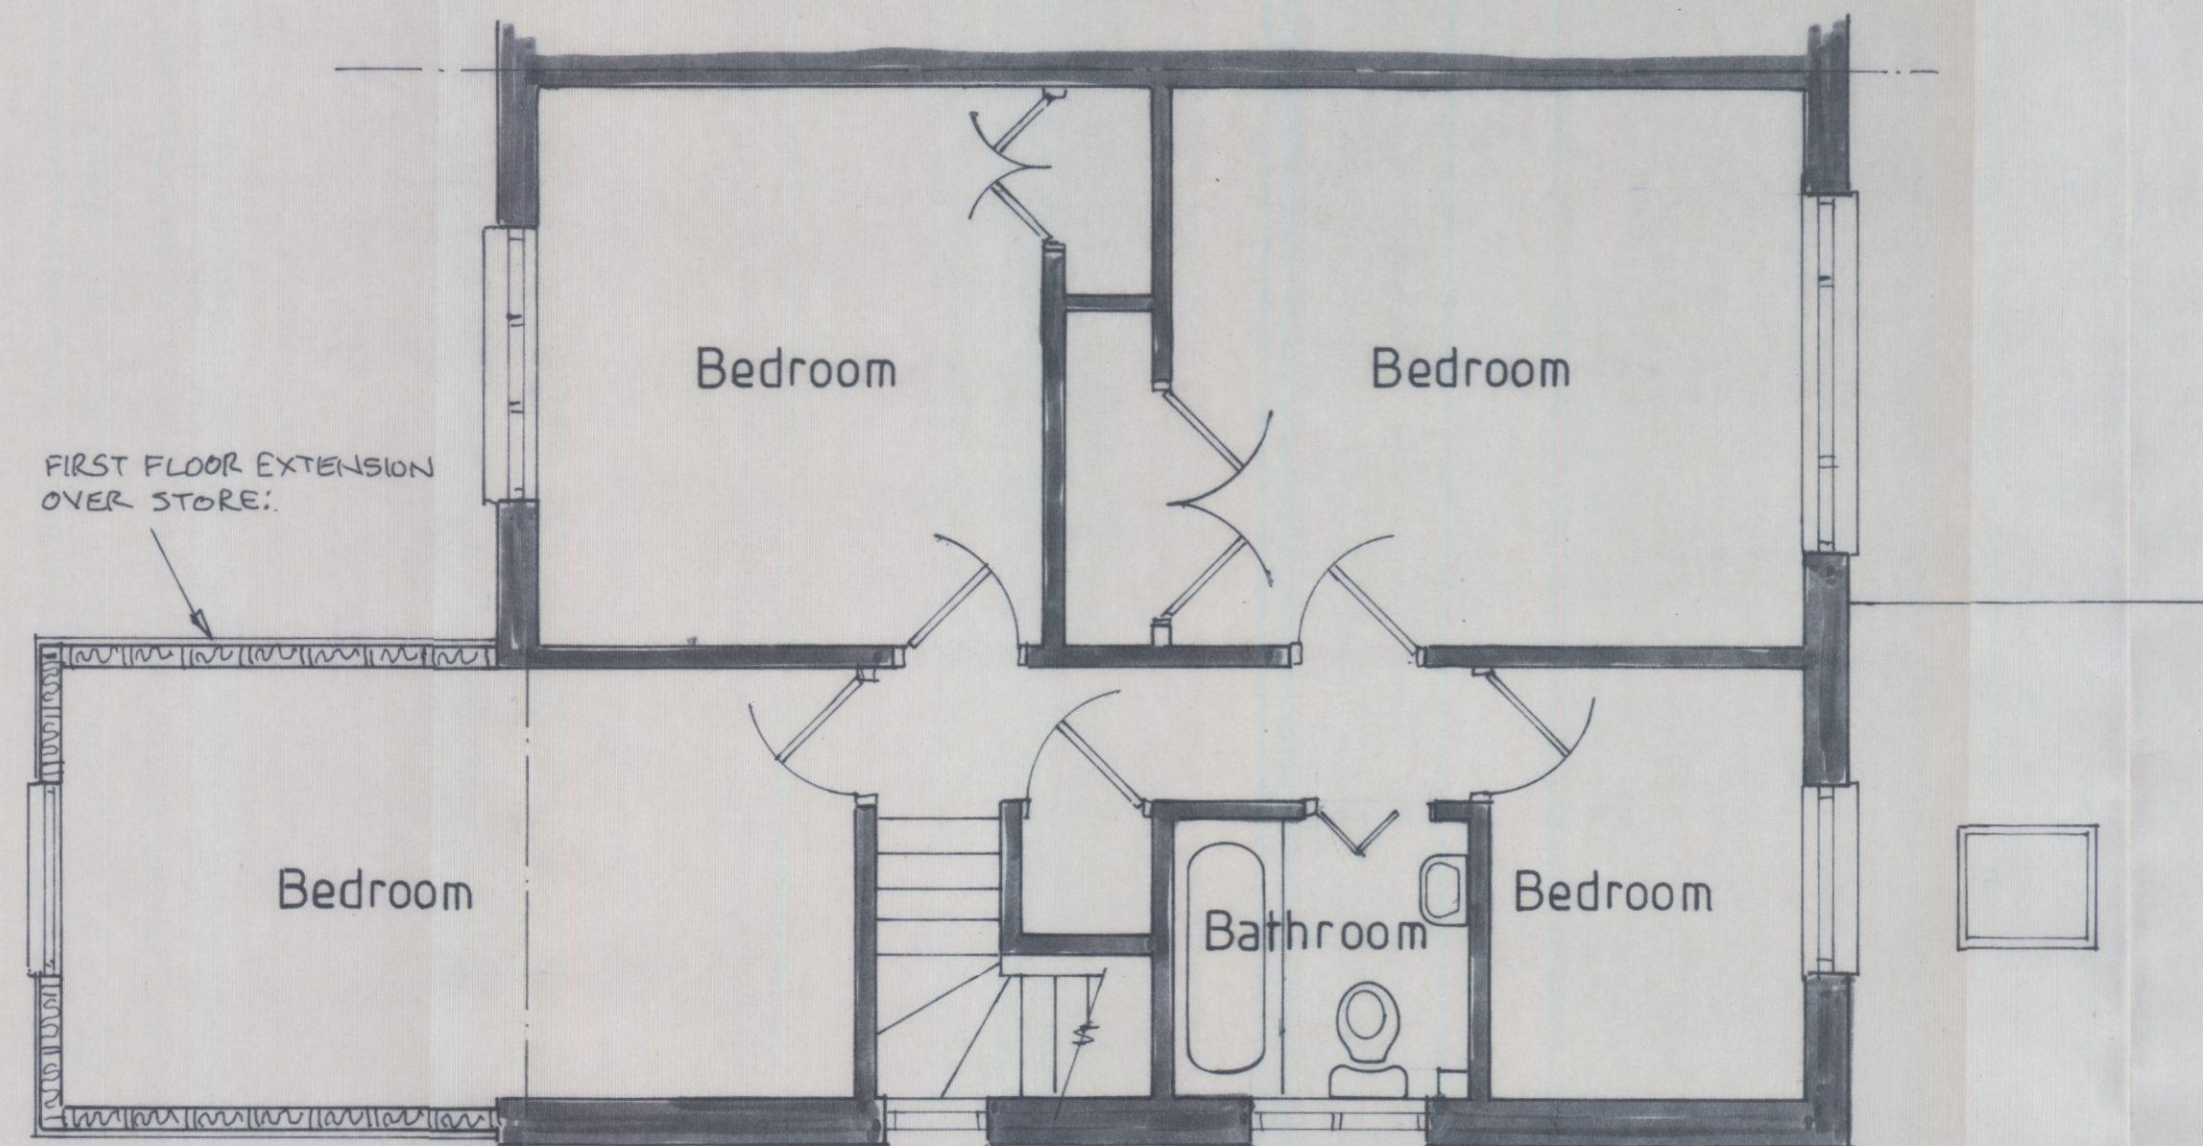


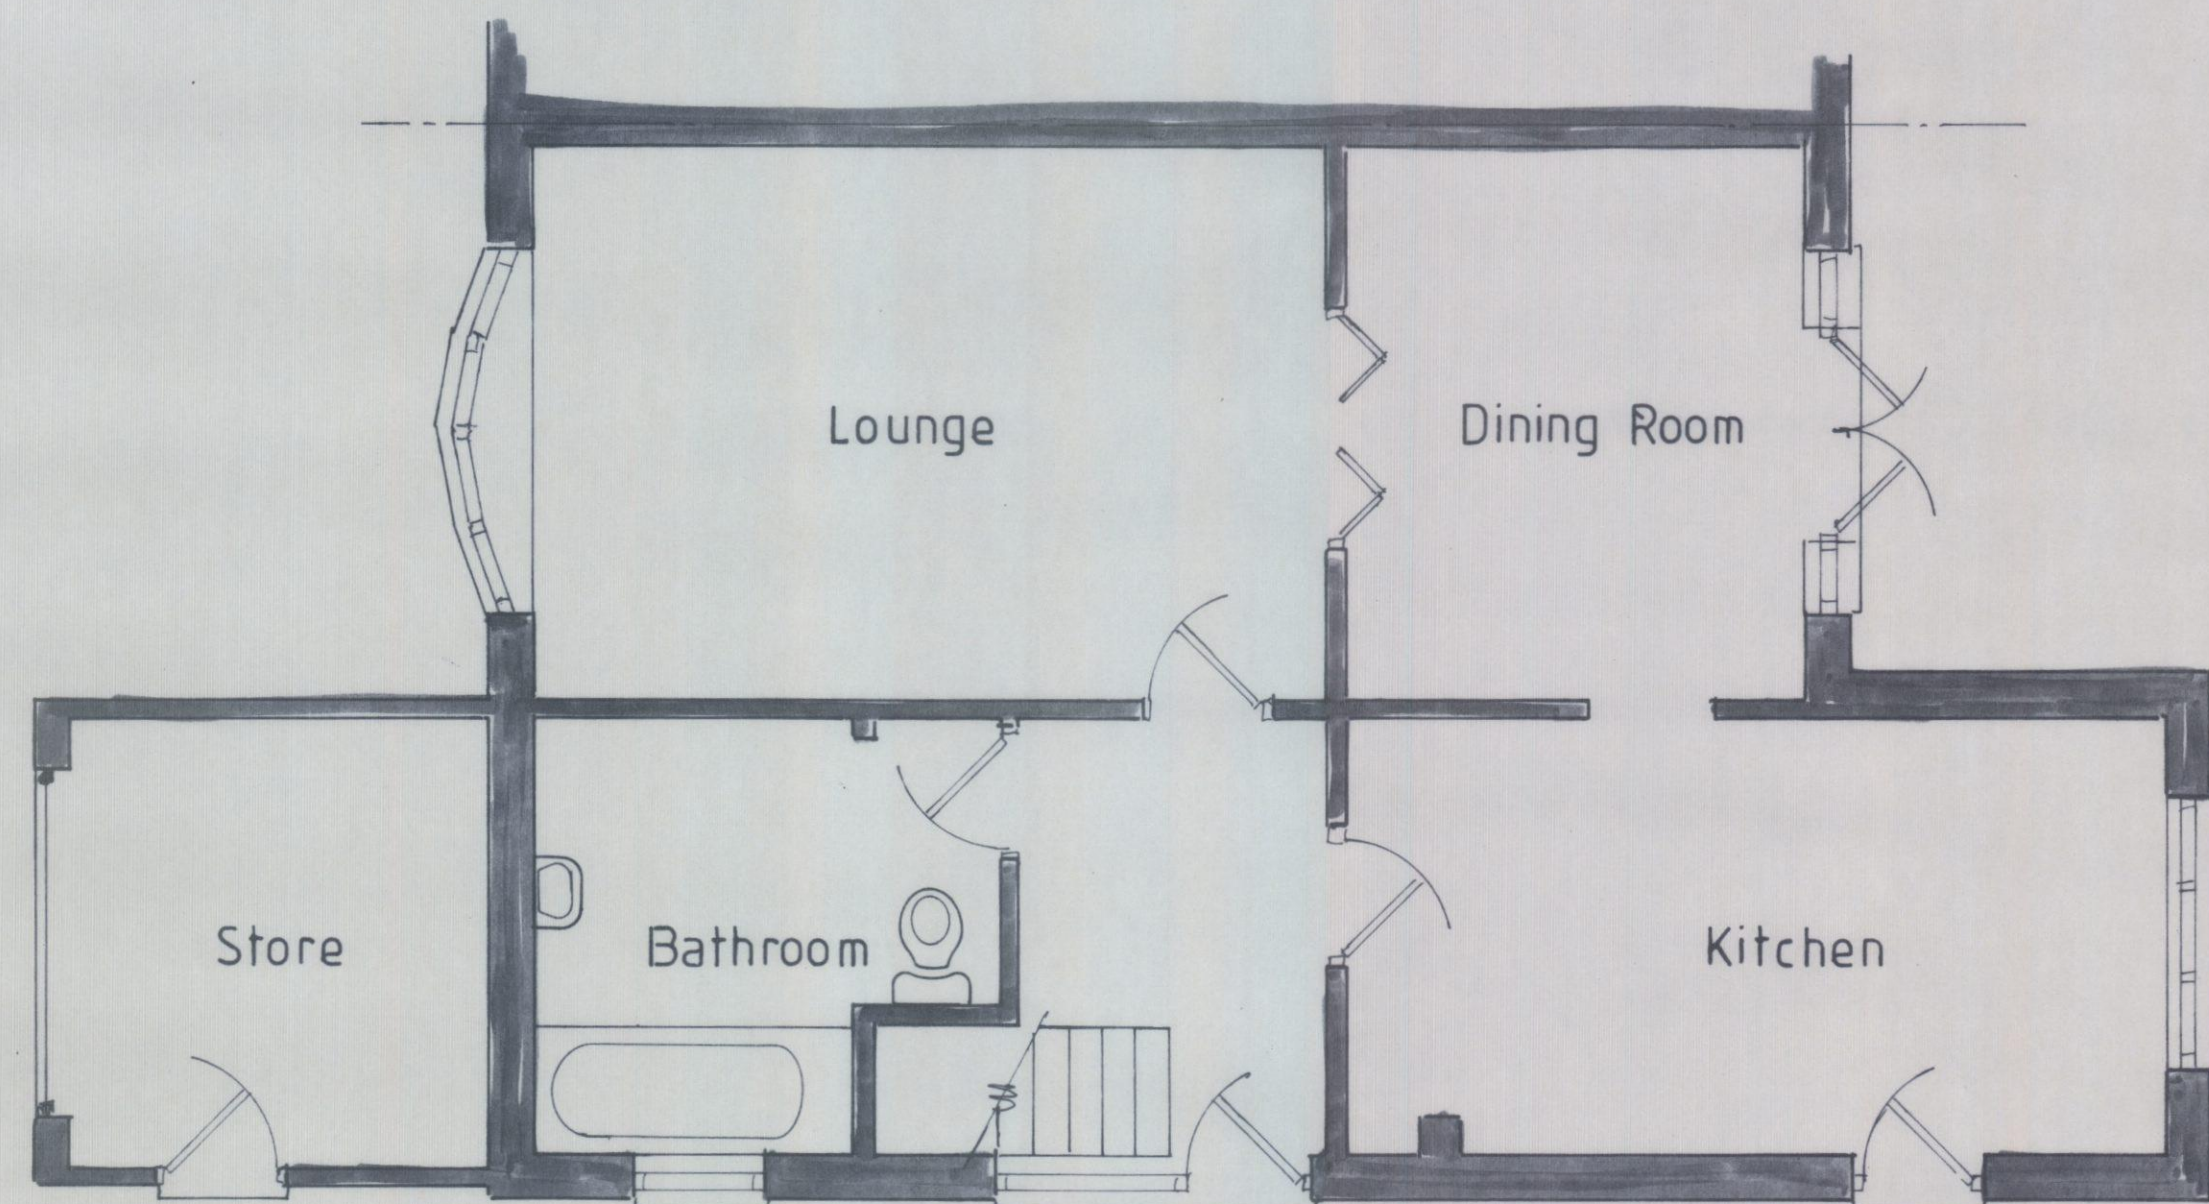


Front - West

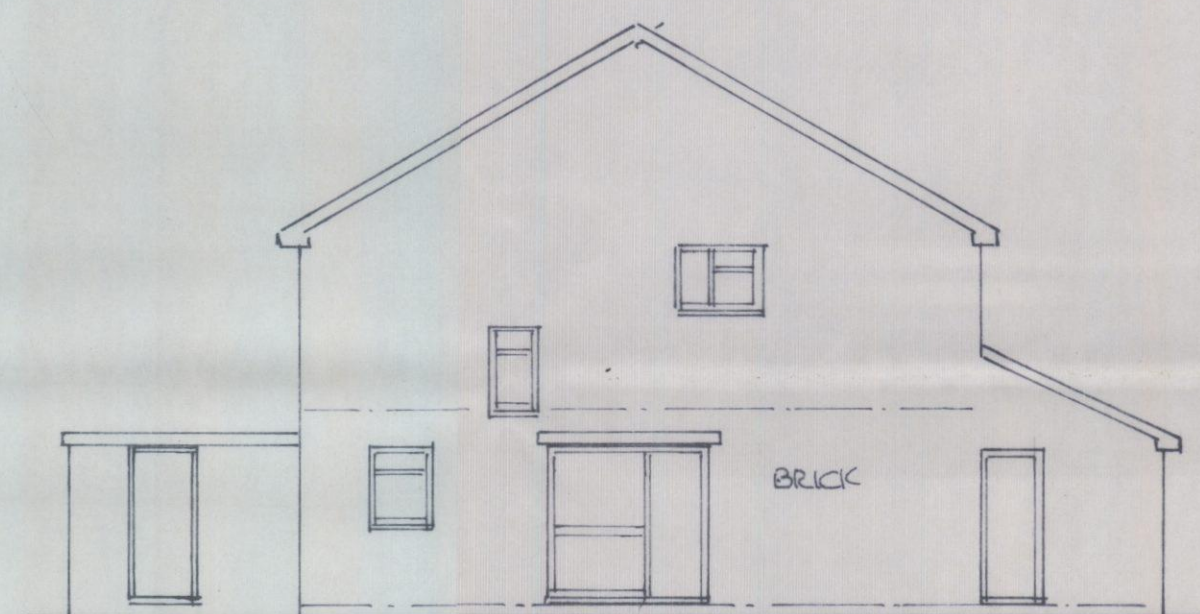

Side - South

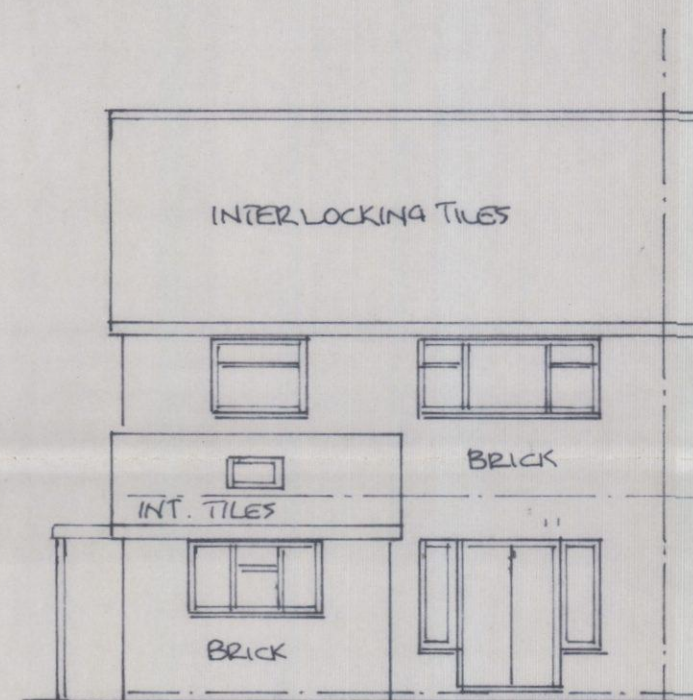


Rear - East
(NO CHANGES)

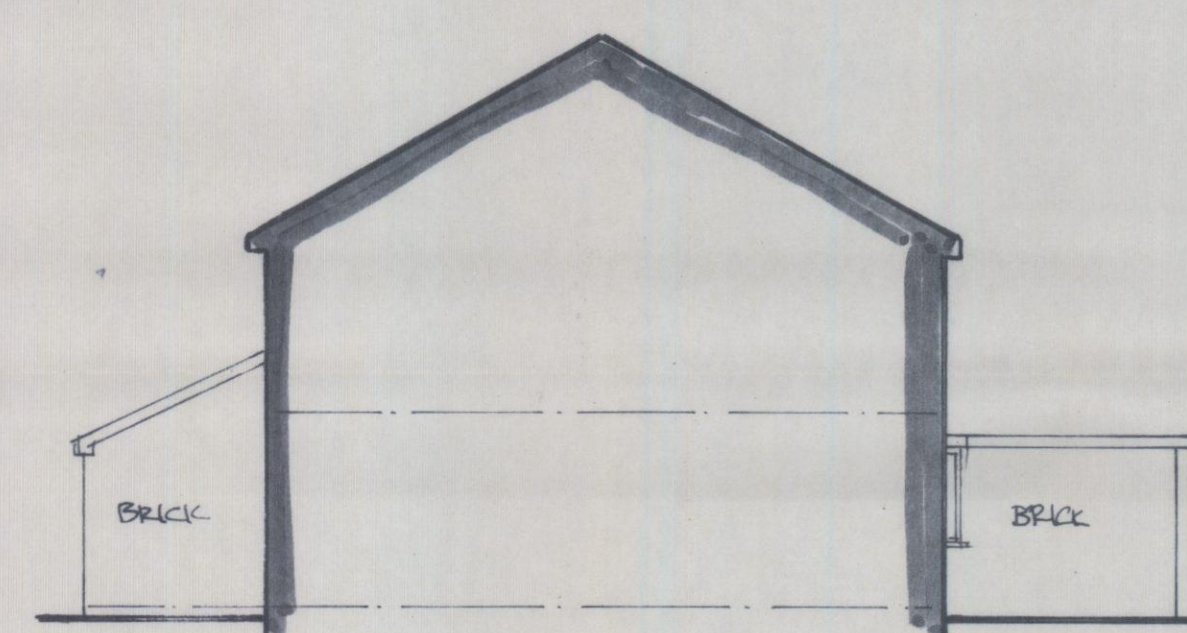


Side - North


EXISTING
ELEVATIONS

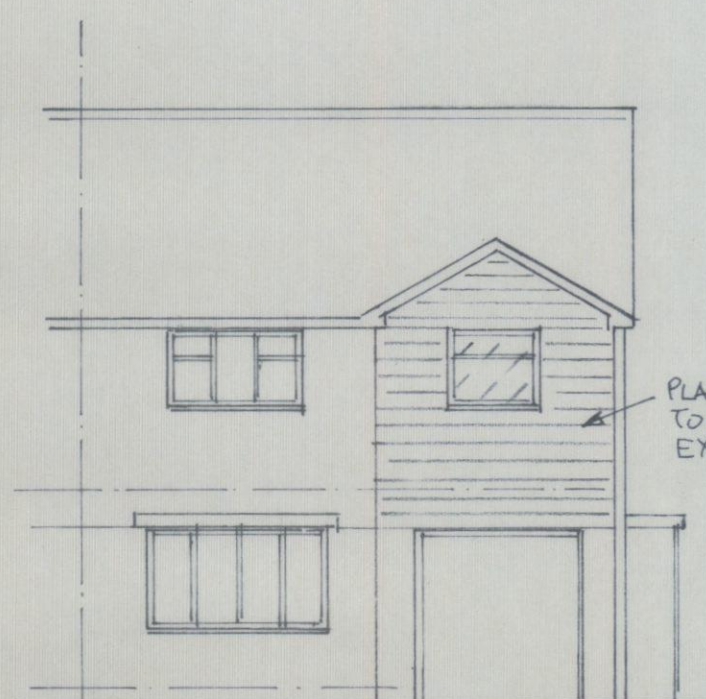


Existing First Floor Plan

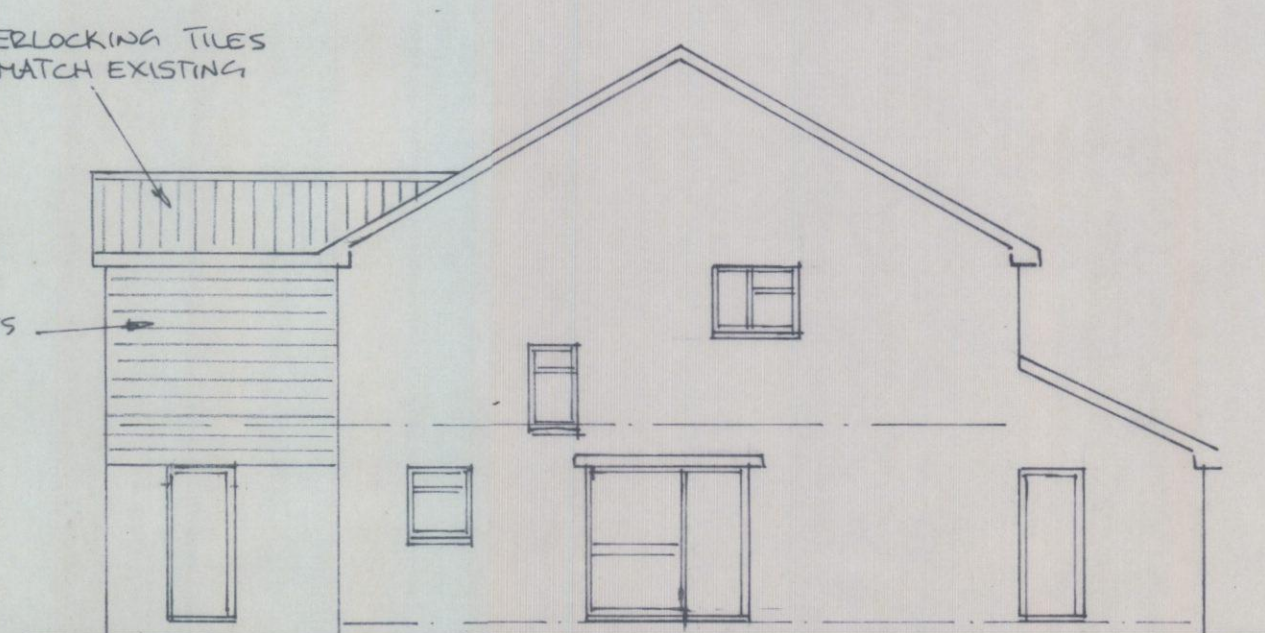

Existing Roof Plan

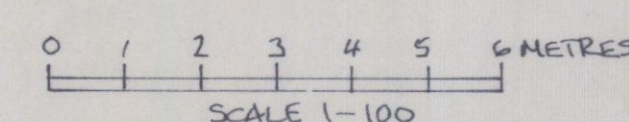

Proposed Roof Plan

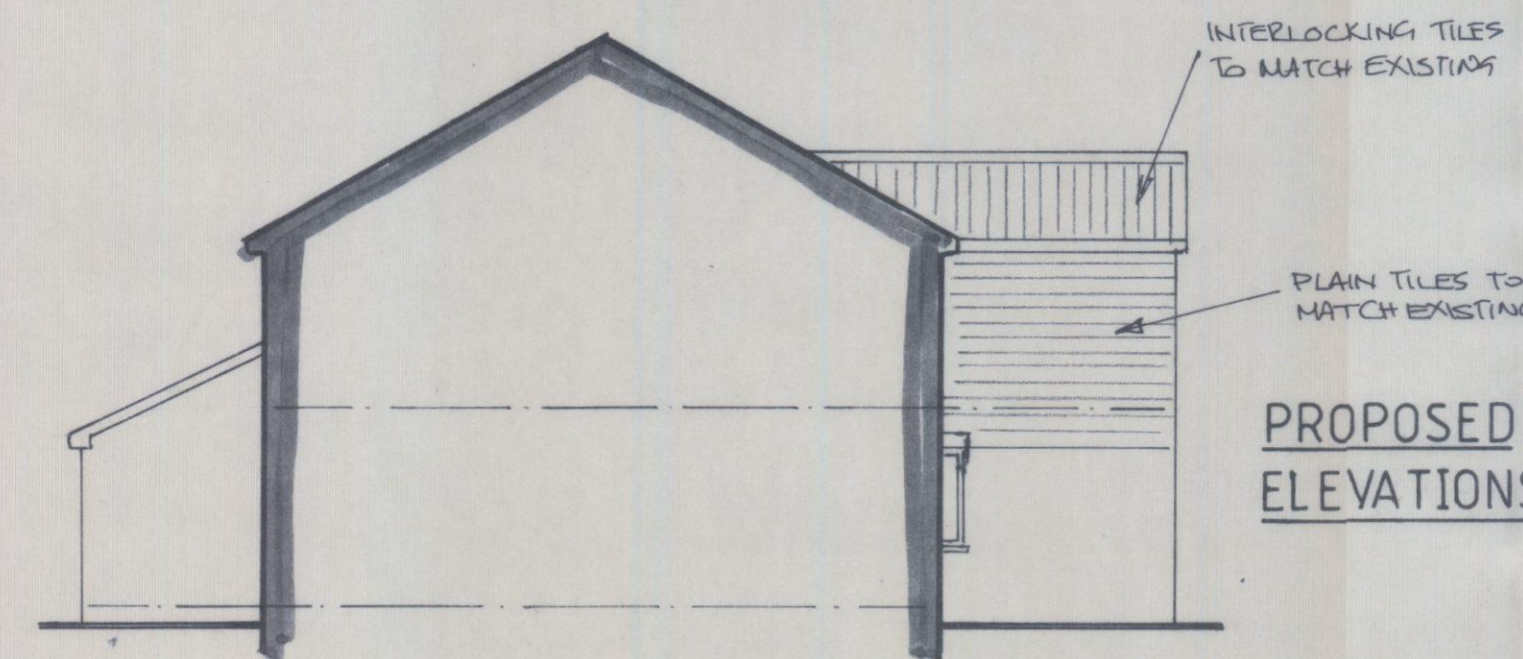


PROPOSED
ELEVATIONS

- NOTES
1. PROPERTY NOT WITHIN FLOOD PLAIN AREA.
 2. NO CHANGES IN GROUND FLOOR LEVEL.
 3. NO CHANGES IN GROUND LEVELS.
 4. BOUNDARIES - 1.8M TALL TIMBER FENCING.



First Floor Front Extension.

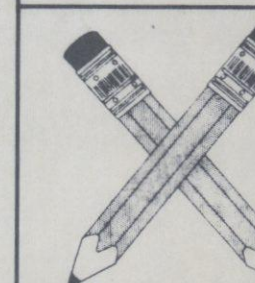

Mike Gillings - Building Plans
'Oakdene', 248 Milton Road, Cowplain,
Waterlooville, Hampshire. PO8 8TX
Tel: 023-9264 8053 Fax: 023-9278 2670

**2E WINSCOMBE AVENUE,
COWPLAIN, WATERLOOVILLE,
HAMPSHIRE. PO8 8DX.**

Scales As Shown

Date April 2014

Project NO 14/2155 D

Drawing NO

2155.01

NO Amendment