


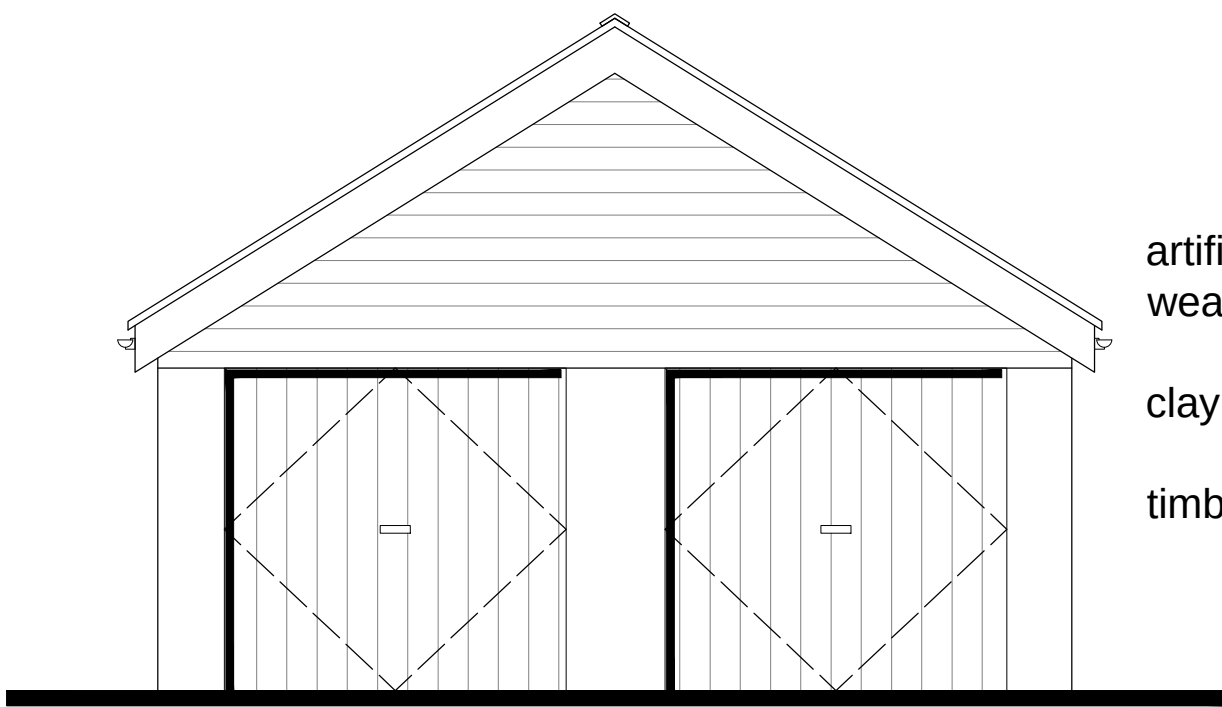


artificial timber
weatherboarding to gables


clay facing brickwork

timber up & over doors


FRONT ELEVATION
(double width, detached garage)

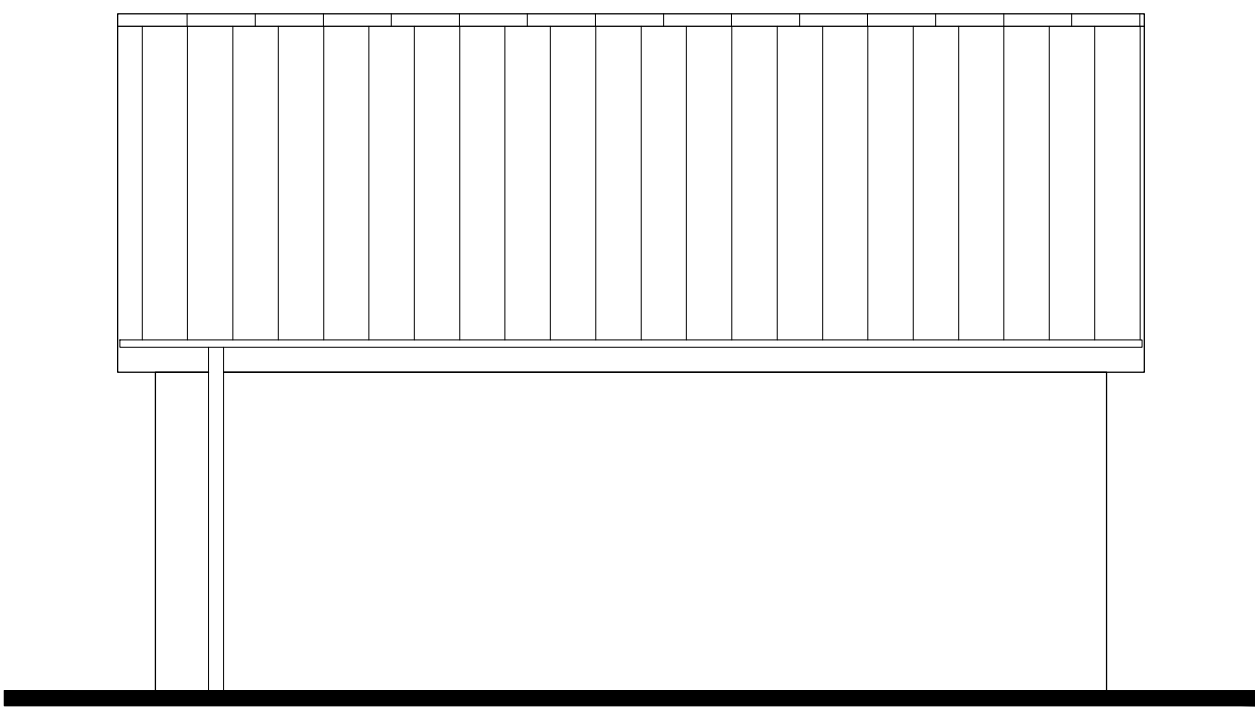


SIDE ELEVATION
(double width, detached garage)

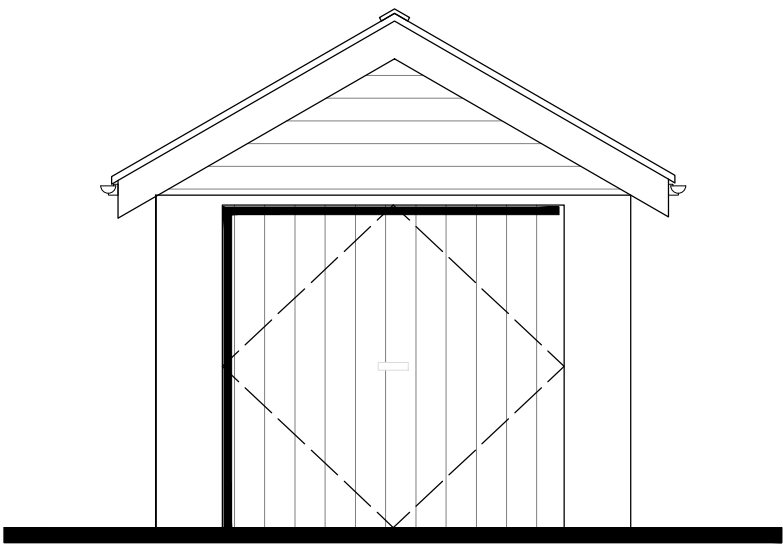

FRONT ELEVATION
(single width, detached garage)

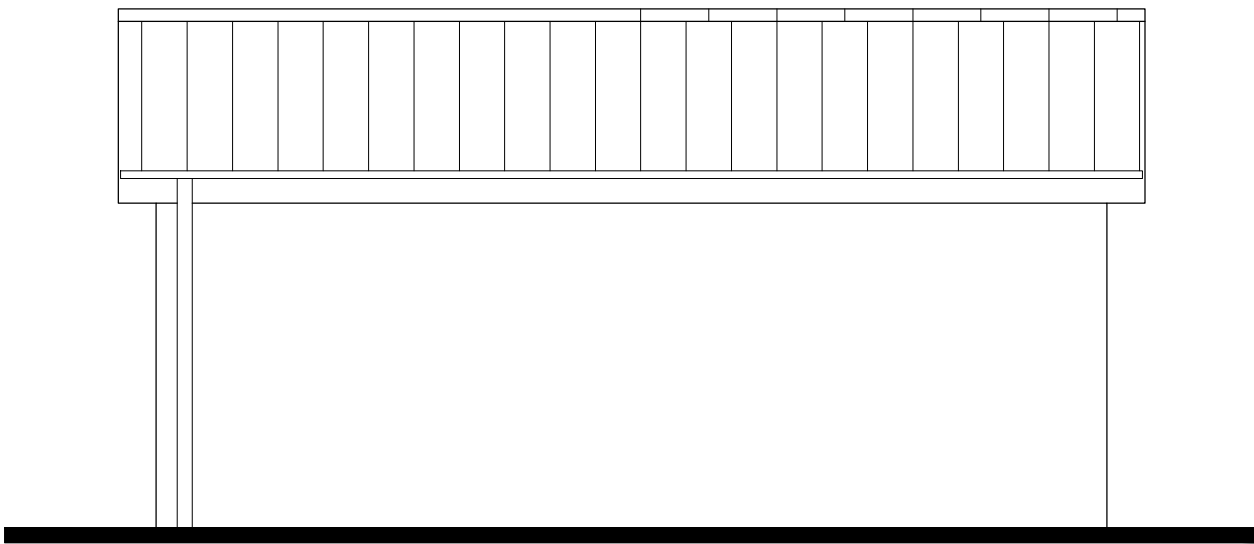

SIDE ELEVATION
(single width, detached garage)

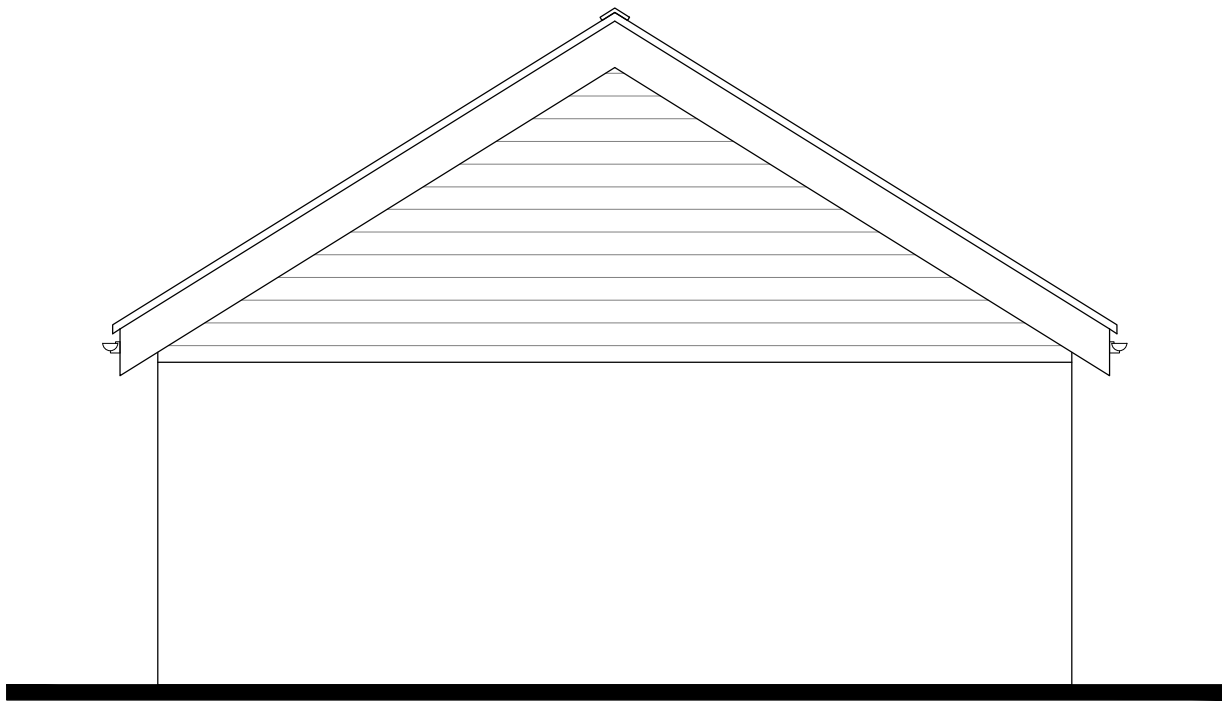

angular ridge tile


concrete interlocking roof
tiles

upvc rainwater goods


upvc eaves & verge

glazed timber door


REAR ELEVATION
(double width, detached garage)

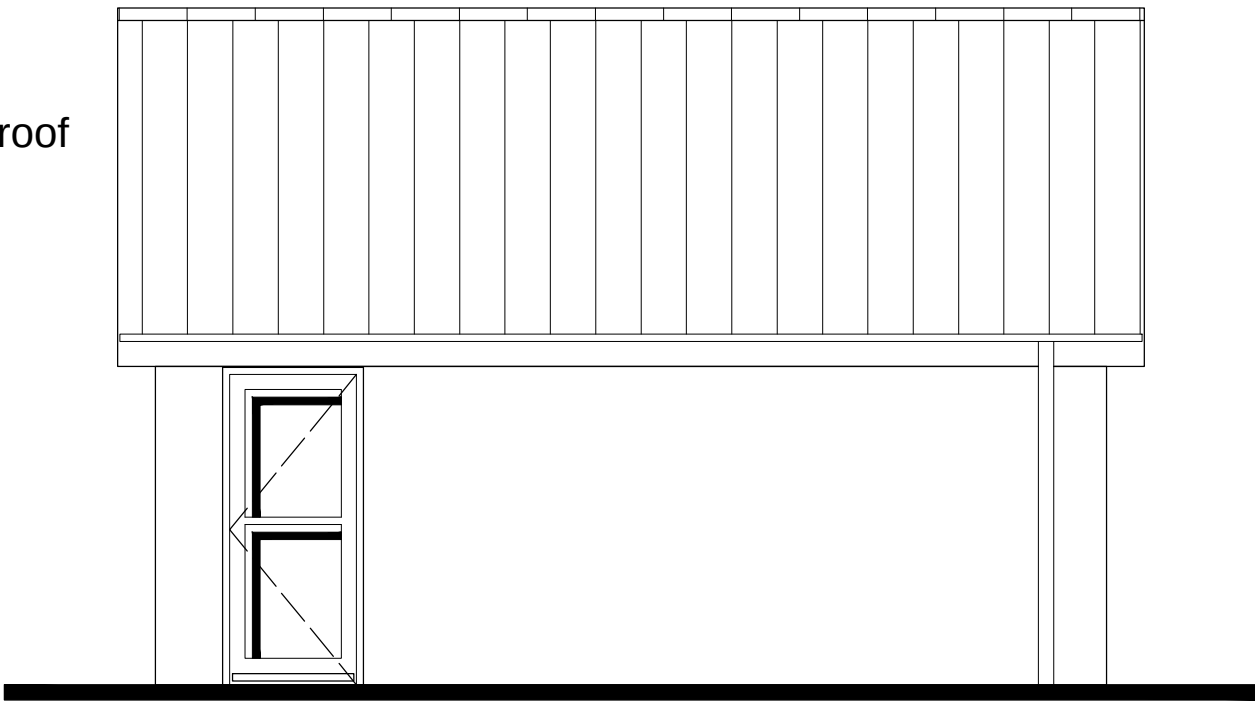


SIDE ELEVATION
(double width, detached garage)

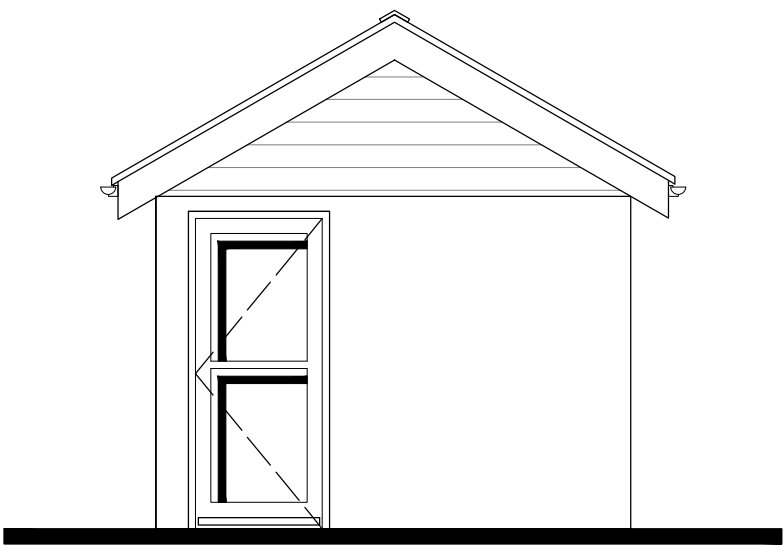


REAR ELEVATION
(single width, detached garage)

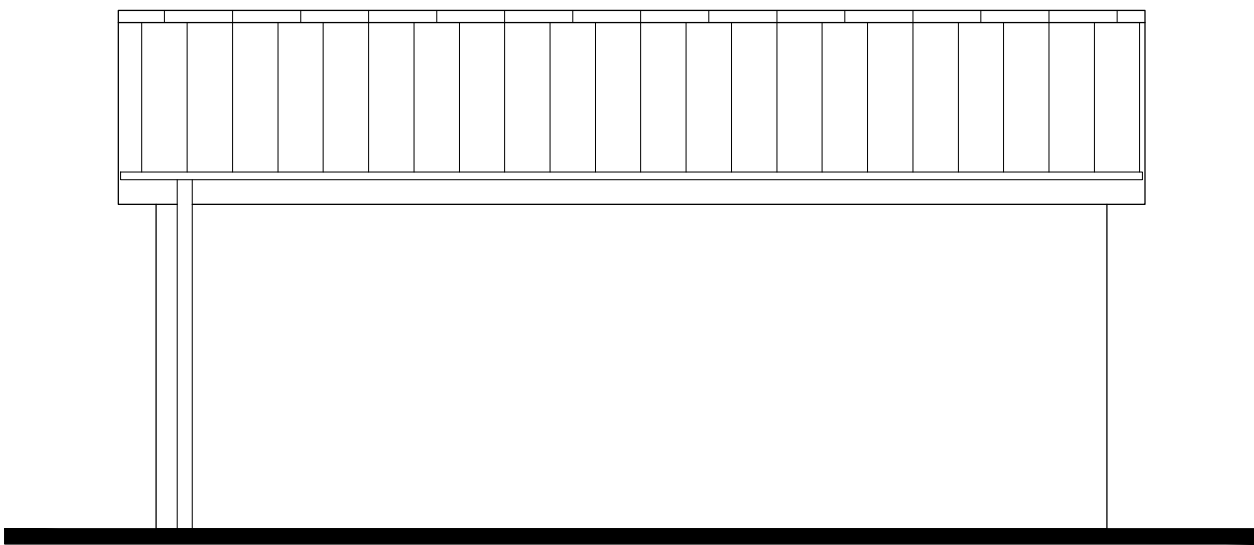


SIDE ELEVATION
(single width, detached garage)

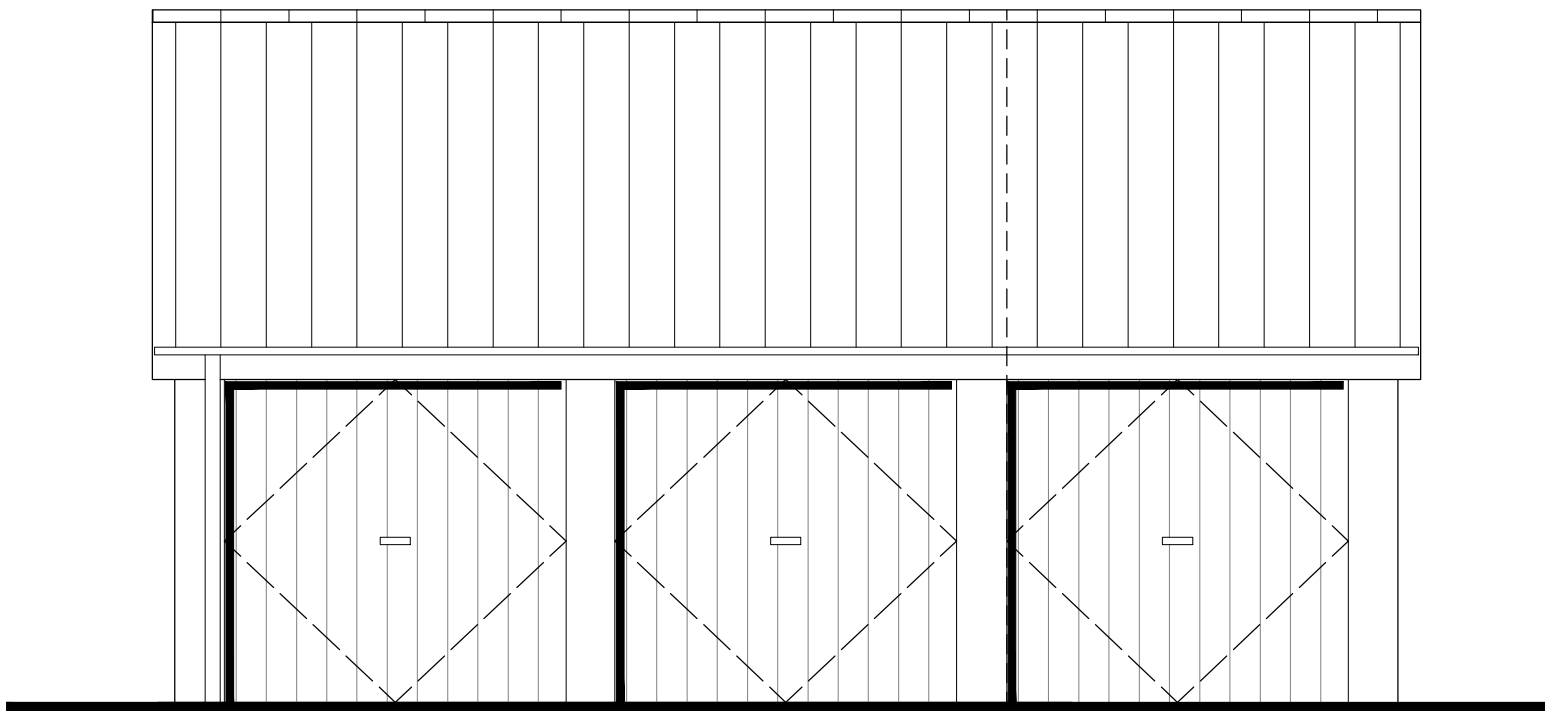


FRONT ELEVATION
(triple width, detached garage / sales office.
reduced to double width post-construction)

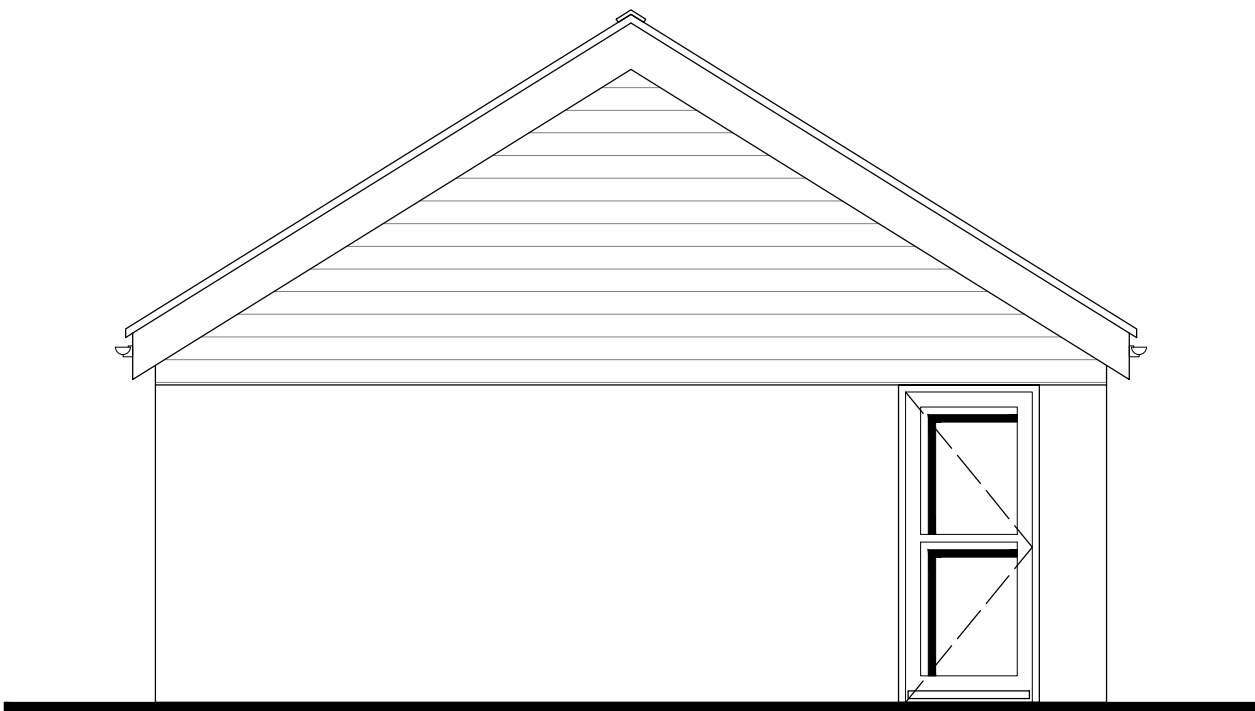


SIDE ELEVATION
(triple width, detached garage)

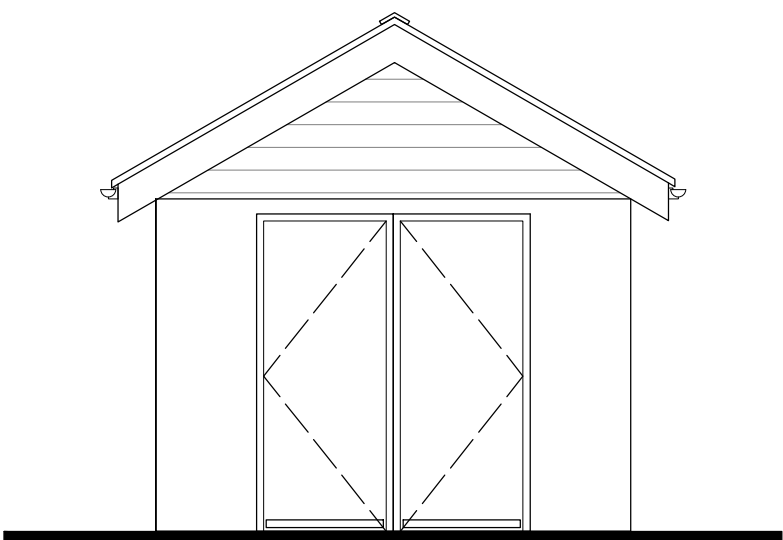


**ELECTRIC SUBSTATION FRONT
ELEVATION**
(subject to final engineers design)

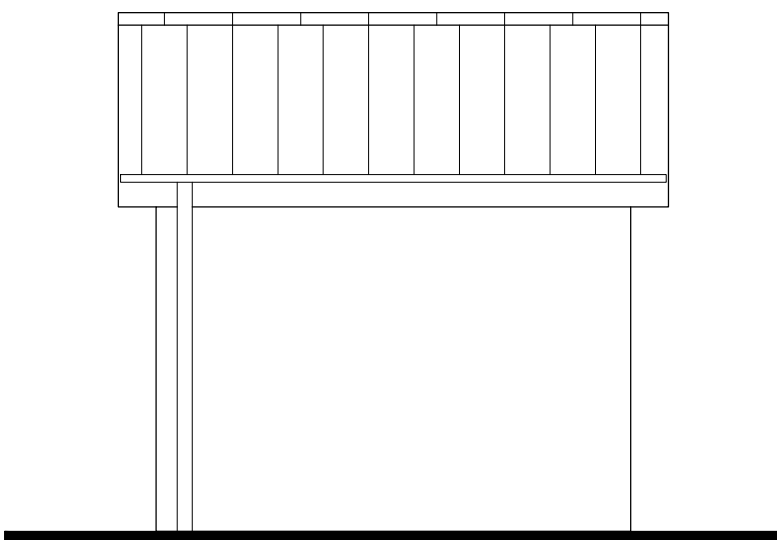


**ELECTRIC SUBSTATION SIDE
ELEVATION**
(subject to final engineers design)

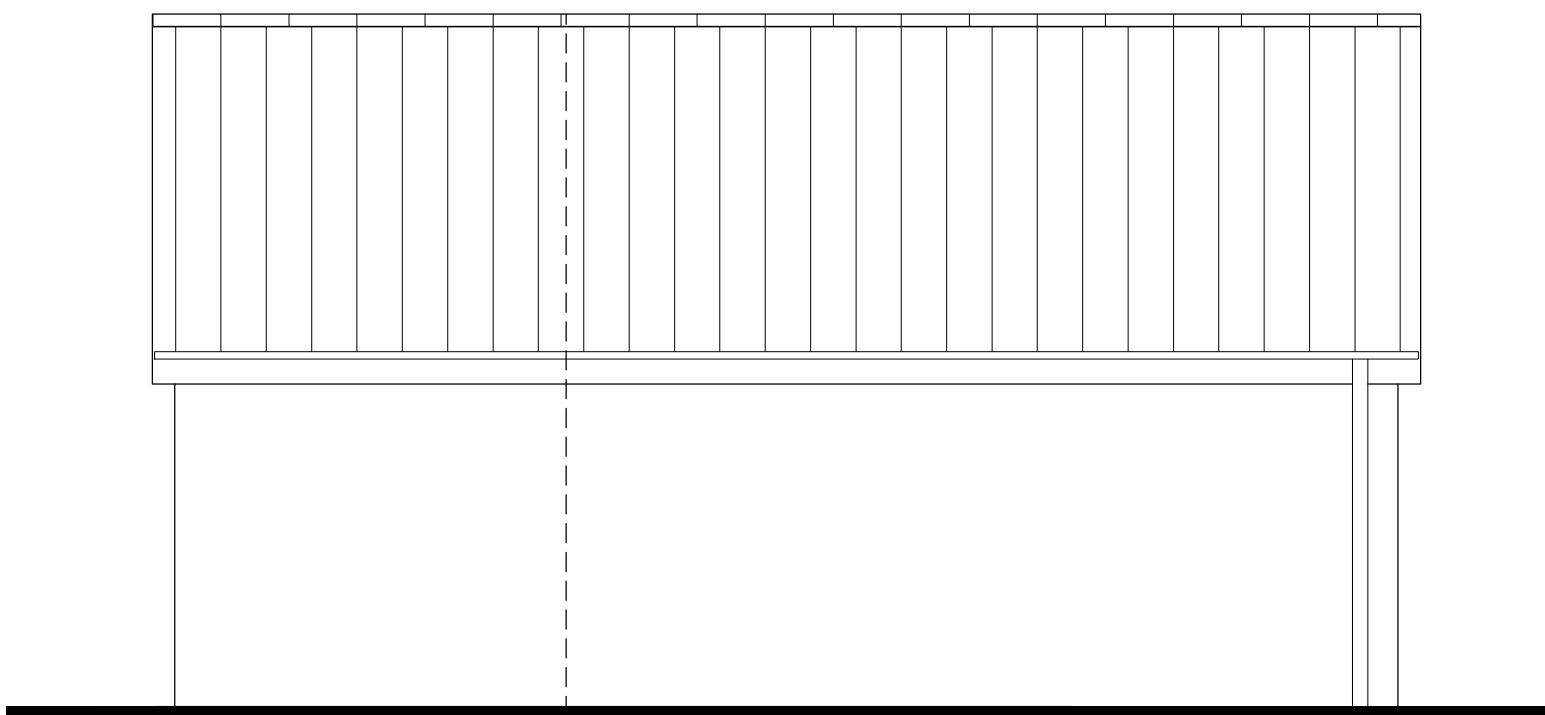


REAR ELEVATION
(triple width, detached garage / sales office)

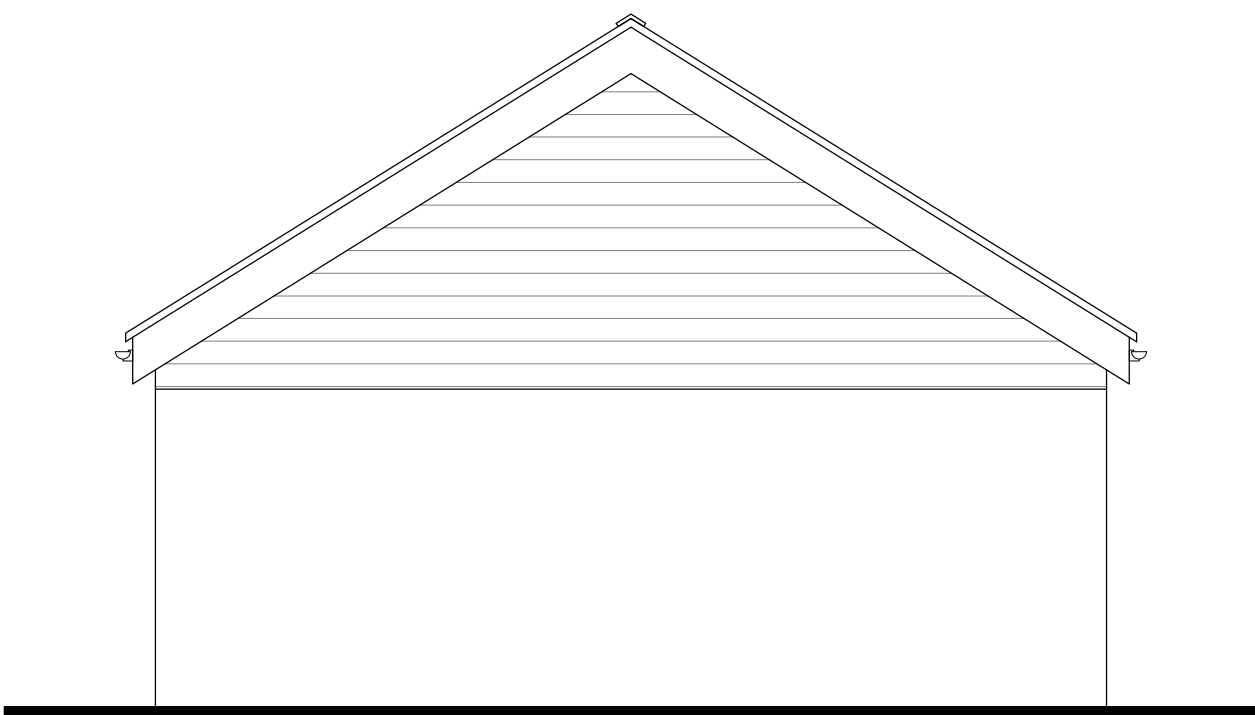


SIDE ELEVATION
(triple width, detached garage)

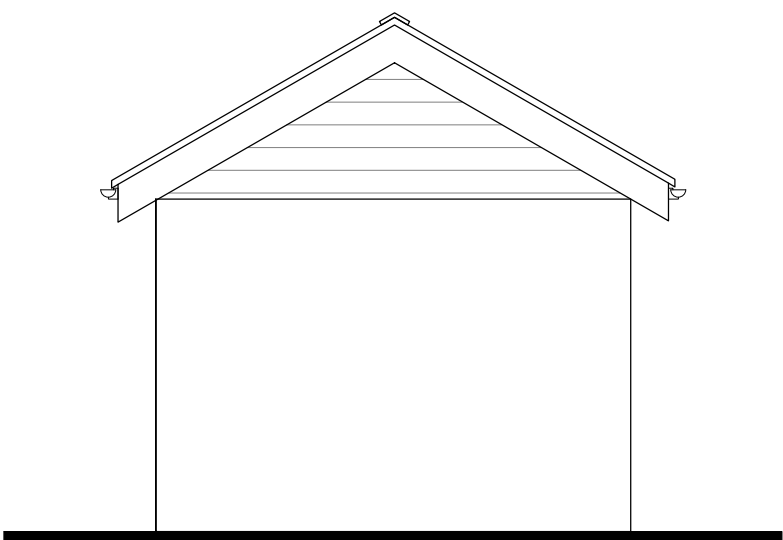

**ELECTRIC SUBSTATION REAR
ELEVATION**
(subject to final engineers design)

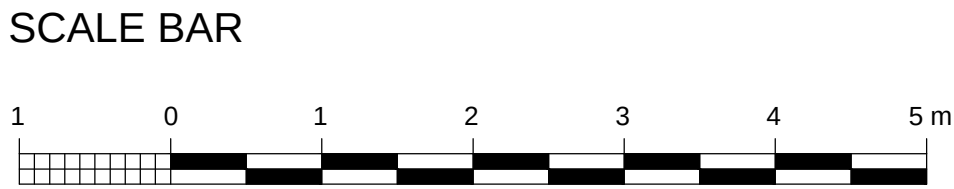

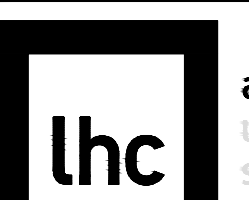REVISION	DATE	COMMENTS	AUTHOR / CHECKED	
 architecture urbanism safety LHC GROUP www.lhc.net ☐ EXETER ☐ PLIMMOUTH ☒ SOUTHAMPTON 03392 03752 08450 444334 669368 714565 TITLE PORTSDOWN HILL, HAVANT DETAIL ANCILLARY BUILDINGS PLANNING 2 of 2 DATE FEB 2014 SCALE 1:50 @ A1 1:100 @ A3 DRAWING No. 10774 - P.01.45 REV. - AUTHOR / CHECKED AC/PF DRAWING-STATUS PLANNING				

CONTRACTORS MUST CHECK ALL DIMENSIONS ON SITE. ONLY FIGURED DIMENSIONS ARE TO BE WORKED FROM. DISCREPANCIES MUST BE REPORTED TO THE ARCHITECT BEFORE PROCEEDING. © 10: DRAWING IS COPYRIGHT