



front elevation

side elevation

Materials Schedule

Plots 11 & 12	
Roof	- terracotta concrete interlocking tiles matching half round ridge and hip tiles
Walls	- orange/red facing bricks generally red features
Fascia	- white Upvc
Gutters	- black Upvc
Windows	- white Upvc
Front Door	- hardwood
Plots 32 & 33	
Roof	- terracotta concrete interlocking tiles matching half round ridge and hip tiles
Walls	- buff facing bricks generally red features
Fascia	- white Upvc
Gutters	- black Upvc
Windows	- white Upvc
Front Door	- hardwood




side elevation

rear elevation




plots 11, 12, 32, 33
4b house 1211 ft²
affordable
ground floor

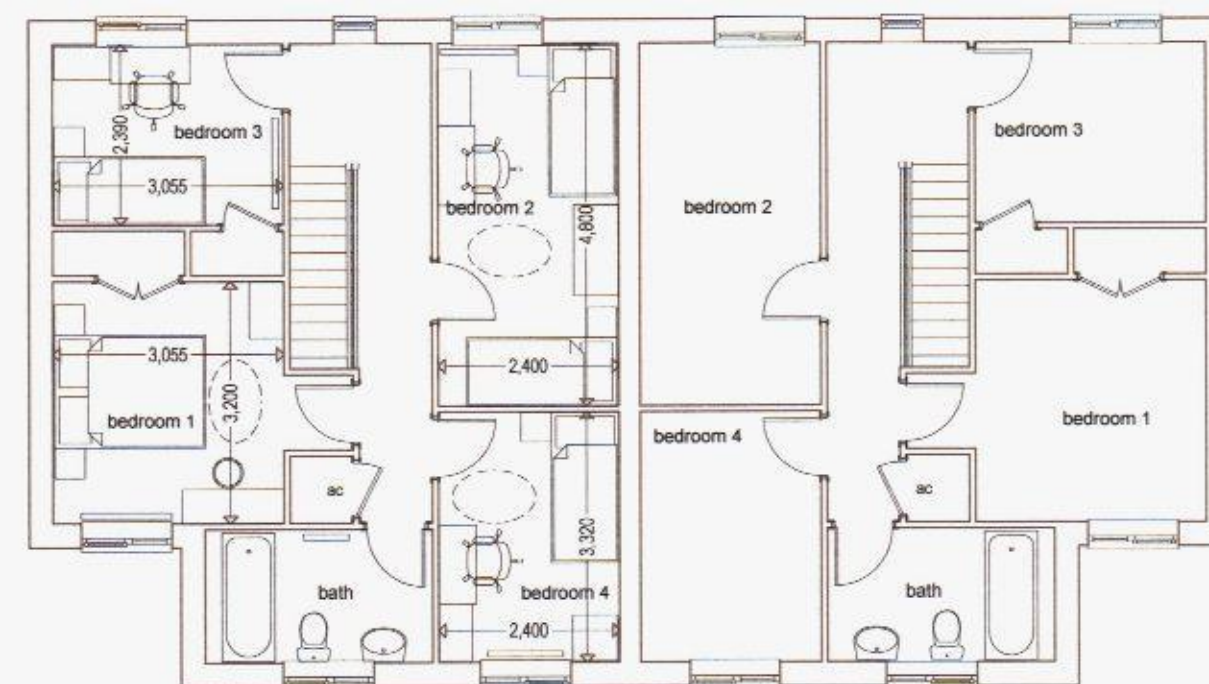

first floor

rev c	10.09.13	Plots 32 & 33 materials amended
rev b	09.05.13	material schedule added
rev a	15.03.13	affordable housing units layout amended & furniture added

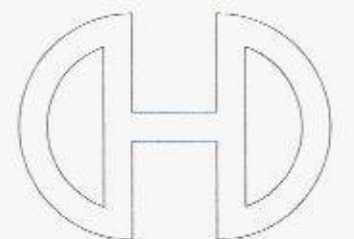

Victory House 14 St John's Road Hedge End Southampton Hampshire SO30 4AB
Tel: 01489 773077 Fax: 01489 781111 E-mail: sales@crayfernhomes.co.uk
All dimensions are to be checked on site prior to commencement of work
This drawing is the copyright of Crayfern Homes Limited
and may not be copied, altered or reproduced in any way without their written authority

PLOTS 11 & 12, 32 & 33



DEVELOPMENT AT
SCRATCHFACE LANE
BEDHAMPTON
HAMPSHIRE

FOR
CRAYFERN HOMES LIMITED

0 1 2 3 4 5
scale bar 1:100 @ A2

SCALE: 1:100 @ A2 DATE: OCT 2012 DRAWING NO: 02.12_205c