




ELEVATIONS

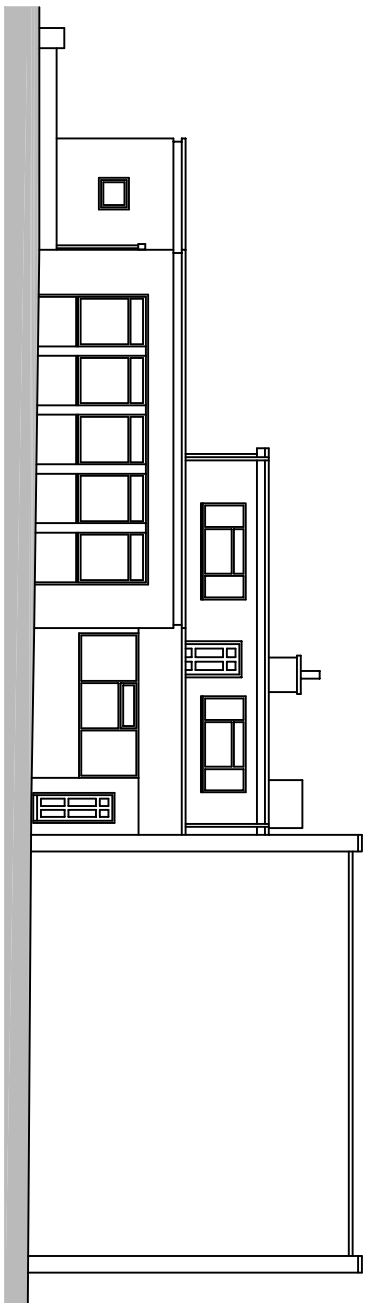


35.00m DATUM
SOUTH ELEVATION
FRONT ELEVATION
EXISTING

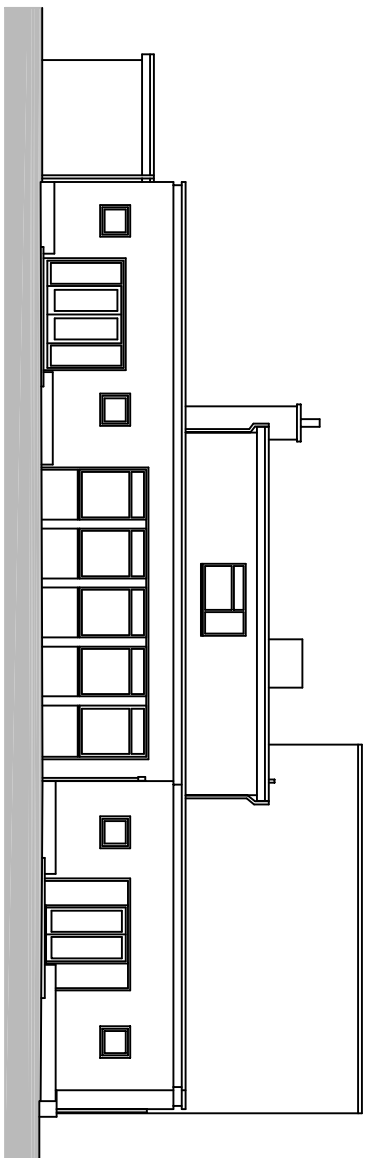


35.00m DATUM
WEST ELEVATION

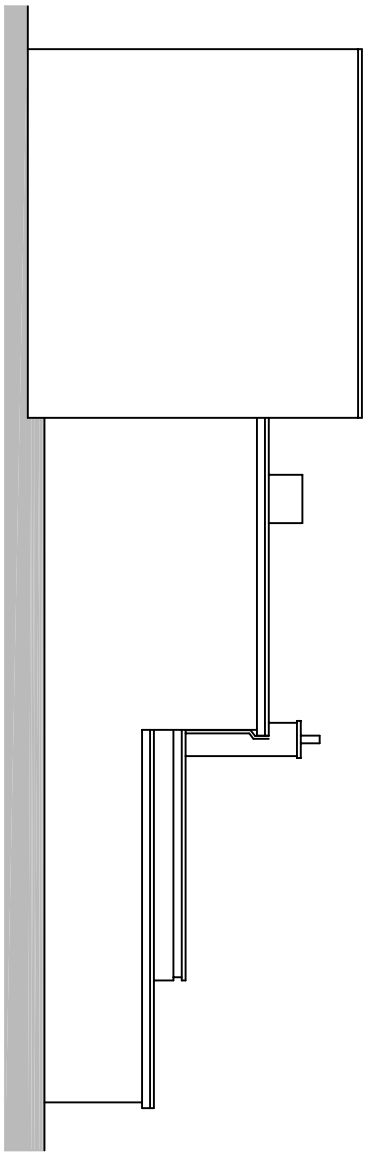


35.00m DATUM
EAST ELEVATION

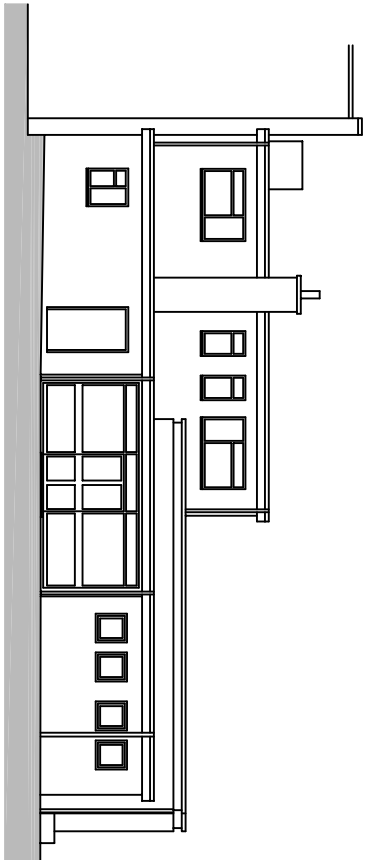


35.00m DATUM
NORTH ELEVATION
REAR ELEVATION

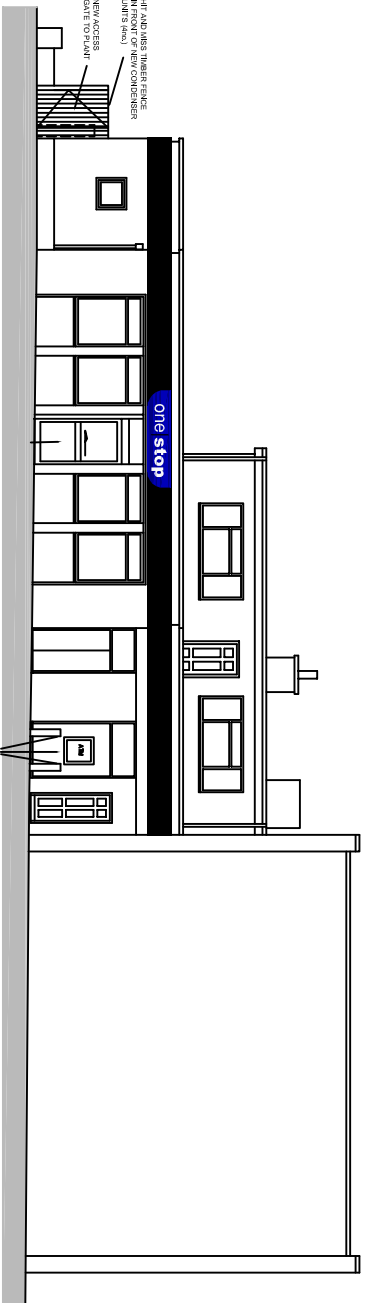


35.00m DATUM
SOUTH ELEVATION

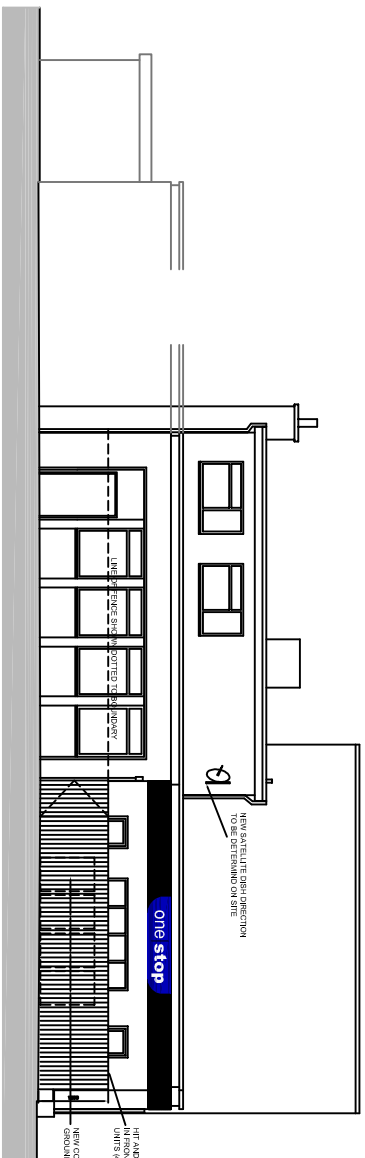

35.00m DATUM
WEST ELEVATION




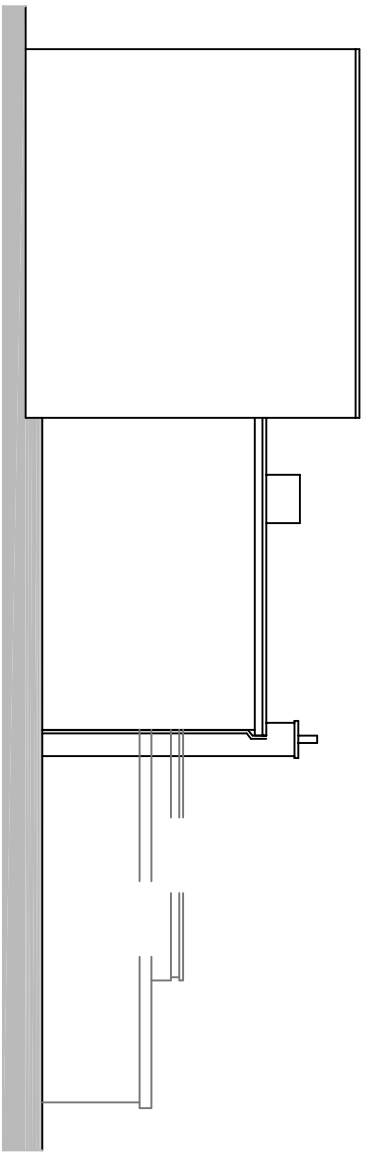


35.00m DATUM
EAST ELEVATION

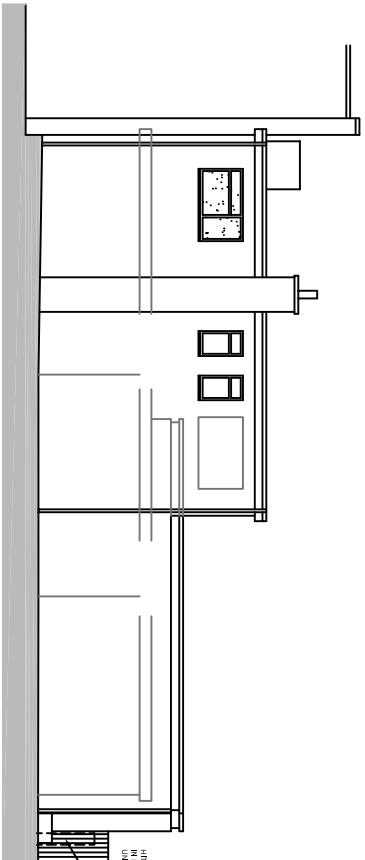


35.00m DATUM
NORTH ELEVATION

PROPOSED

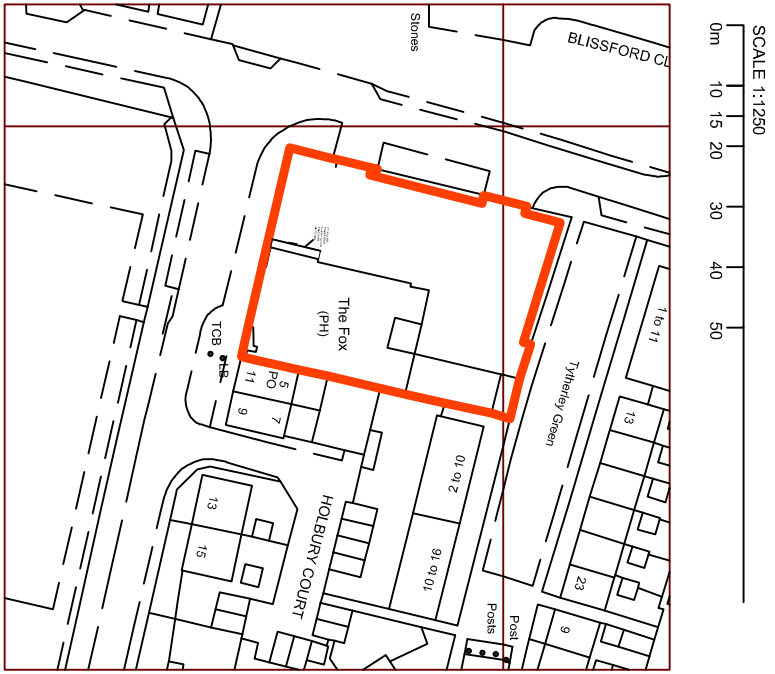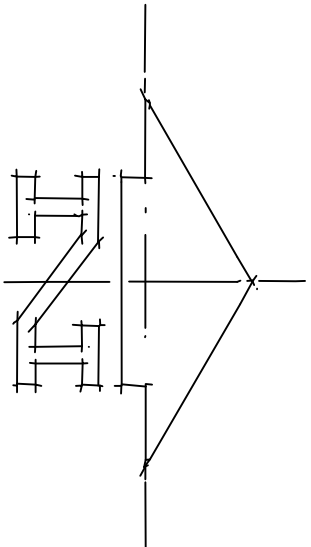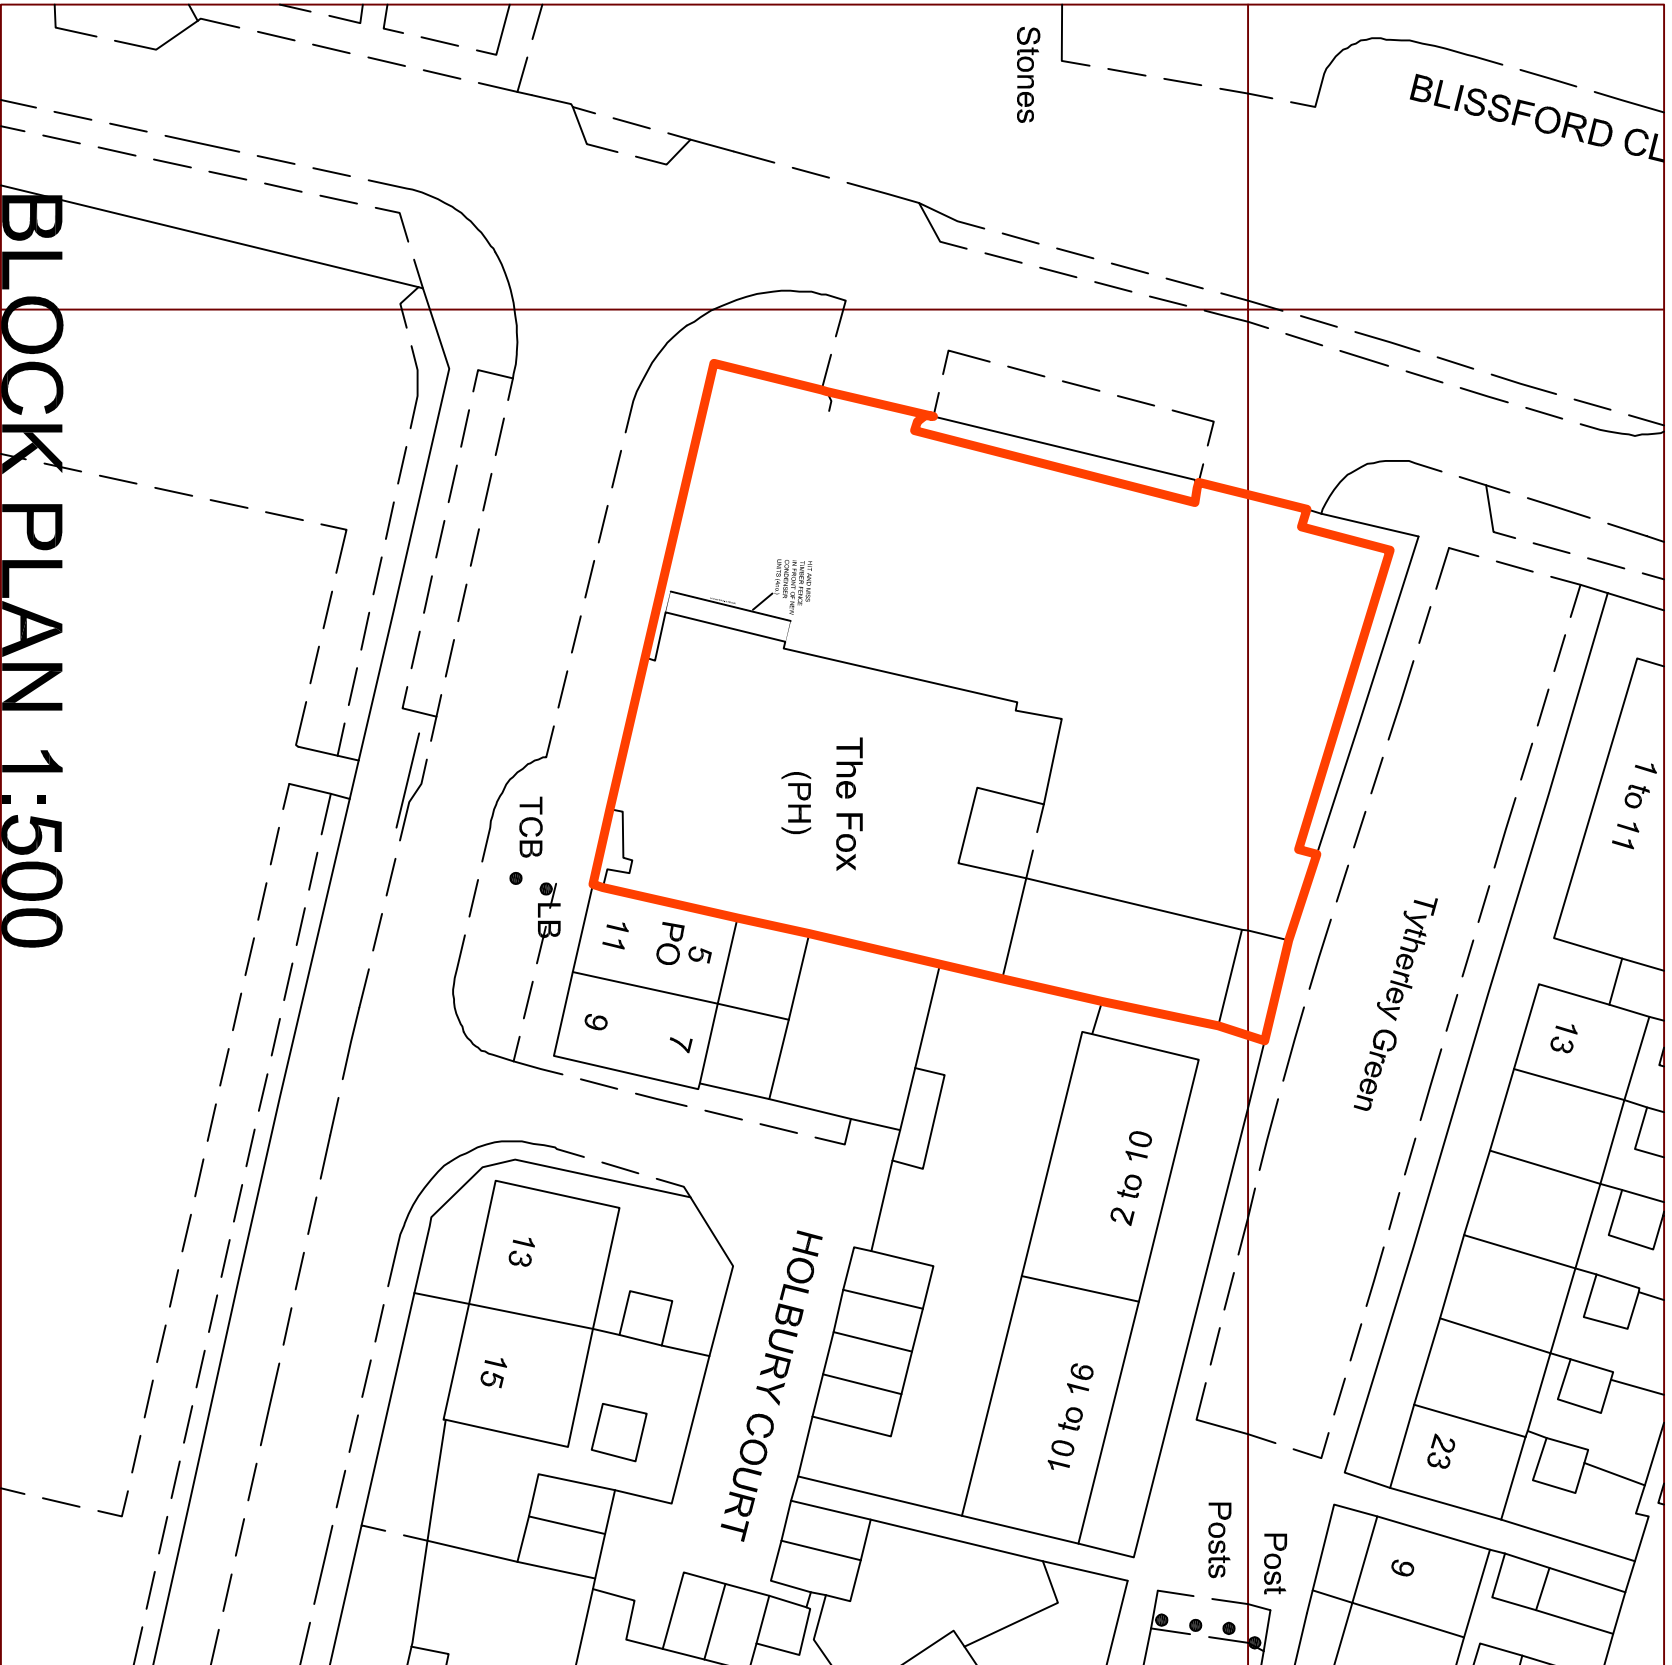 

LOCATION PLAN 1:1250

 

© THE CONTENTS OF THIS DRAWING REMAIN THE SOLE PROPERTY OF
WELLSFIELD ASSOCIATES AND MUST NOT BE COPIED OR REPRODUCED
WITHOUT PRIOR PERMISSION.
FULL SURVEY NOT CARRIED OUT. DRAWING PRODUCED USING
INFORMATION SUPPLIED BY THE CLIENT

Wellsfield Associates

80 High Street,
Hodleigh,
Essex.
SS7 2PB
Tel: 01702 551123
Fax: 01702 558530
mw@wellsfieldassociates.co.uk

project

PROPOSED ONE STOP
THE FOX INN
PROSPECT LANE
HAVANT

EXG AND PROP ELEVATIONS

date	drawn
FEB 13	C.J.J.
scale 1:200 @A1	drg no. 2095.03a