




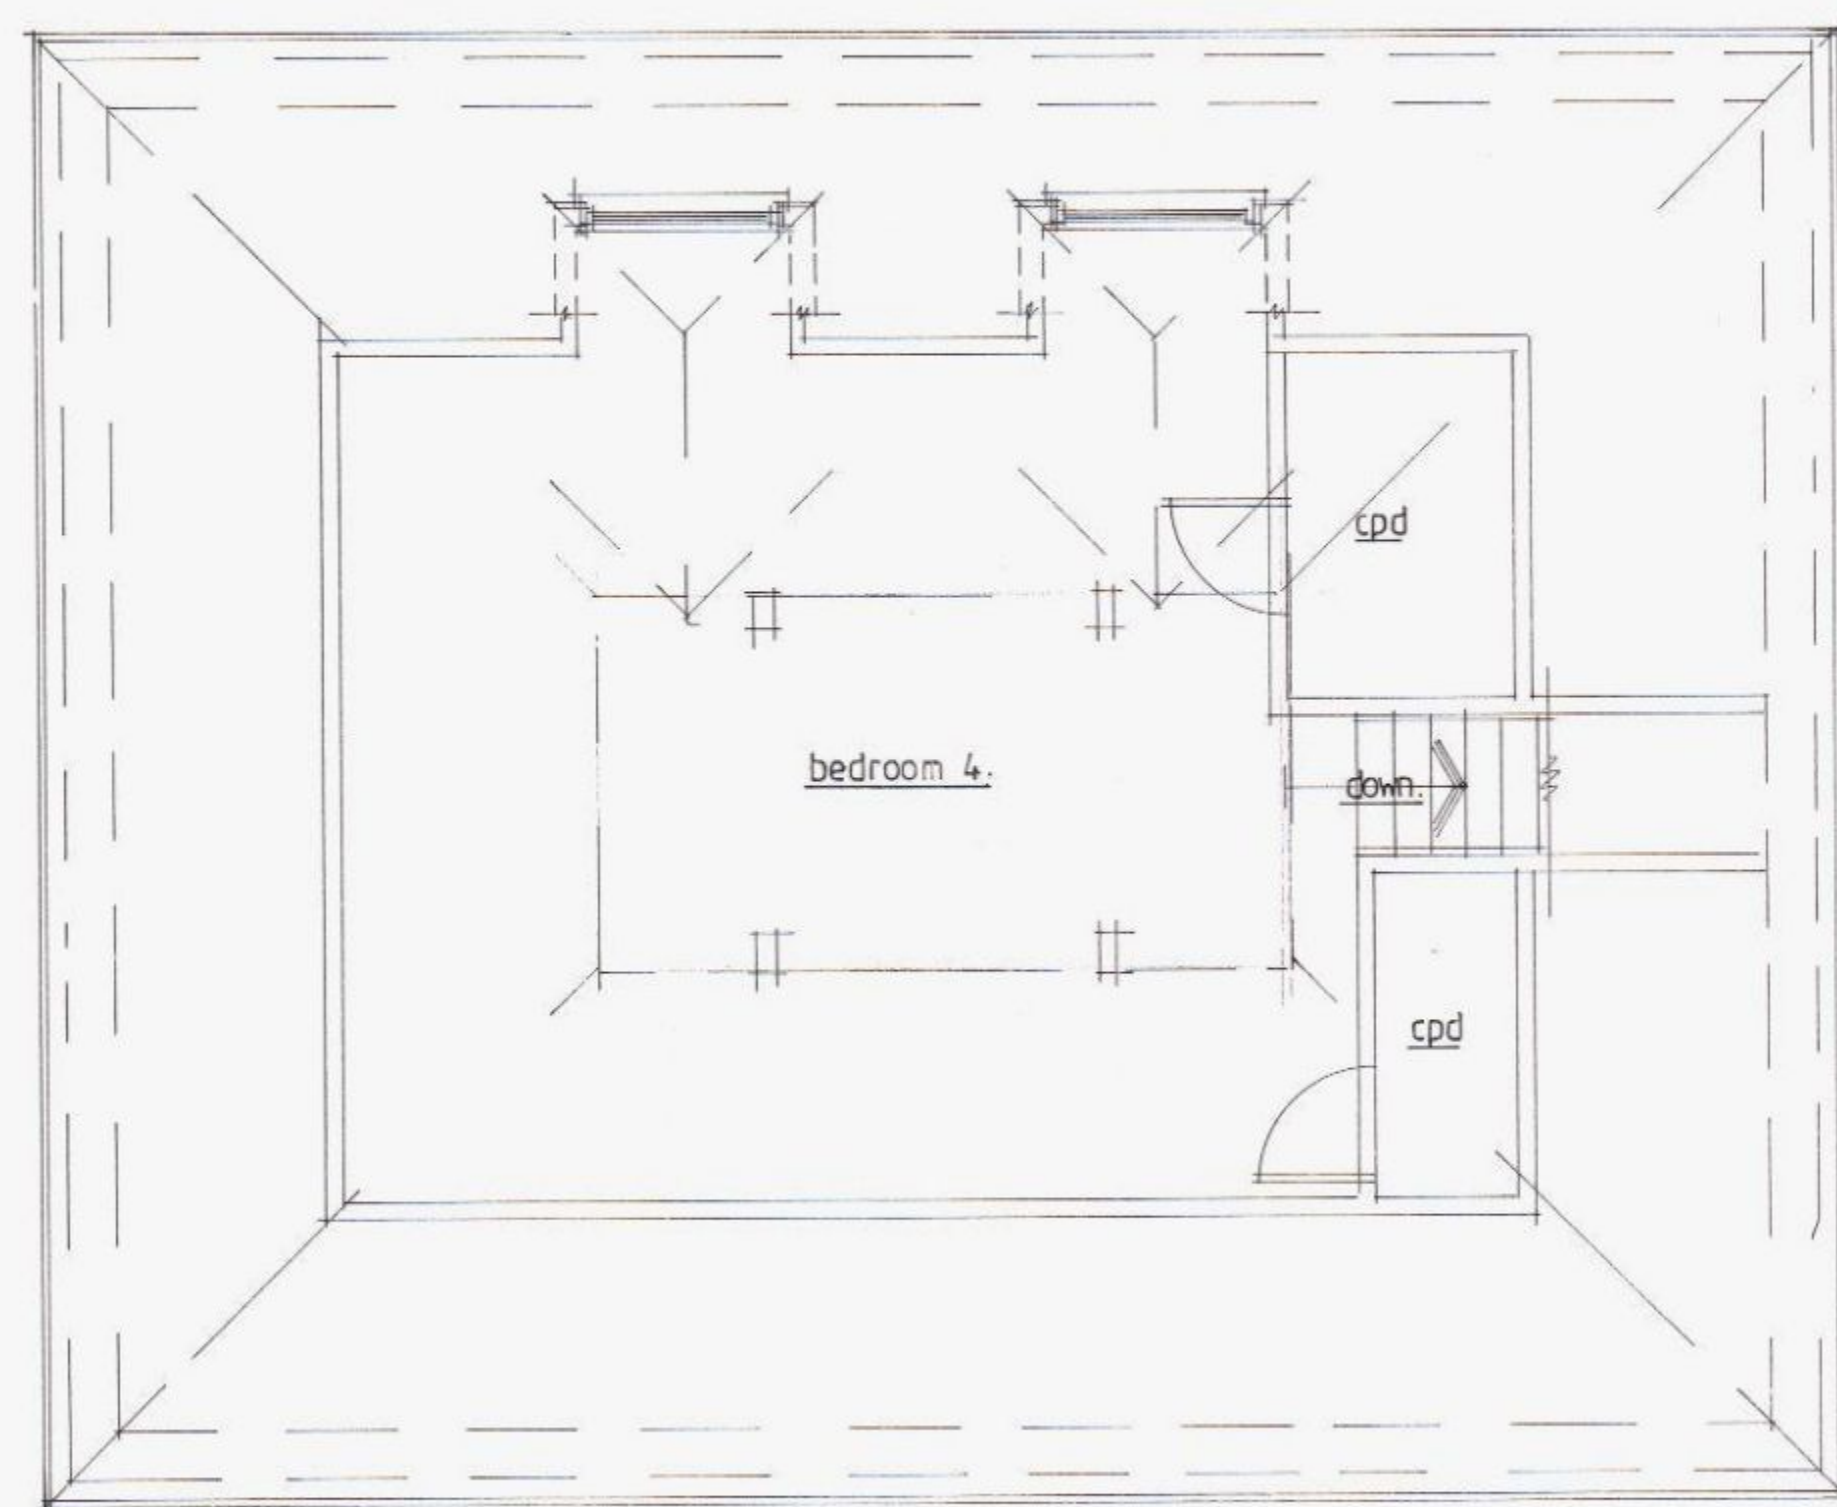


existing second floor plan.

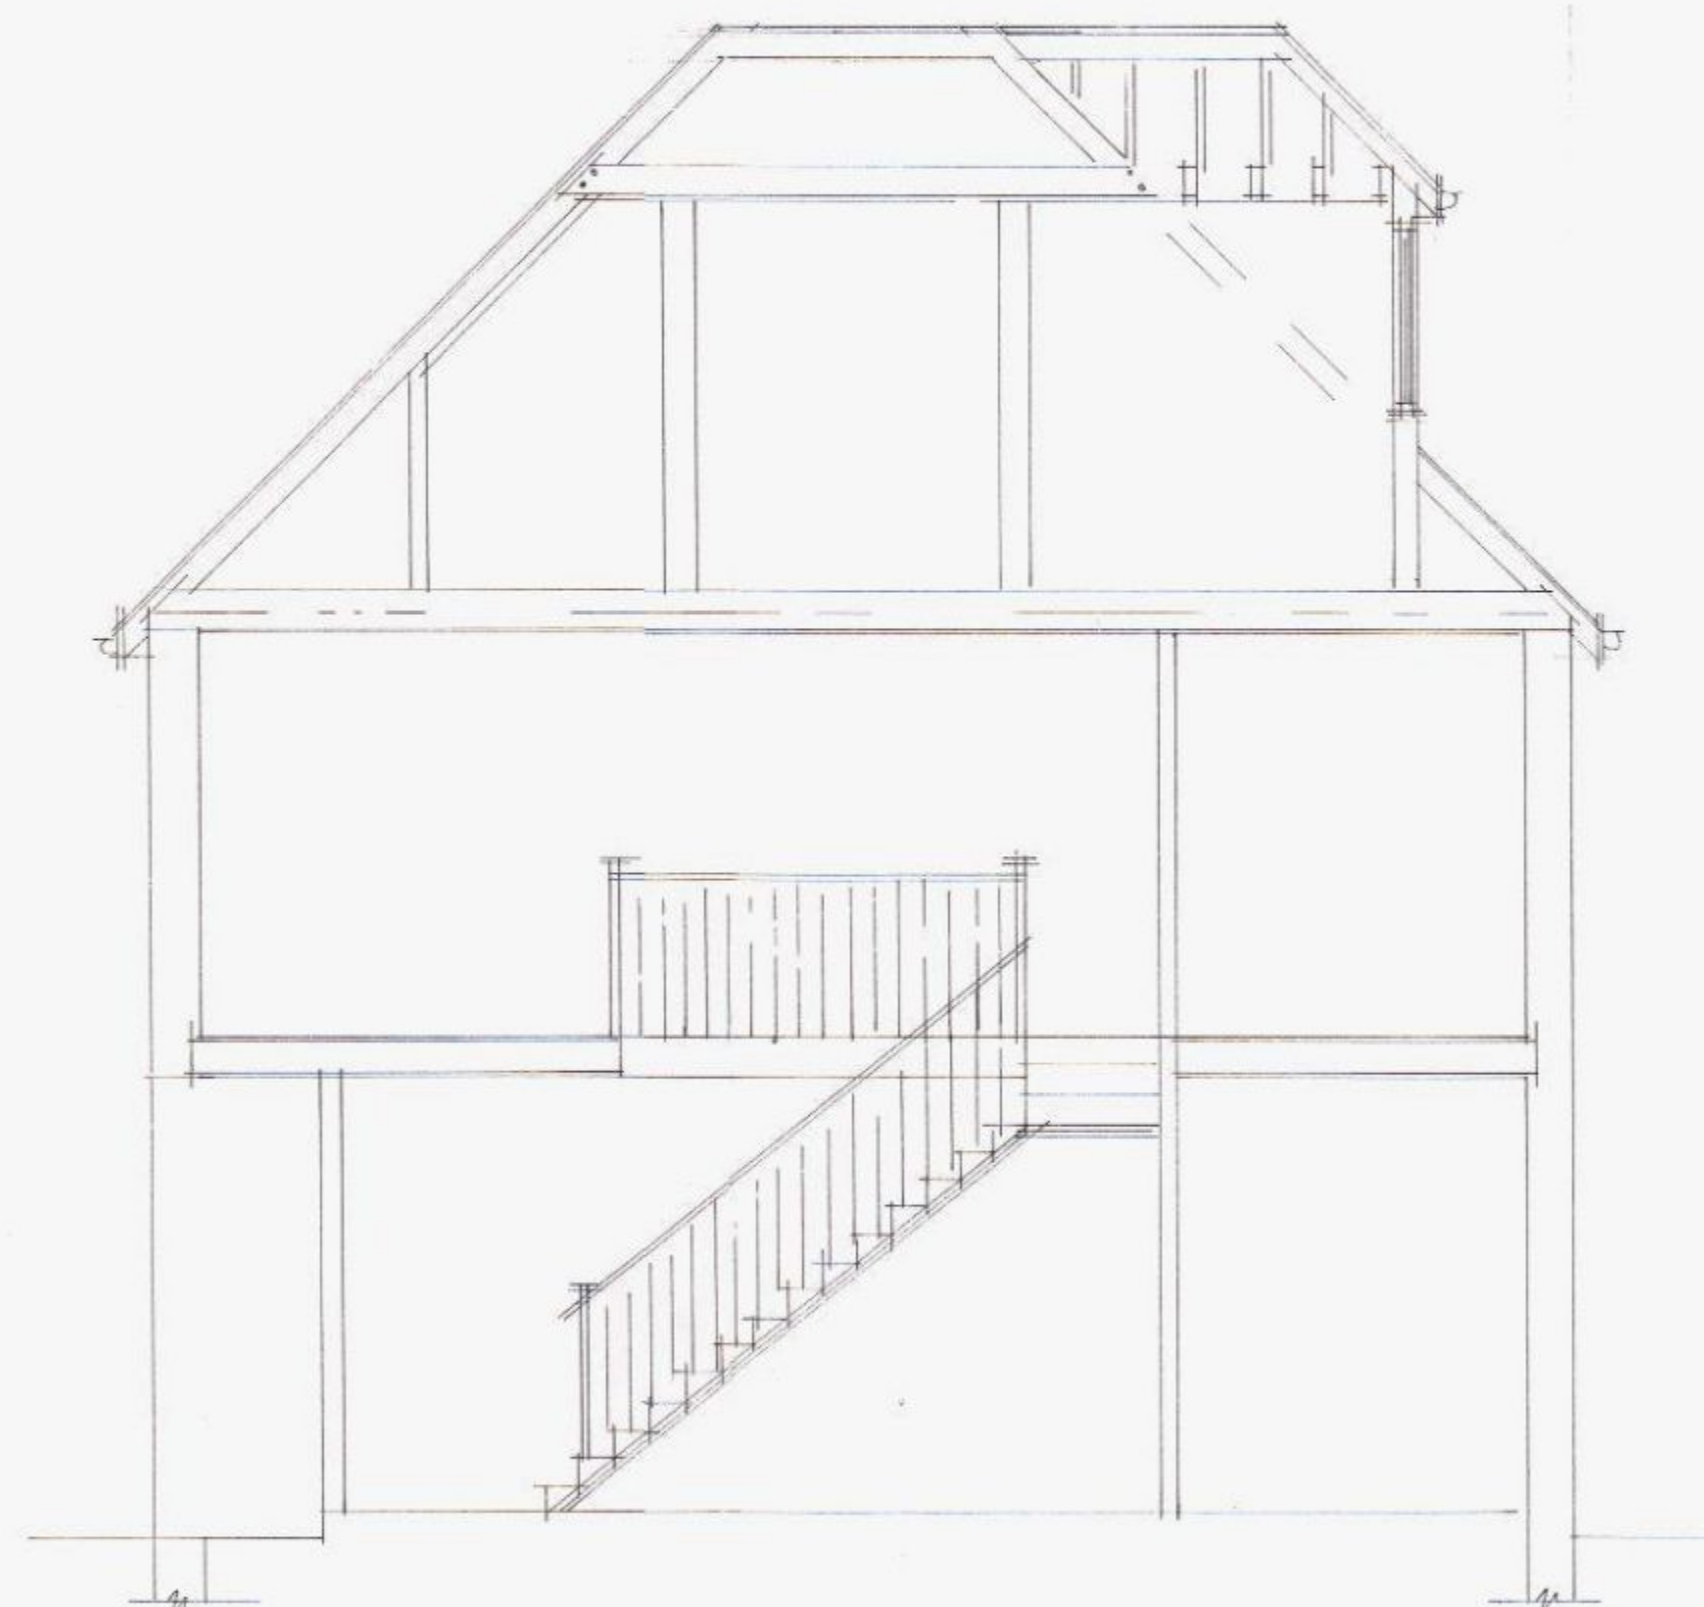

section .aa.

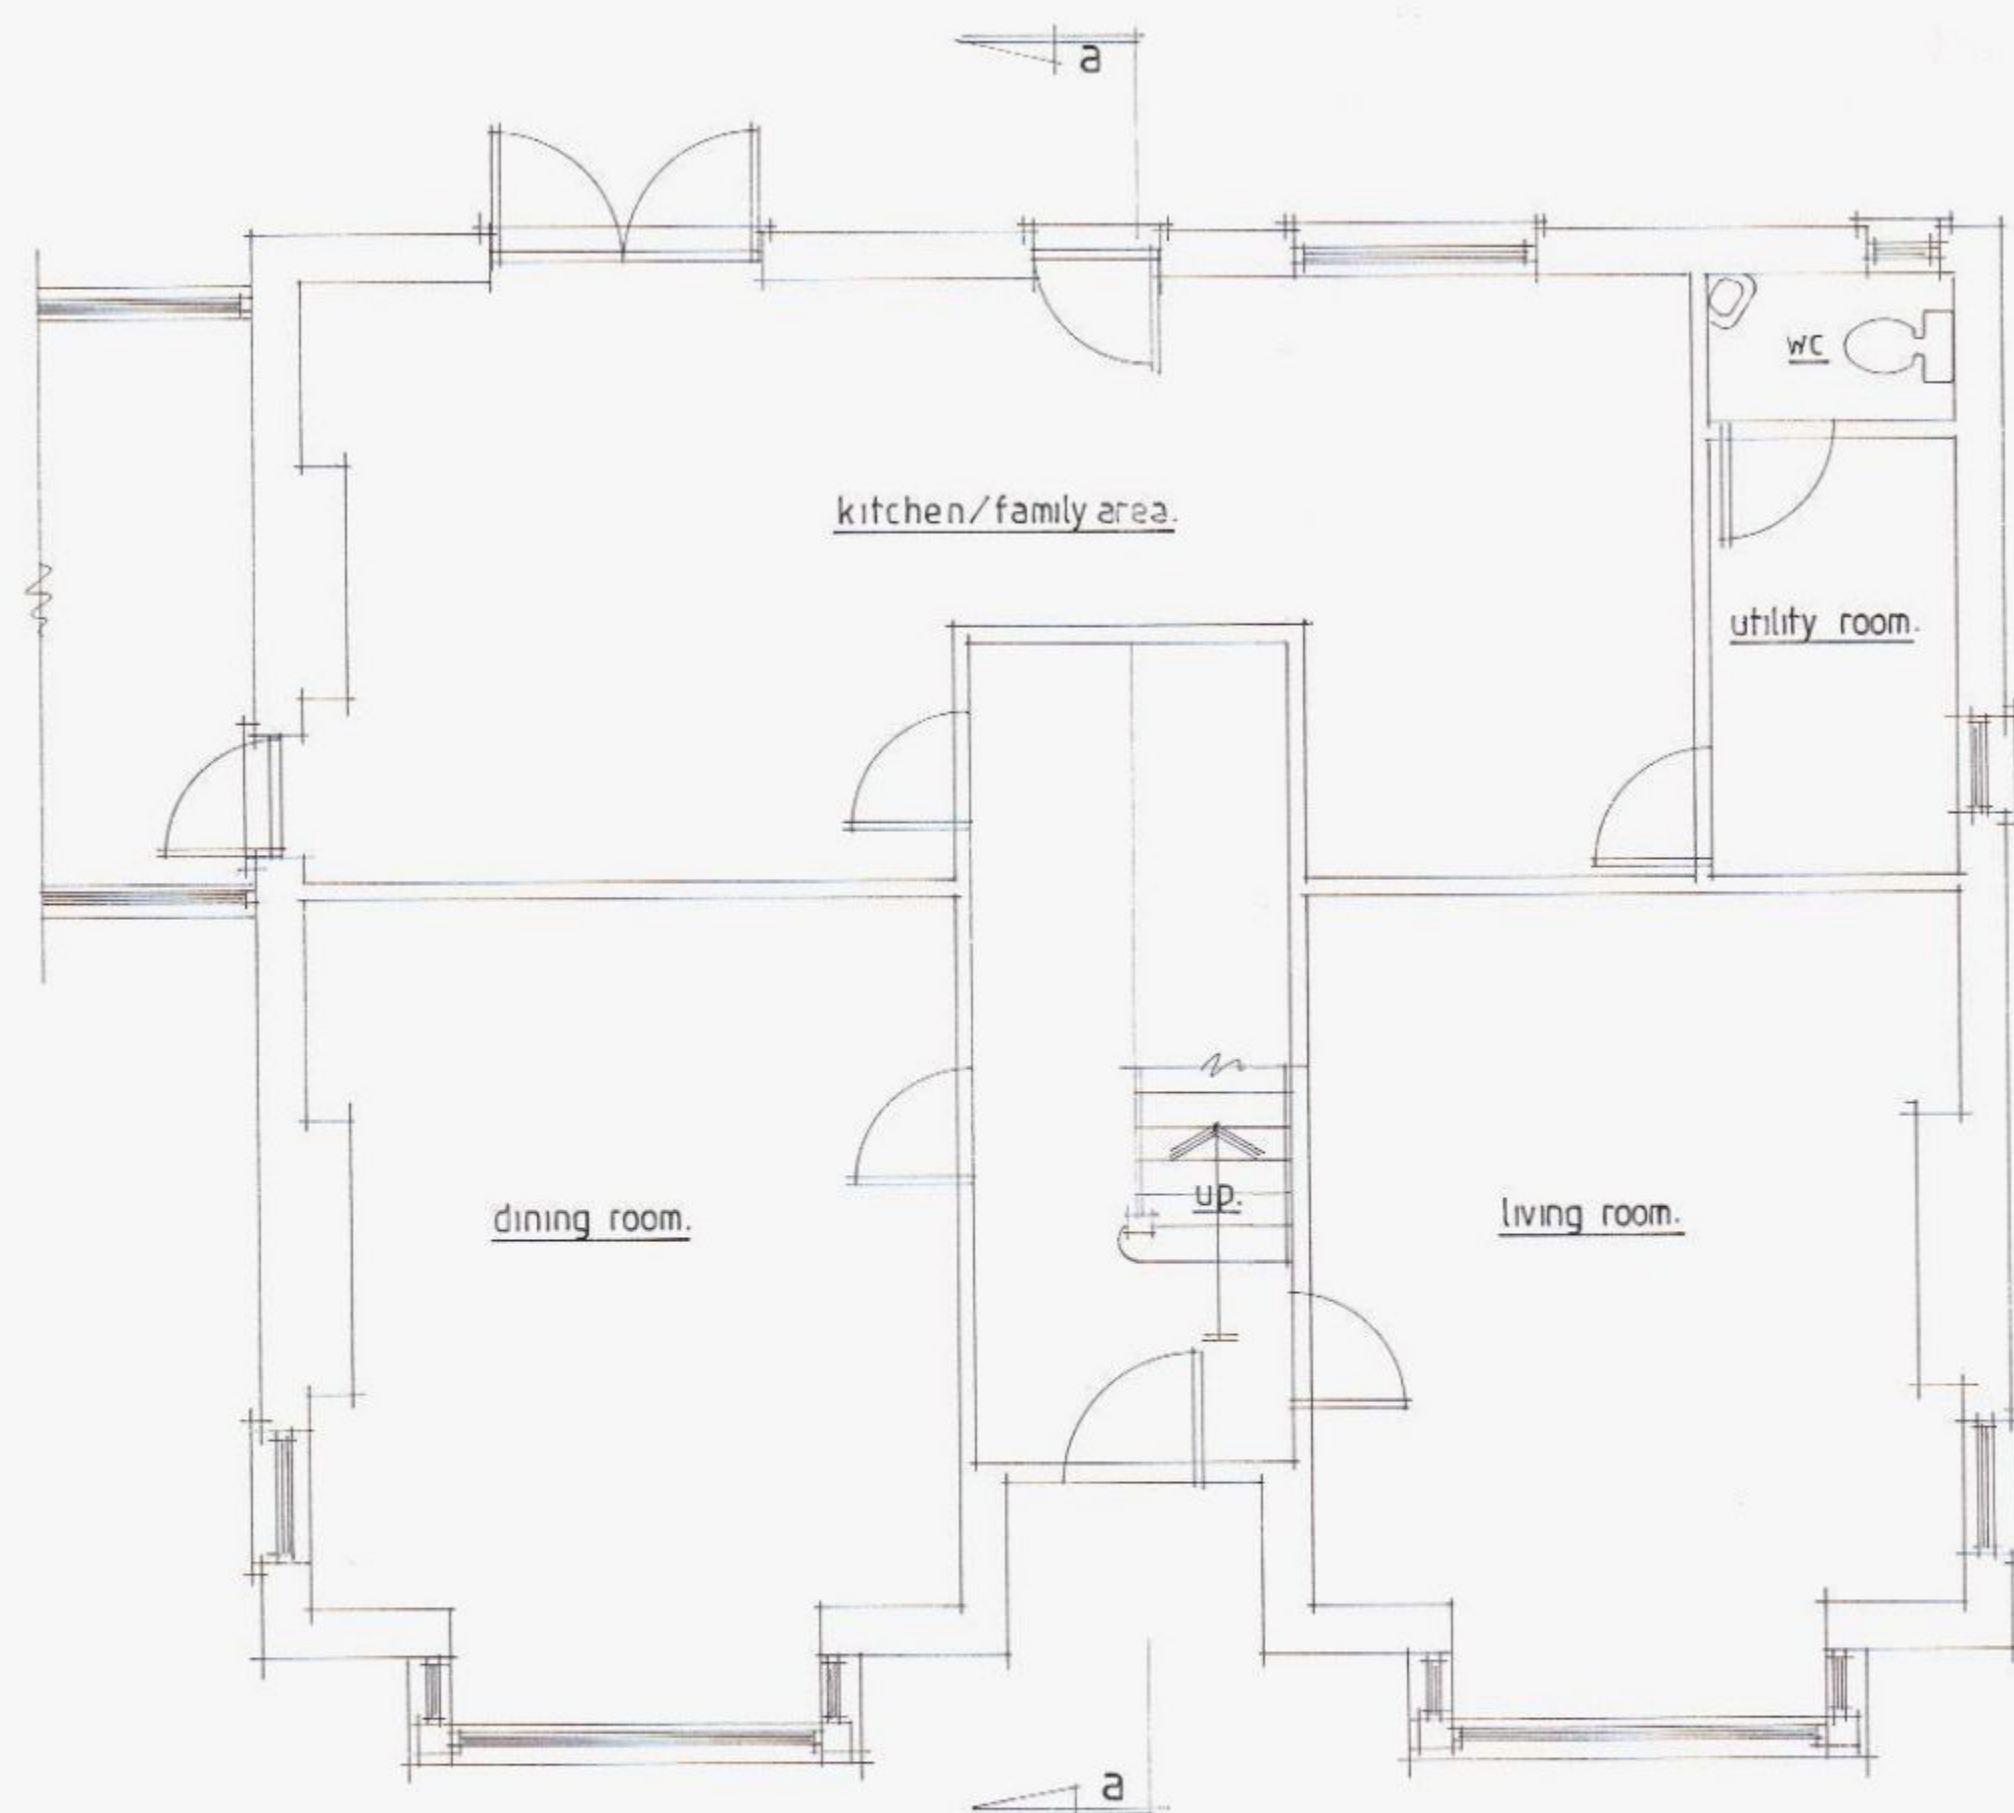

existing ground floor plan.

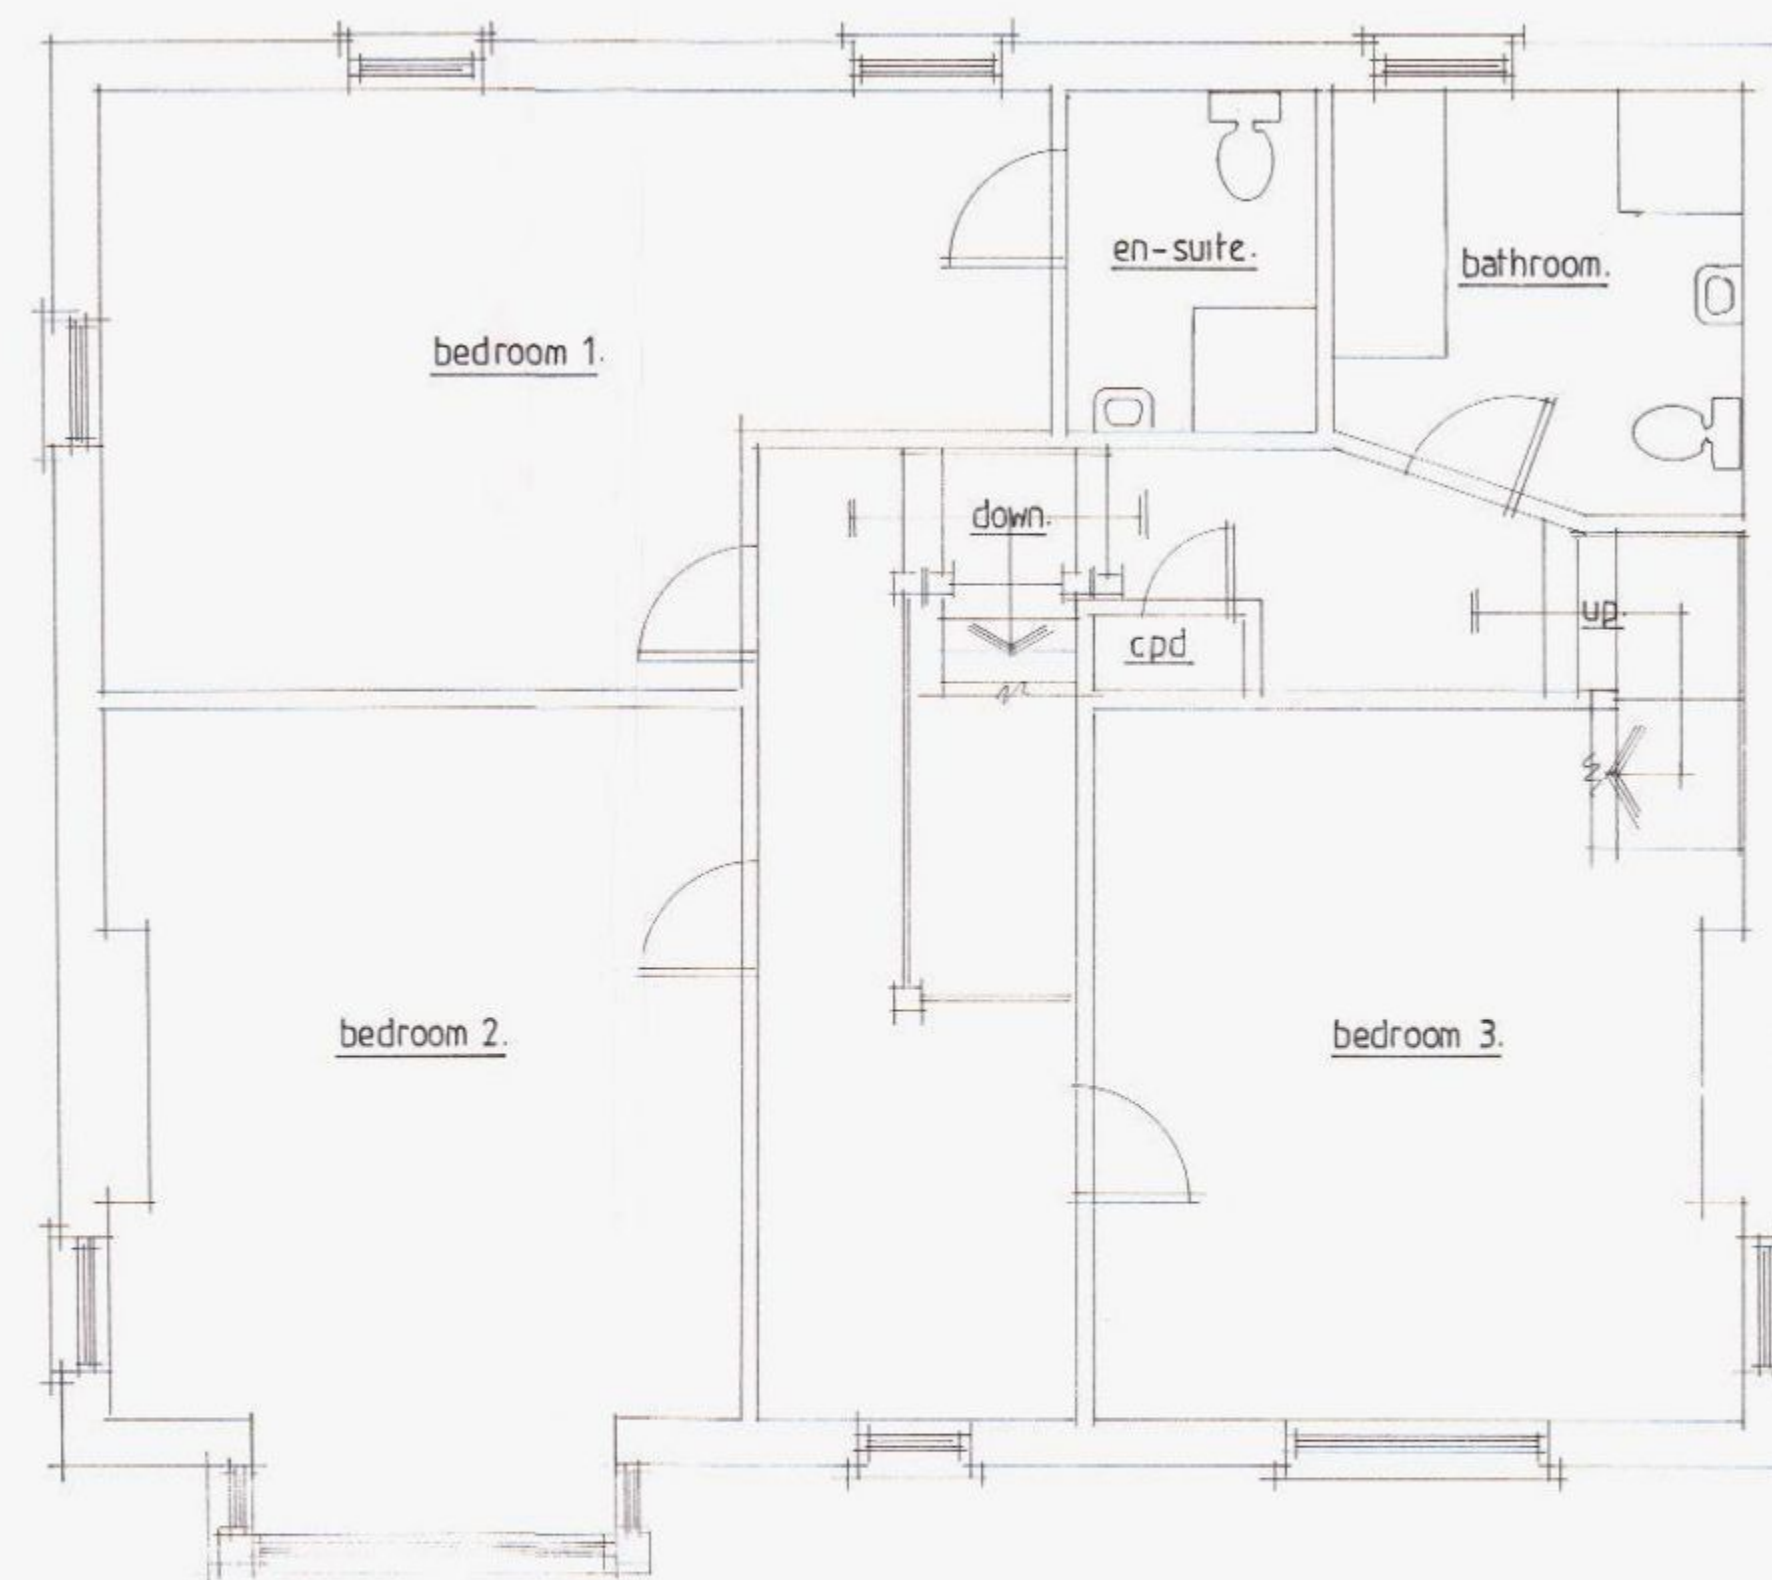

existing first floor plan.

Note:

A	Oct 2012	PLANNING ALTERNATIVE 2
Date	Revision	

© copyright

THORNS-YOUNG
ARCHITECTURAL

THORNS-YOUNG LTD.
232 London Road, North End, Portsmouth. PO2 9JQ
Tel: (023) 9267 2883 Fax: (023) 9266 3457

Client

mr i hunt

Job Title

langstone wharf
34 langstone road
langstone

Drawing Title

existing floor plans &
section.

Scale 1:50

: at A1

Date sept 2012

Drawn by sa

Drg. No.

5120-12-1.

Rev.

A.

