




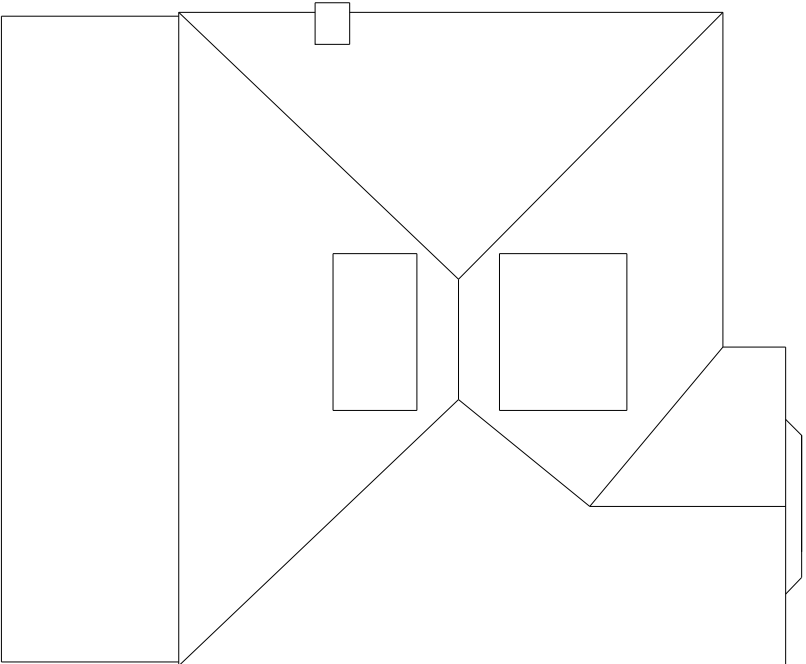

Existing Roof Plan
Scale 1/100@A3

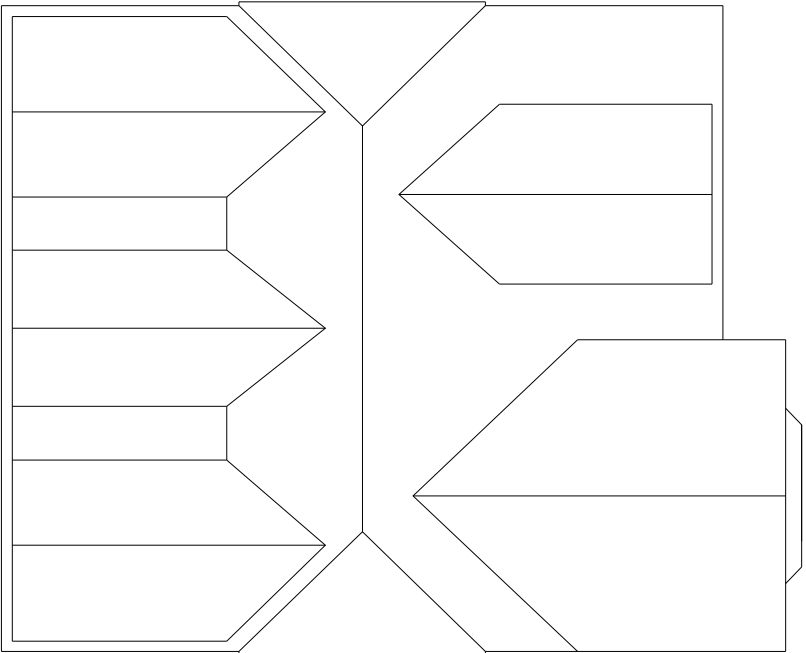

Proposed Roof Plan
Scale 1/100@A3

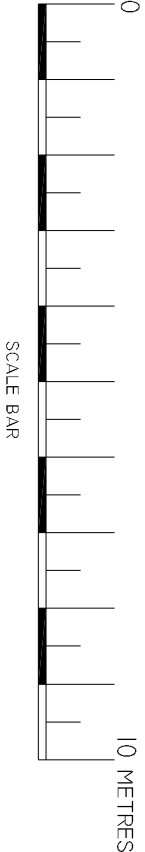

Your Home Plans Ltd
Drop Anchor, Drift Lane,
Bosham, West Sussex, PO18 8PP
Tel: 01243 572414
june@yourhomeplans.co.uk

Mr & Mrs Khoury
48 Rowlands Road
Waterlooville
Hampshire
PO7 7RU

Proposed Roof Plan

Project Number: 48ROW-14	Drawing No:
Date: 29th May 2014	05
Drawn By: Your Home Plans Ltd	
Checked By: JEG	Scale: 1:100