


exact layout of bathrooms and
choices of fittings and appliances
to be agreed with client

new gable to align with lower
doors

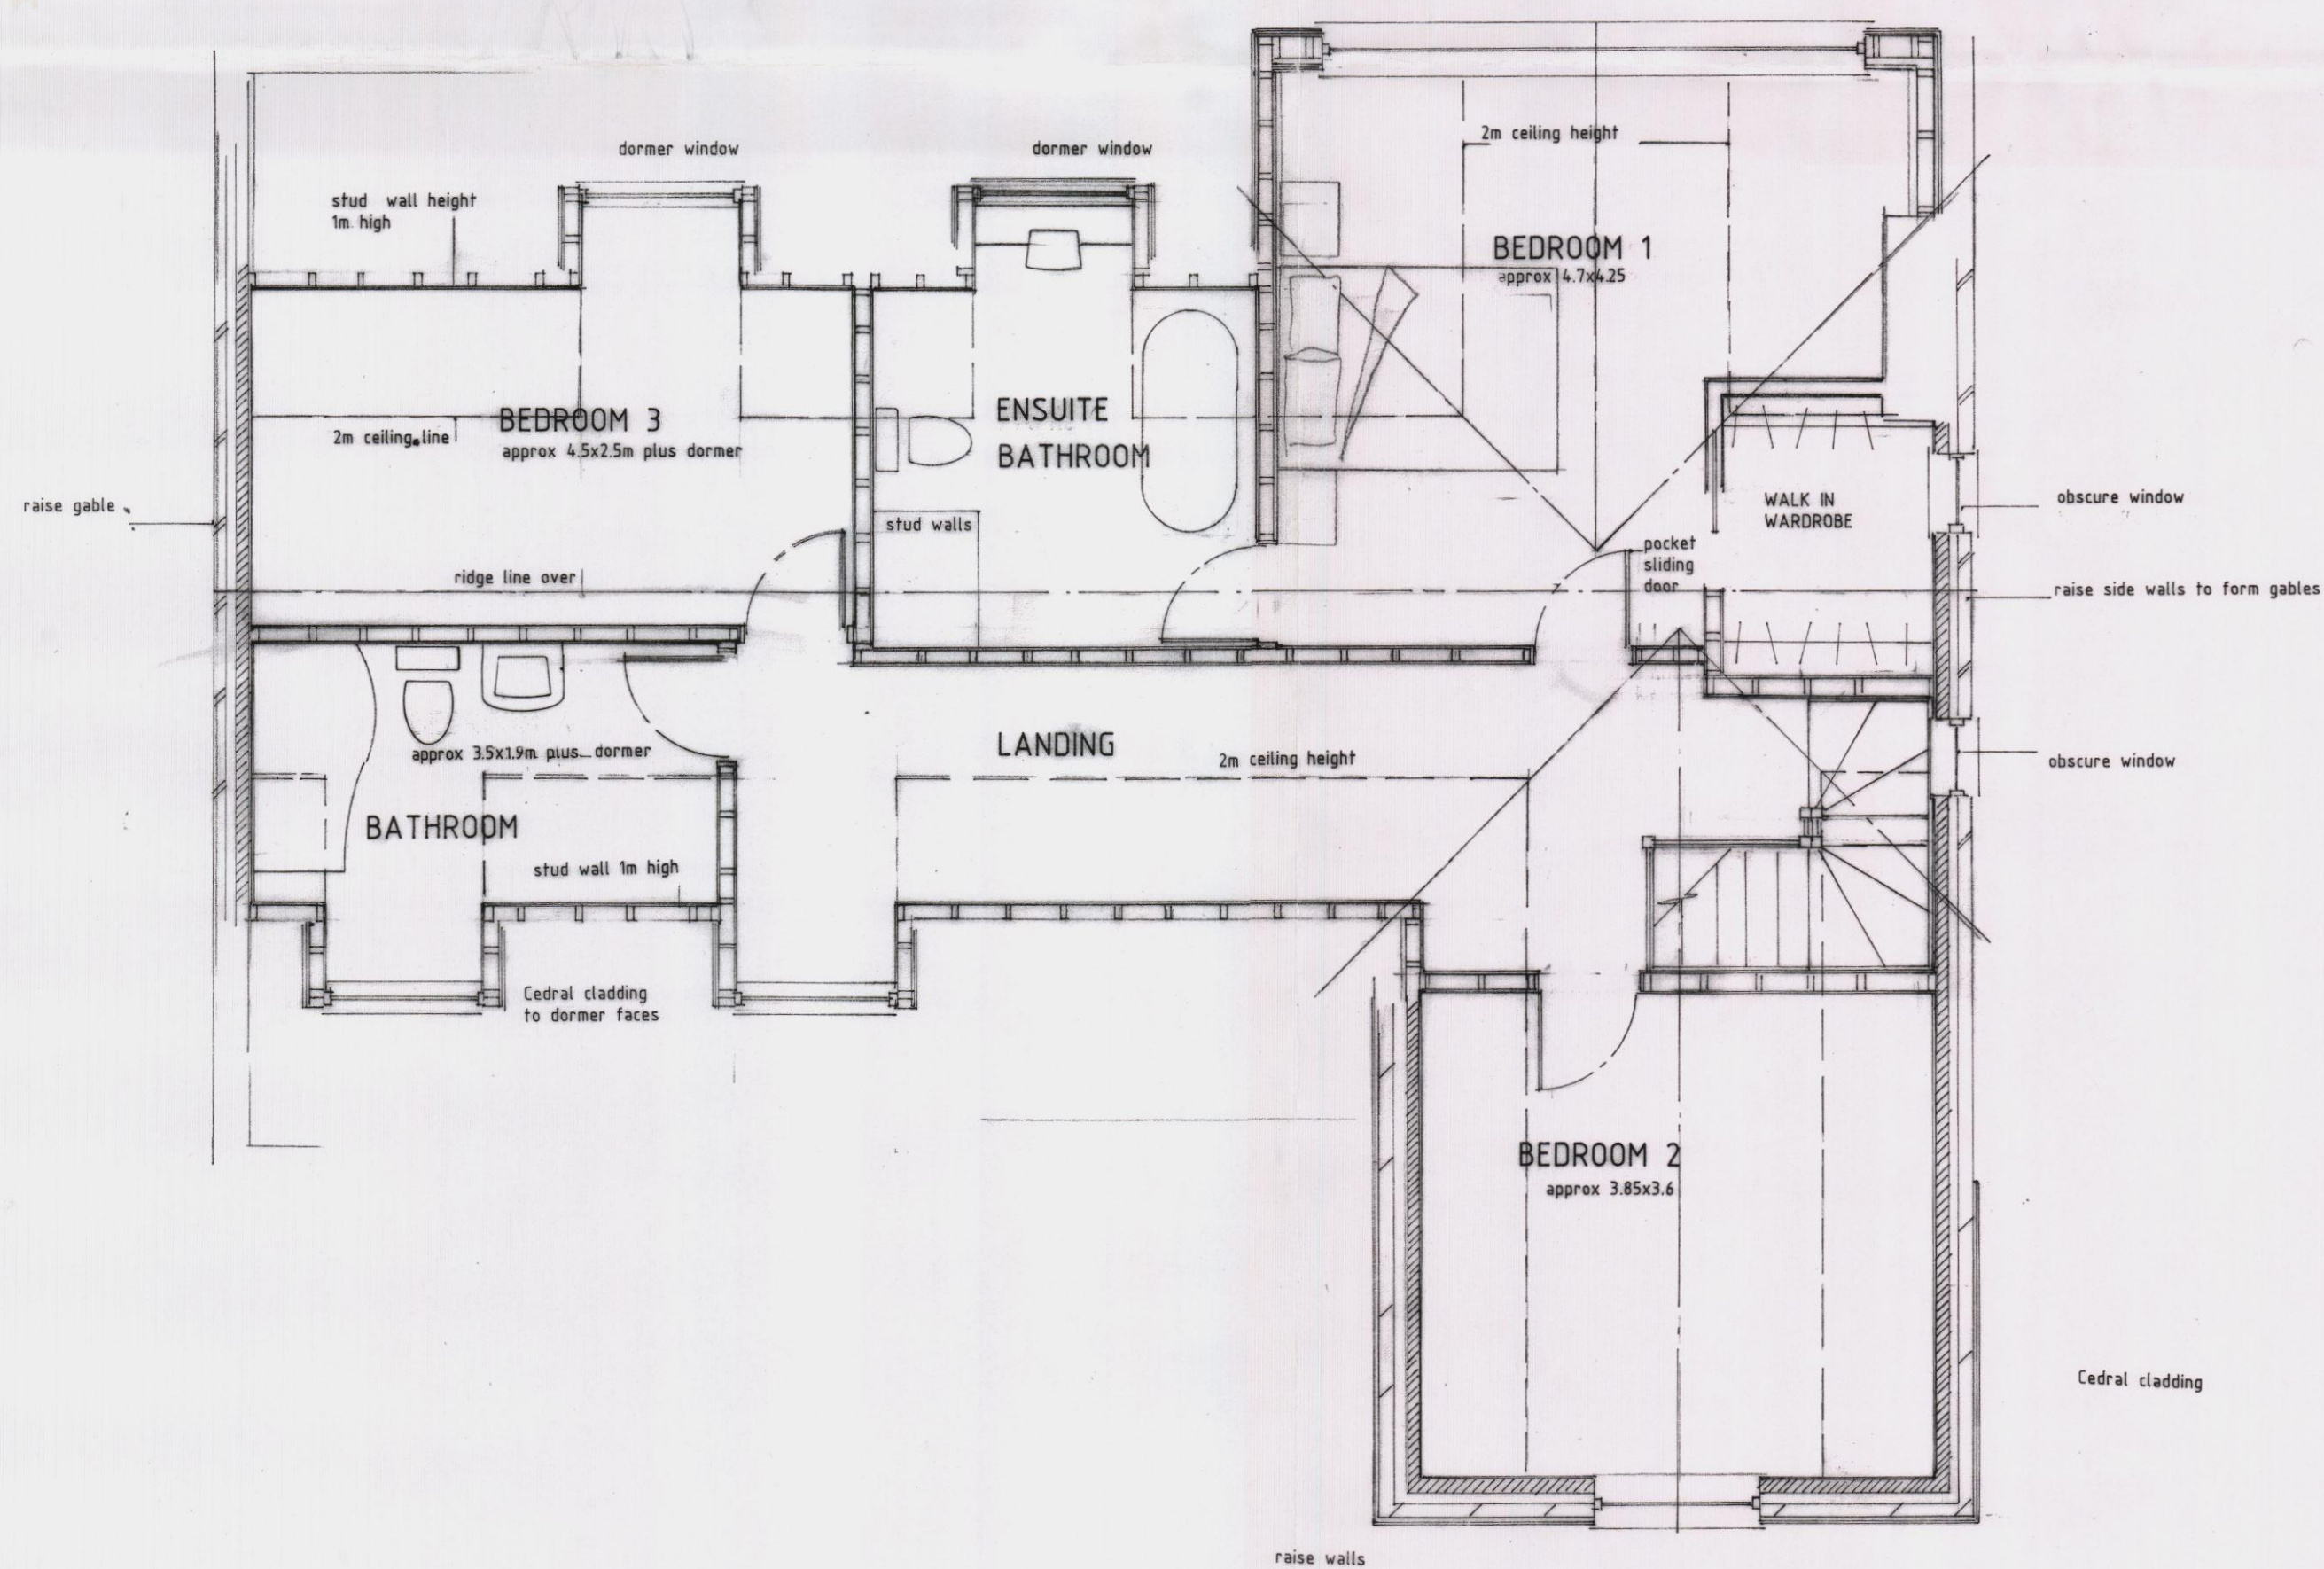

FIRST FLOOR

02.04.2014 Revisions at request of client - middle bathroom now ensuite, family bathroom to replace bedroom 4, ensuite now walk in wardrobe, stairs re arranged.

FIRST FLOOR EXTENSION & ALTERATIONS

7 HOLLOW LANE
HAYLING ISLAND
HAMPSHIRE
PO11 9AA

MR CLARK.



DRAWING: PROPOSED FIRST FLOOR PLAN

SCALE: 1:50

DRG No. 1032/3 DATE: MARCH 2014



Space & Style Home Design
Cornerways,
Gomer Lane,
Alverstoke,
Hampshire
PO12 2QW
www.spaceandstyle.co.uk
Tel: 02392 525 100

This drawing is to be read in conjunction with any accompanying calculations, drawings, notes or specification. All dimensions on site supersede drawing and to be checked and verified by contractor prior to ordering materials. Any discrepancies or changes to be referred to Space & Style Home Design.

© Copyright 2014 this drawing cannot be copied, reproduced or used without the consent of Space & Style Home Design.