


**PROPOSED ELEVATIONS / SITE SECTION
SCALE 1 : 100**




SOUTH ELEVATION




NORTH ELEVATION

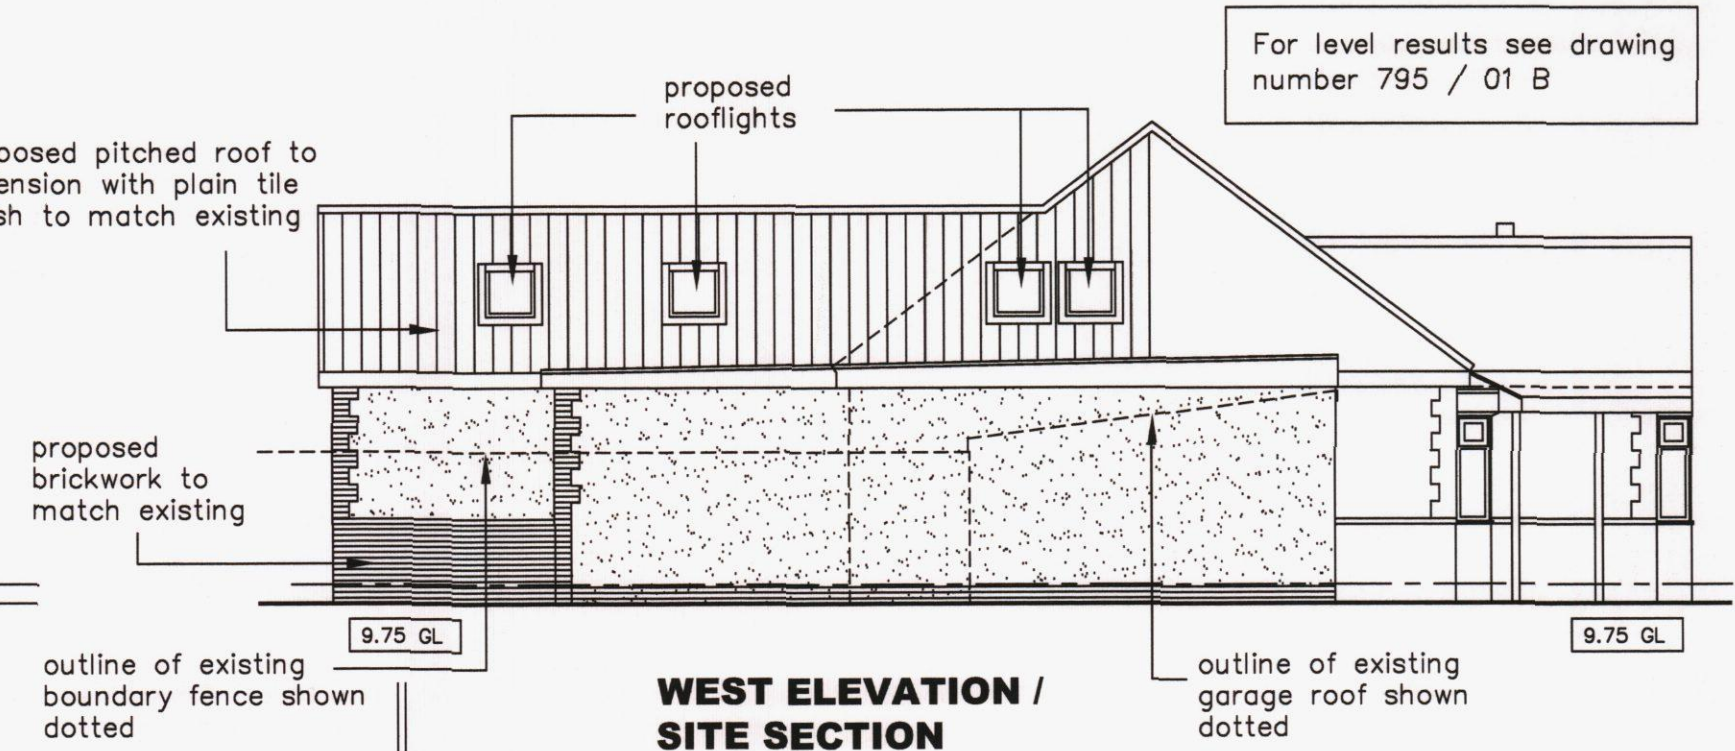


**WEST ELEVATION /
SITE SECTION**

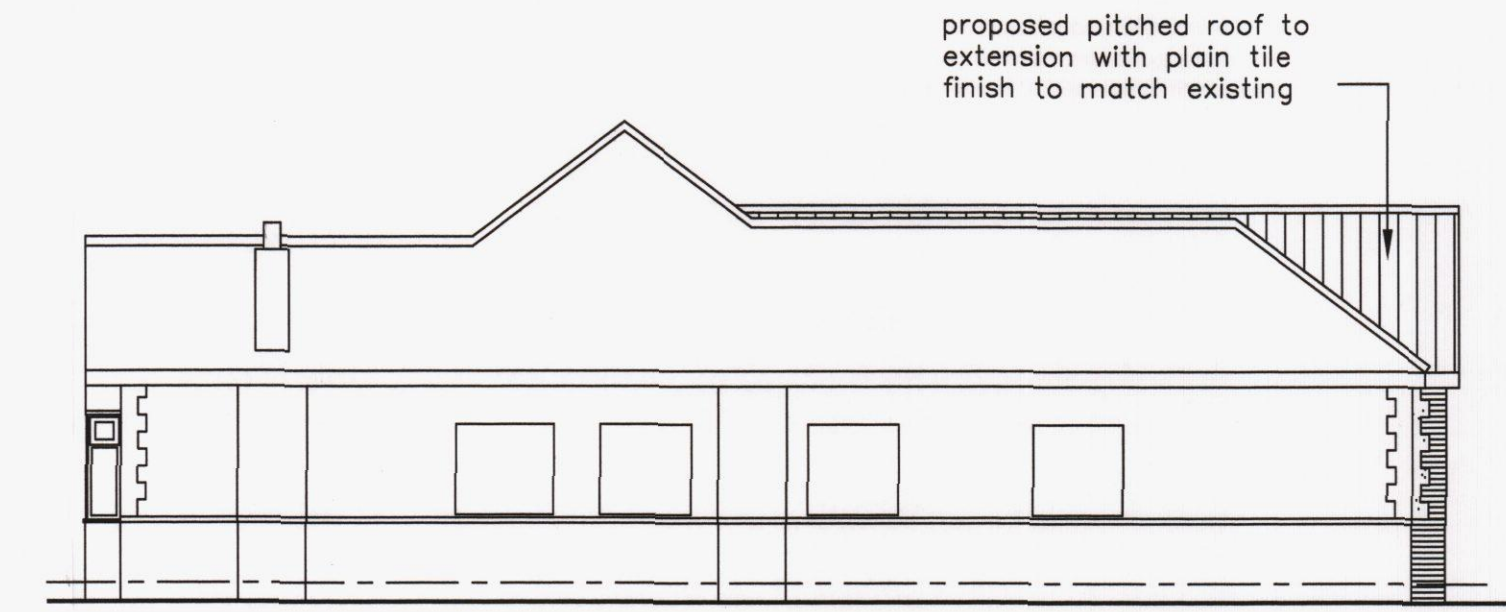

EAST ELEVATION

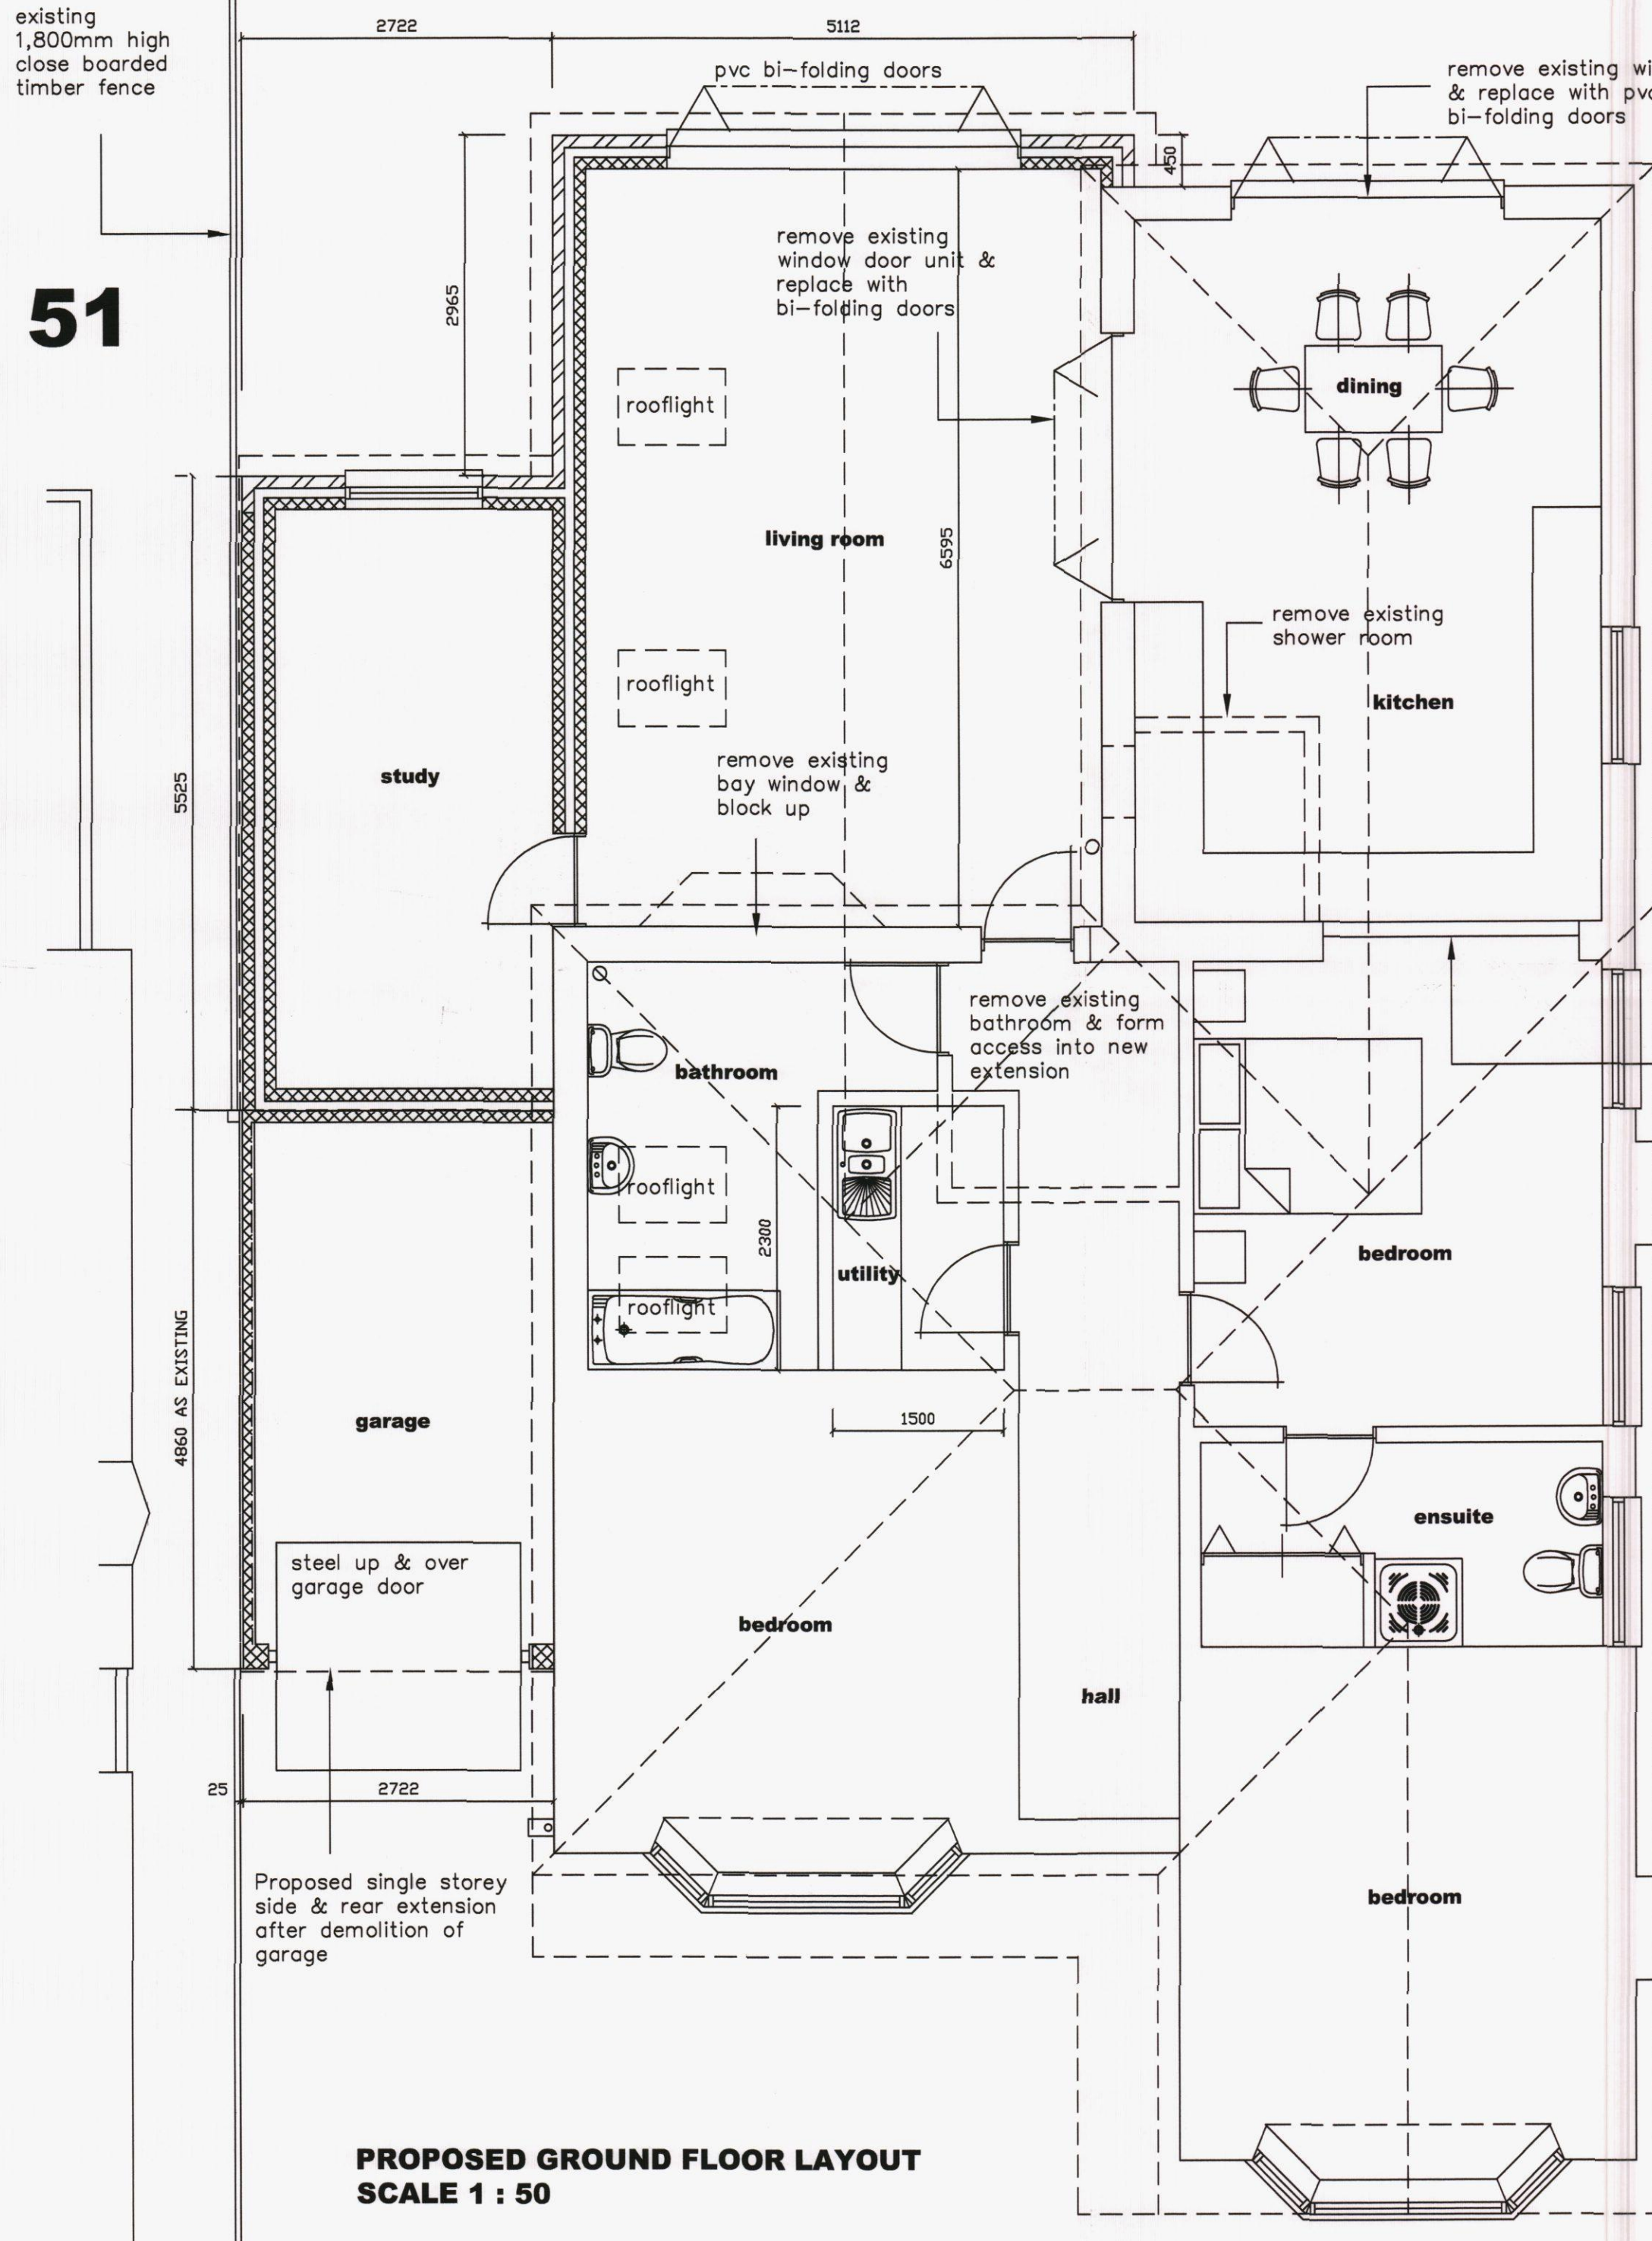

**PROPOSED GROUND FLOOR LAYOUT
SCALE 1 : 50**

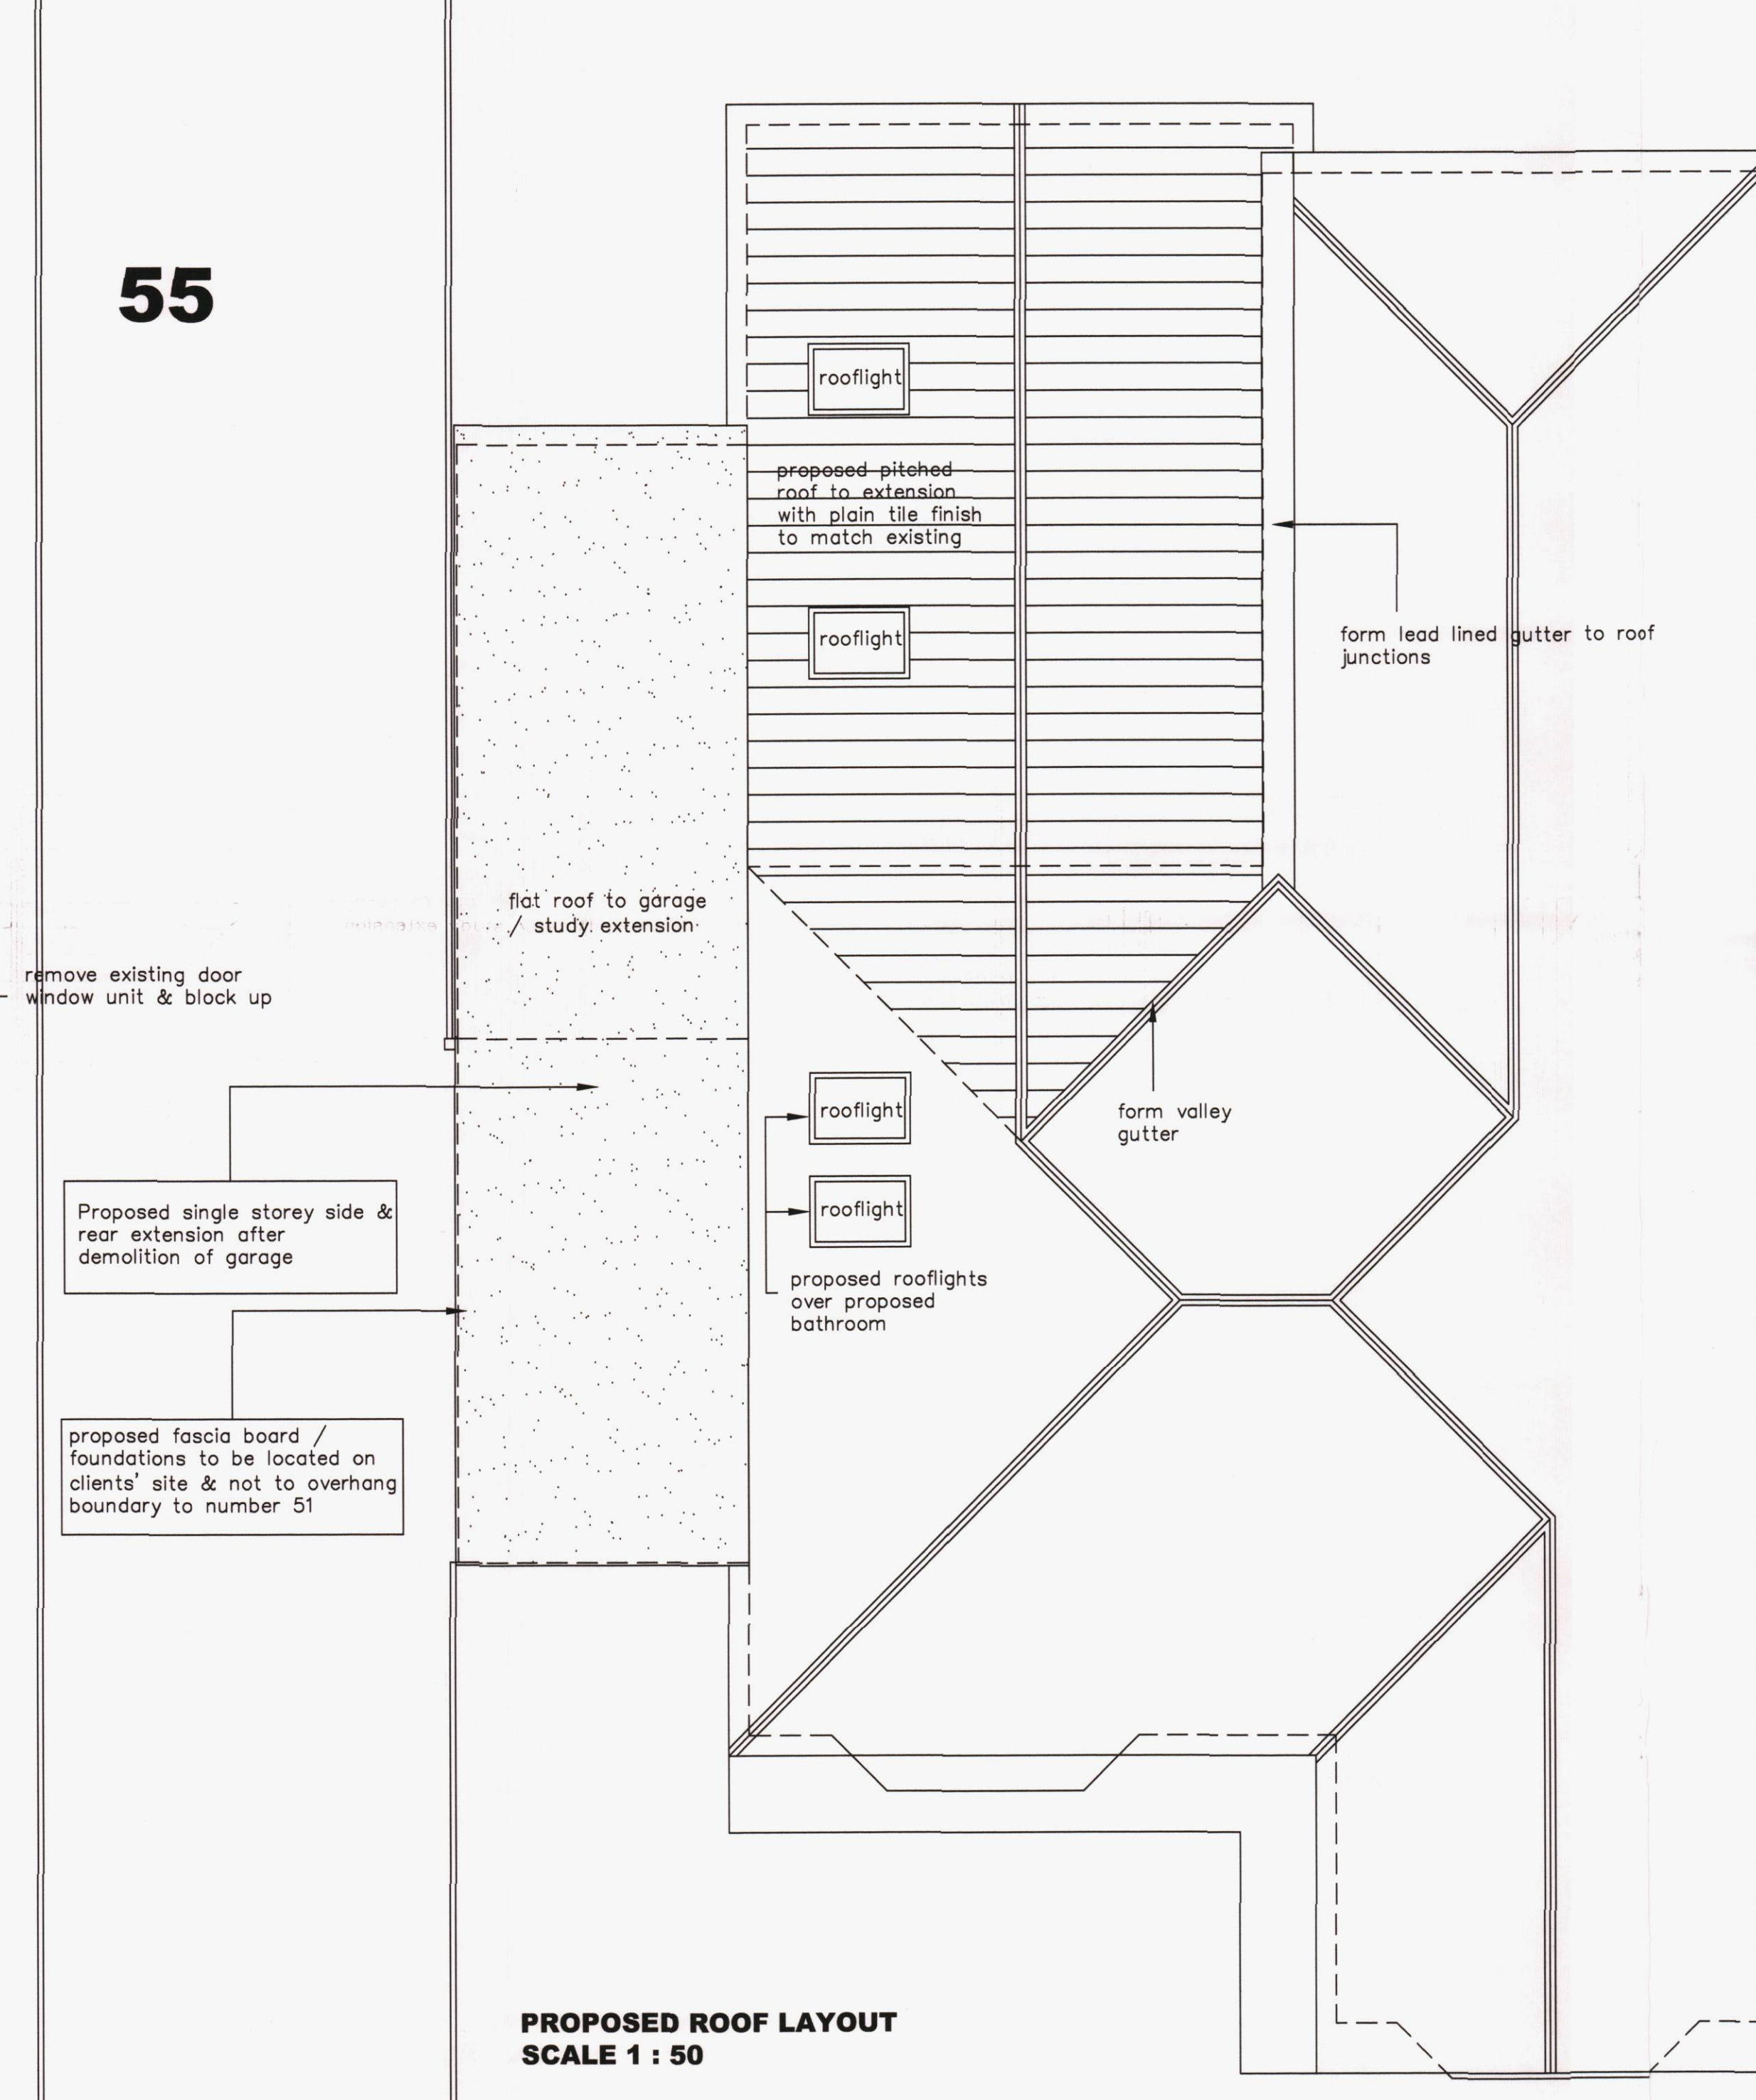


**PROPOSED ROOF LAYOUT
SCALE 1 : 50**

HAVANT BOROUGH
COUNCIL
25 APR 2014
RECEIVED

- KEY:**
- Blockwork
 - External brickwork
 - Timber/metal framed stud walling
 - Mains Powered Extract Fan
 - Mains Powered interconnecting smoke detectors
 - SVP Soil & vent pipe
 - SS Stub stack
 - RWP Rain water pipe
 - Spot levels

NOTES:
The design and construction of this project shall be in accordance with the current Building Regulations & NHBC Standards. These notes & drawings have been prepared solely for the purpose of Planning & Building Regulation approval.
Do not scale from this drawing unless for Planning purposes. All dimensions to be checked on-site and any alterations to be approved by the Architect and/or client prior to any work commencing.
Ordnance Survey Licence No: 100047591
This drawing to be copyright and to be read in conjunction with all other drawings

AMENDMENTS:
Rev A : General notes added - 20/03/14
Rev B : Amended for planning application - 02/04/14
Rev C : Study extension to rear increased in width by 300mm - 24/04/14

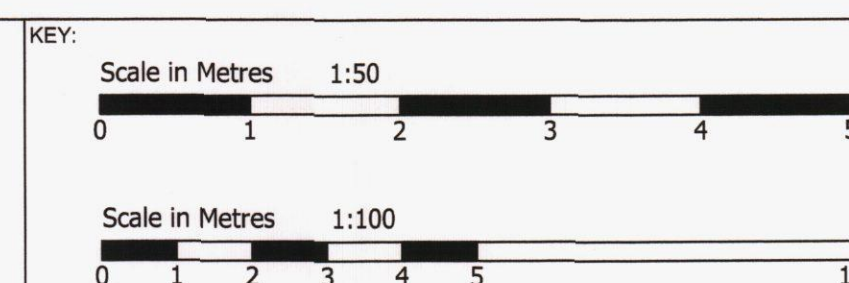

CLIENT NAME & ADDRESS
Mr & Mrs I Thomas
53 Padnell Road
Waterlooville
PO8 8EB

PROJECT ADDRESS
53 Padnell Road
Waterlooville
PO8 8EB

DRAWING DETAILS
PLANNING DRAWING
Proposed Floor & Roof Layouts
Elevations / Site Section

PROJECT No 795	DWG No 2	REV No C
SCALE 1:50:1:100 @ A1	DRAWN BWH	DATE 14/02/14

B H ARCHITECTURE Ltd
Heath Cottage
Newlands Lane
Purbrook
Waterlooville
Hants
PO7 5SQ
Tel: 023 9223 2322
Mob: 07747 771808
E-mail: bernard@bernardharding.com