




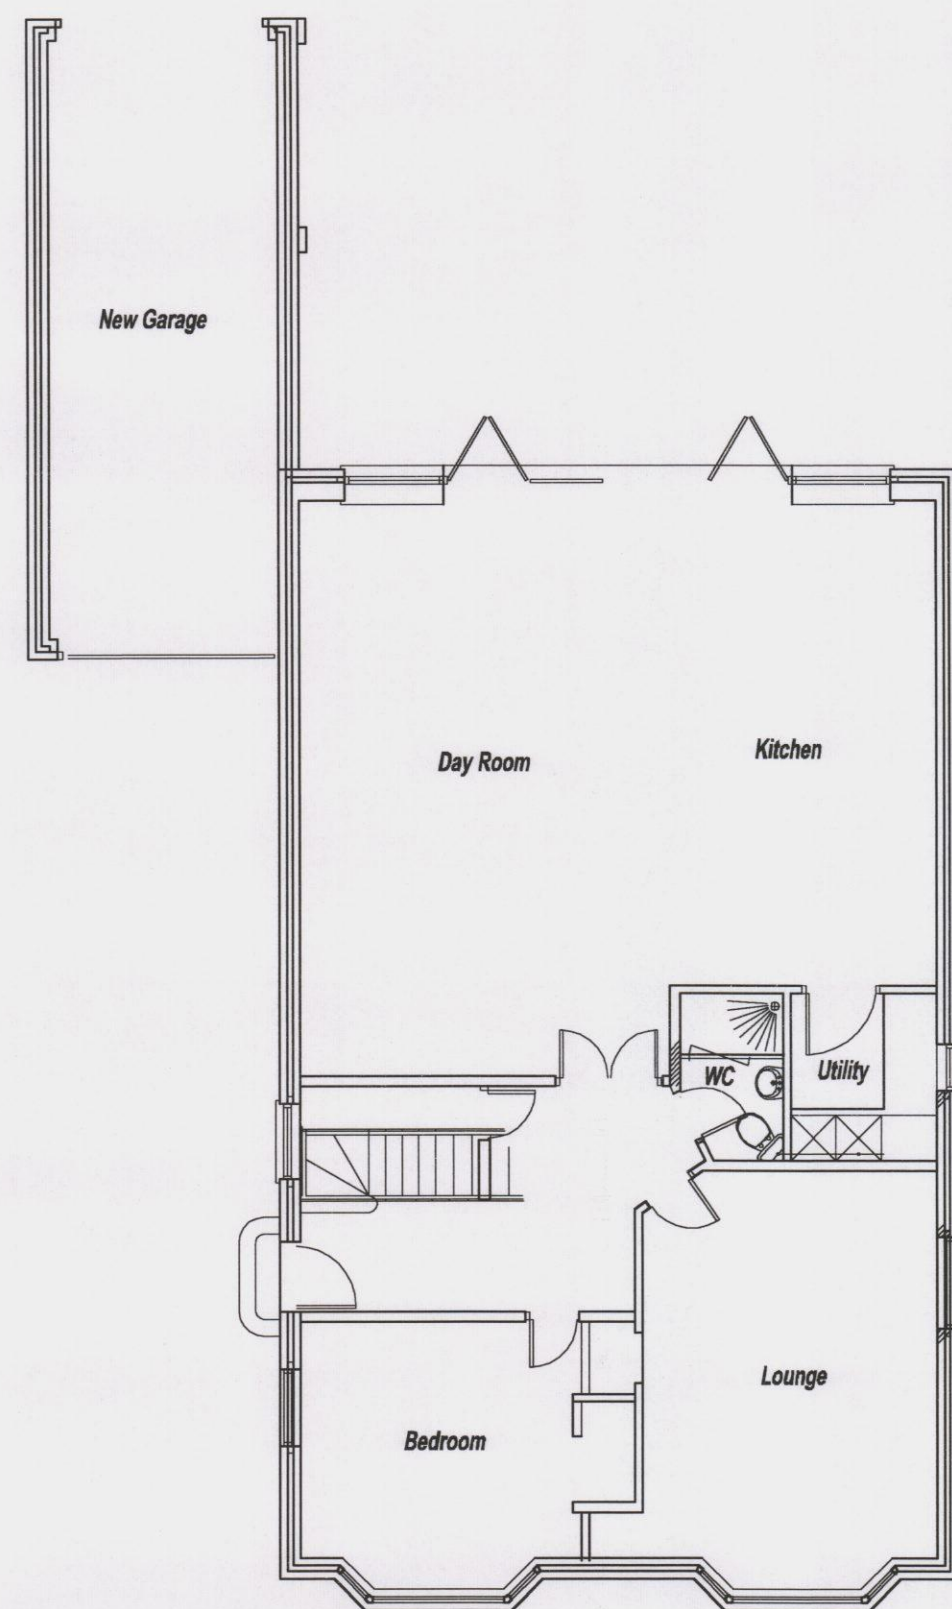


GROUND FLOOR LAYOUT

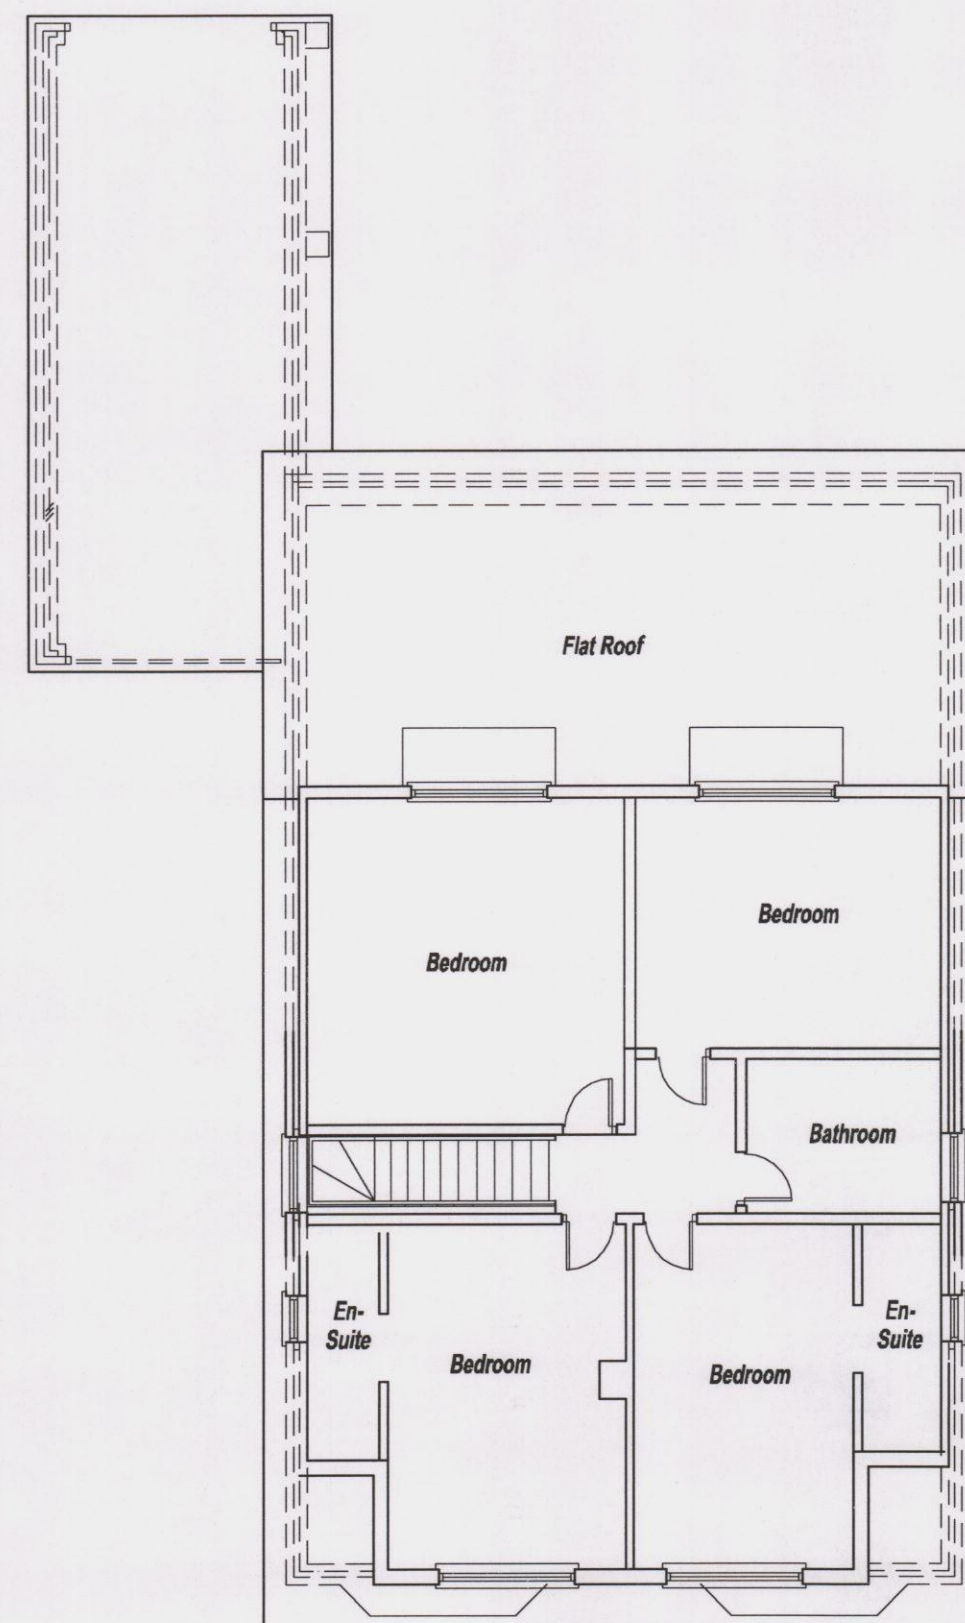


APPROVED FIRST FLOOR

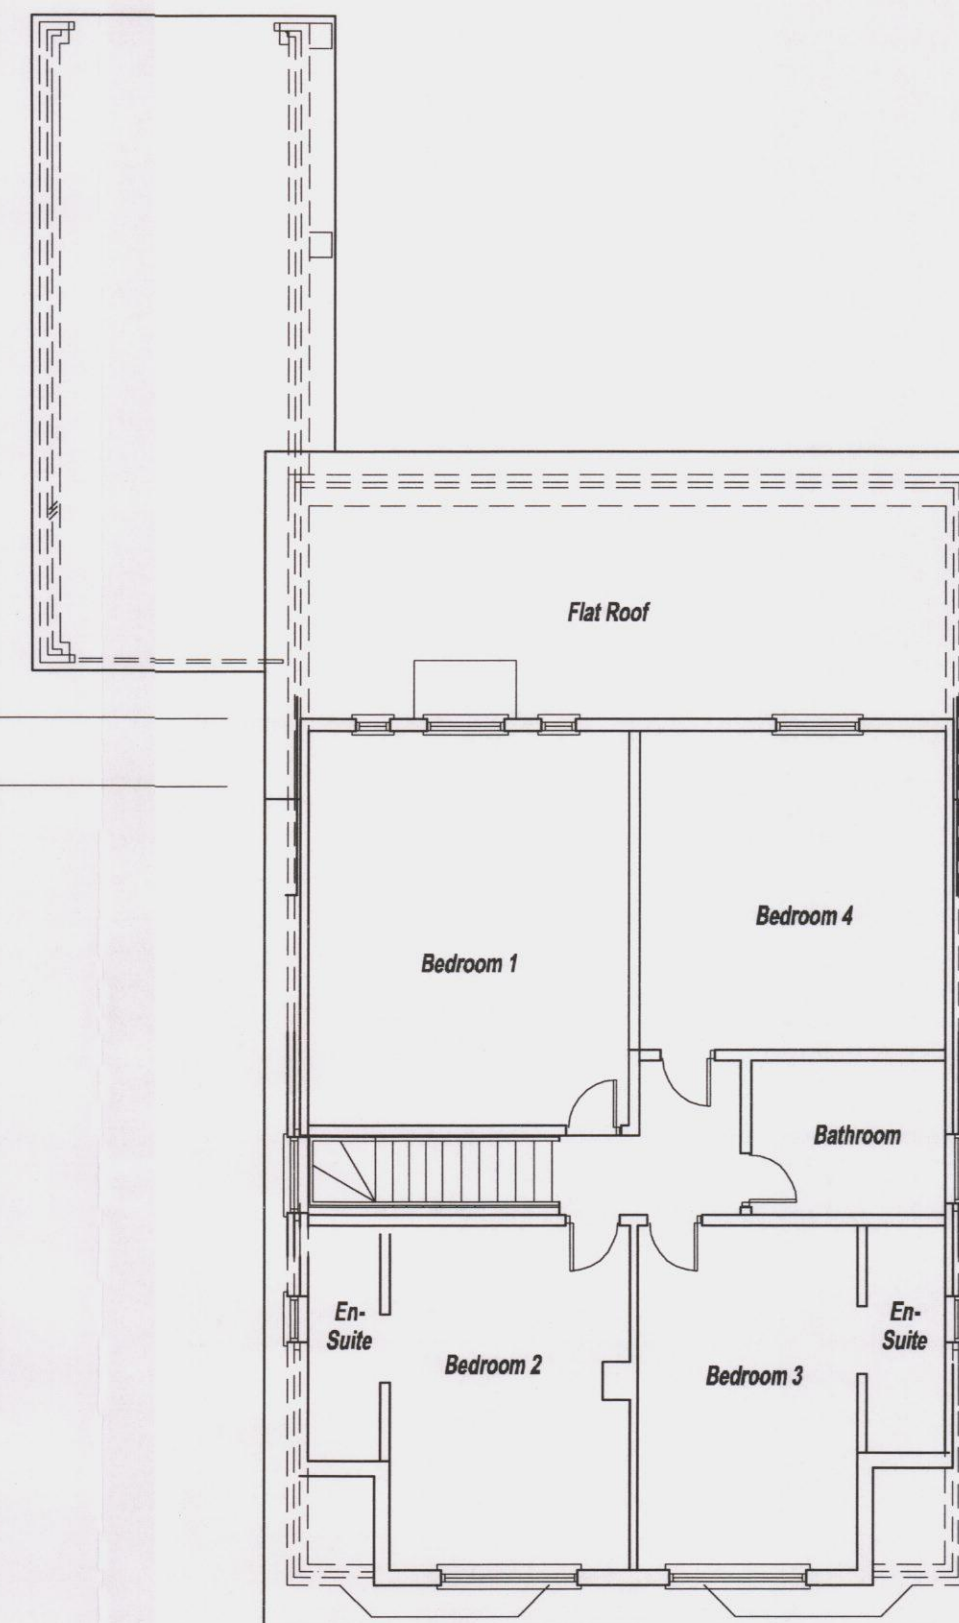


PROPOSED FIRST FLOOR

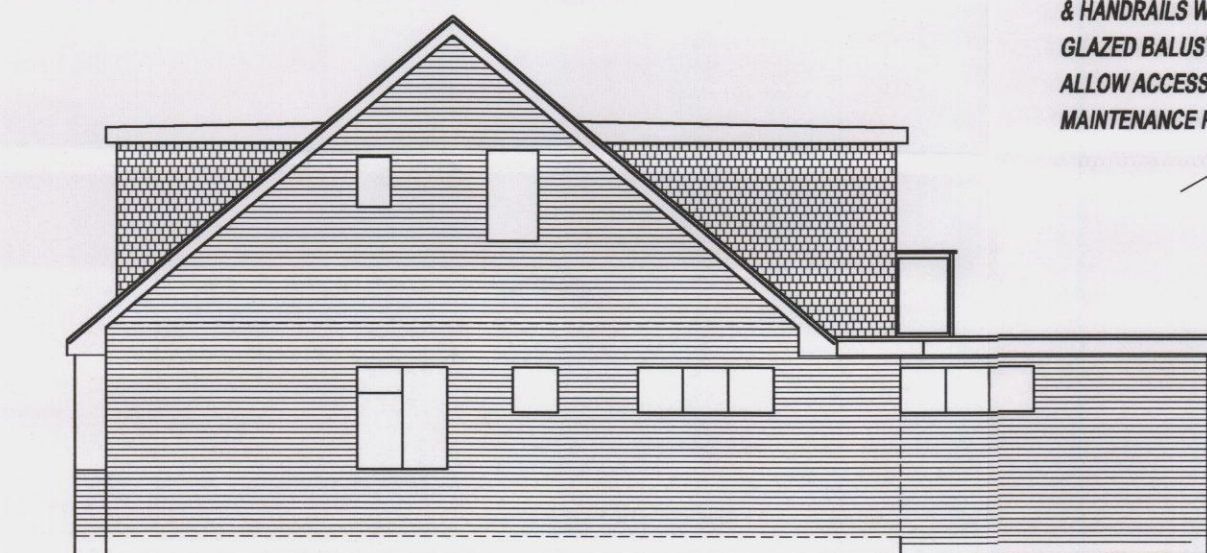


Approved East Side Elevation

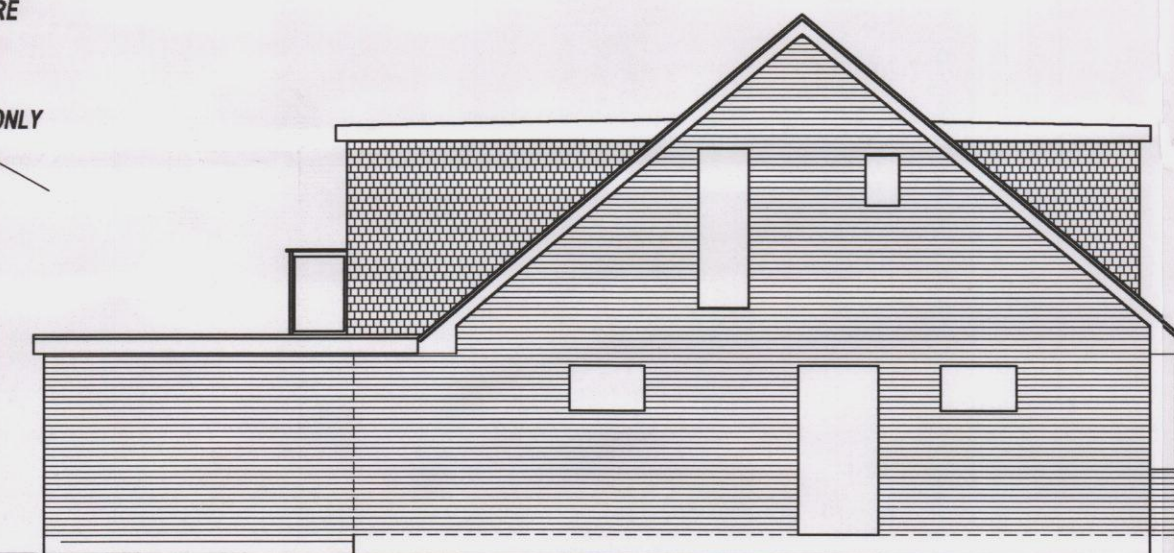


Approved West Side Elevation

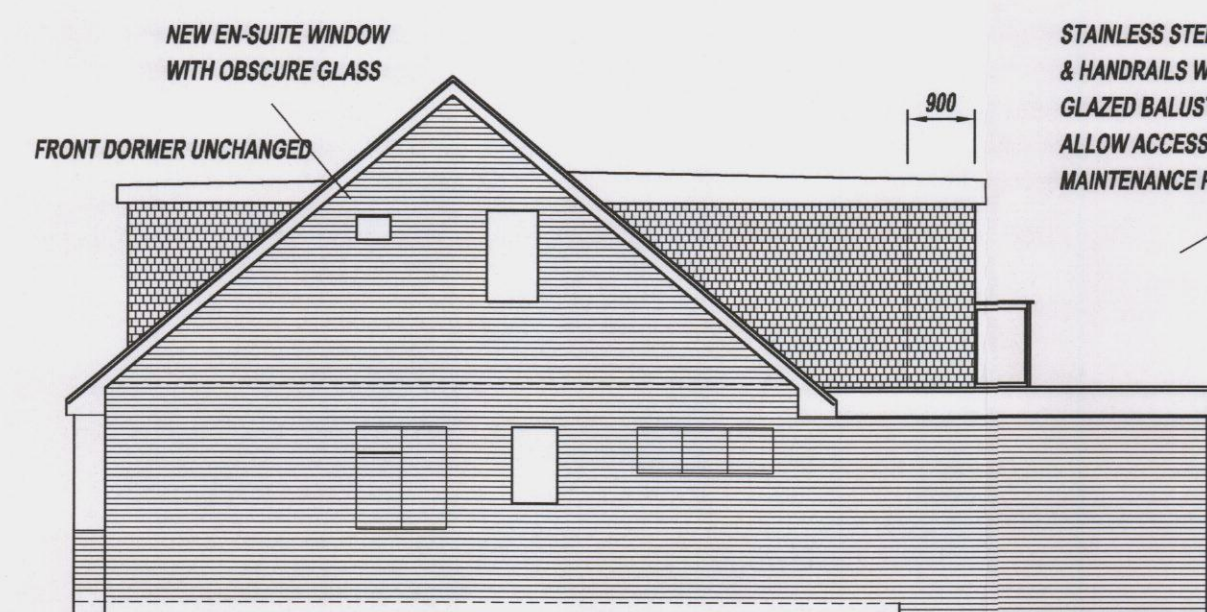


Proposed East Side Elevation

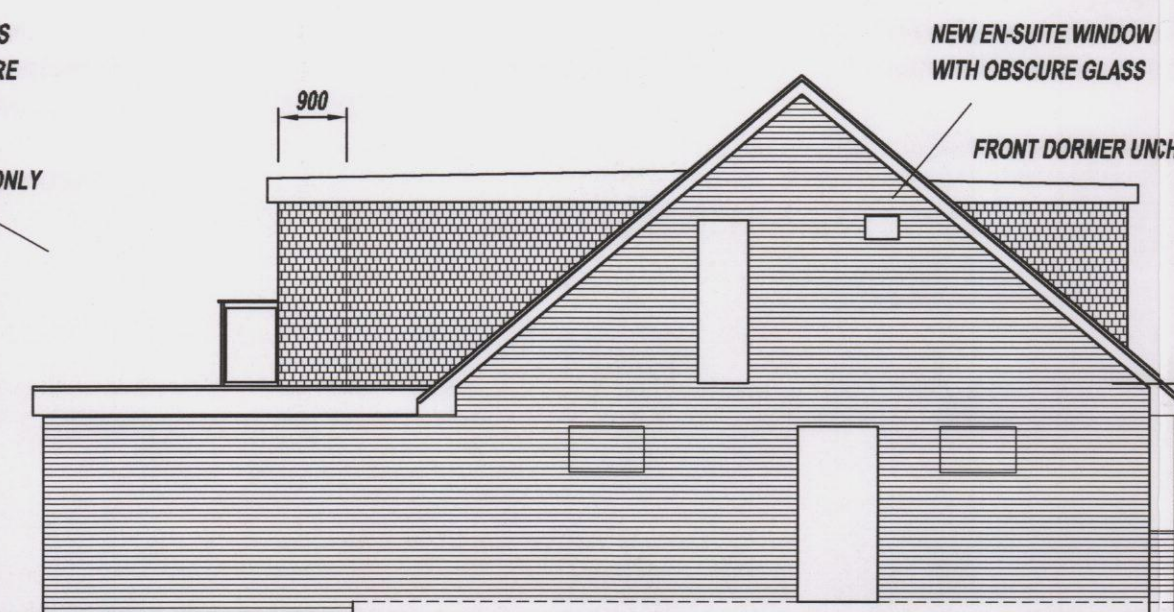


Proposed West Side Elevation

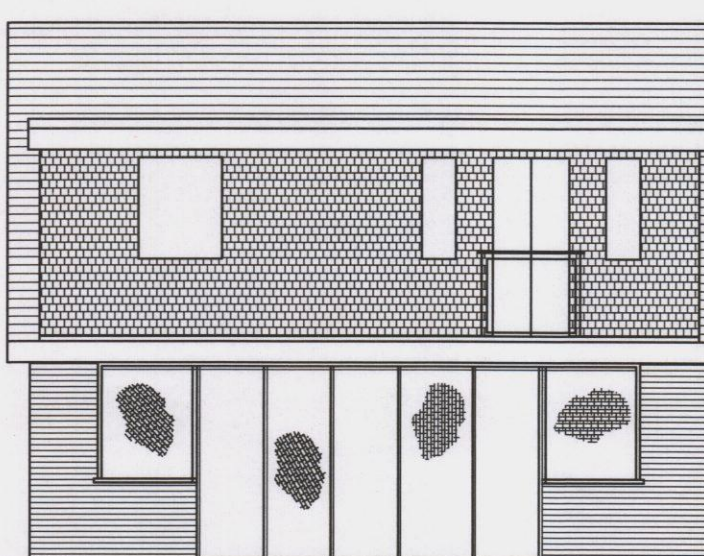

Proposed Rear Elevation

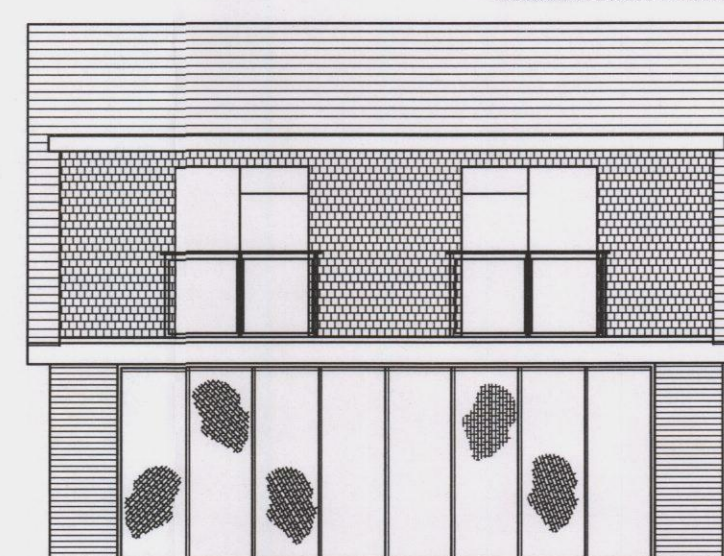

Approved Rear Elevation

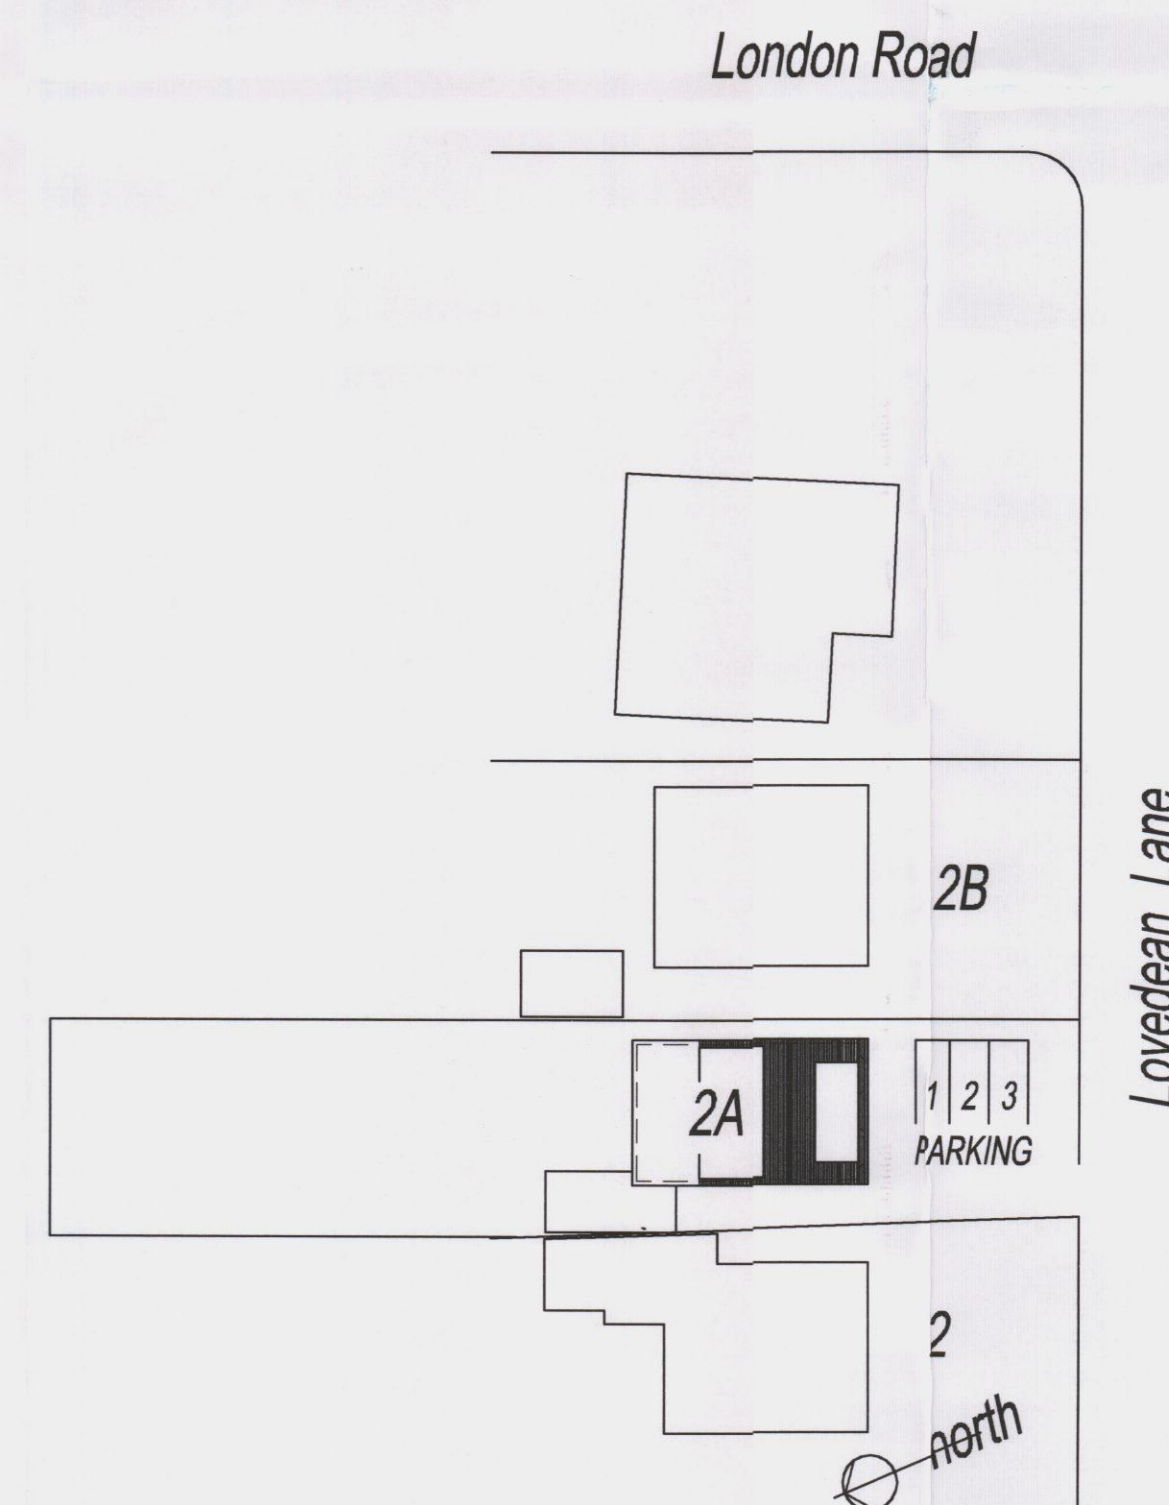

This drawing is copyright and must not be reproduced wholly or in part without prior permission of Pearson Ellis Portsmouth.

notes

- 1 This drawing is to be read in conjunction with all other relevant details and drawings as issued by the Architect and Consulting Engineers
- 2 This drawing must not be scaled.
- 3 For details of Pile design see specialist piling contractors calcs for diameter and length of pile.
- 4 For details of reinf'tt see bar bending schedules
- 5 See drawing no M4046/101 for notes

rev	amendment	date
issue		

PEP

Pearson Ellis Portsmouth
Consulting Civil & Structural Engineers

37 Havant Road, Havant, Hampshire PO8 0DP
Telephone : 02392 596600 Email : PEP@portsmouth@aol.com

client

Mr D & Mrs E Eves

contract

2A Lovedean Lane
Waterlooville
Hampshire PO8 8HH

architect

title

Proposed Extension to
Rear Dormer Window

drawn pm

date Jun 2012

scale 1/100 & 500

checked

drawing number

201

job no M11070

revision

