



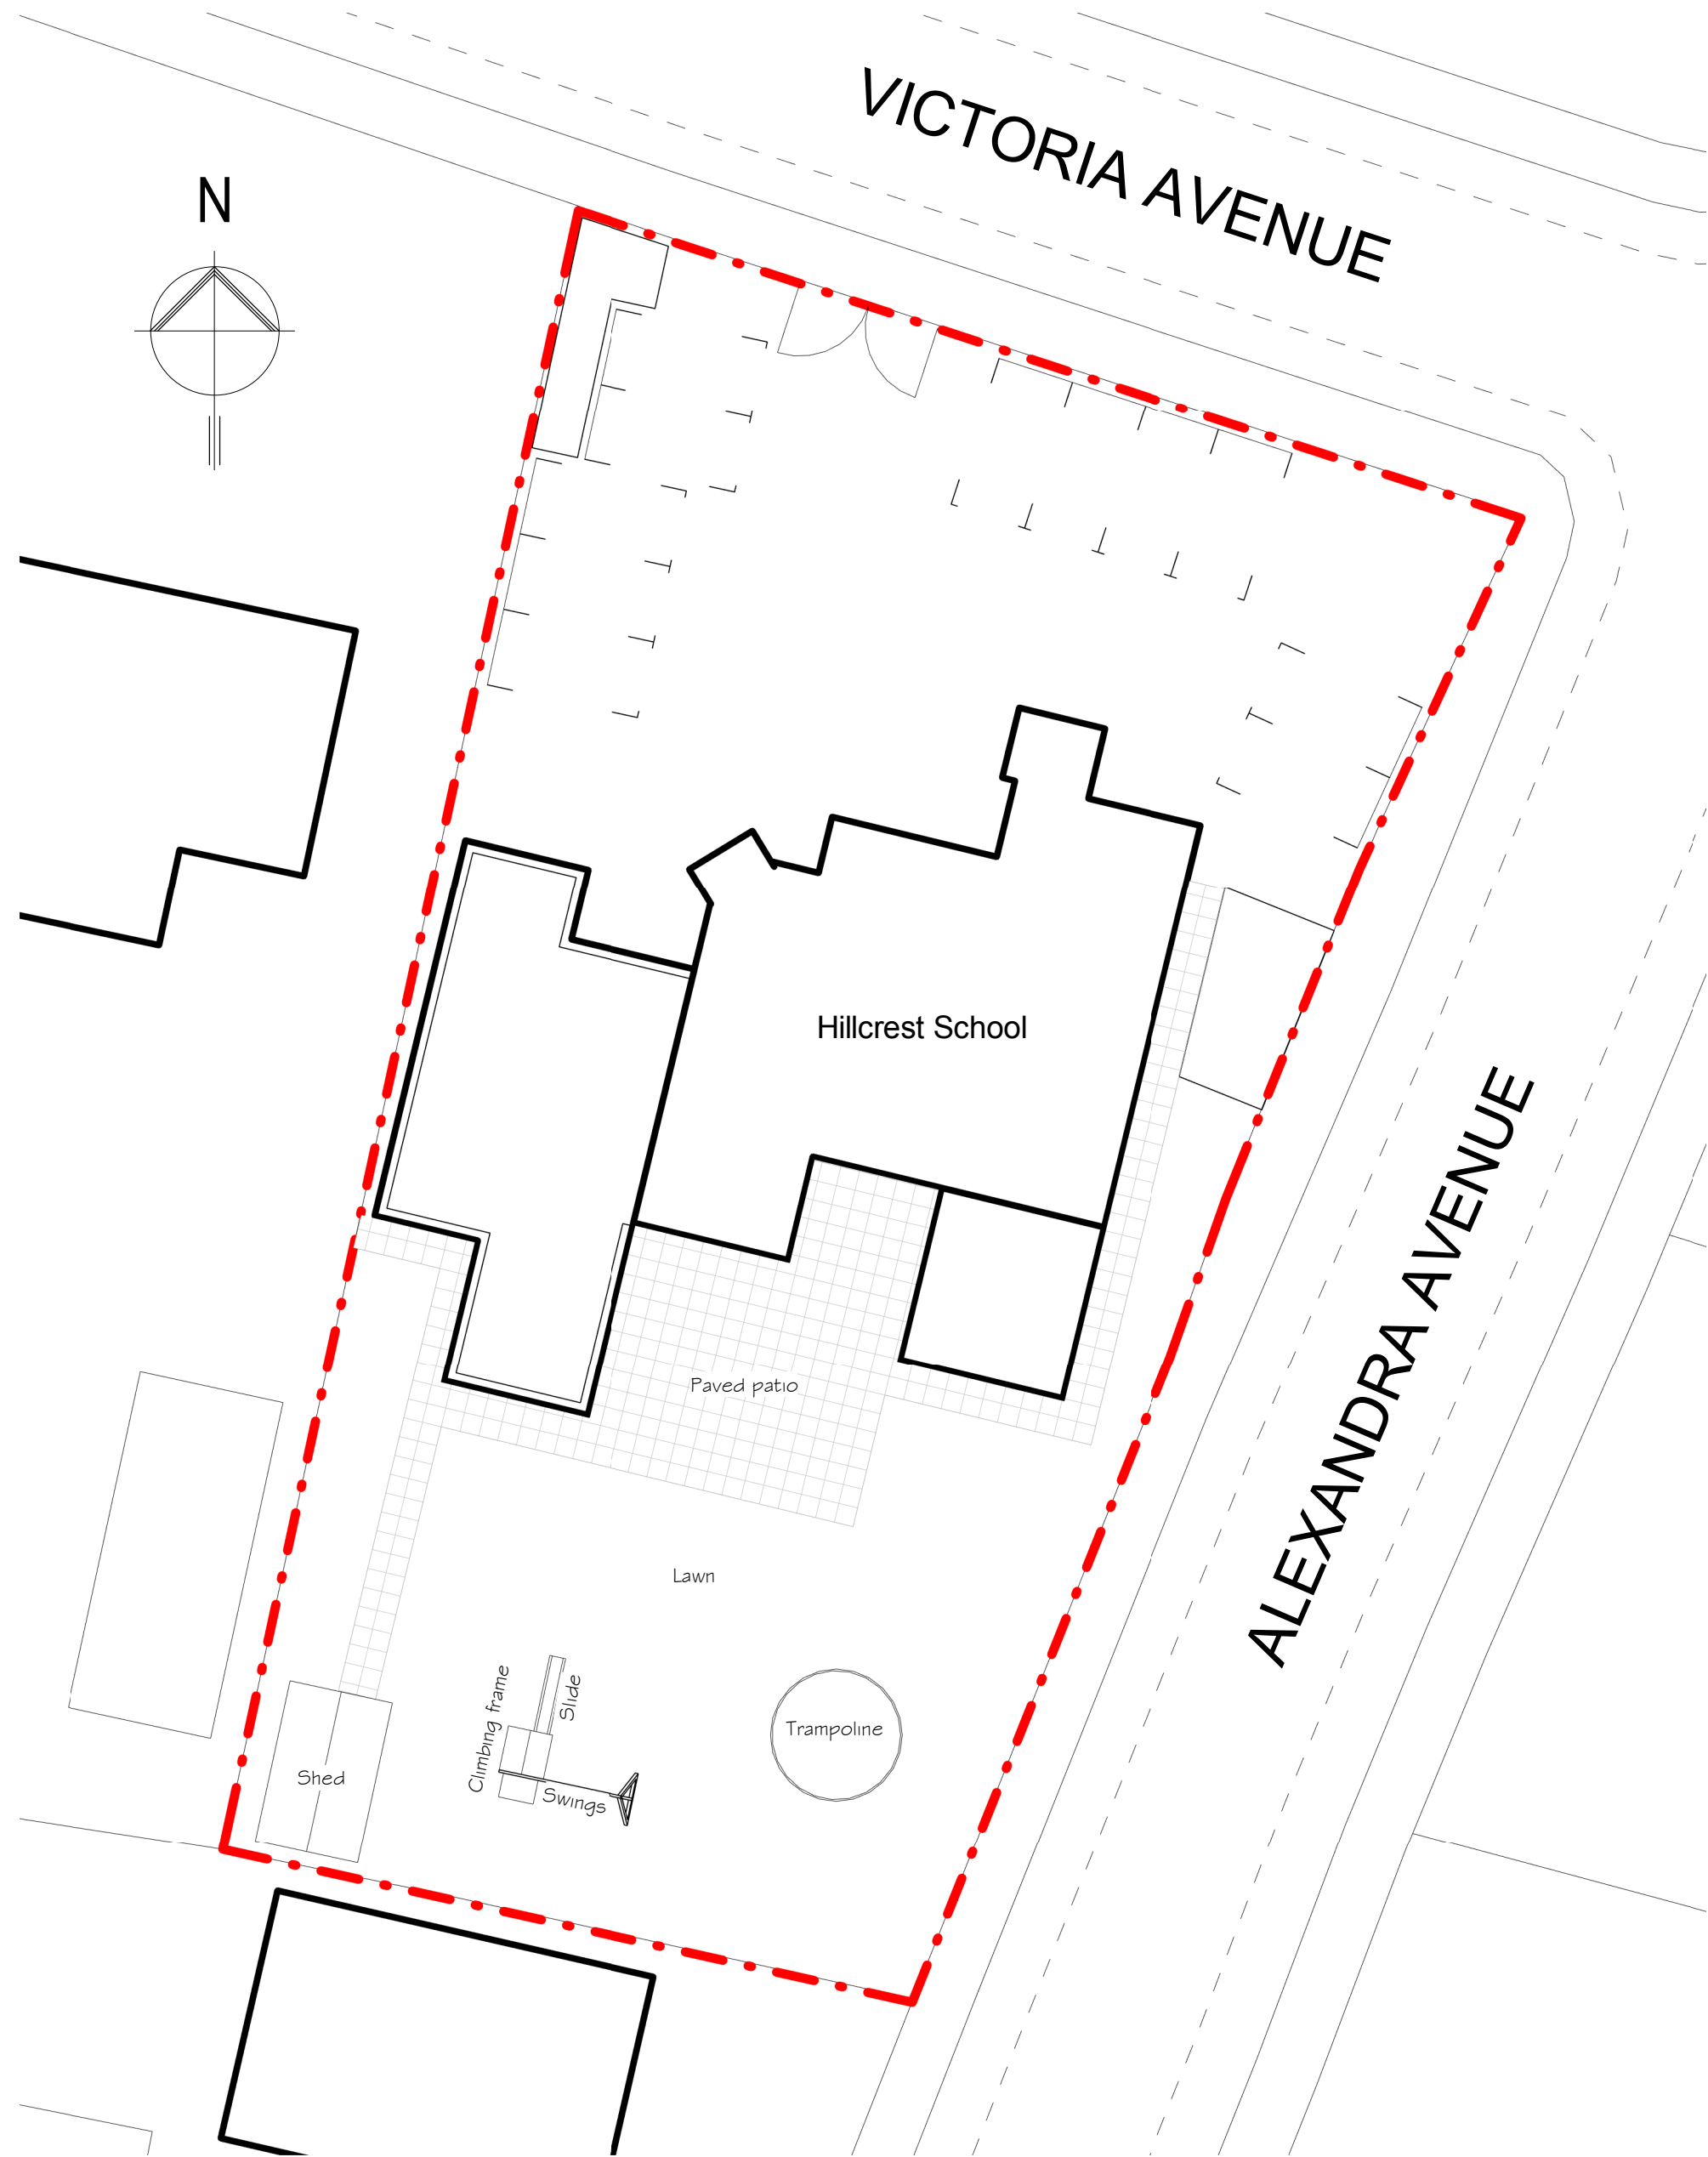

2 Site Plan
1 : 200

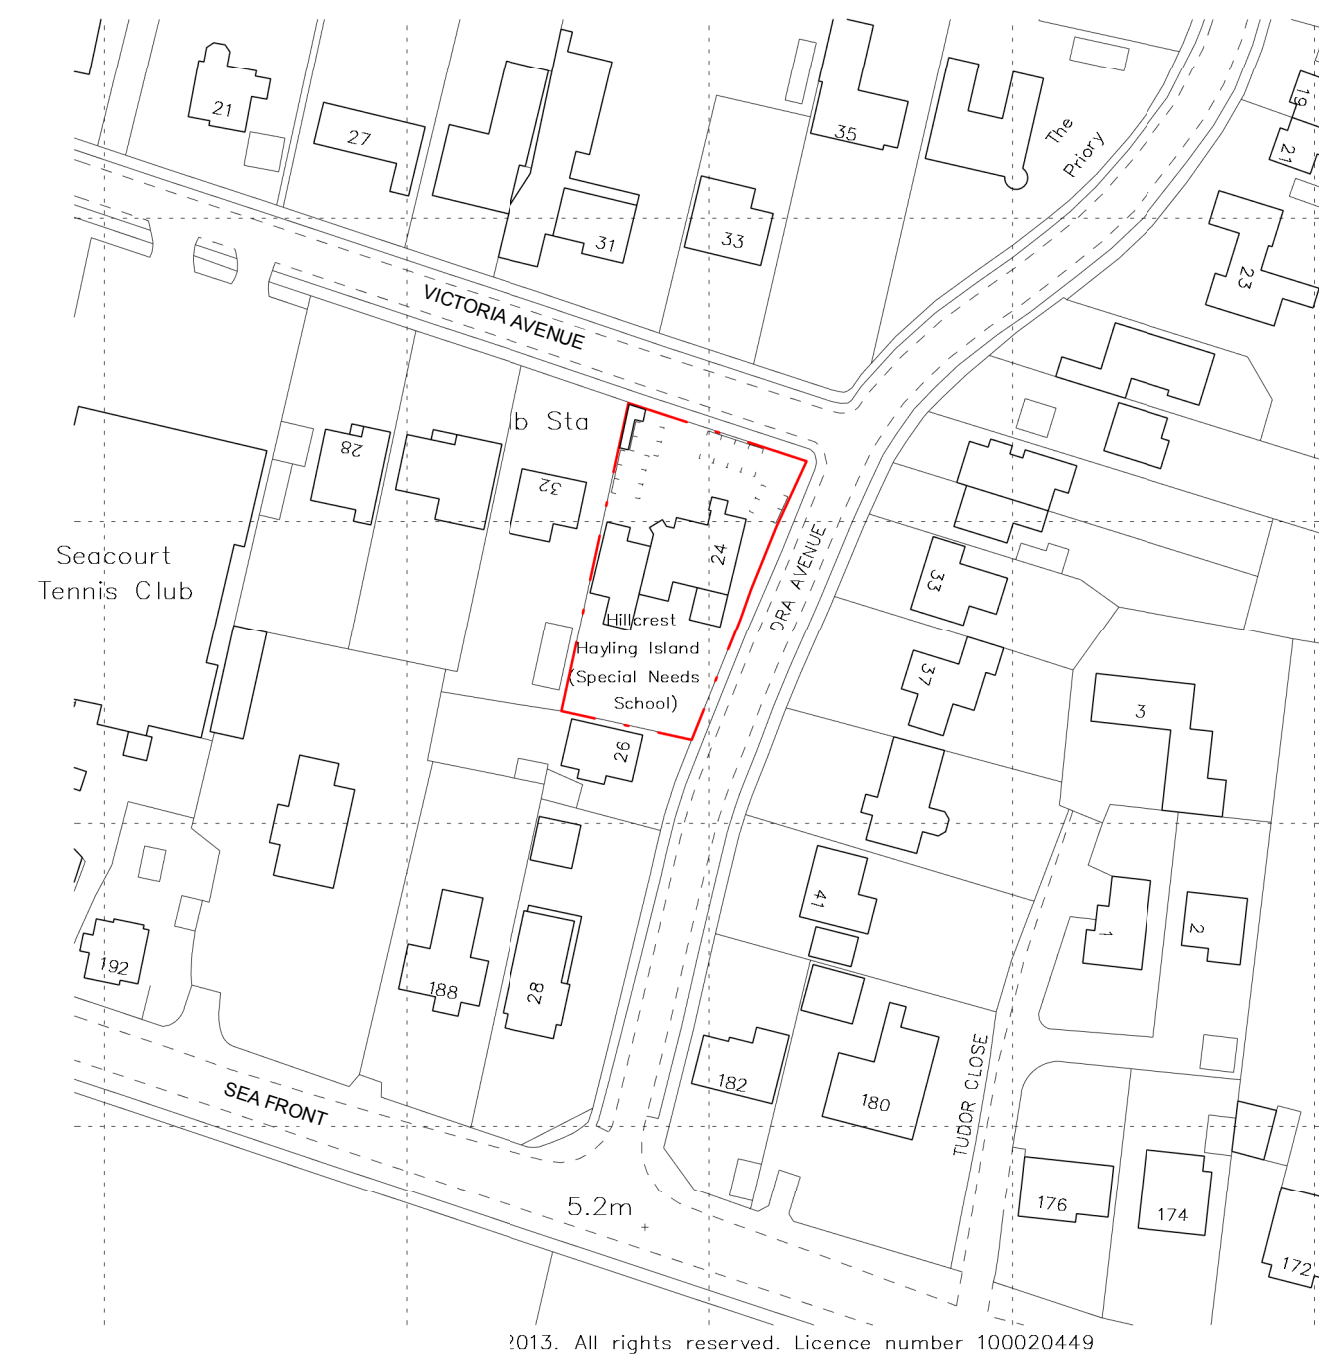

1 Location Plan
1 : 1250

Revision	Date	Initial
Hillcrest Positive Actions Positive Outcomes		
The Old Post Office, Station Road Wickham, PO17 5JA T: 01329 632405 e: admin@axismall.co.uk w: www.axisarchitecture.co.uk		
Axis ARCHITECTURE		CHARTERED PRACTICE

BIM Enabled Practice


This project was delivered using Autodesk Revit®

All dimensions are to be checked on site and any discrepancies reported to the architect before work commences. Figured dimensions only are to be taken from this drawing. This drawing is to be read in conjunction with all relevant consultants and/or specialists drawings/documents and any discrepancies or variations notified to the architect before work commences. This drawing is copyright and may not be reproduced, wholly or in part, without the consent of the architect.

Hillcrest School

Alexandra Avenue Hayling Island

Site & Location Plans

 

PLANNING

Scale @ A1	Drawn	Checked	Date
------------	-------	---------	------

As indicated	RW	-	11/10/13
--------------	----	---	----------

Job Number & Drawing Number	Revision
-----------------------------	----------

13-29 - 01