






Front Elevation

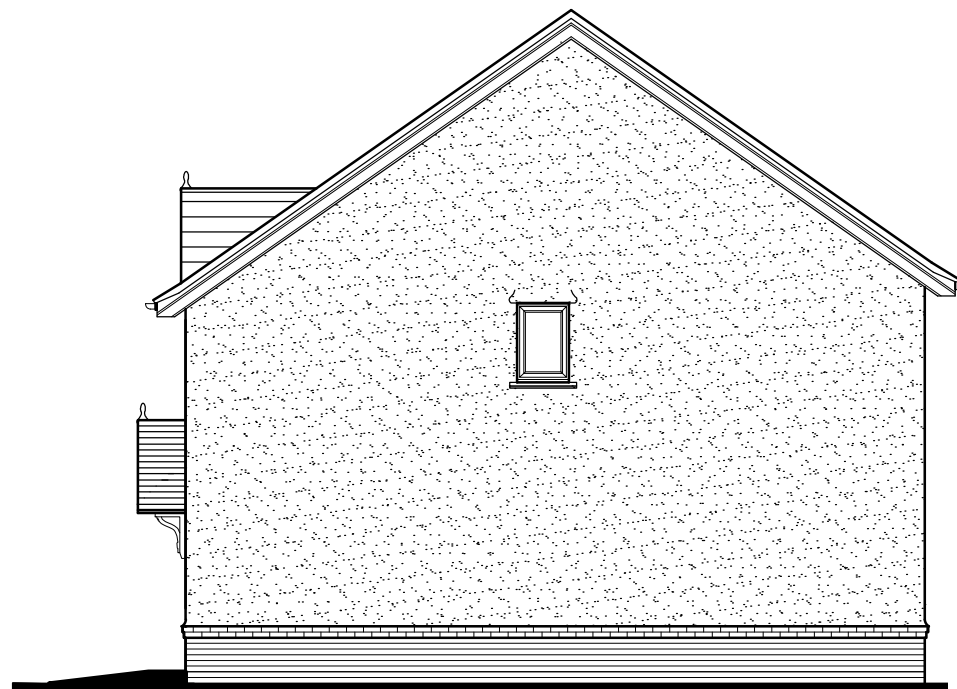


Side Elevation

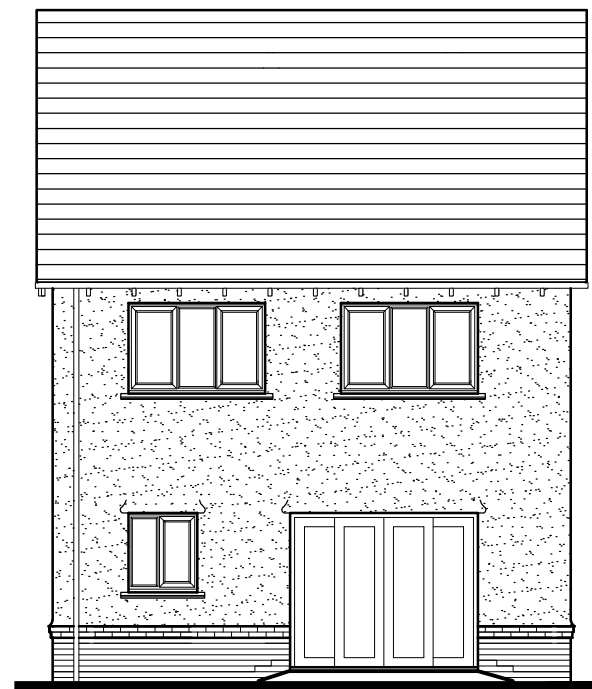


Rear Elevation

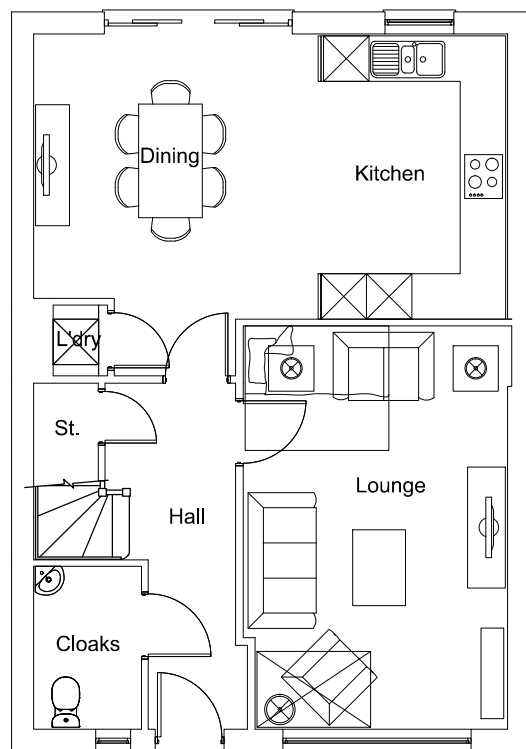

Ground Floor Plan

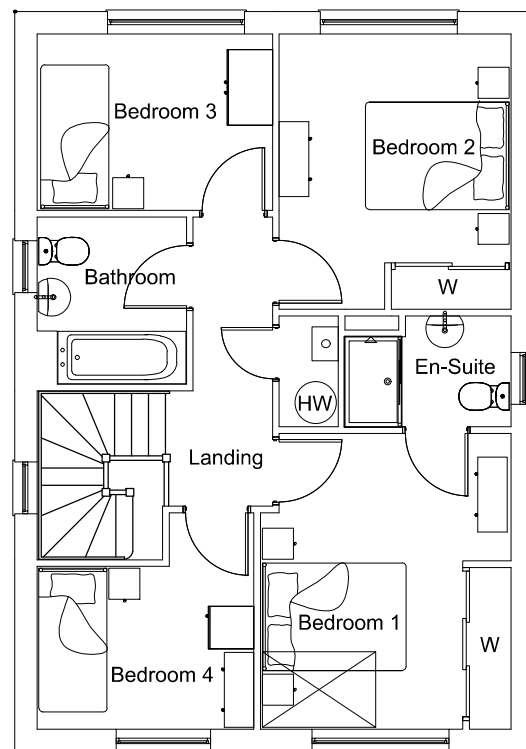

First Floor Plan

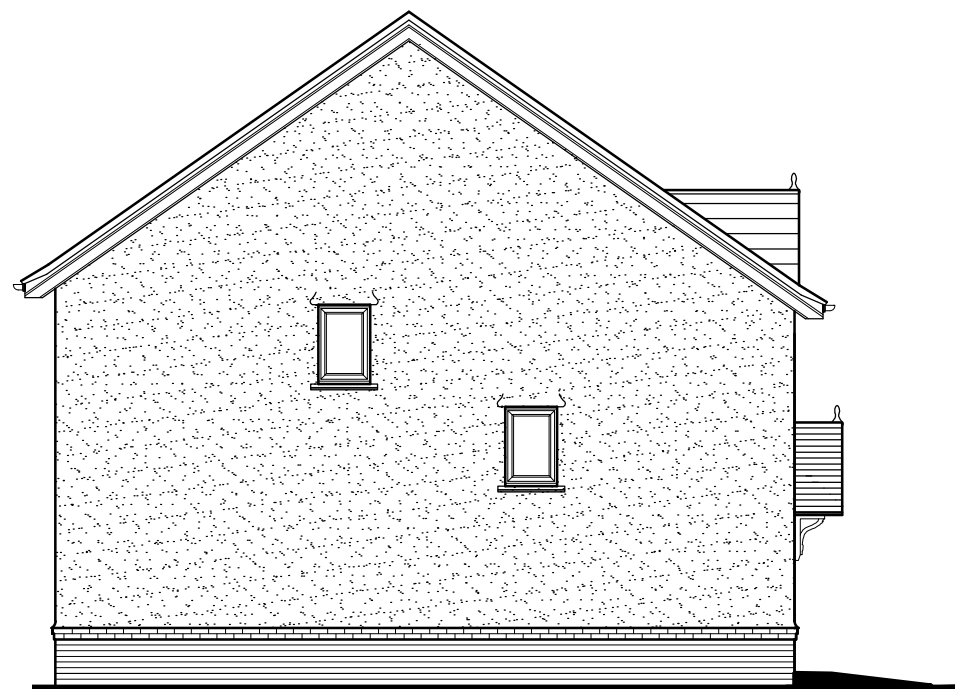

Side Elevation

NOTES

Permission is granted to scale from this drawing for the purpose of Local Authority Planning Approval only. In all other circumstances DO NOT scale from this drawing. Please contact this office for any additional information required.

Contractors, Sub Contractors and Suppliers are to check all relevant dimensions and levels of the site and building before commencing any shop drawings or building work. Any discrepancies should be recorded to the Architect.

Where applicable this drawing is to be read in conjunction with the Consultants' drawings.

This drawing is the copyright of Tetlow King Ltd ©. All rights reserved.

Ordnance Survey Data © Crown Copyright. All rights reserved. Licence No. 100007359 Plots would be built in the alternative of brick or render notwithstanding the 'illustrative' notation of elevational details on the plot layout.

REV	DESCRIPTION	DATE	AUTH	CHK'D
A	Brick plinths & materials extended continuously around HType.	08/04/14	TS	

PLANNING



PROJECT

Berewood, Phase 2

Waterlooville

For: Redrow Homes (Southern)

DRAWING

House Type Stratford

Lifetime Homes - Variation A

Floor Plans & Elevations

SCALE	DATE	AUTHOR	CHK'D
1:100 @ A3	Oct 2013	ND	
JOB NO.	DRAWING NO.	REV	
REDR130524	HT.STR-A.pe	A	

Housetype	STR	Variation	LTH - A	PLOT No. As Drawn - 189 Handed - 242, 244
Bedrooms	4	Persons	6	
Sq.ft	1240	Sq.m	115.20	

scale 1:100

