



front elevation

side elevation




side elevation


rear elevation

Materials Schedule	
Roof	- grey concrete interlocking tiles matching half round ridge and hip tiles
Walls	- buff facing bricks generally red features, ivory through colour render
Fascia	- white Upvc
Gutters	- black Upvc
Windows	- white Upvc
Front Door	- hardwood


HAVANT BOROUGH
COUNCIL
18 JUL 2013
RECEIVED

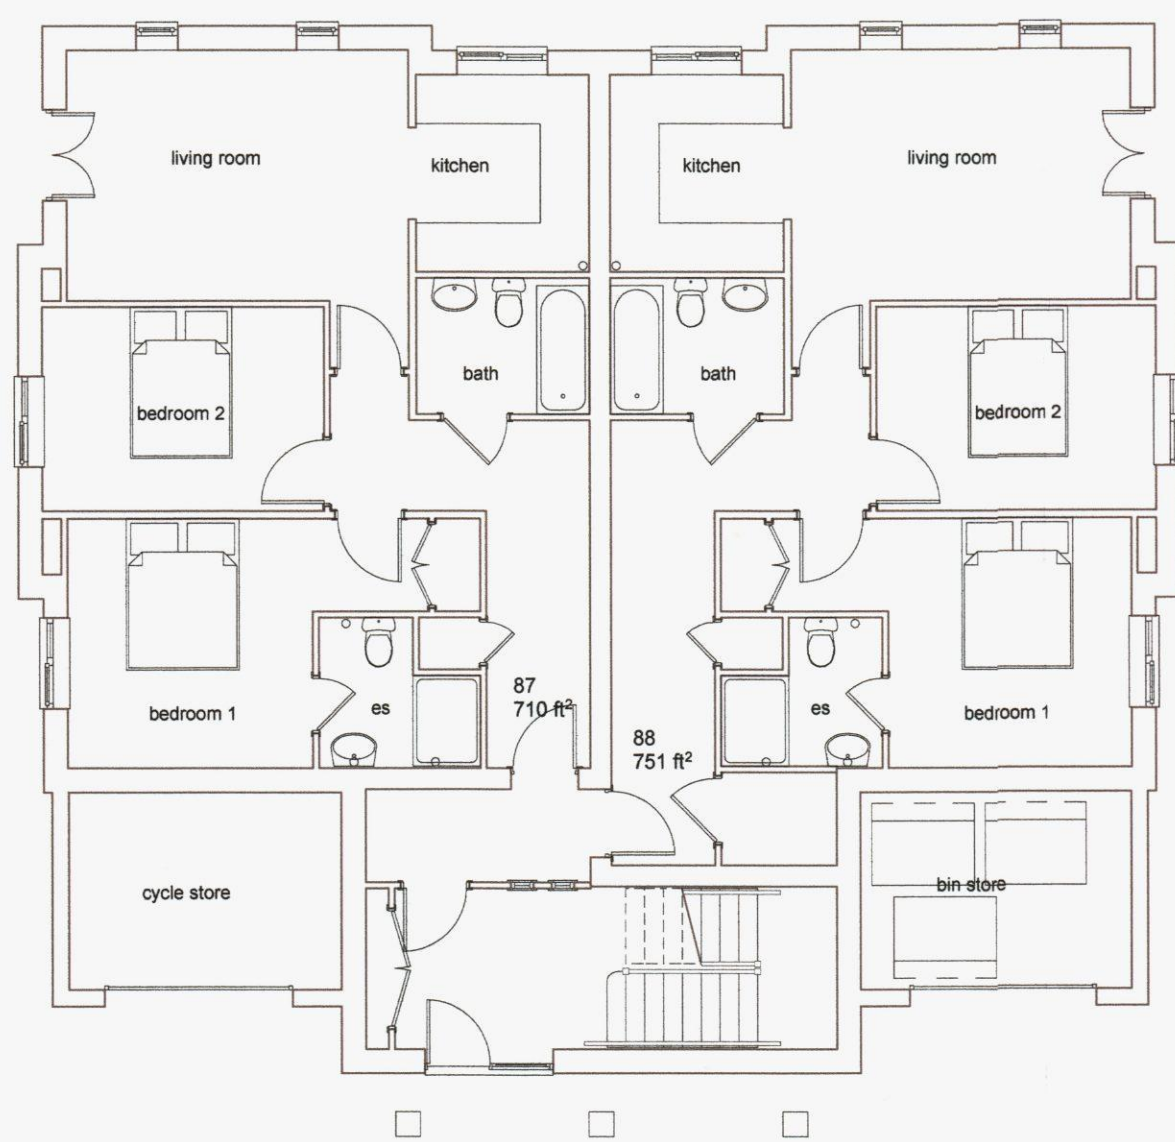

ground floor

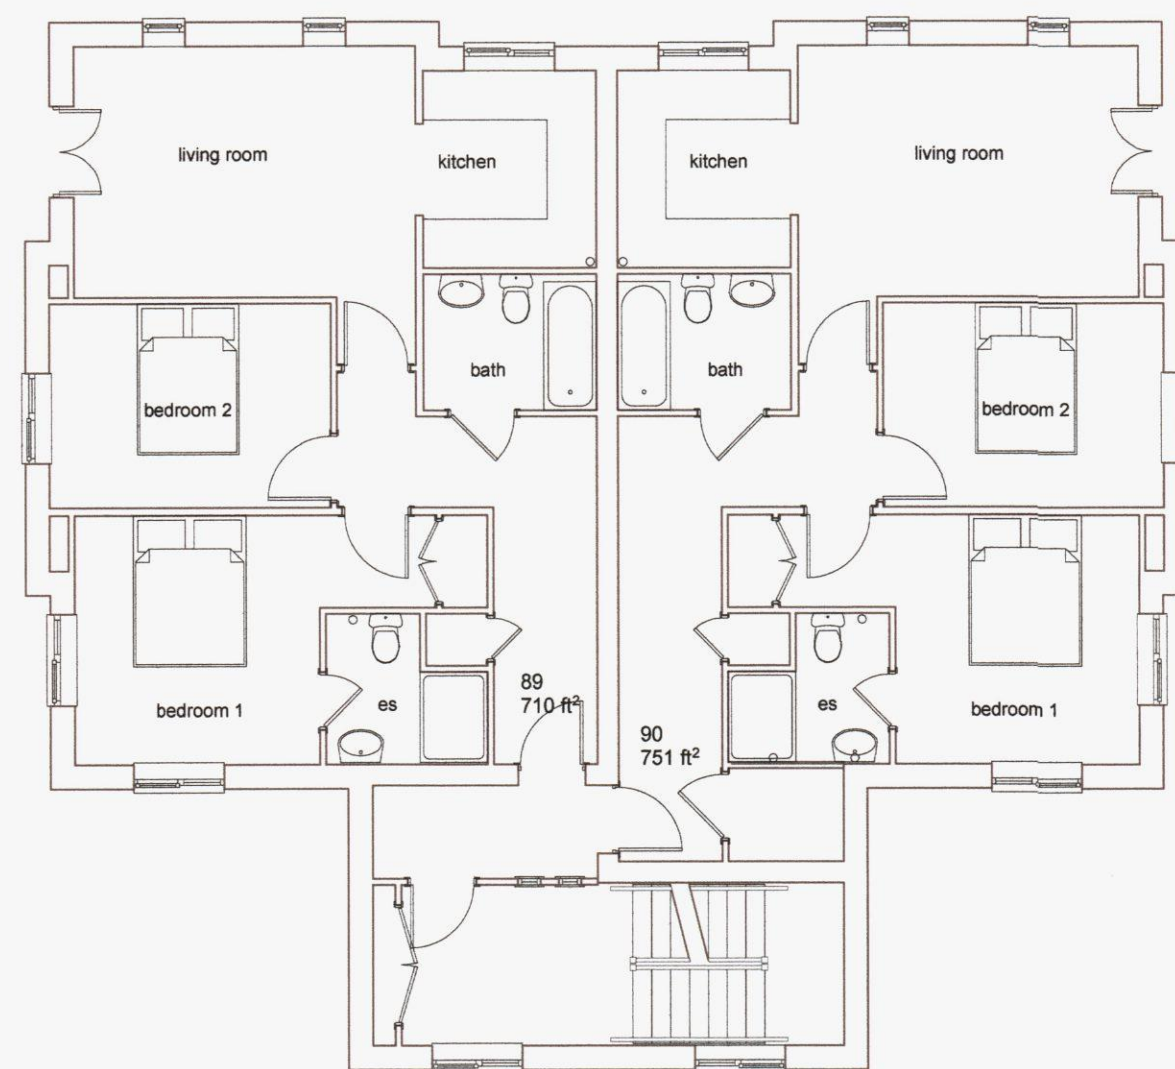


first floor

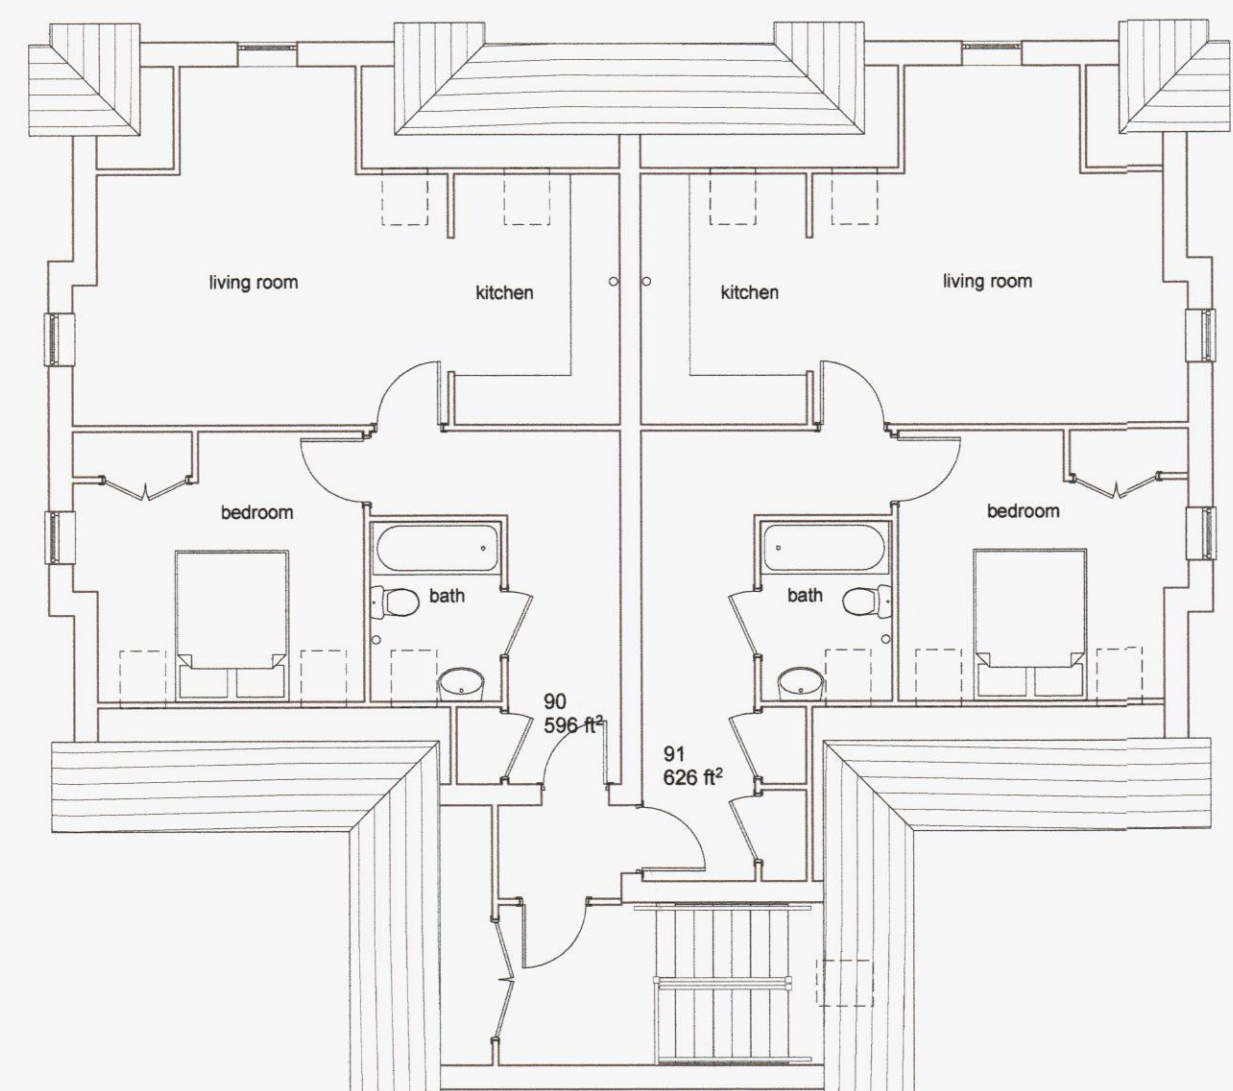

second floor

rev a 09.05.13 material schedule added

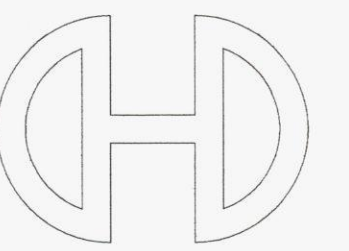

Victoria House 14 St Johns Road Hedge End Southampton Hampshire SO50 4AB
Tel: 01489 772577 Fax: 01489 782111 E-mail: sales@crayfernhomes.co.uk

All dimensions are to be checked on site prior to commencement of work. This drawing is the copyright of Crayfern Homes Limited and may not be copied, altered or reproduced in any way without their written authority.

PLOTS 87 - 92

DEVELOPMENT AT
SCRATCHFACE LANE
BEDHAMPTON
HAMPSHIRE

FOR
CRAYFERN HOMES LIMITED

0 1 2 3 4 5
scale bar 1:100 @ A1

SCALE: 1:100 @ A1 DATE: OCT 2012 DRAWING NO: 02.12_234a