
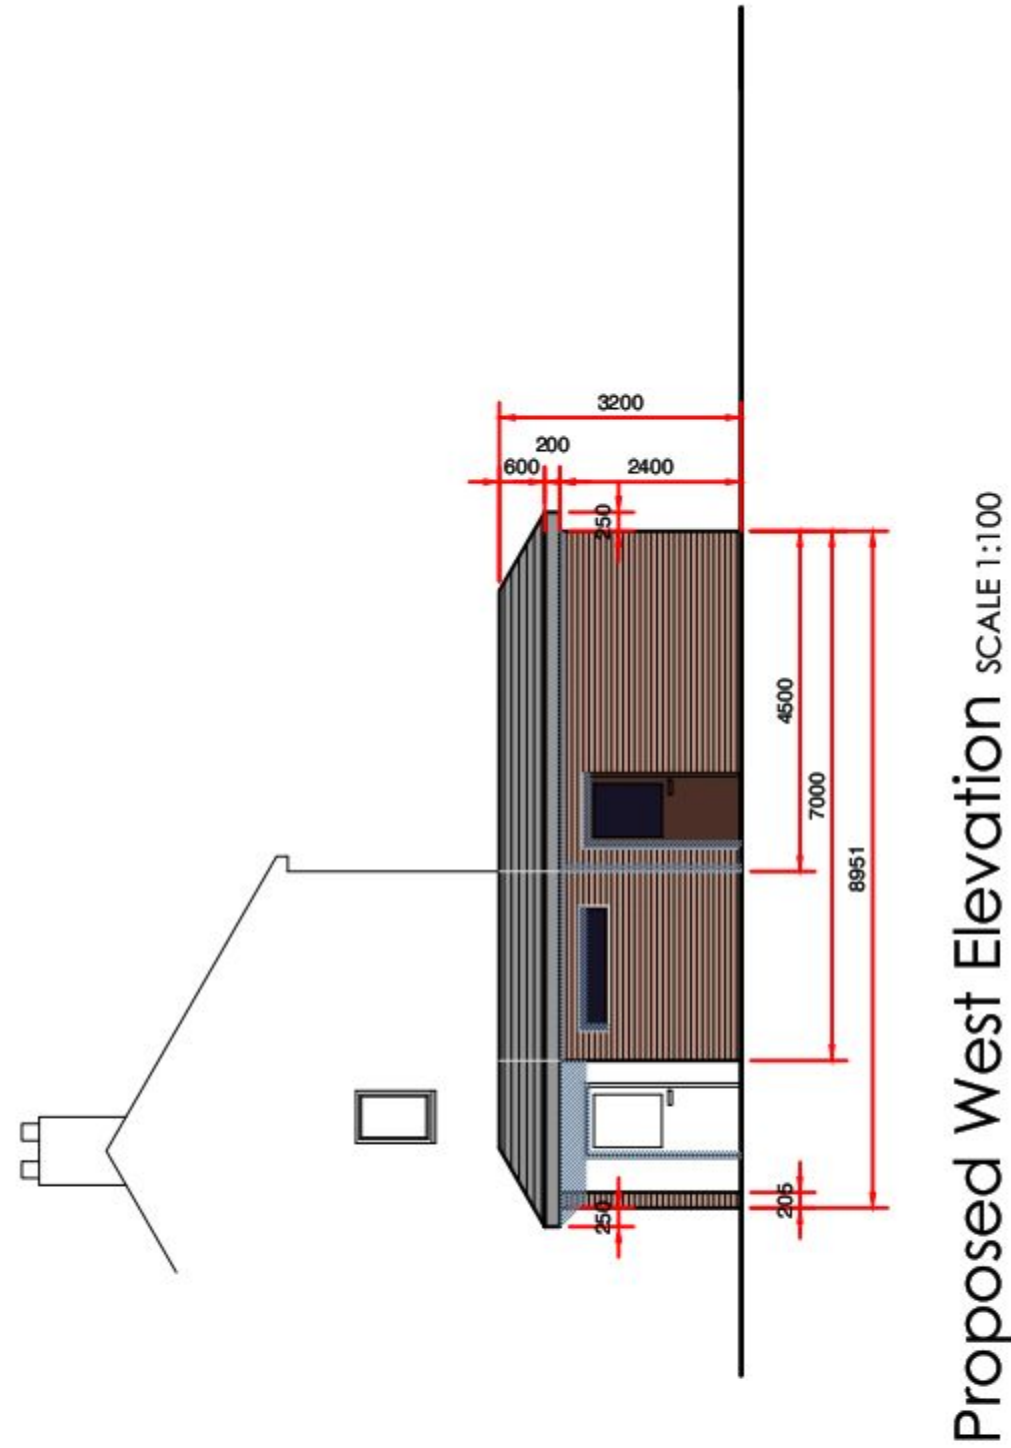
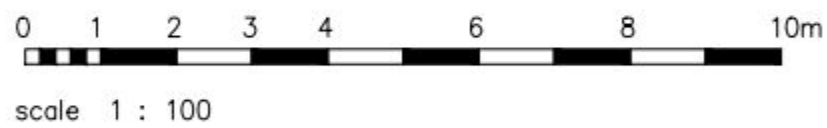


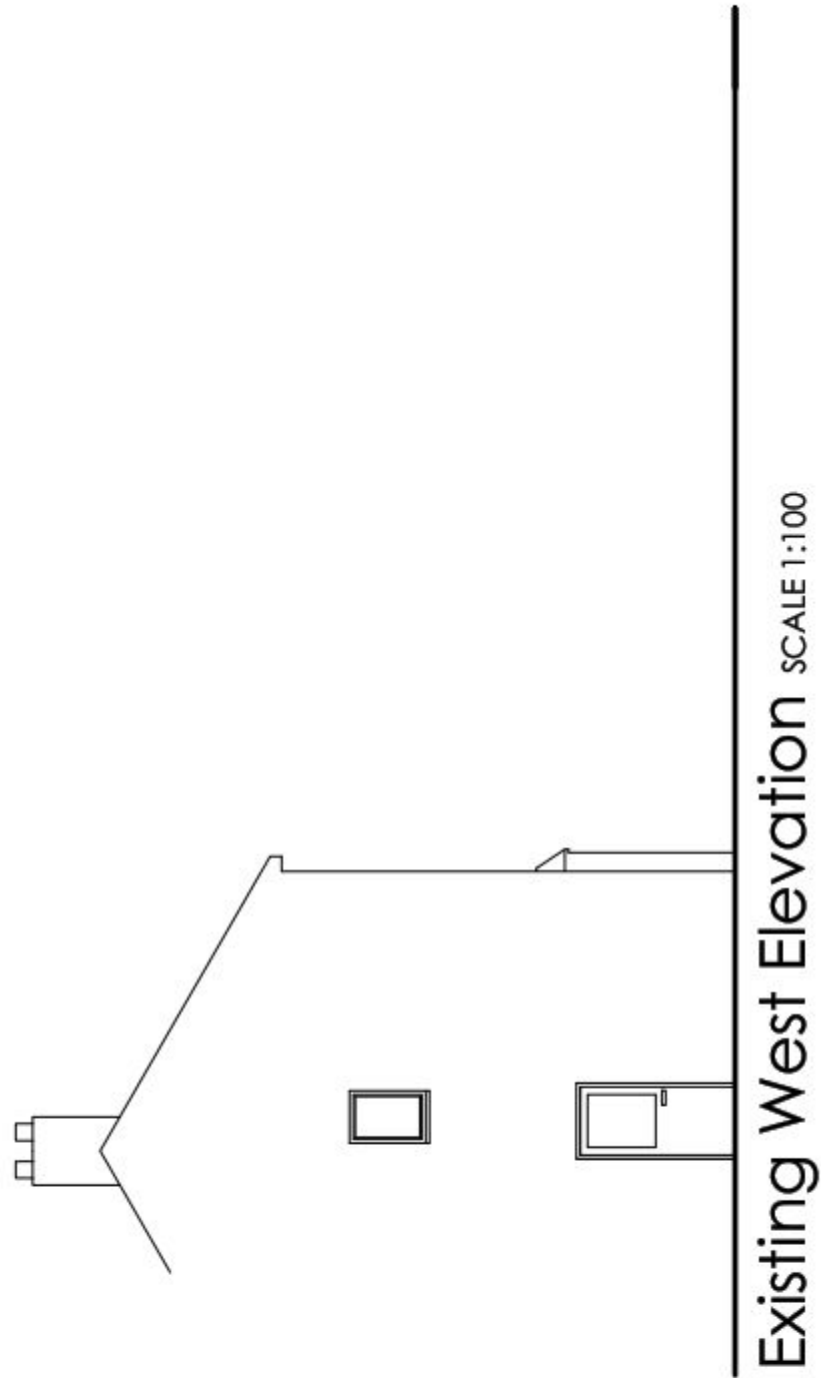

PLANNING

PROJECT				
FRASER ROAD, BEDHAMPTON				
DRAWING TITLE				
WEST ELEVATION				
Date	Drawn by	Scale	A3	Drawing No. 101-PD-04
FEB 2013		1:100		
			Rev.	