

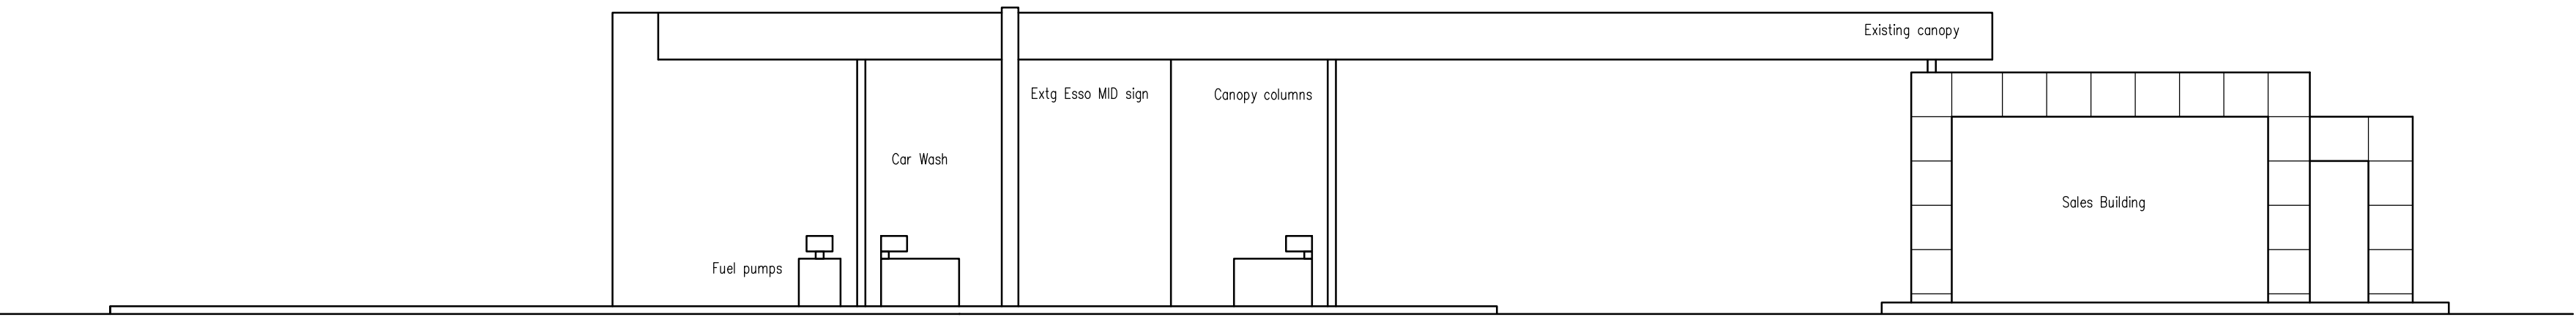



APPROX
NORTH

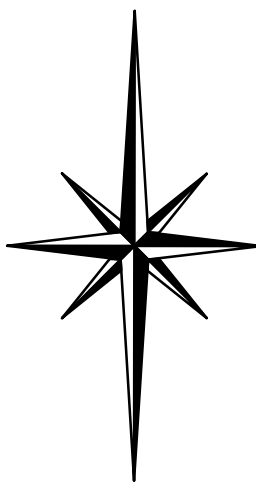


EAST ELEVATION
EXISTING

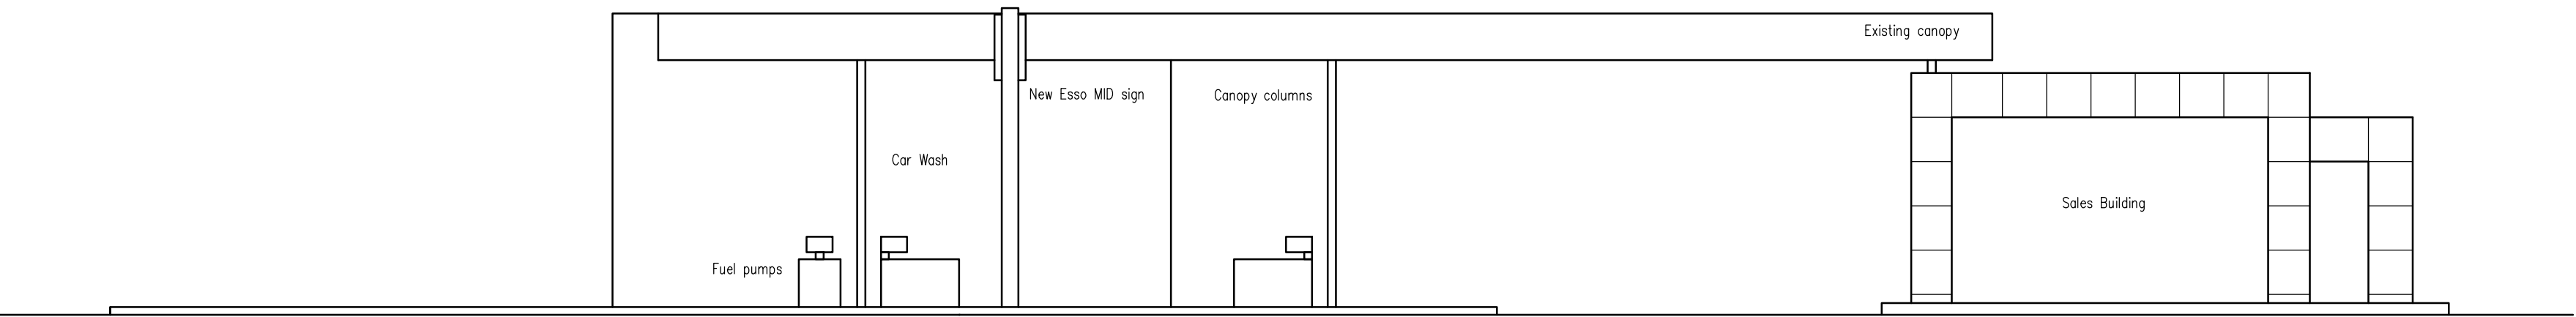

EAST ELEVATION
PROPOSED

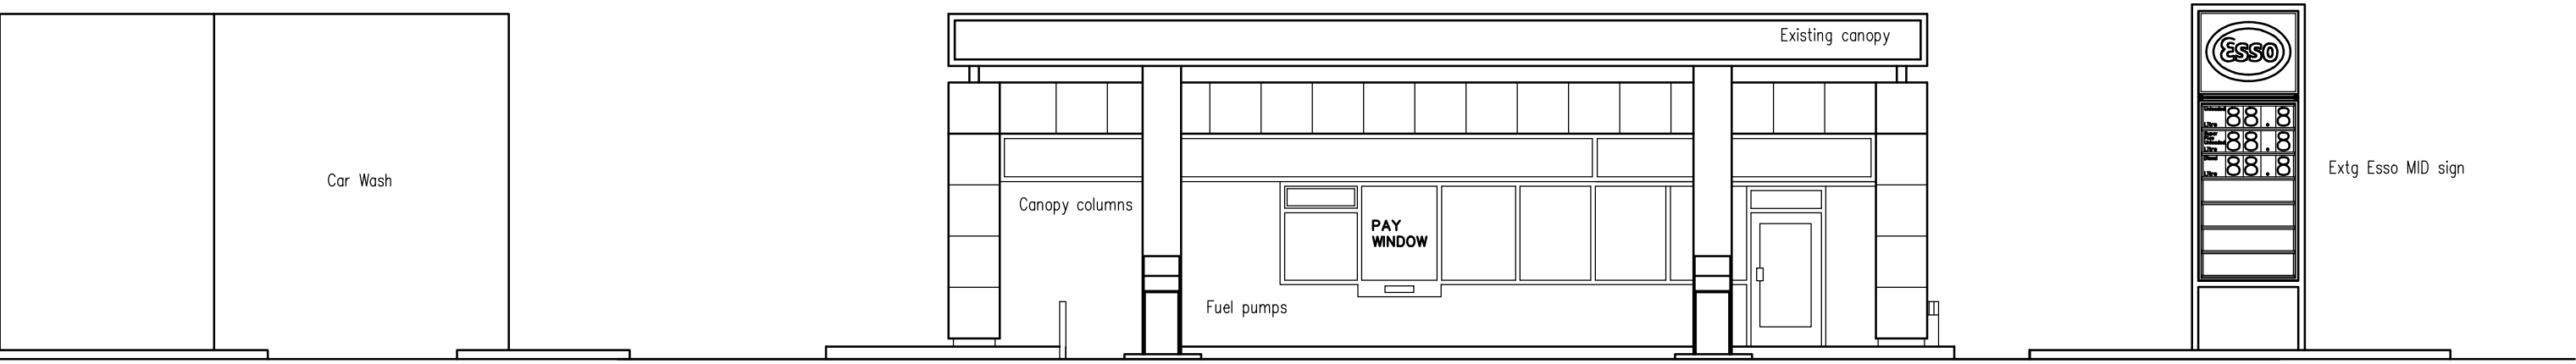

SOUTH ELEVATION
EXISTING

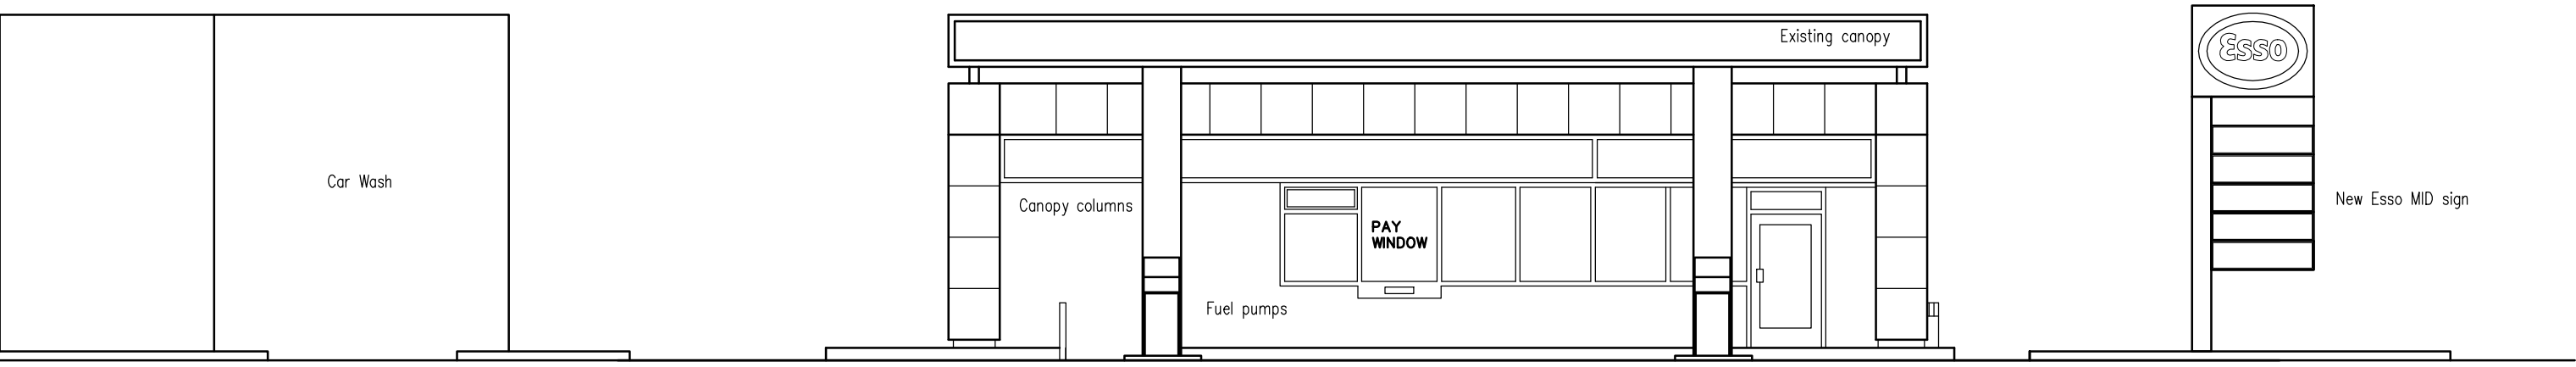

SOUTH ELEVATION
PROPOSED

revision	date	by	chk

All dimensions to be verified on site, and the Architect informed of any discrepancy. All drawings and specifications should be read in conjunction with the Health and Safety Plan; all conflicts should be reported to the CDM Co-ordinator.

DO NOT SCALE THIS DRAWING

This drawing is the copyright of
Bowman Riley Architects Limited.




bowmanrileyarchitects
LEEDS · SKIPTON · WELLINGTON HOUSE · OLEY STREET · SKIPTON · NORTH YORKSHIRE · BD23 1EL · 01756 795 611 · bowmanriley.com



drawn by	checked by	date	scale
CJR	BQ	May 13	1:100@A1

project
Hayling Service Station
181 Havant road, Hayling Island,
Hampshire, PO11 0LG
drawing title
Proposed Image upgrade
Site Elevations

BRA job no.	ESSO pbl no.	drawing no.	revision
7236	200816	003P	#

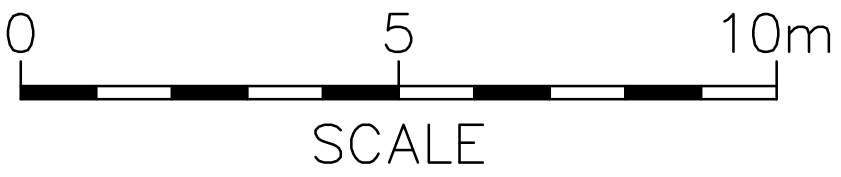

cad reference: G:\P\17236-ABB-Image Upgrade Project\7236-03 Cad\Hayling Hayling 200816 Site Plan.dwg