
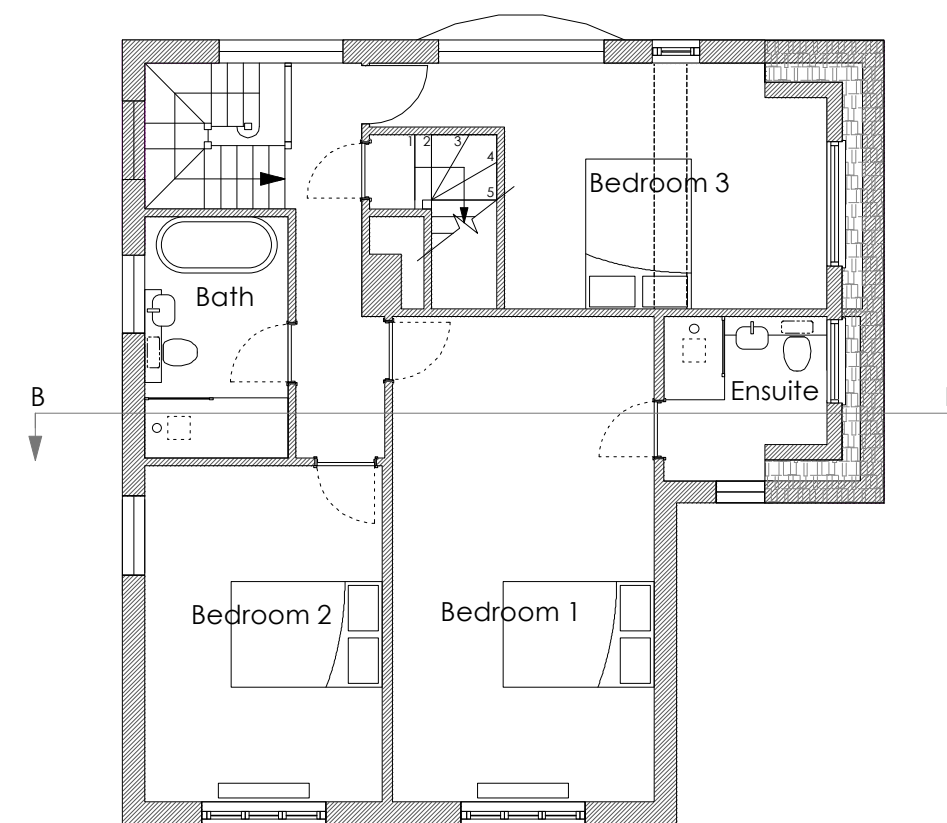


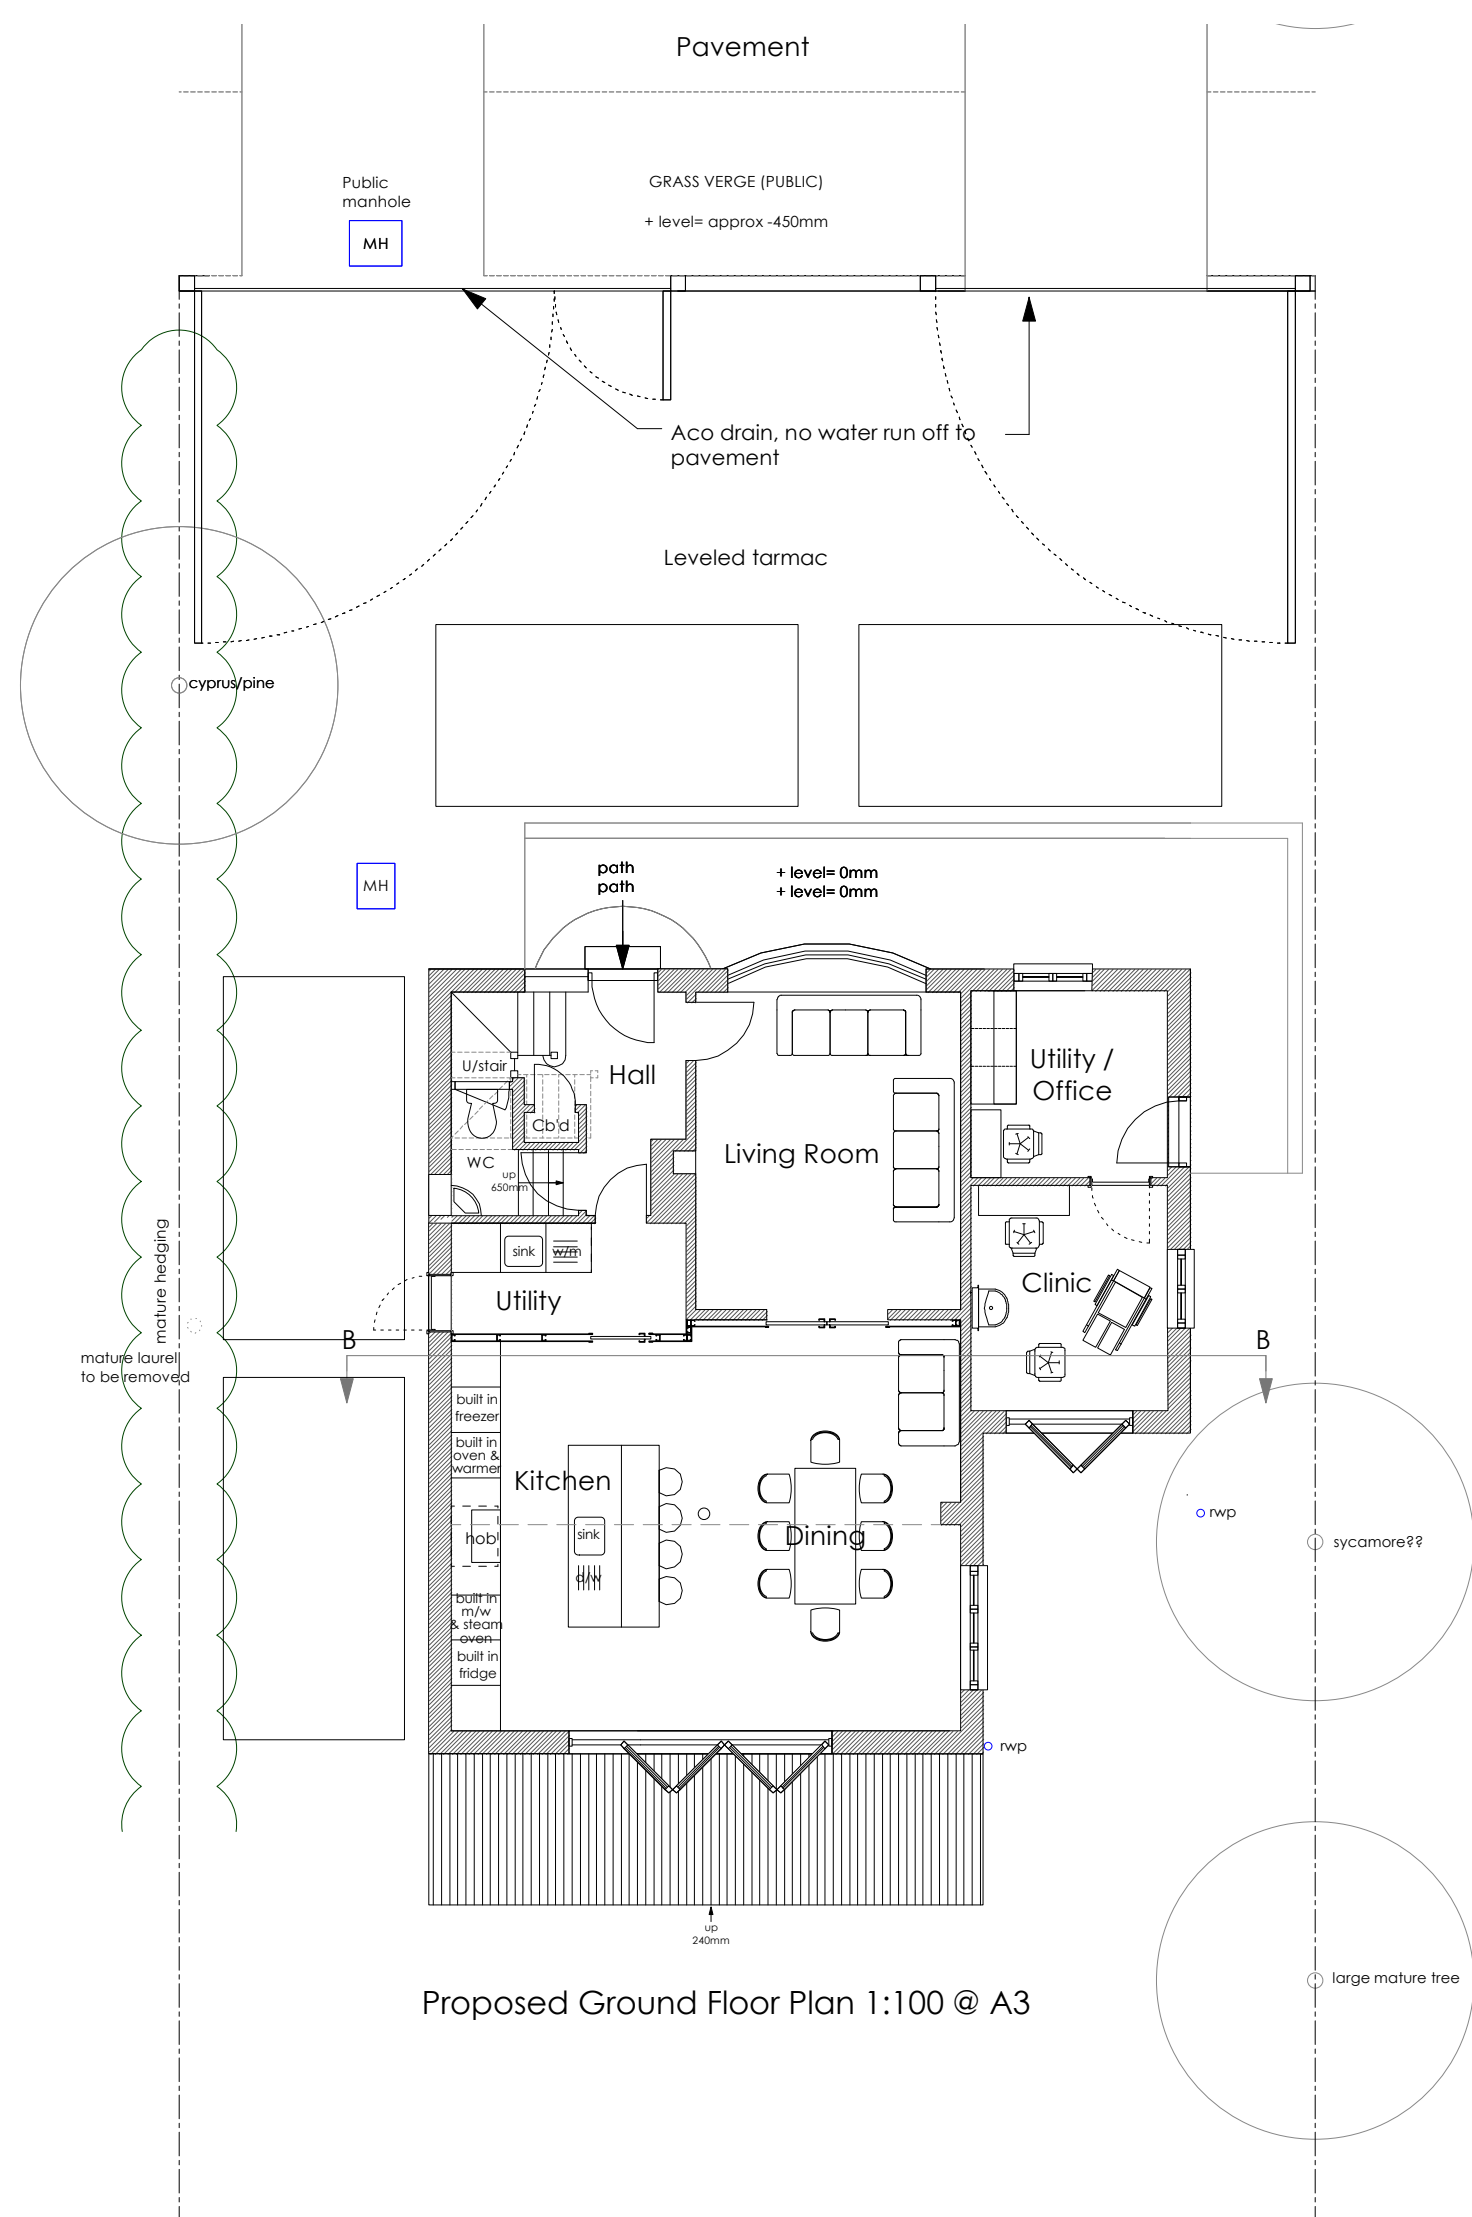

DRAWING NOTES:

A	Jan 14	Layout, elevations & parking amended
rev.	date	description
status		
PLANNING		
pad architecture		
3 The Courtyard Ingrams Farm London Road Hardham West Sussex RH20 1LB Tel: 01798 875753 Email: pad_info@padarchitecture.com		
project		
62 Southleigh Road Havant		
title		
PROPOSED GROUND & FIRST FLOOR PLANS		
drawn by	scale	date
AL	1:100 @ A3	Nov 13
job no	drawing no	rev
1339	1339/PL/04	A

do not scale from this drawing.
contractor to confirm all dimensions on site. any discrepancies
to be reported to pad architecture.

(c) pad architecture