




FRONT ELEVATION




REAR ELEVATION




SIDE ELEVATION

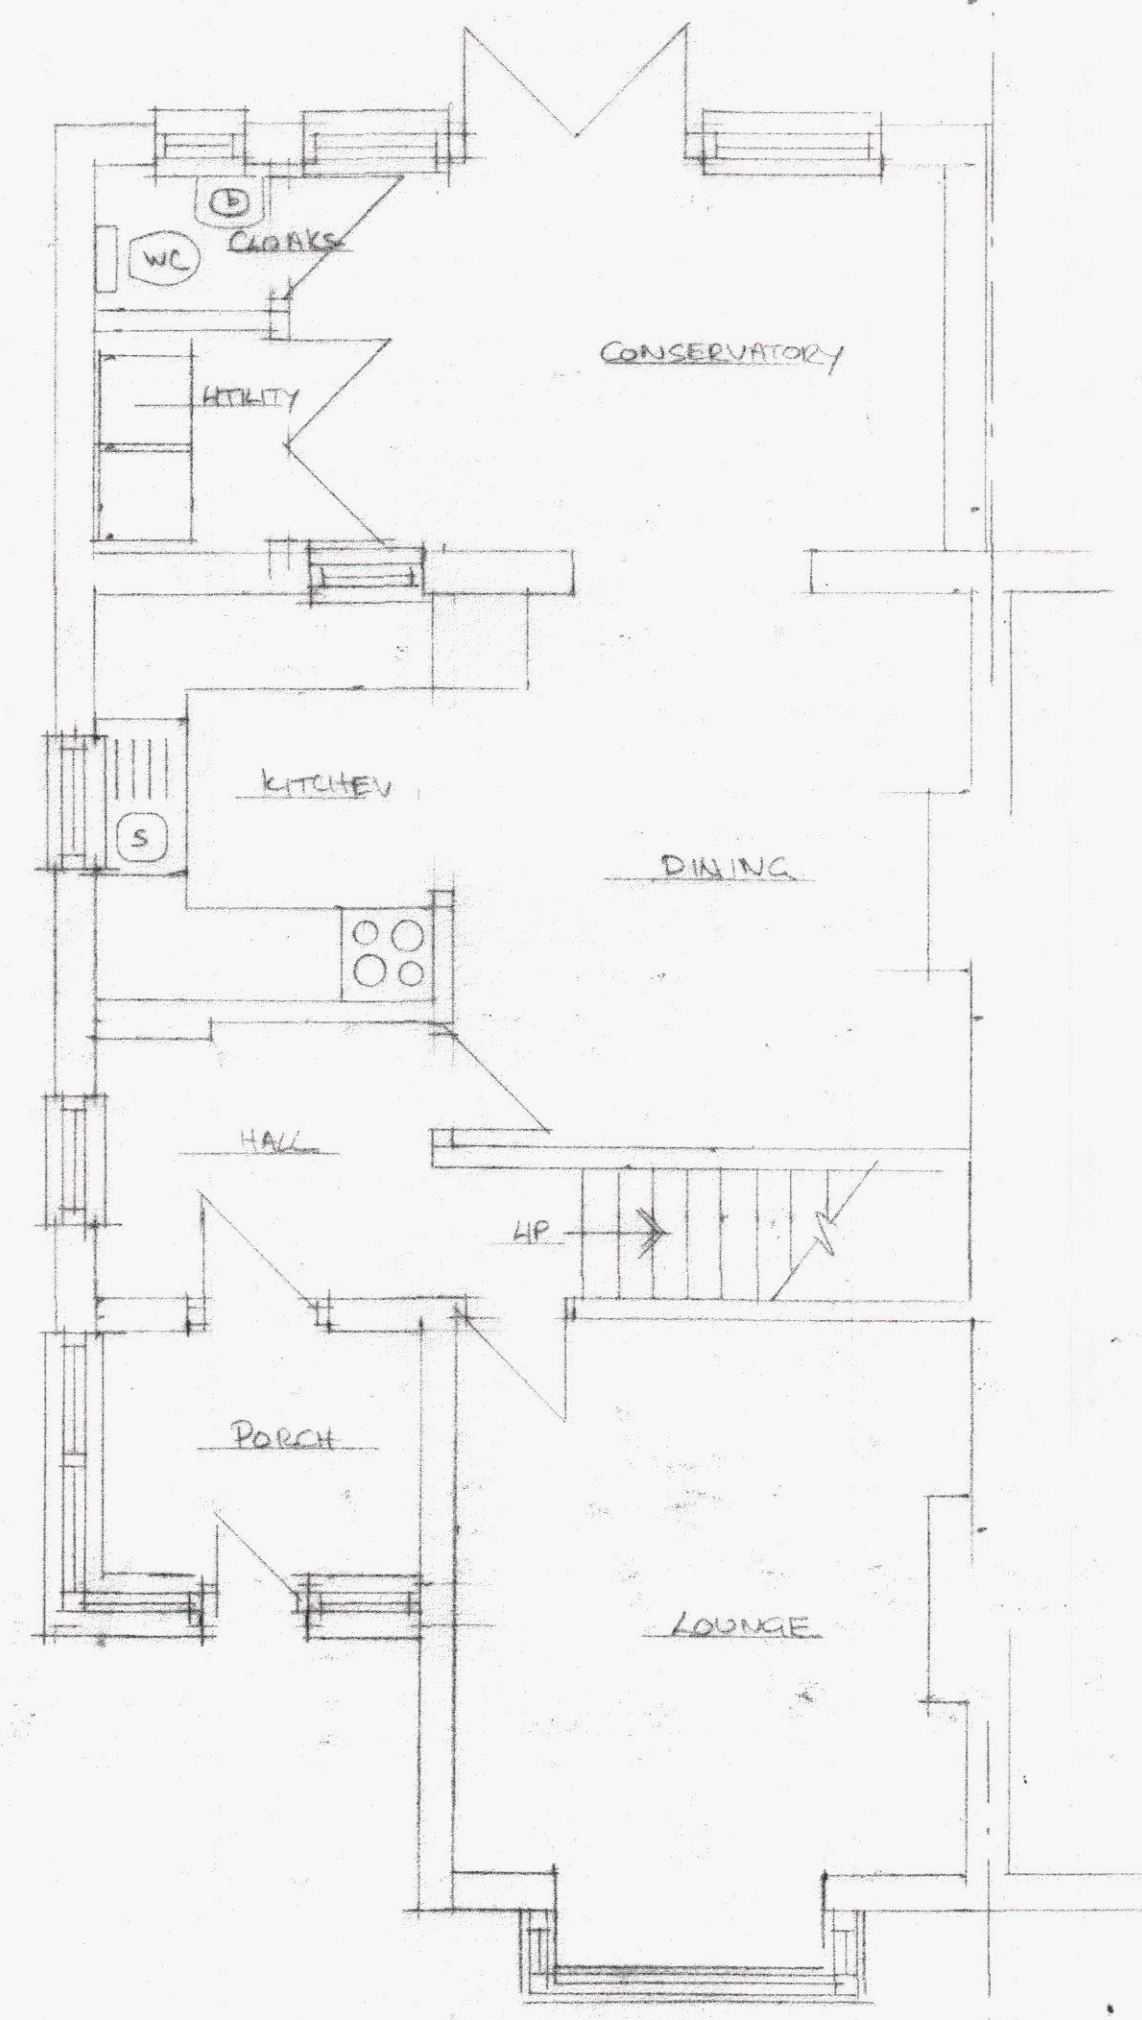


GROUND FLOOR PLAN

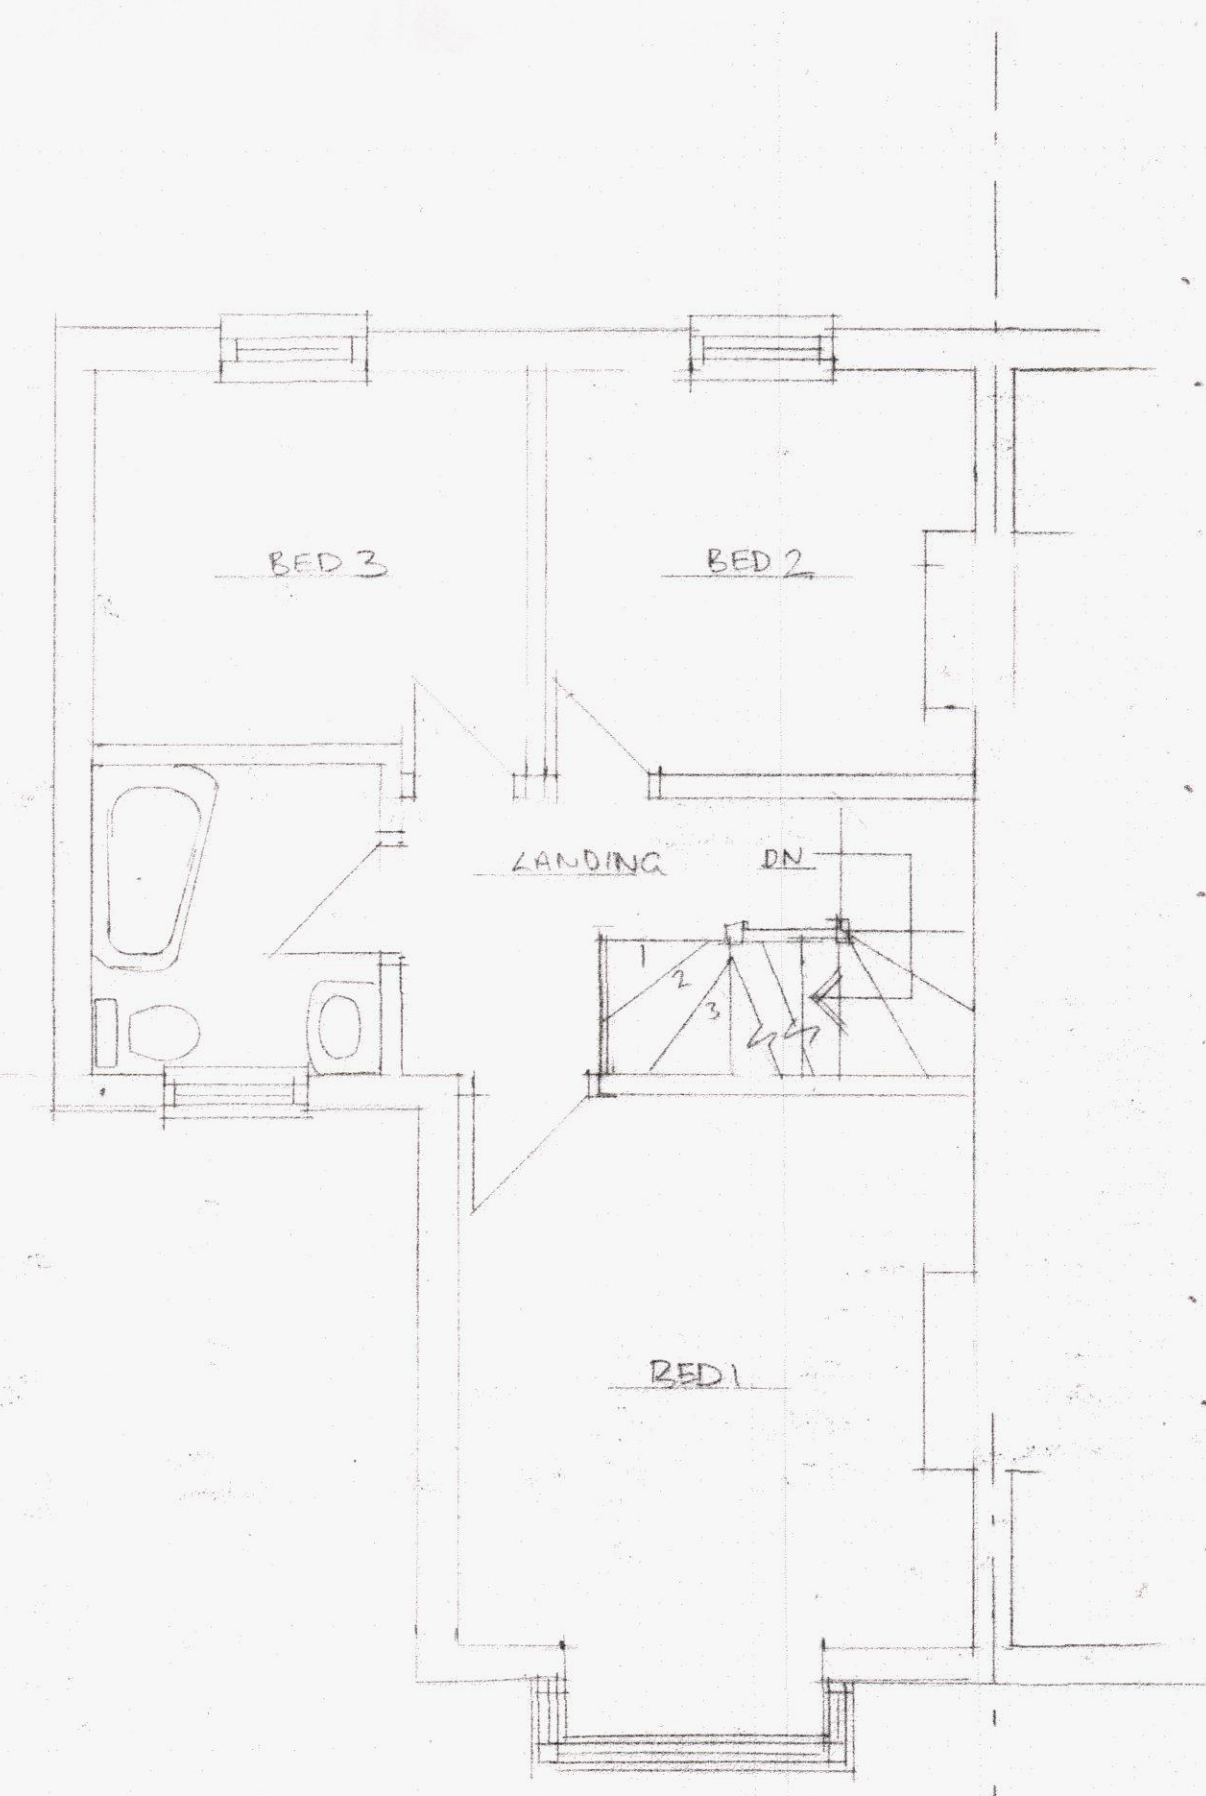

FIRST FLOOR PLAN

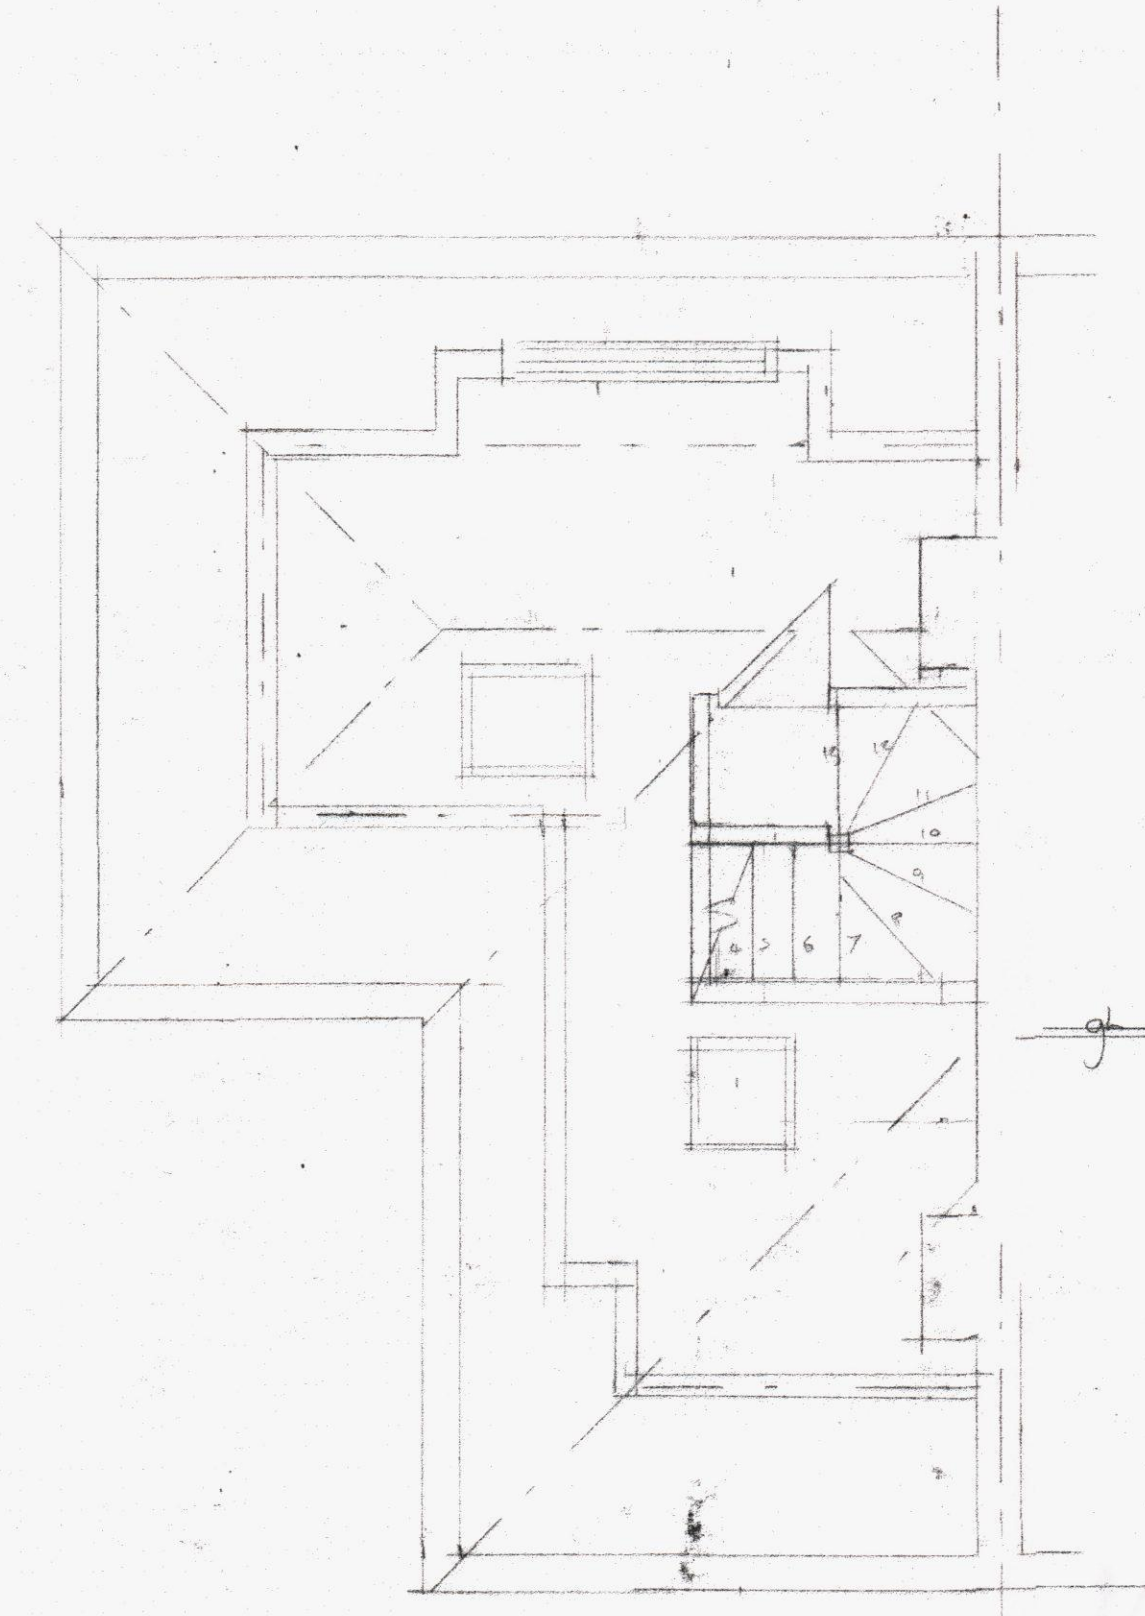

SECOND FLOOR PLAN

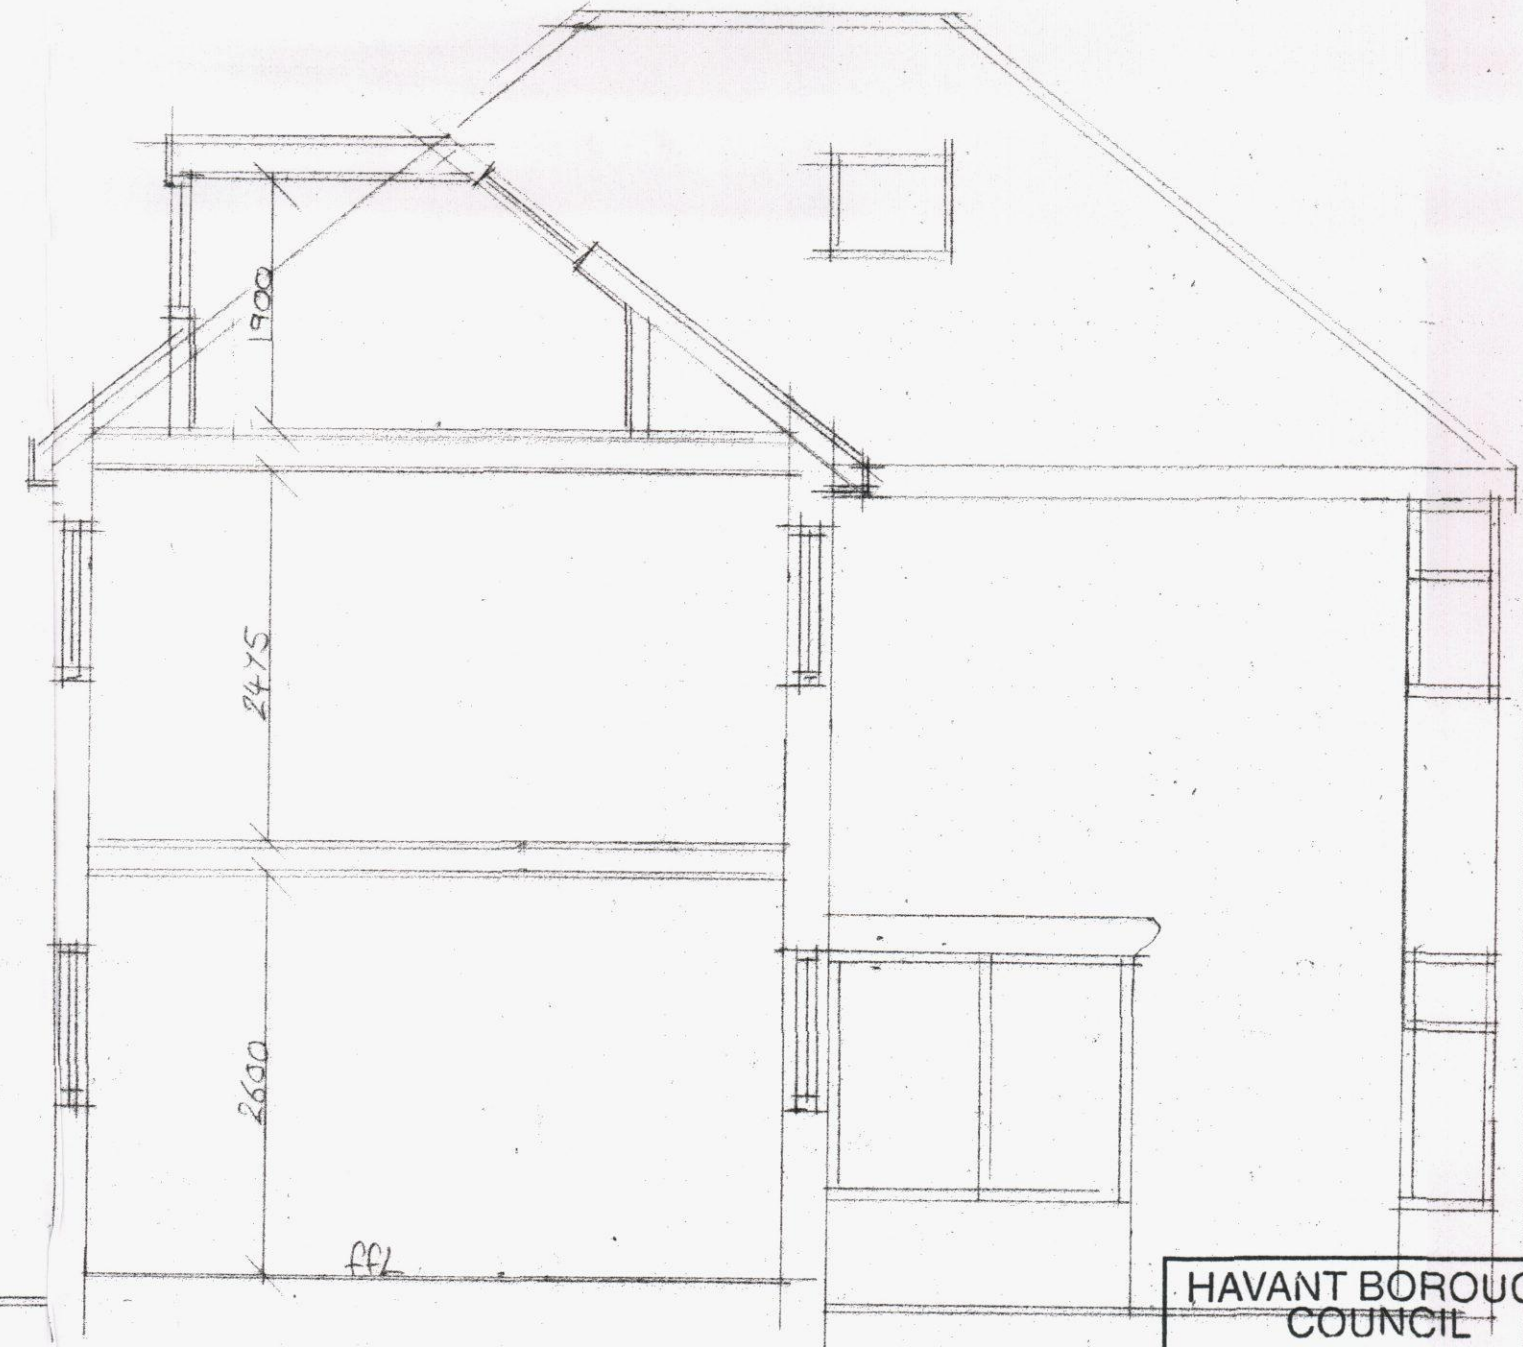

SECTION A-A

HAVANT BOROUGH COUNCIL
7 AUG 2013
RECEIVED

PROPOSED LOFT CONVERSION 30 PARK ROAD, PORBROOK HANTS. PO75ES	
PLANS AND ELEVATIONS	
Scale 1:50	Date April 13
415/13/01	P. Davey CIOB, CIAT.
Revisions.	