


HAY01-02-G HAY01-02-G

GIA
45.70

GEA
47.15

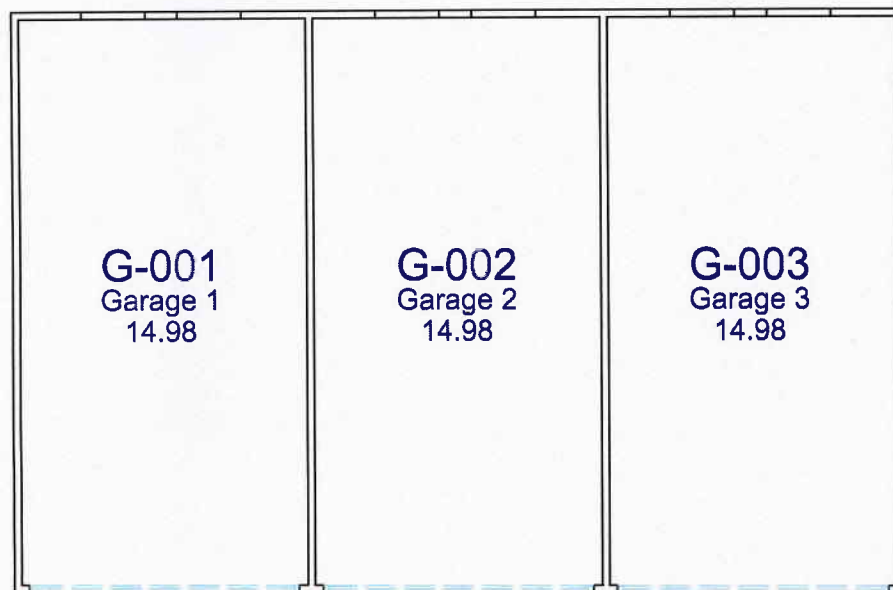

METERS

Rev	Description	Date
Source: Oakleaf Measured Survey		
Site: Hayling Island Police Station Garage Block		
Drawing: Ground Floor Plan		
File Name: HAY01-02-G		
Date: 10/03/2008	Dwg No: HAY01-02-G	Rev. -
Scale: 1:50	Drawn By: TB	