

NOTES:
All dimensions must be checked on site and not scaled from this drawing.



A		18 AUG 14	ROOF PLANS ADDED
Date		Revisions	
© copyright		RIBA	

John Groom Chartered Architect
32A High Street, Emsworth,
Hampshire PO10 7AW
T 01243 372560 M 07780 997563
E info@johngroomarchitect.co.uk
W www.johngroomarchitect.co.uk
new design + conversions + housing + commercial
listed buildings + conservation + building surveys
home buyers reports + town & country planning

Client

Job Title

**PROPOSED ONE BEDROOM
FLAT
TO REAR 57 HIGH STREET
EMSWORTH PO10 7AW**


Drawing Title
**PLANS + ELEVATIONS
SURVEY + ROOF PLANS**

Scale 1:50


Date 19 MARCH 2014 Drawn by JG

Dwg No. 14/276/1


Rev

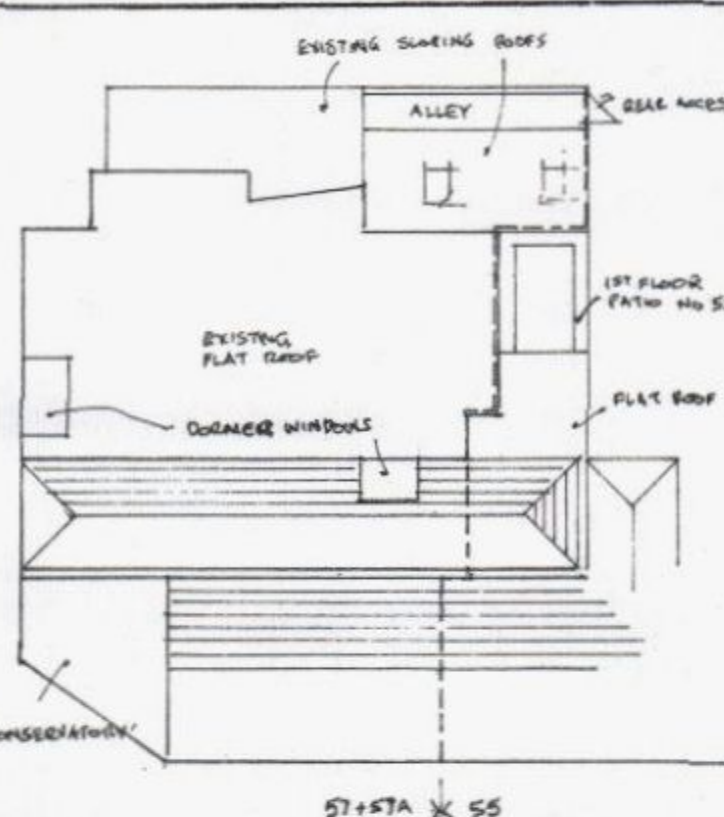


EXISTING ROOF PLAN 1:200

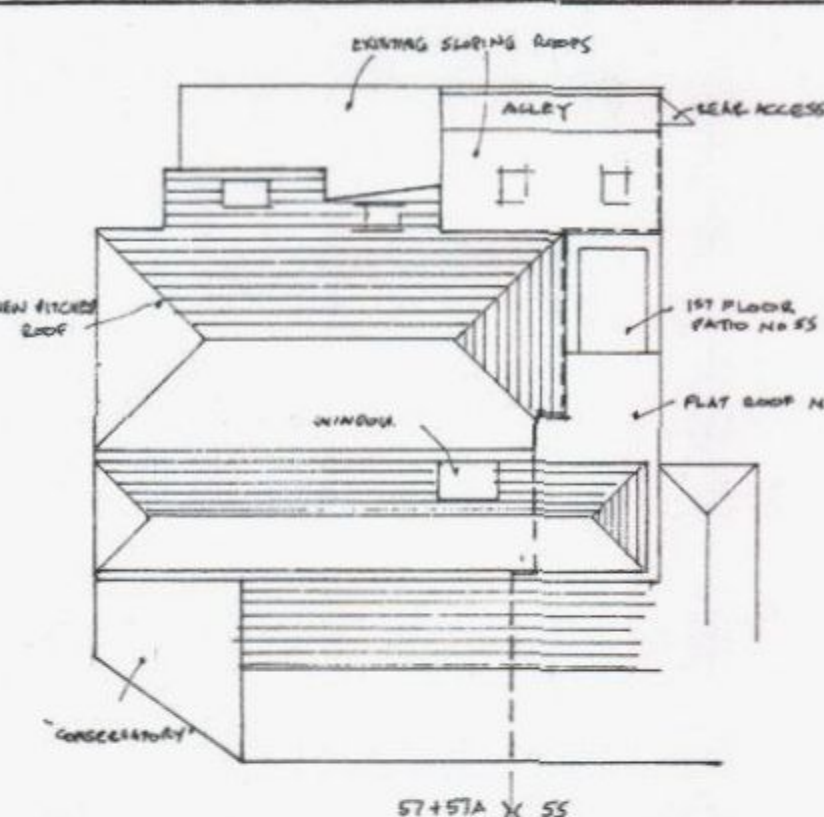


PROPOSED ROOF PLAN 1:200

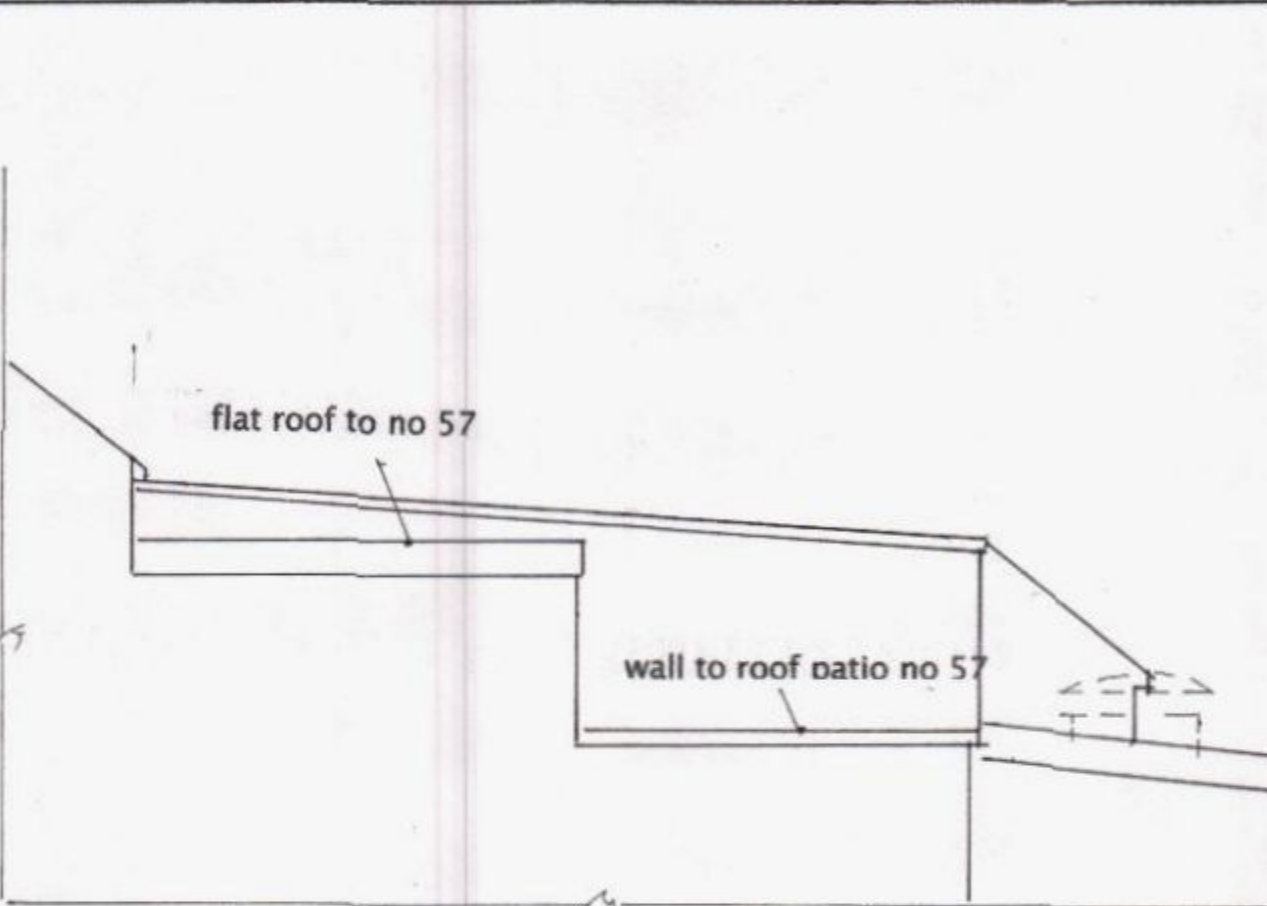


EXISTING WESTERN ELEVATION

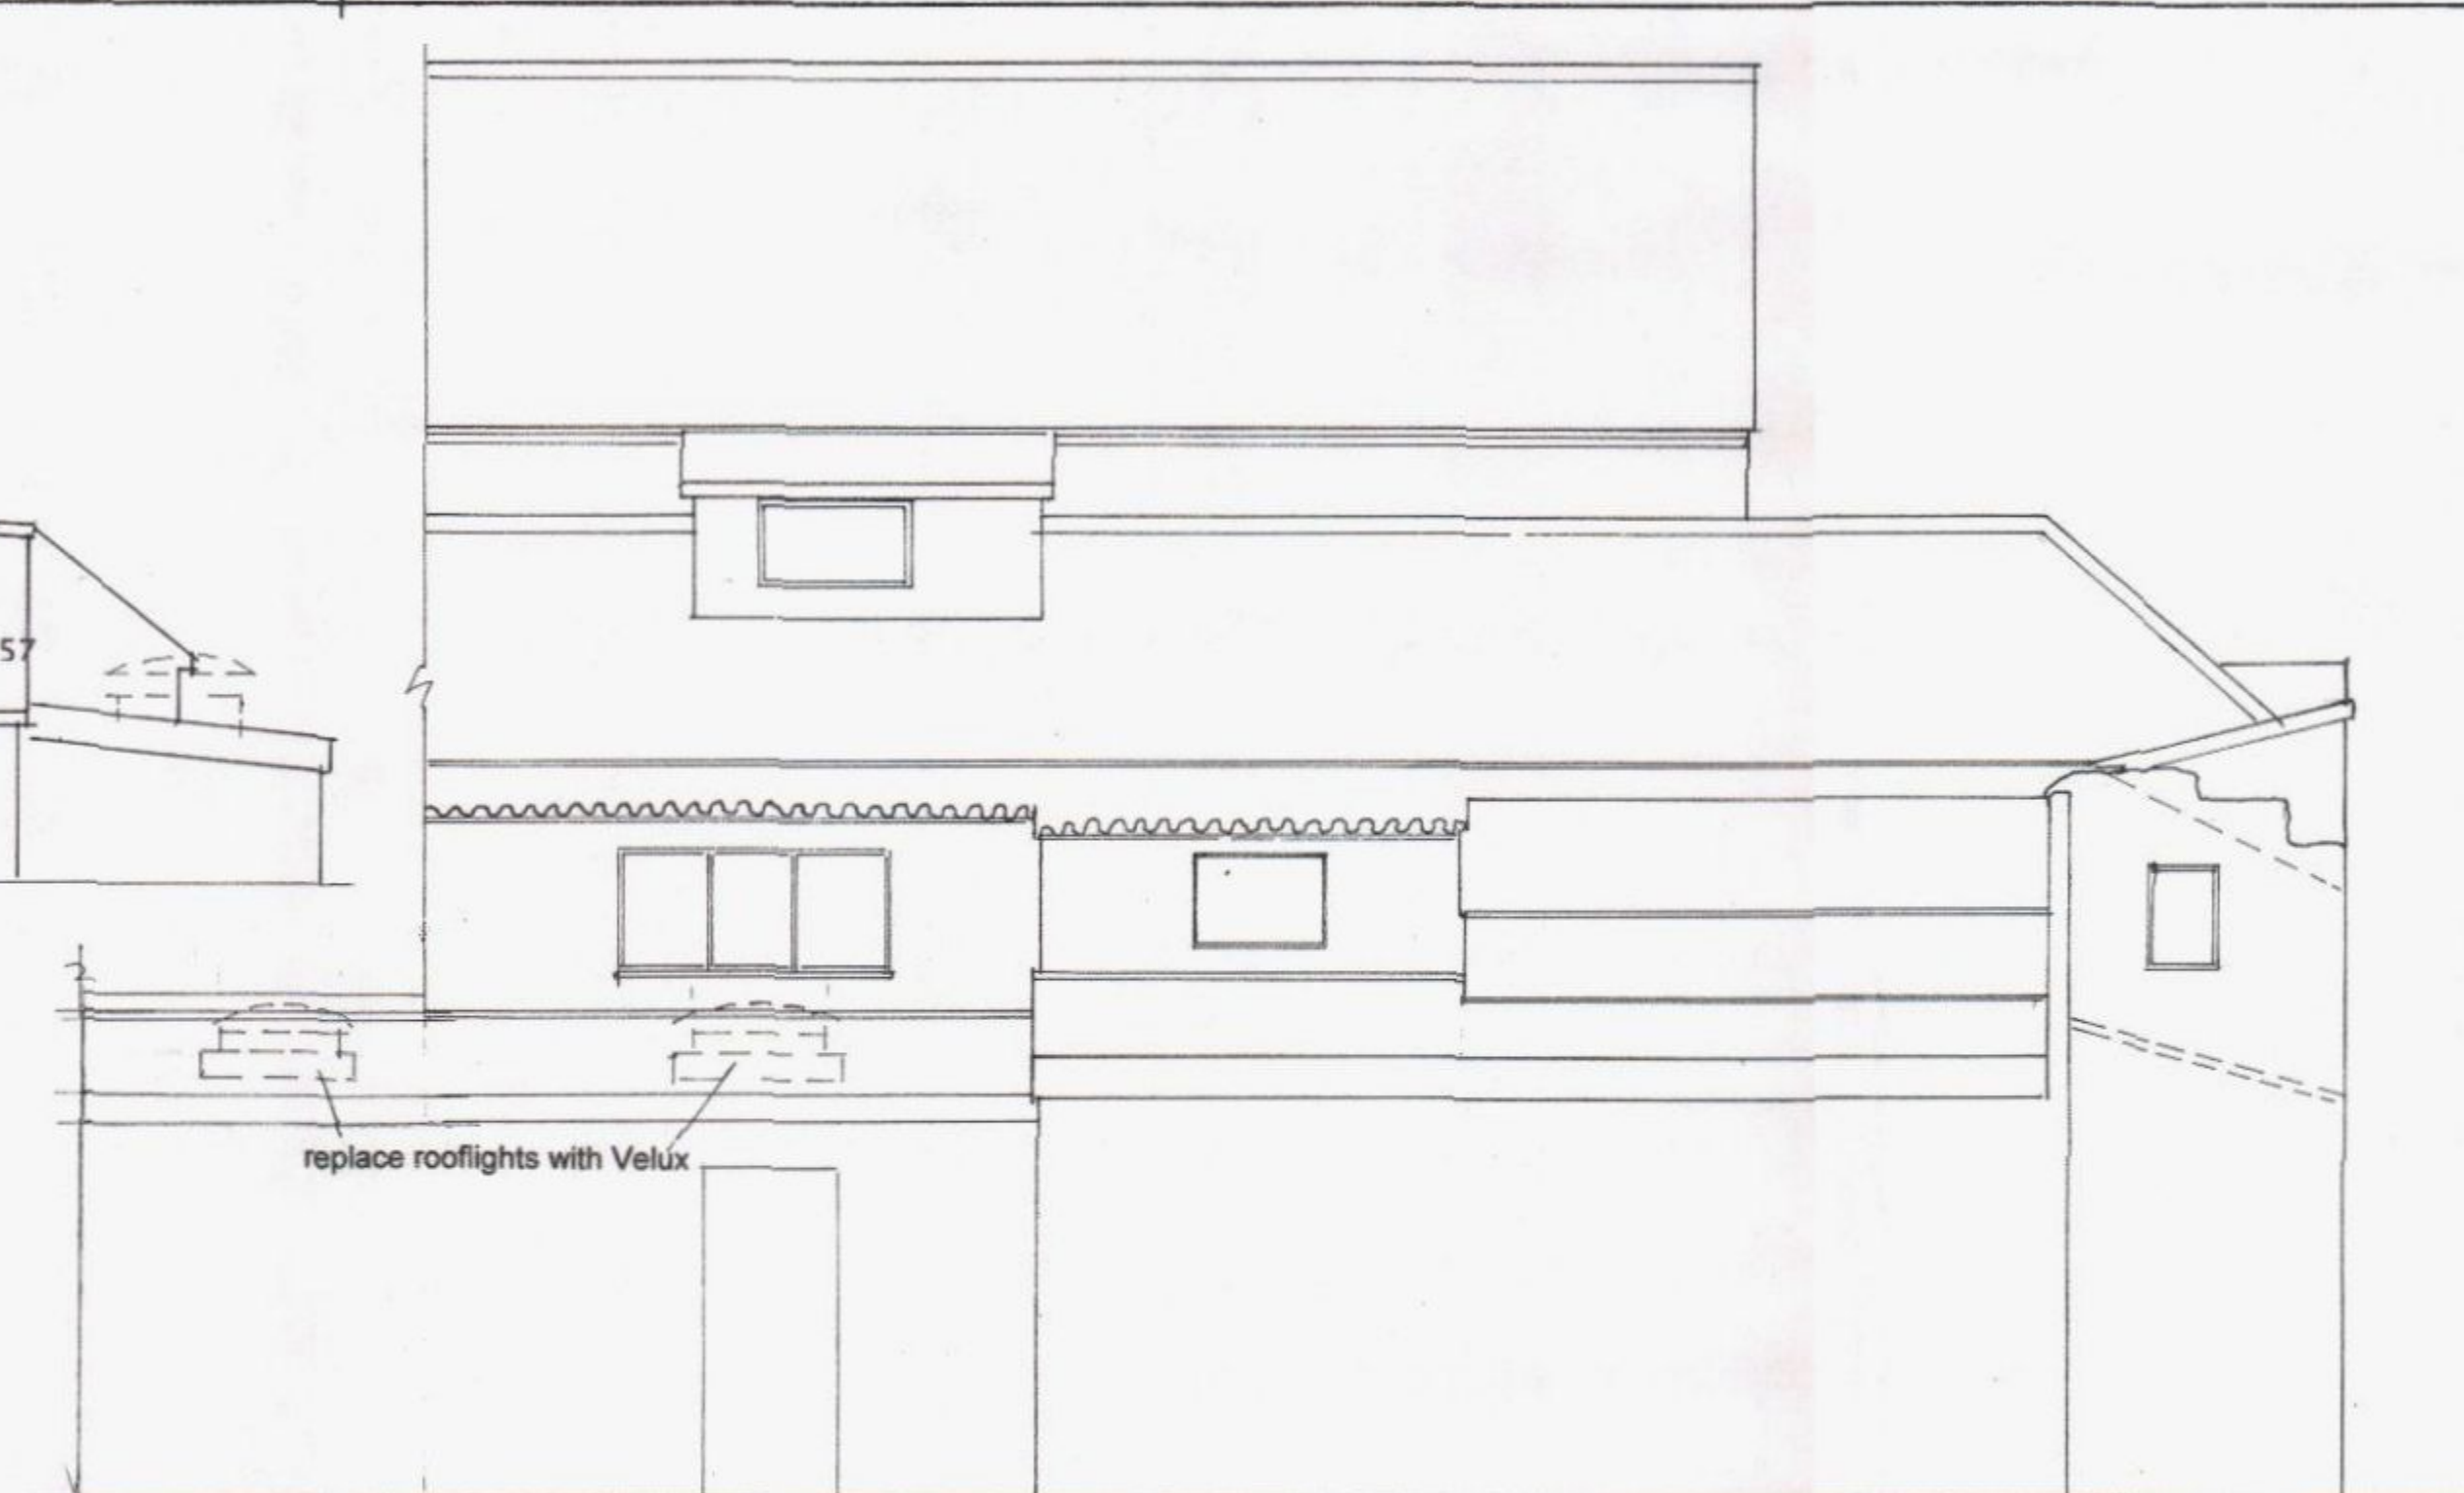


EXISTING SOUTHERN ELEVATION

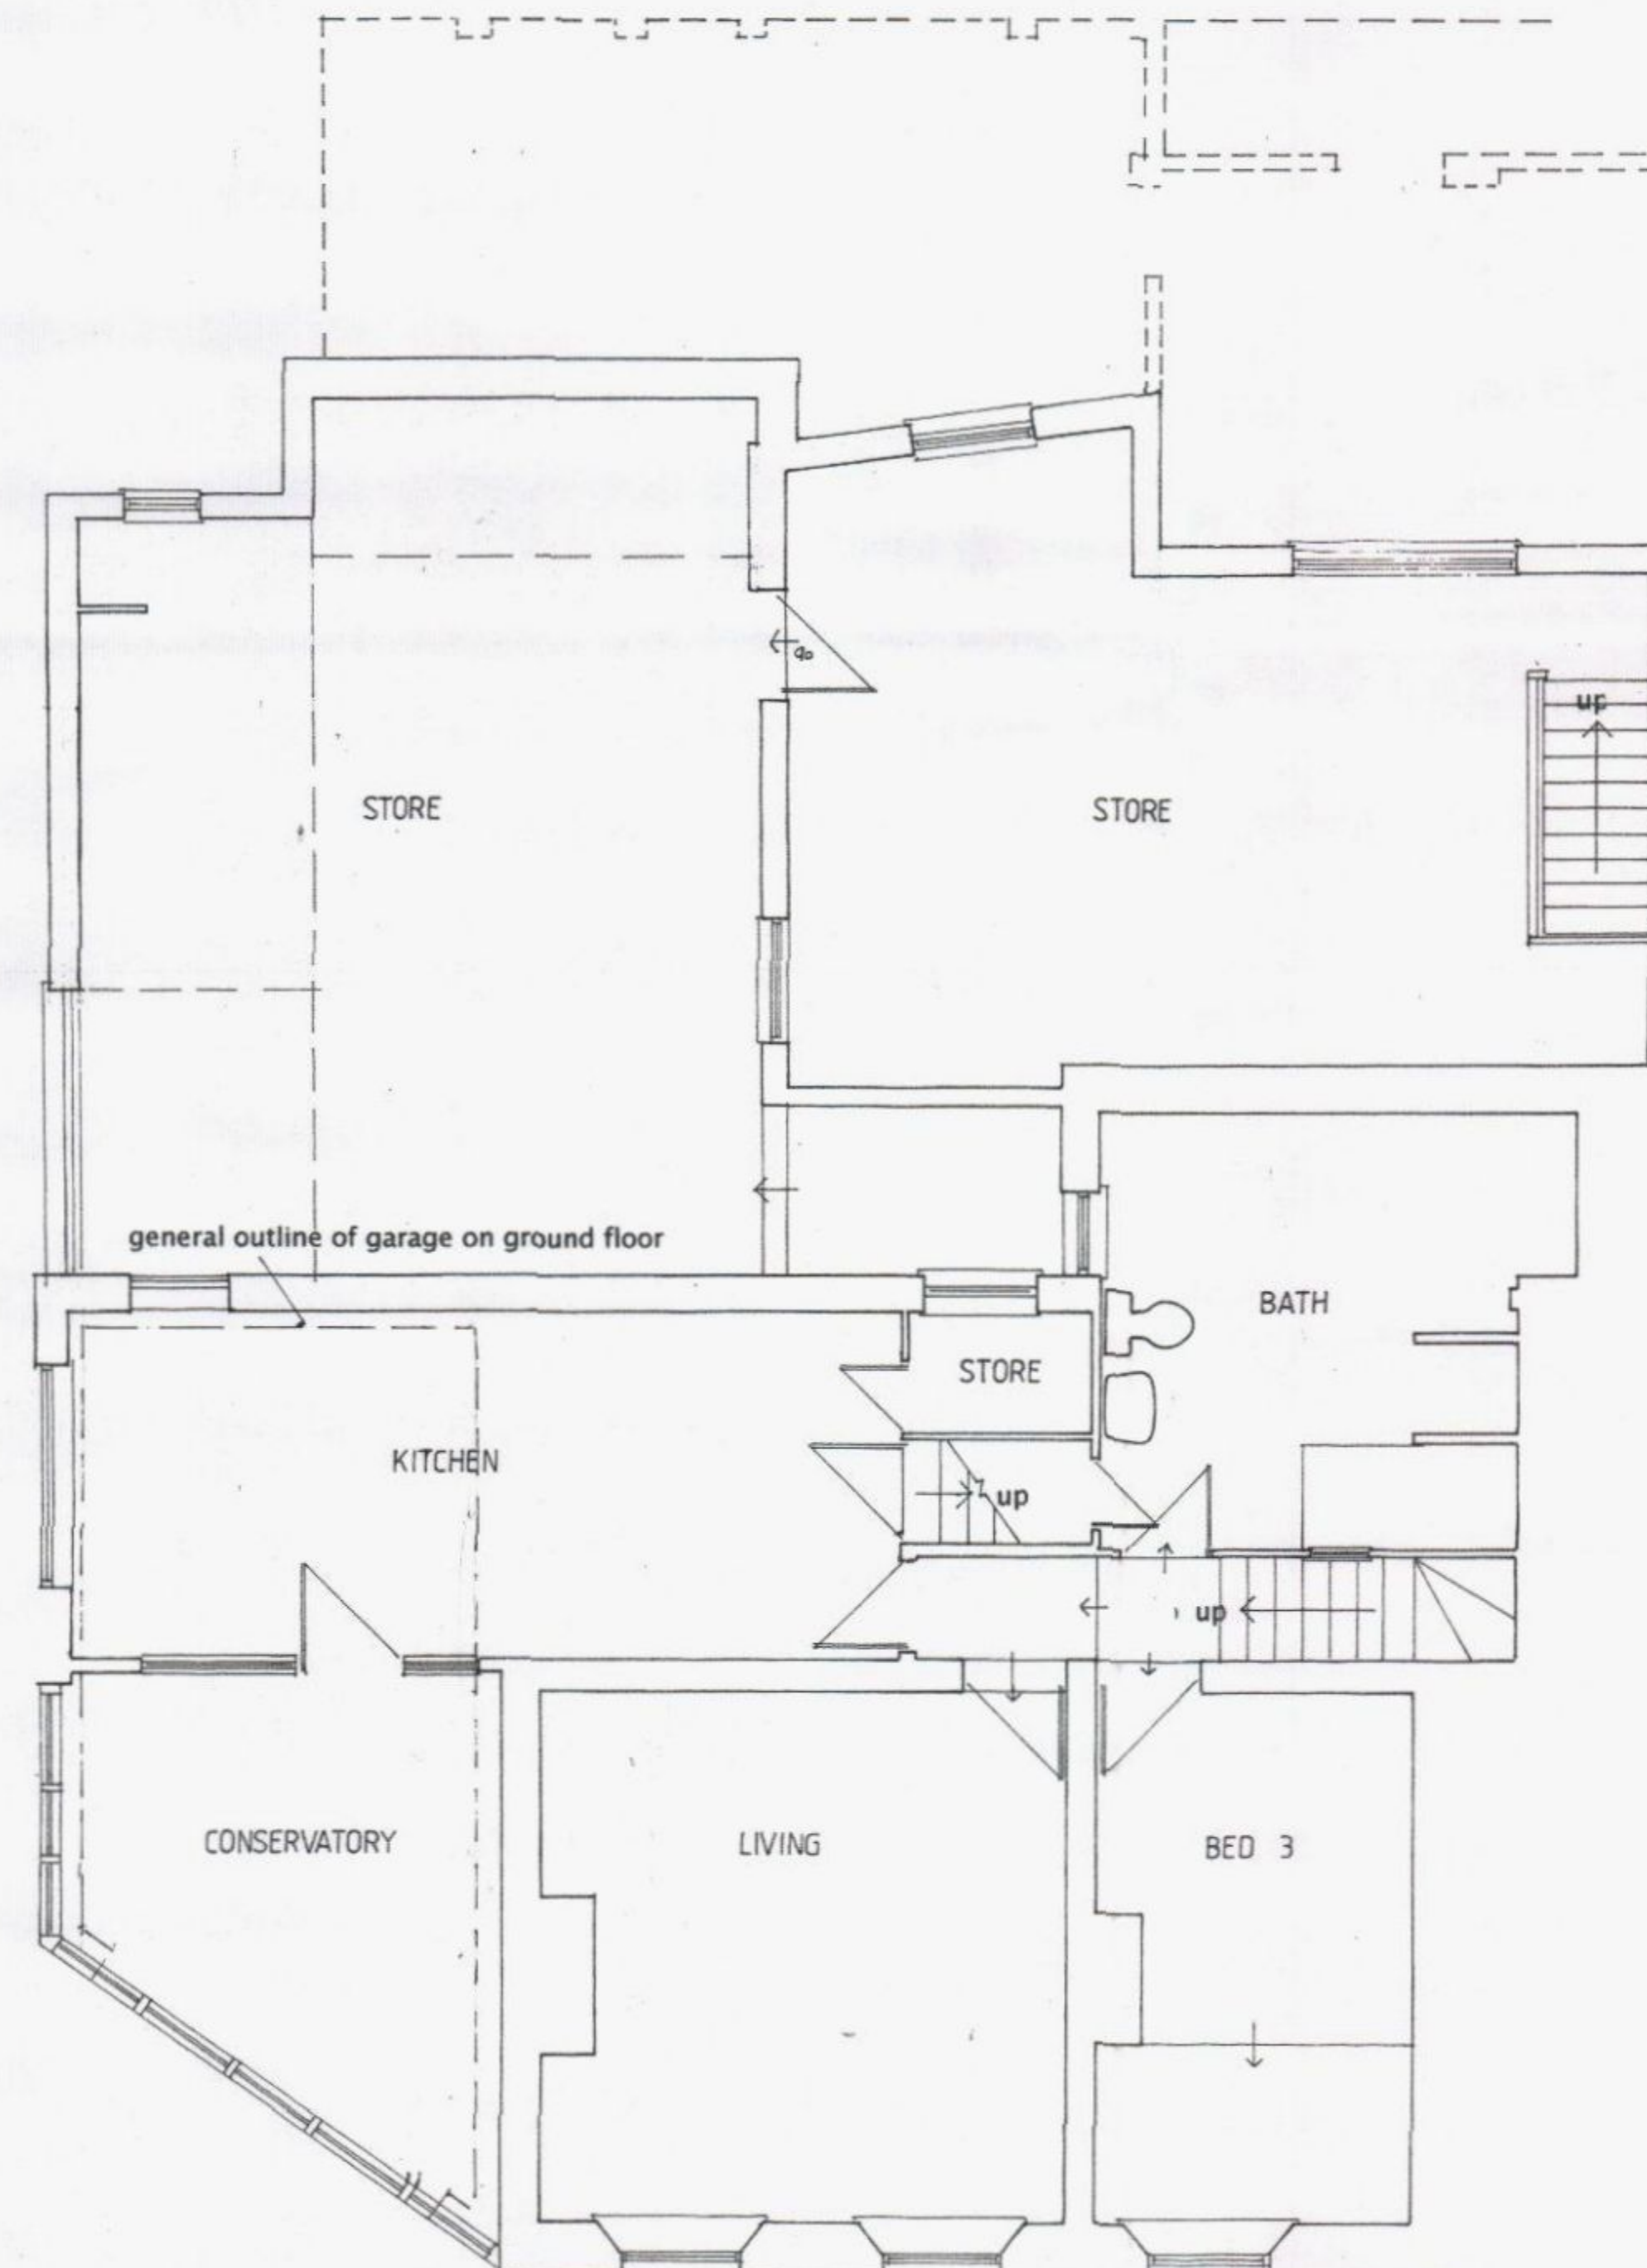


FIRST FLOOR HIGH STREET

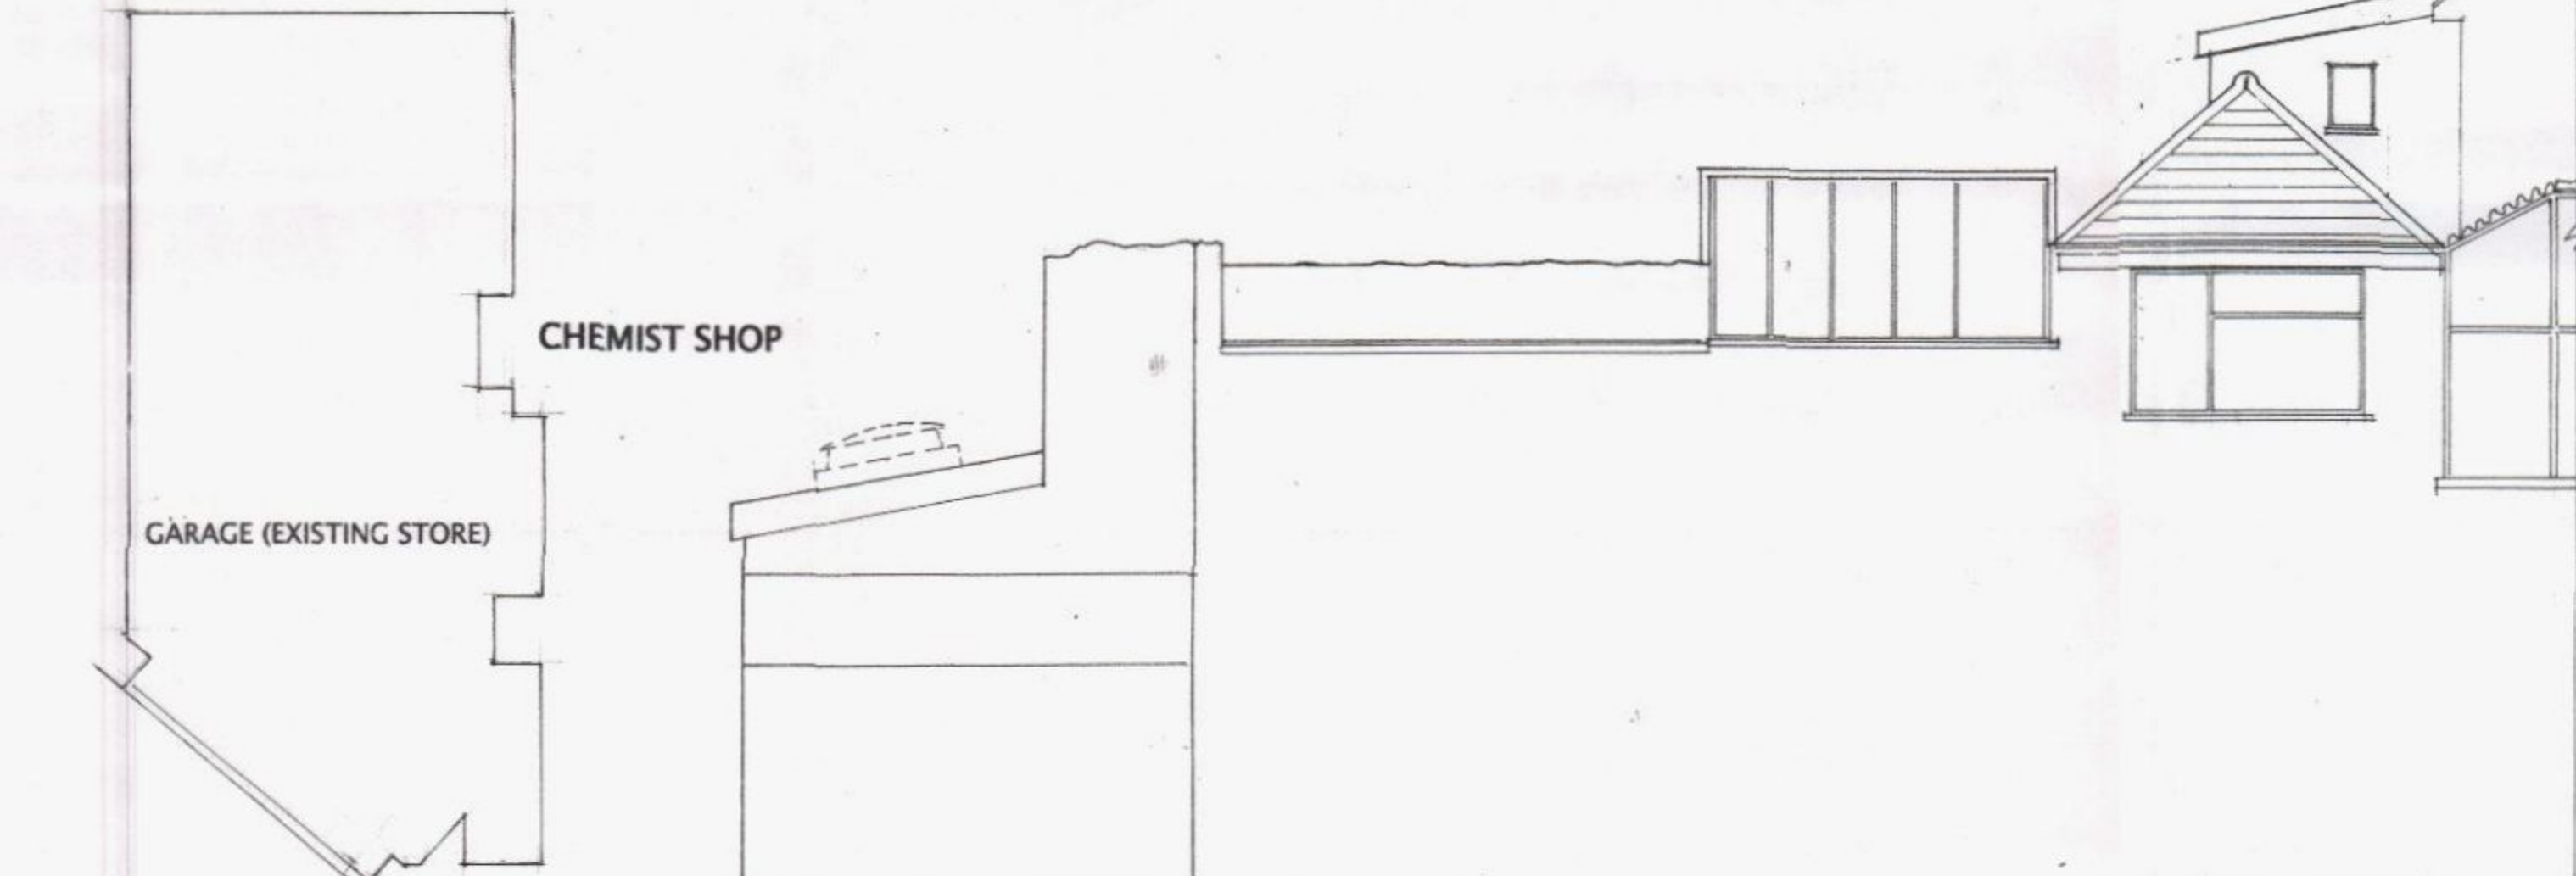


EXISTING EASTERN ELEVATION

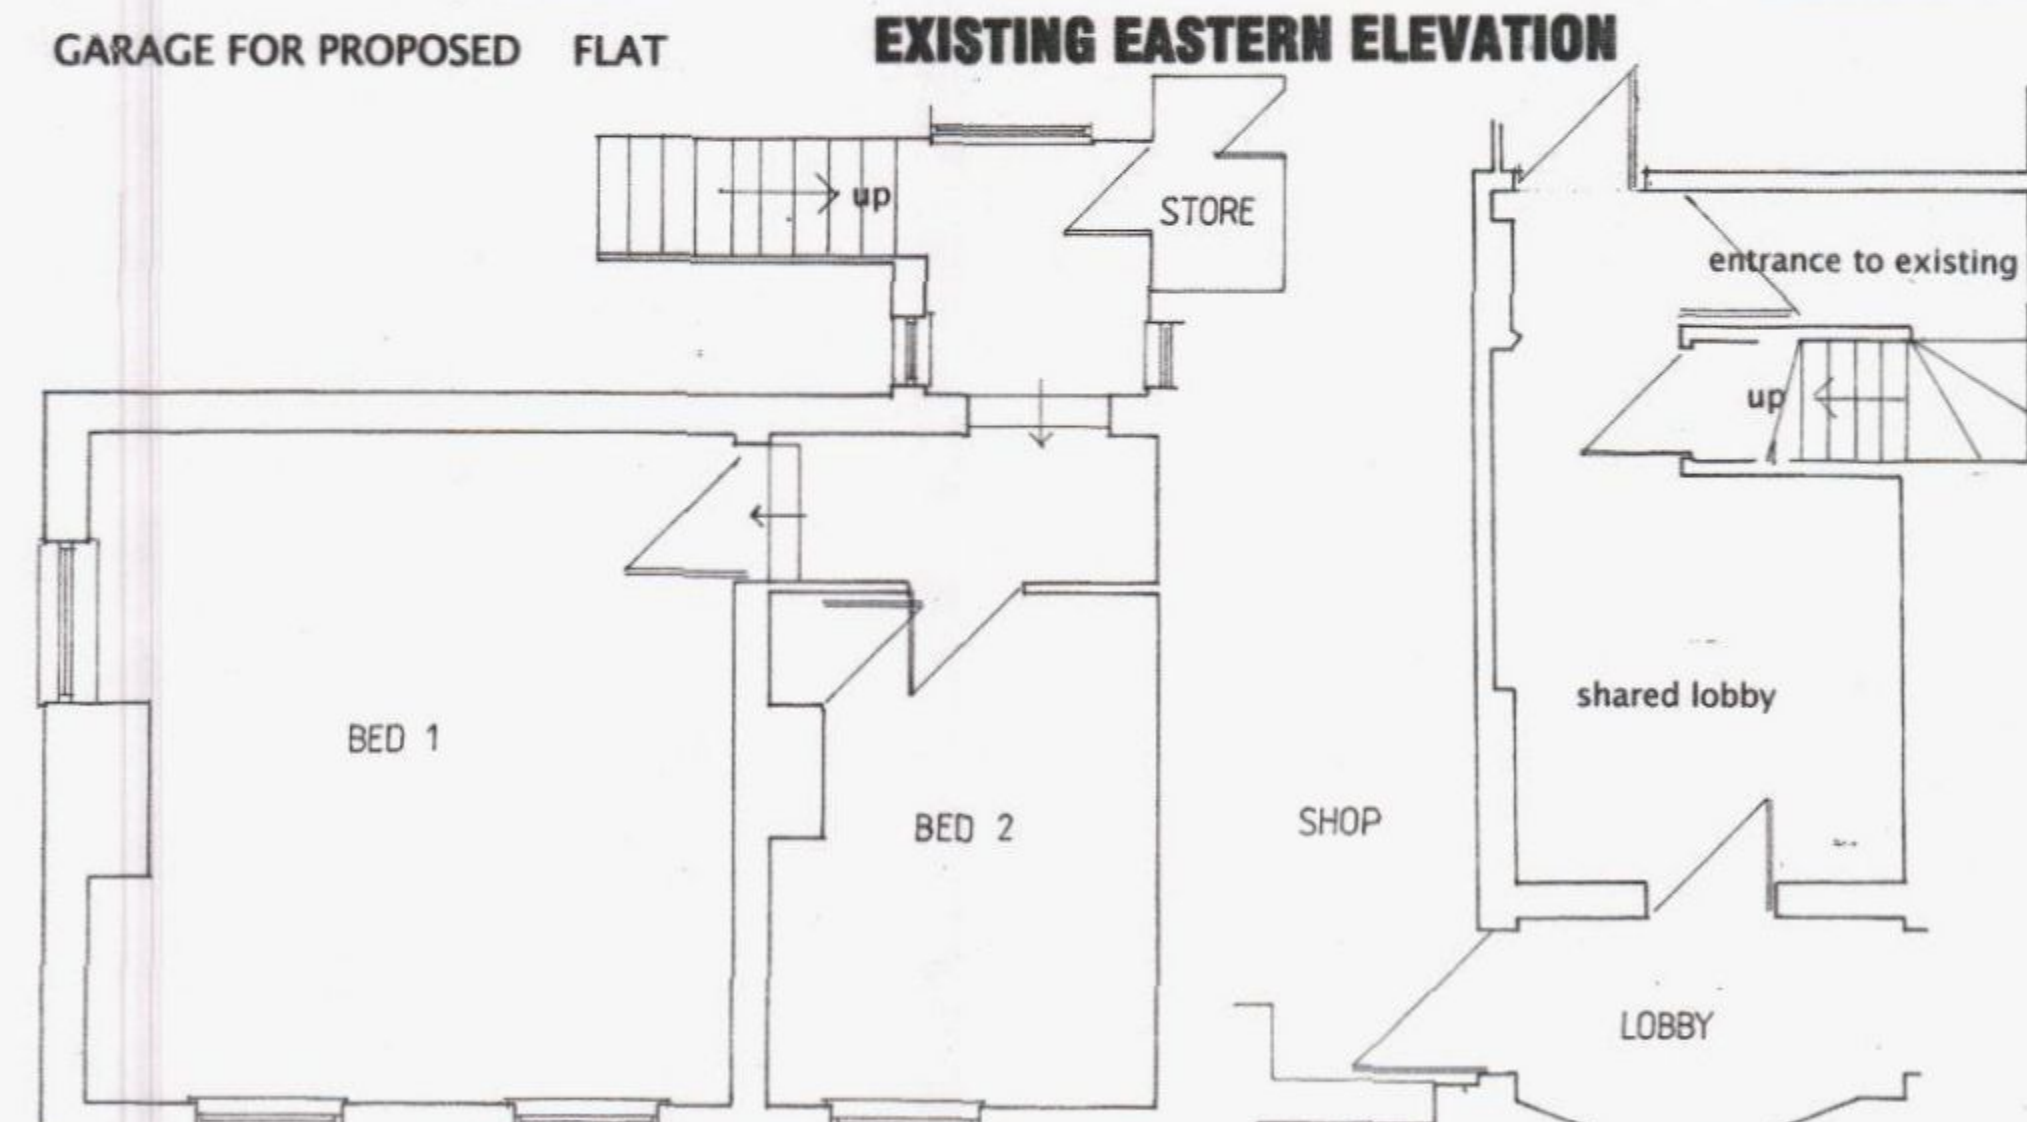

SECOND FLOOR

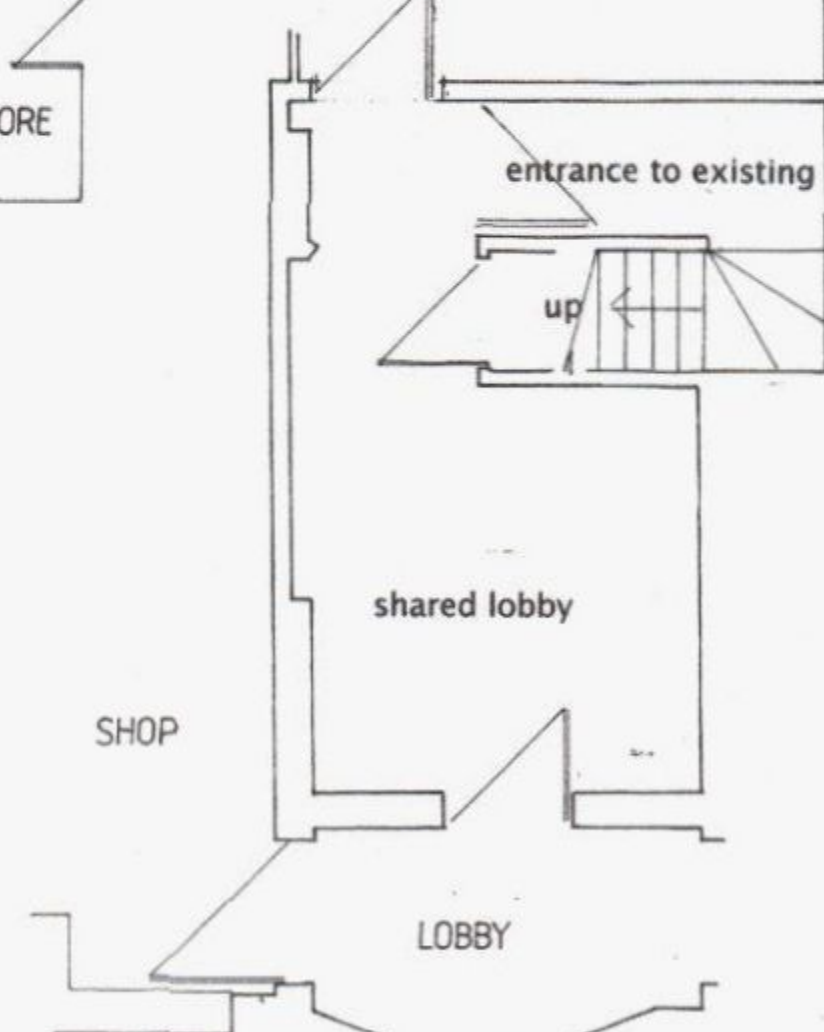

GROUND FLOOR HIGH STREET

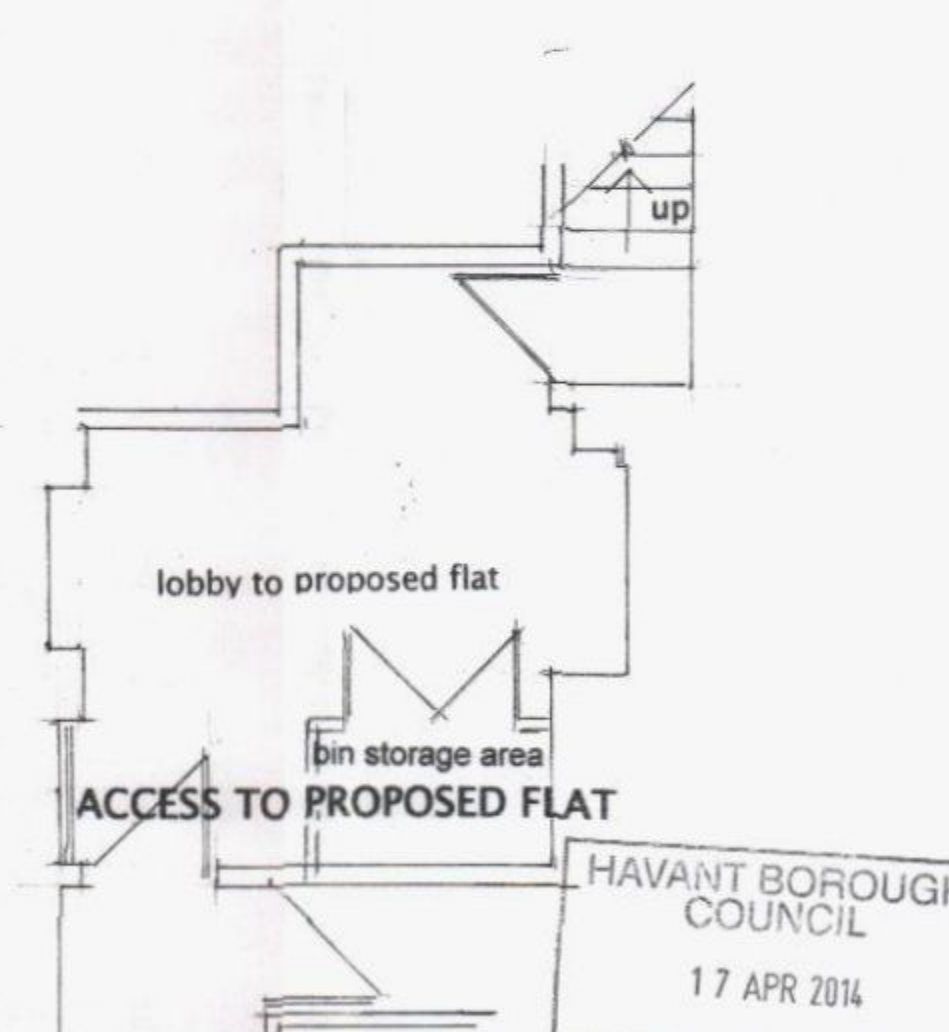

GROUND FLOOR

