

NOTES

Permission is granted to scale from this drawing for the purpose of Local Authority Planning Approval only. In all other circumstances DO NOT scale from this drawing. Please contact this office for any additional information required.


Contractors, Sub Contractors and Suppliers are to check all relevant dimensions and levels of the site and building before commencing any shop drawings or building work. Any discrepancies should be recorded to the Architect.

Where applicable this drawing is to be read in conjunction with the Consultants' drawings.

This drawing is the copyright of Tetlow King Ltd ©. All rights reserved.

Ordnance Survey Data © Crown Copyright. All rights reserved. Licence No. 100007359 Plots would be built in the alternative of brick or render notwithstanding the 'illustrative' notation of elevational details on the plot layout.

REV	DESCRIPTION	DATE	AUTH	CHK'D
A	Plots 100-105 updated to meet LTH requirements. Plot numbers updated. Plan updated to accommodate balconies	07/04/14	SJF	RP

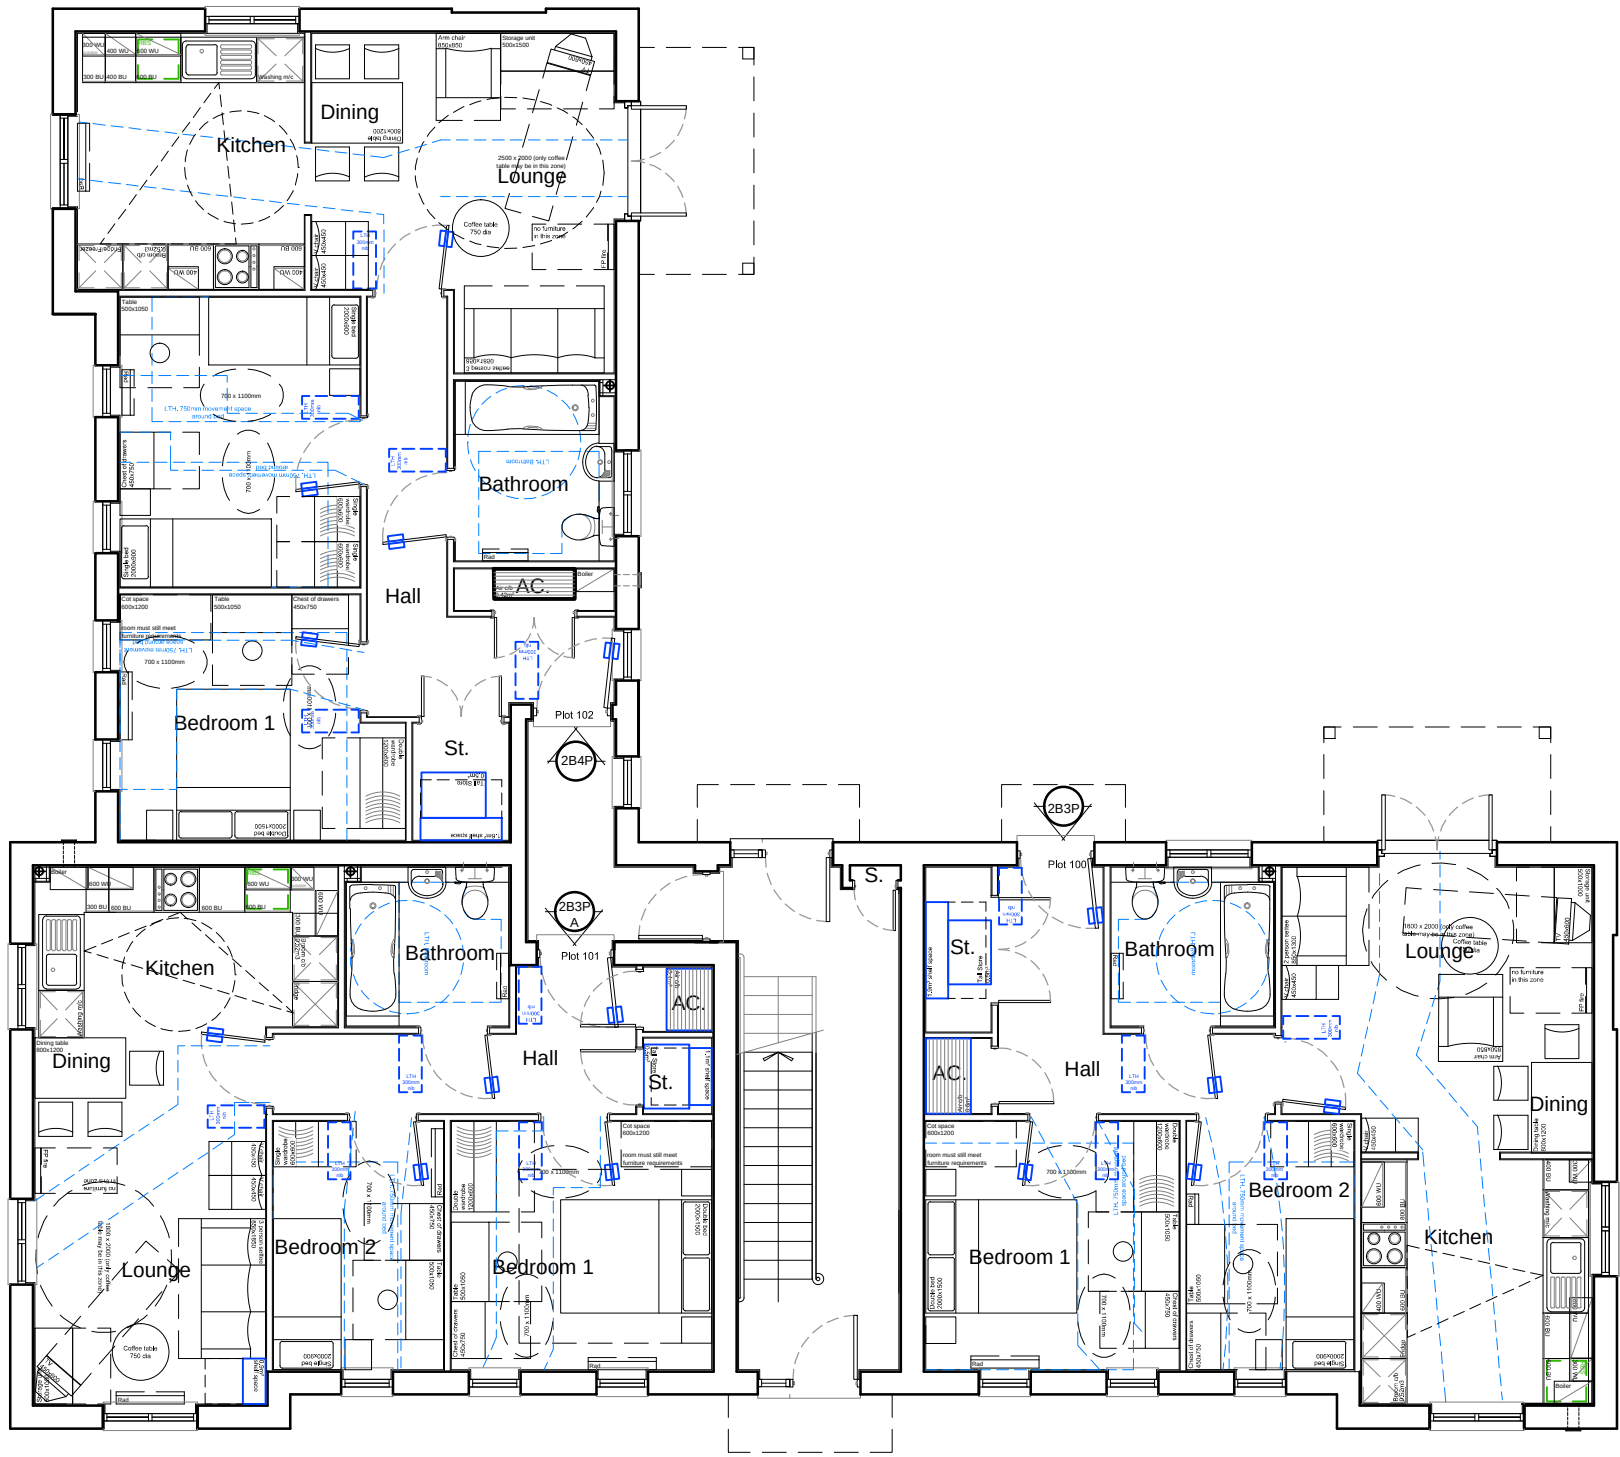

Ground Floor Plan

Housetype	2B3P	Variation		Housetype	2B3P	Variation	A	Housetype	2B4P	Variation	
Bedrooms	2	Persons	3	Bedrooms	2	Persons	3	Bedrooms	2	Persons	4
Sq.ft finish	646	Sq.m finish	59.99	Sq.ft finish	617	Sq.m finish	57.35	Sq.ft finish	744	Sq.m finish	69.12
Sq.ft structural	654	Sq.m structural	60.79	Sq.ft structural	626	Sq.m structural	58.16	Sq.ft structural	753	Sq.m structural	70.00



PLANNING

TETLOW KING

ARCHITECTS · URBAN DESIGNERS · SUSTAINABILITY CONSULTANTS

Building 300, The Grange, Romsey Road, Michelmersh, Romsey, Hampshire, SO51 0AE
Tel: 01794 367703 Fax: 01794 515517 Web: www.tetlowking.co.uk

PROJECT

Berewood, Phase 2

Waterlooville

For: Redrow Homes (Southern)

DRAWING

Flats Block B

Plots 101-106

Floor Plans sheet 1 of 2

SCALE	DATE	AUTHOR	CHK'D
1:100 @ A3	Nov 2013	AS	
JOB NO.	DRAWING NO.	REV	
REDR130524	P.101-106.p1	A	