



© Copyright: all rights reserved.
This drawing must not be reproduced without permission.
This drawing must be read in conjunction with all relevant consultant/specialist drawing/information.
This drawing must not be used for construction unless issued for construction.
All dimensions on this drawing are in millimeters (unless otherwise stated).
Do not scale from this drawing.

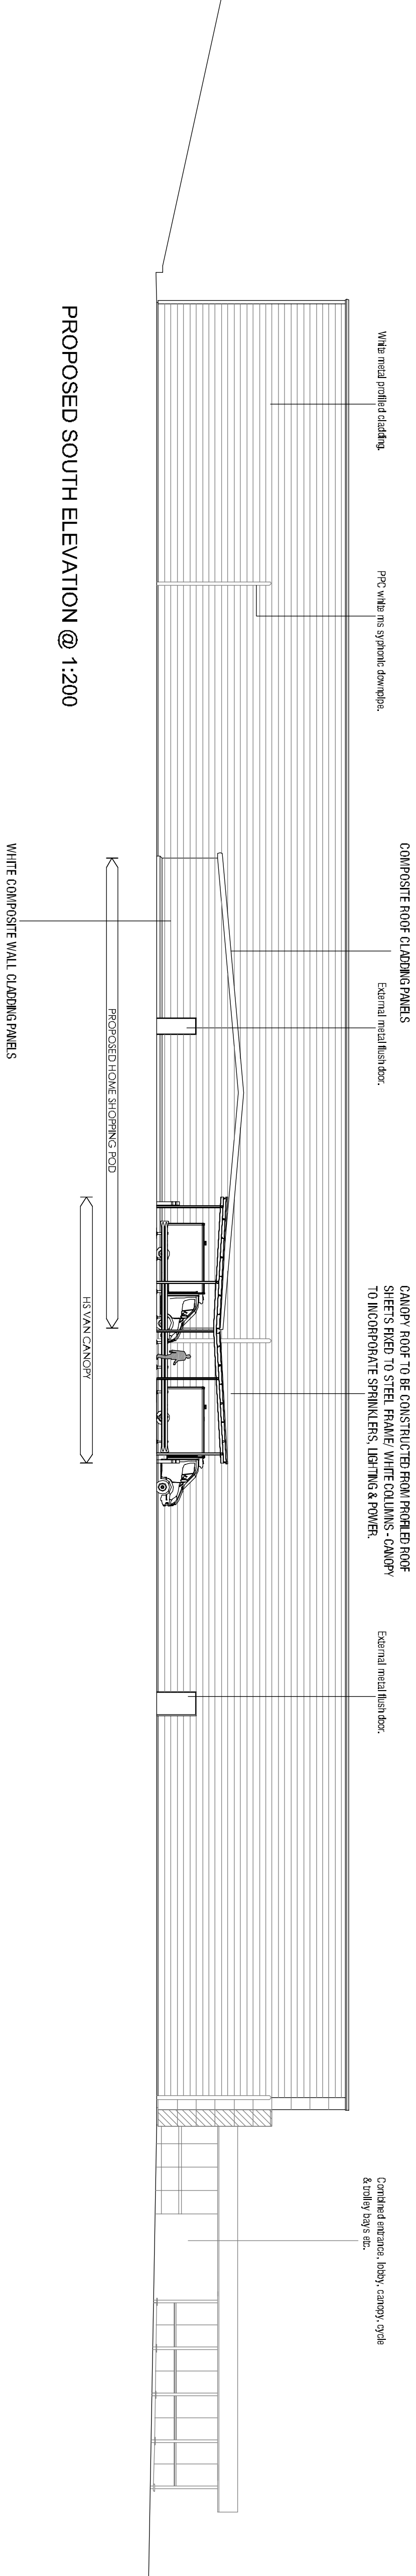


PROPOSED SOUTH ELEVATION @ 1:200

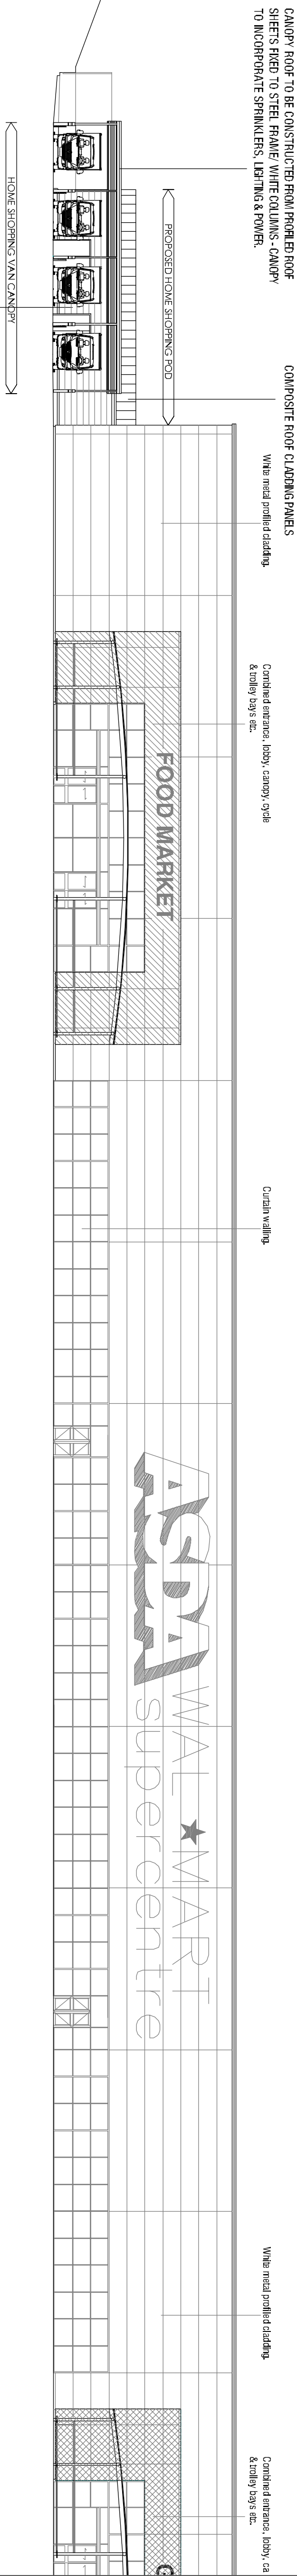

PROPOSED EAST ELEVATION @ 1:200

WHITE COMPOSITE WALL CLADDING PANELS

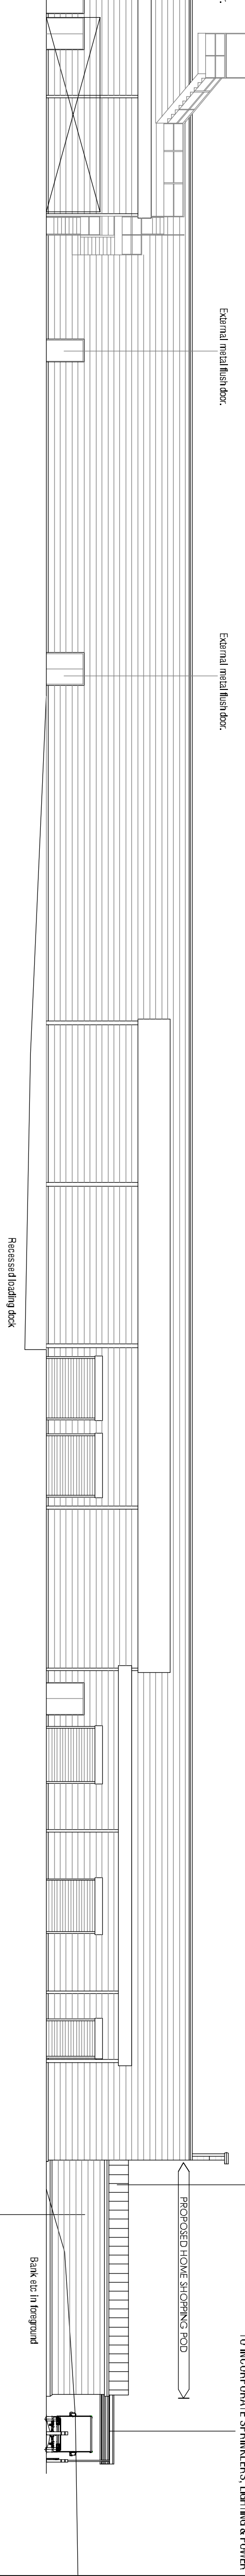

PROPOSED WEST ELEVATION @ 1:200

Rev	Date	Amendment		

Status	PLANNING
--------	----------

Project No	Dwg No	Rev
0920.4672	(0)011	-

Dwg Title
Home Shopping Centre
Proposed Elevations

Date 25.02.2014	Scale 1:100 @ A1
PF 	OB 

Project
Asda Havant Supercentre - 4672
Home Shopping Centre

1000000

Client

ASDA

SAVING YOU MONEY - EVER LAST

GPS
Glennagles Project Services

2 Pelion Place
Bradley Business Park
Dyson Wood Way
Huddersfield
HD2 1GT

Tel: 01484 422219
Fax: 01484 513617