



NOTES:

REVISIONS:

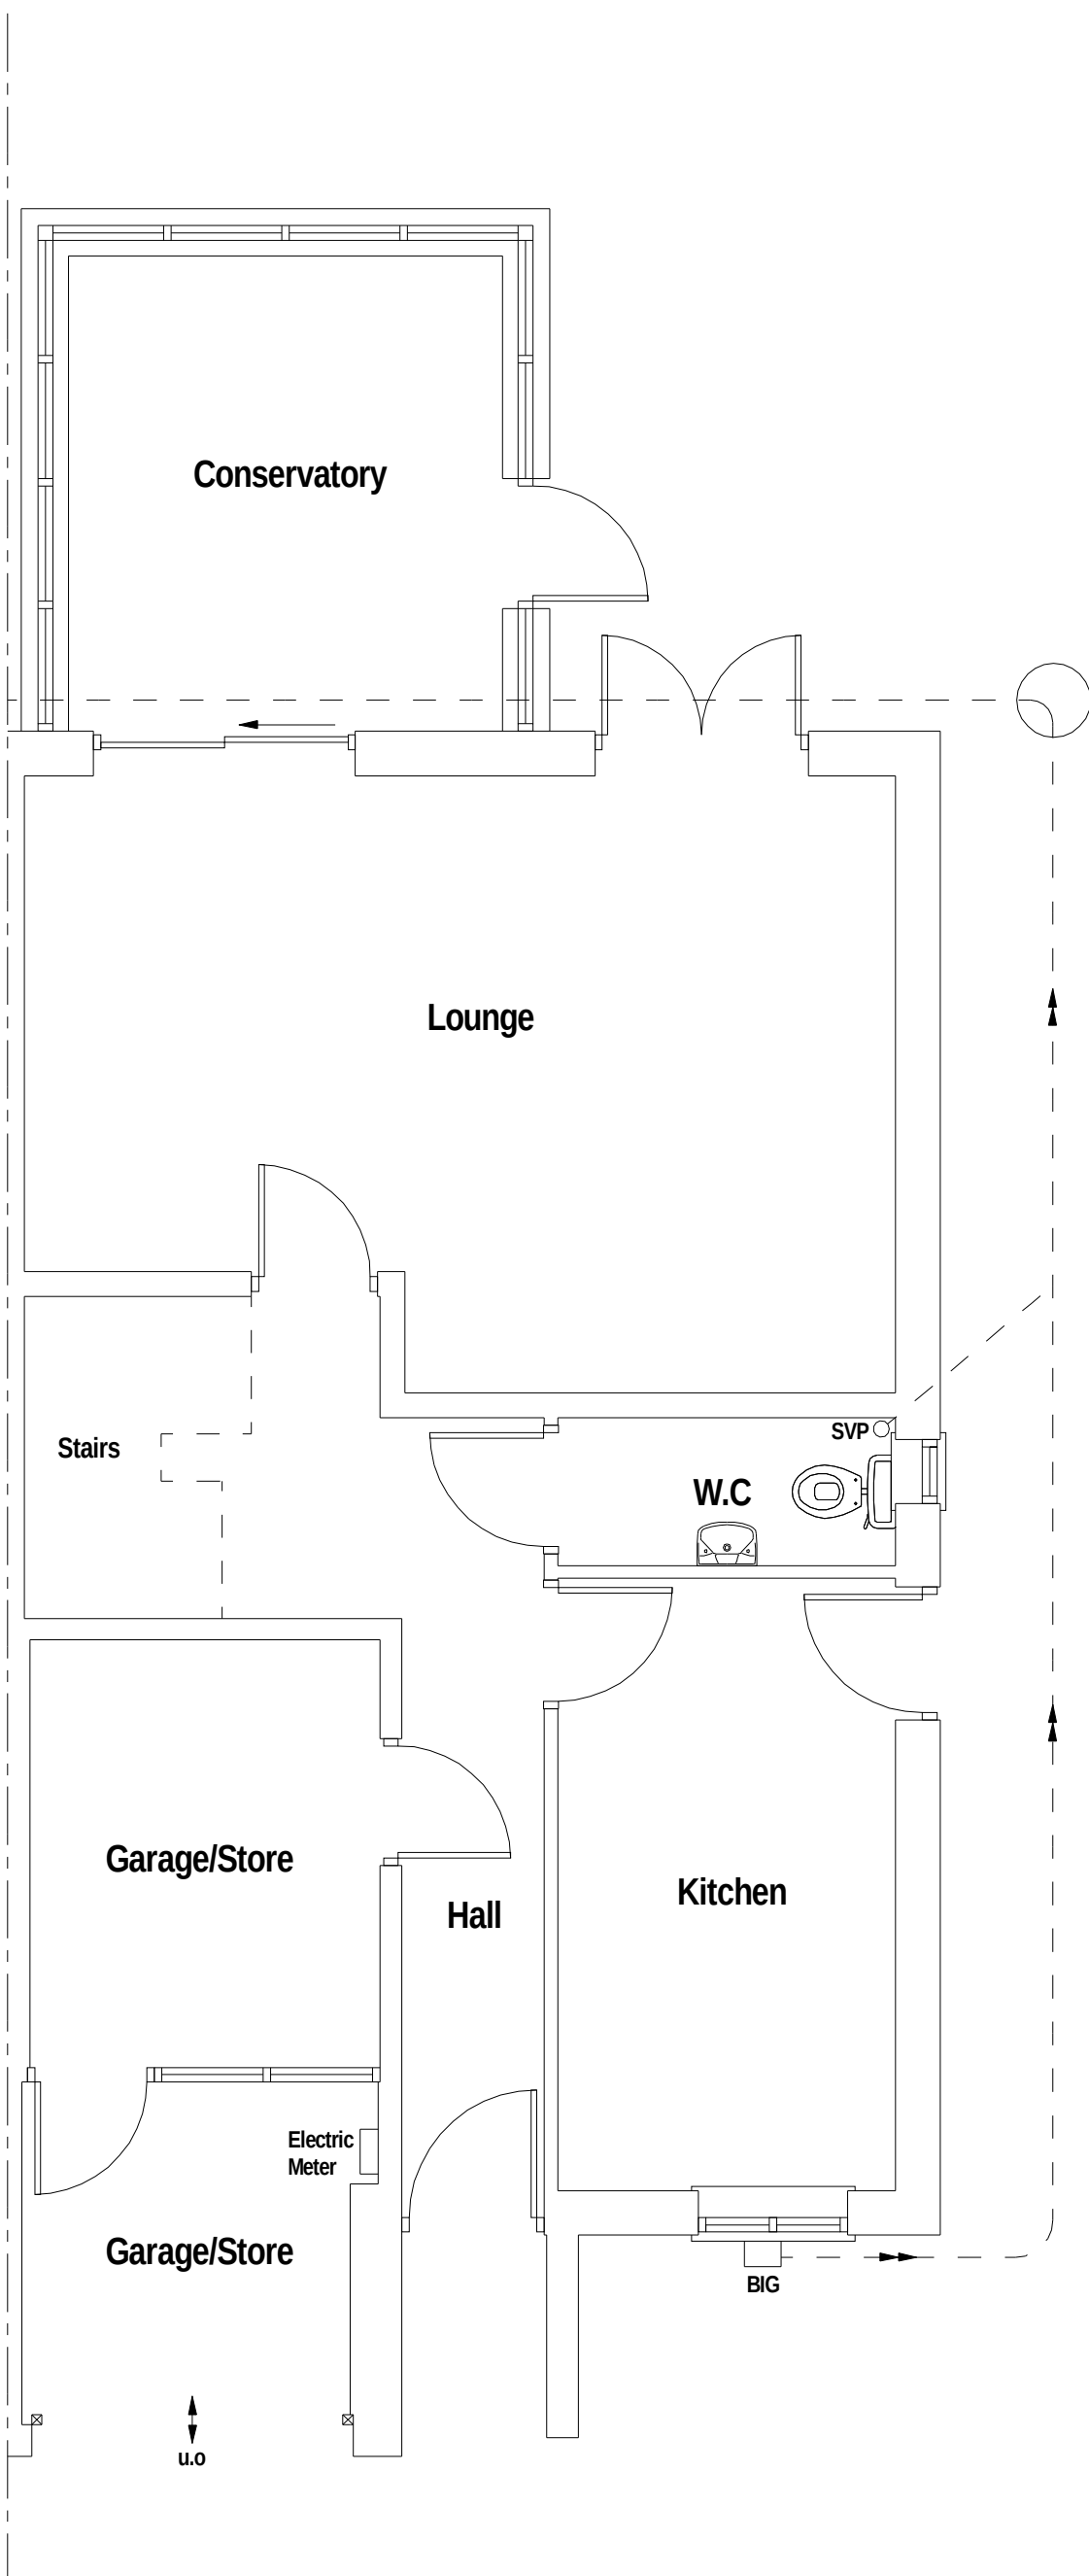

Existing Ground Floor Layout
Scale 1:50

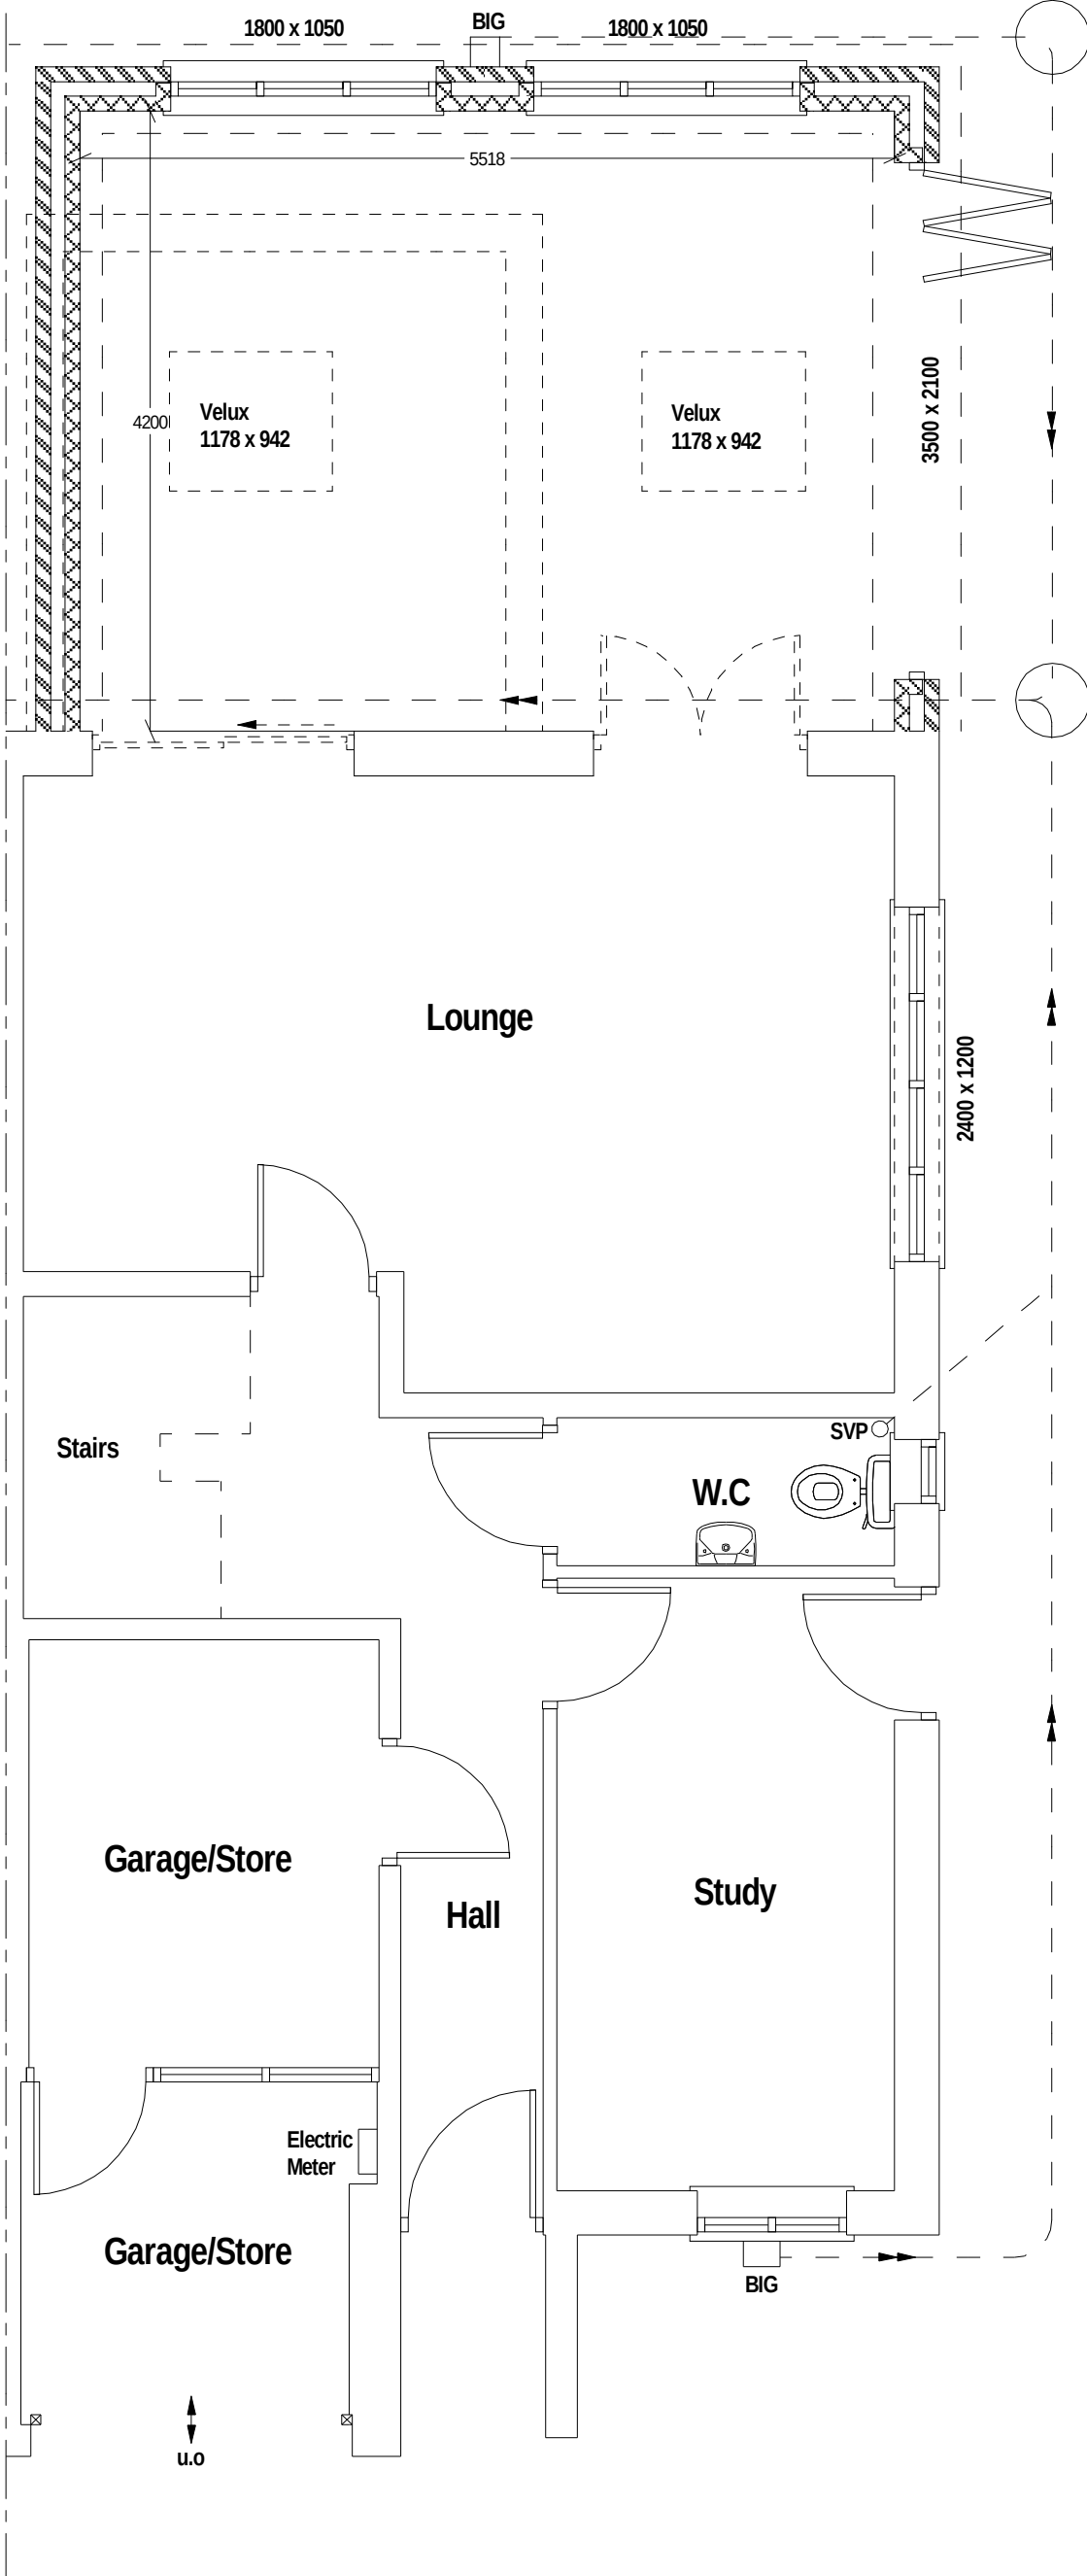


Proposed Ground Floor Layout
Scale 1:50



Existing West Elevation
Scale 1:100




Existing South Elevation
Scale 1:100

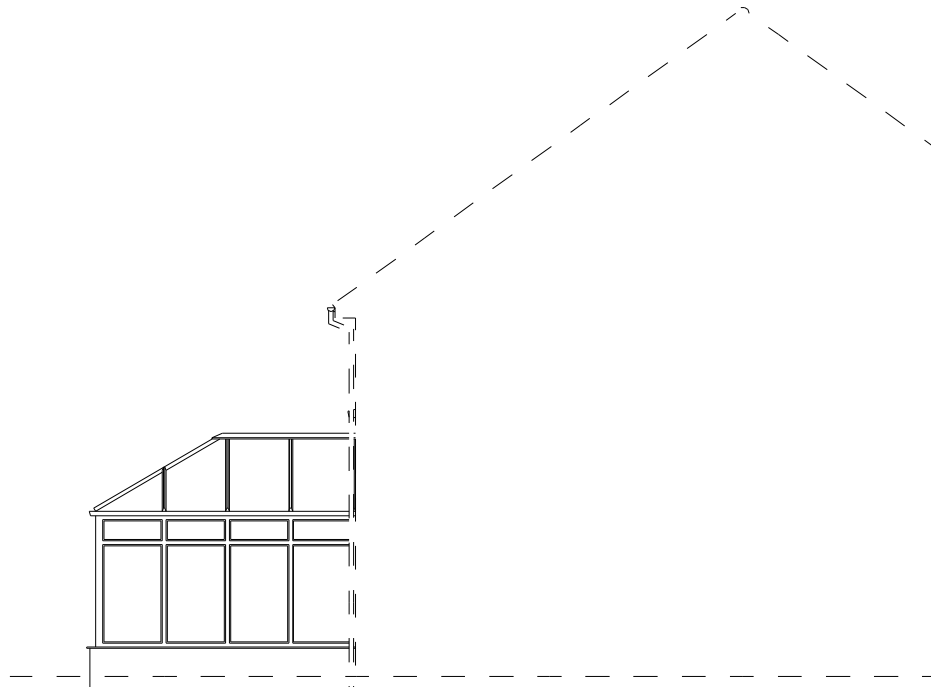


Existing East Elevation
Scale 1:100




Proposed West Elevation
Scale 1:100

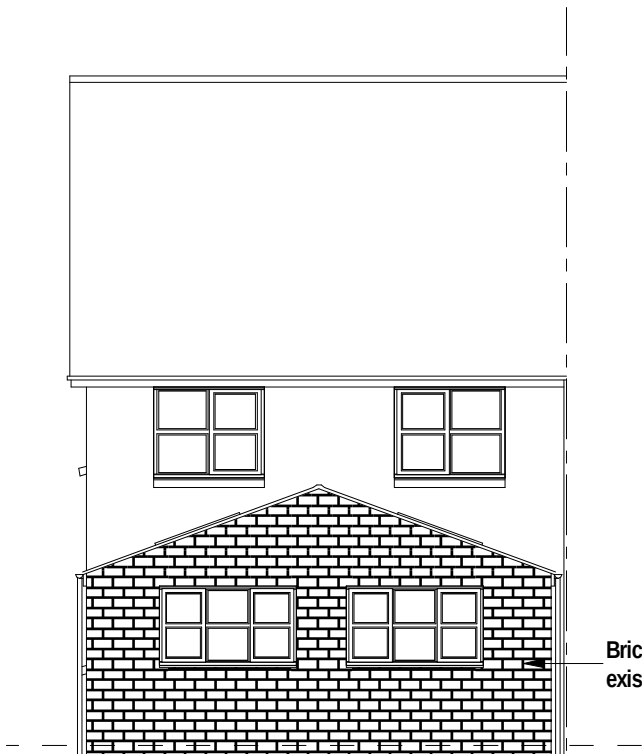


Proposed South Elevation
Scale 1:100

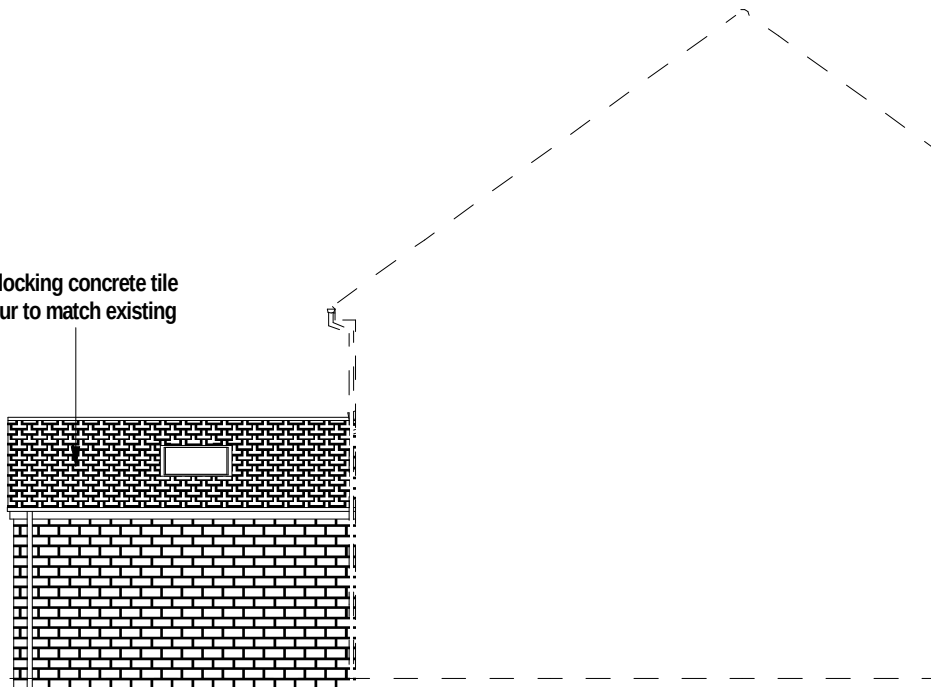

Proposed East Elevation
Scale 1:100

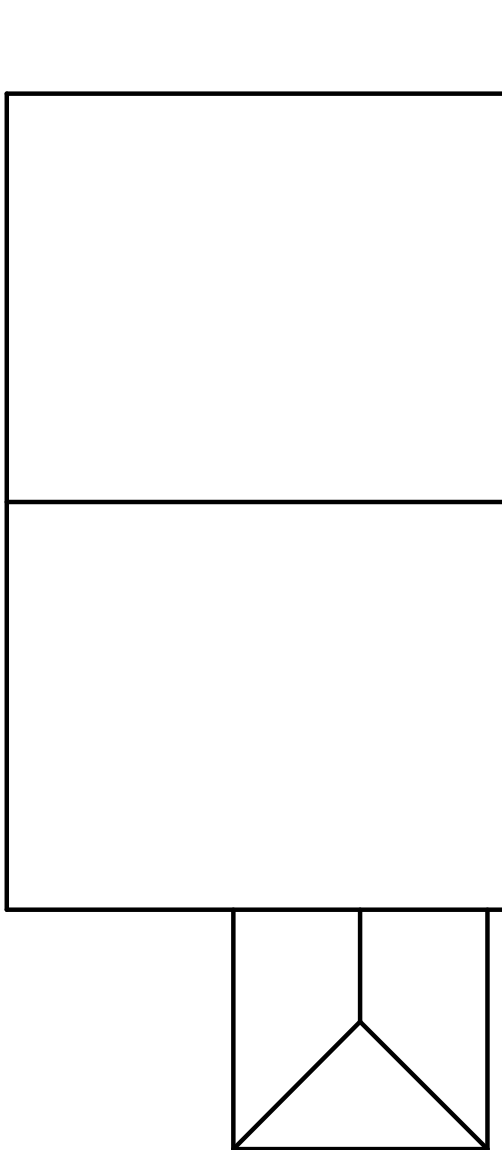

Existing Roof Plan
Scale 1:100

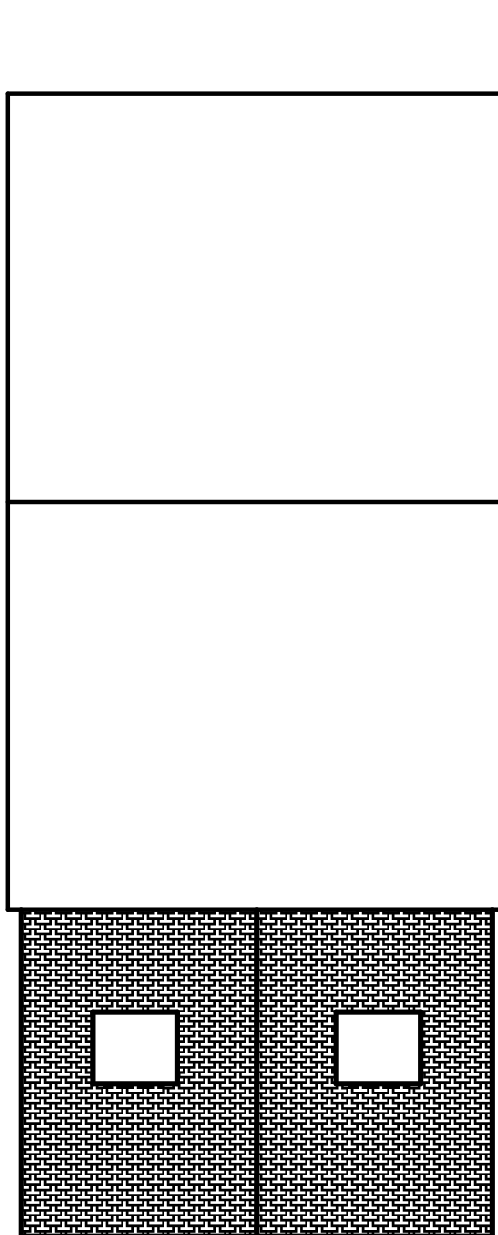

Proposed Roof Plan
Scale 1:100

Sussex Building Plans

33 Highland Avenue
Bognor Regis
West Sussex
PO21 2BJ

Email: lee@sussexbuildingplans.co.uk
Tel: 07732 415951
© Copyright Sussex Building Plans 2013

DRAWING TITLE:
Rear Extension

JOB TITLE:

Proposed Rear Extension
61B Brooke Gardens
Emsworth
PO10 7JY

CLIENT:

Mrs L Shillingford
61B Brooke Gardens
Emsworth
PO10 7JY

Scale: 1:50, 1:100

Date: 26/02/2014

DRG No.

LS/PL/01

Rev. No.

REV03