



South Elevation

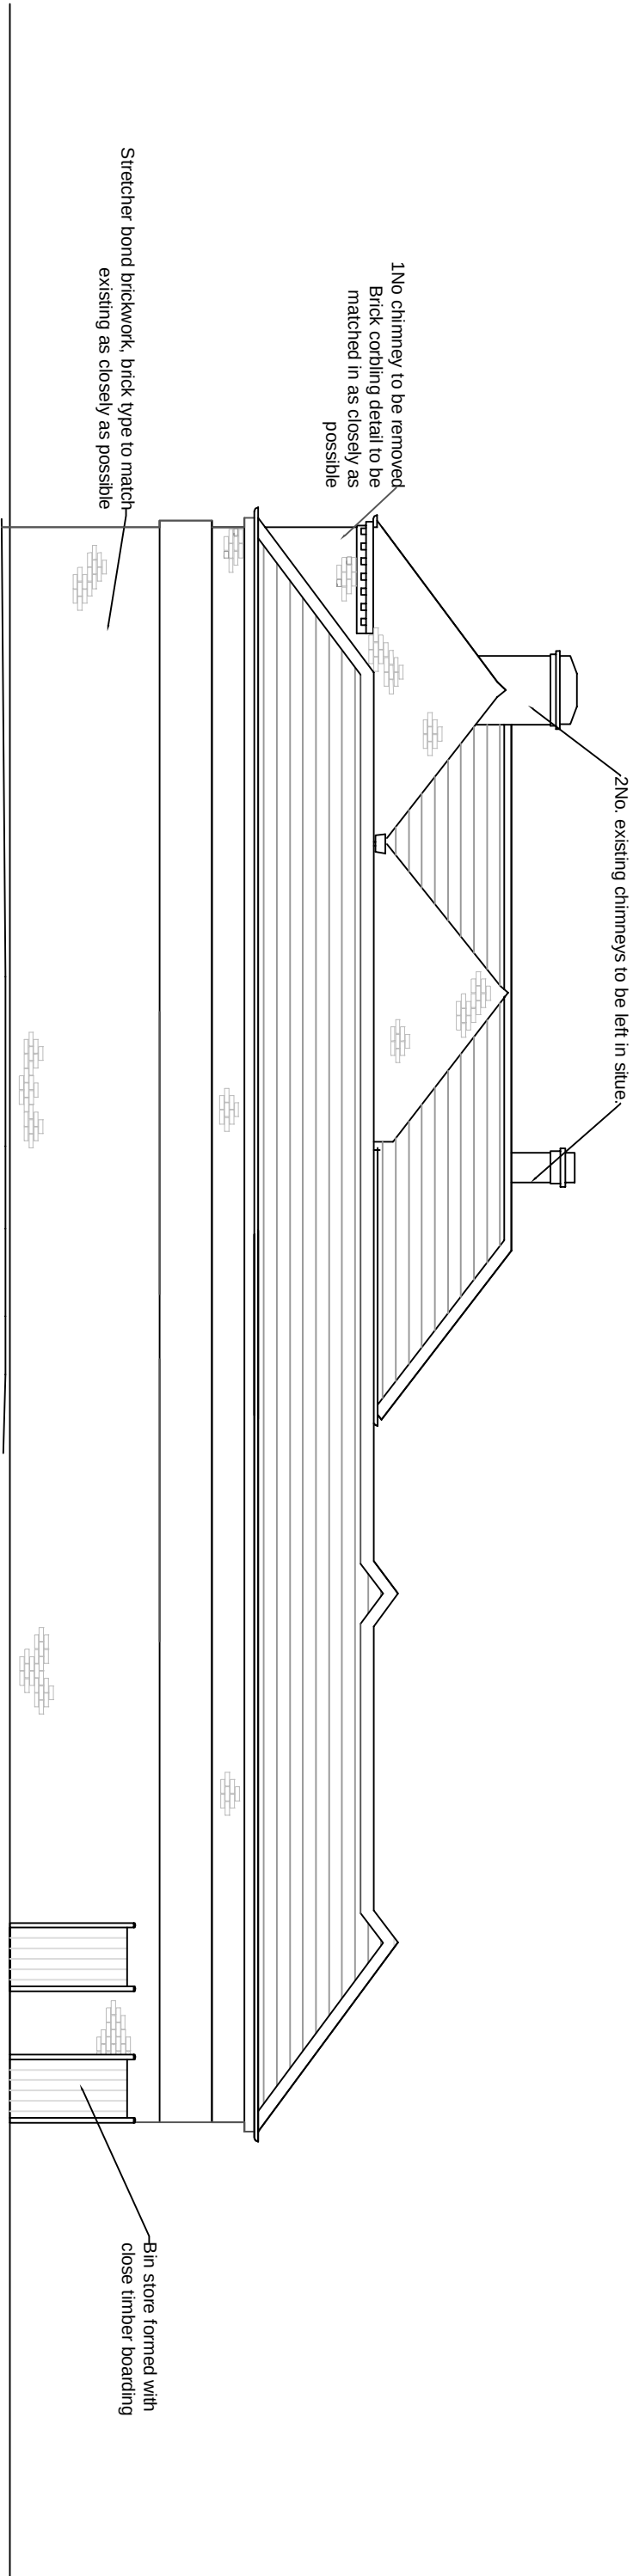

East Elevation

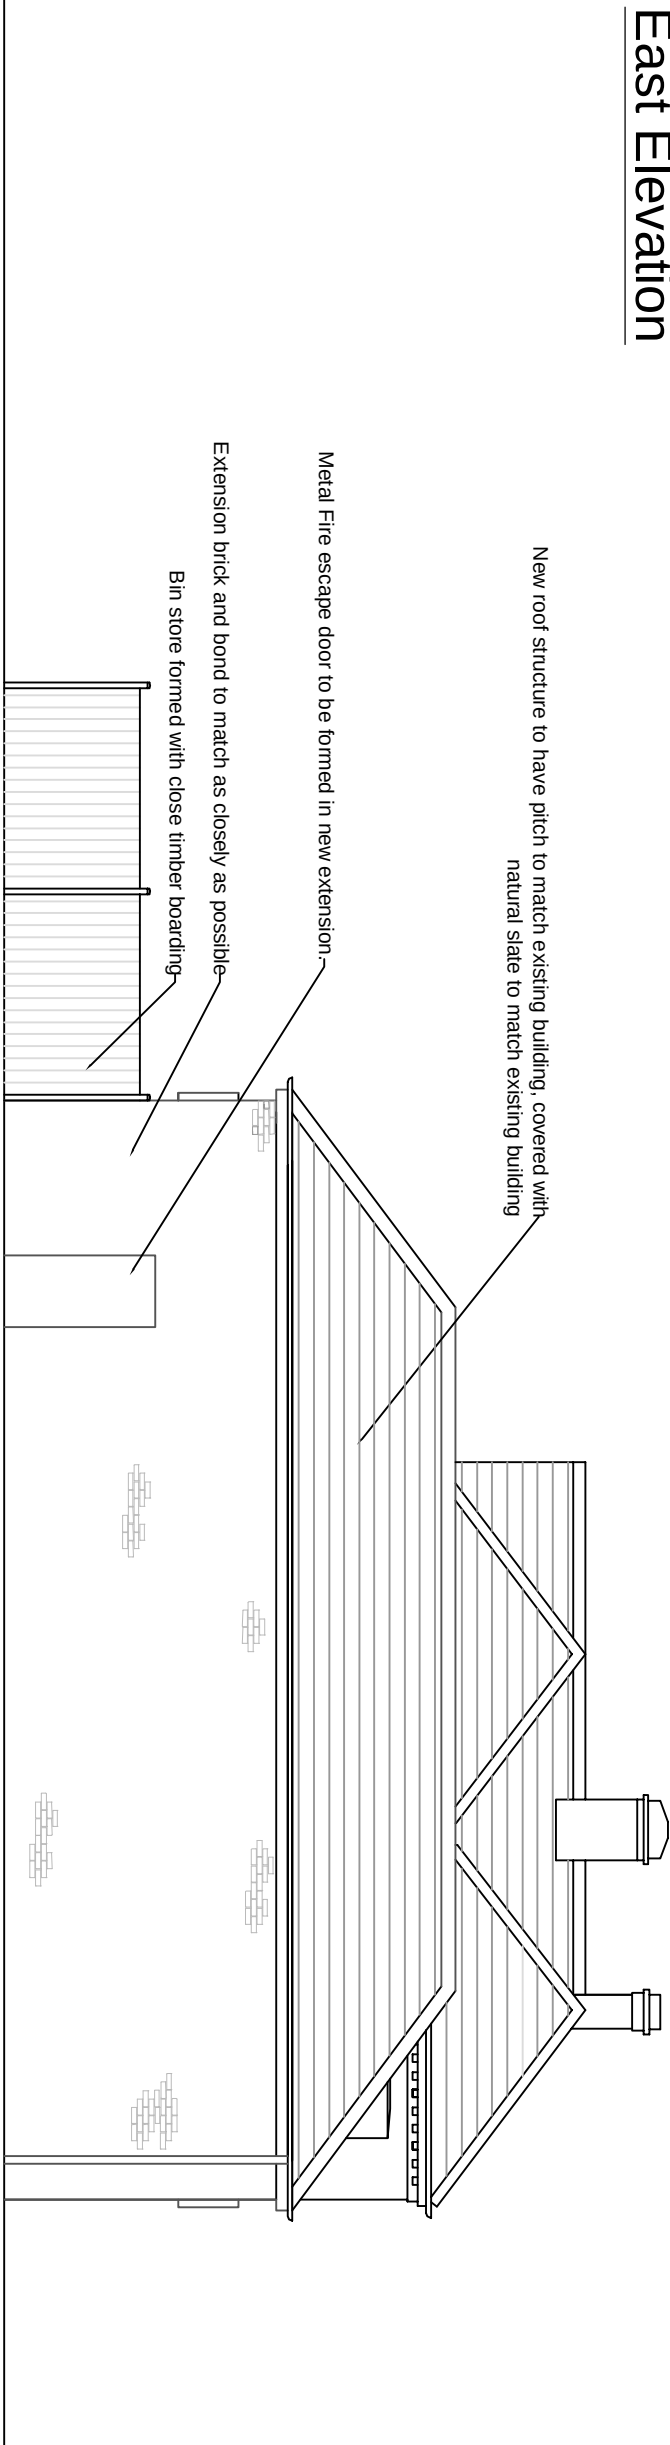

revisions

Revision A: Revised 22/11/12

Revision B: Windows Removed from south and east elevations

Revision C: Design reviewed 19/12/12

Revision D: Design reviewed 11/01/13

Revision E: Labels changed 24/01/13

Revision F: Bin store added 31/01/13

client

project

Rose in June
Hayling Island

drawing

drawing no.

P - 009

revision

F

date

31/01/13

scale at A3

1:100

job no.

SNBC251803

Building & Project
Consultancy

2 Charlotte Place
Southampton
SO14 0TB
t 02380 713 900
f 02380 713 901
e afraser@savills.com

savills

The document is the intellectual property of Savills (t A21) Ltd and the copyright is reserved by them. This document is issued on the condition that it is not copied, reproduced or retained by any third party without the written consent of Savills (t A21) Ltd.