



NOTES:
Dimensions to be checked on site before commencing work. Any discrepancies shall be reported to the architect immediately.
Do not scale from these drawings except for planning purposes.
Use figured dimensions only.
Where applicable this drawing is to be read in conjunction with other consultants' drawings.
All drawings to be used in conjunction with specification and all other documents forming part of the contract documents and all electrical drawings / specification

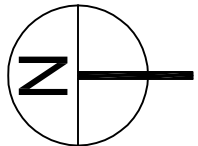


Existing Site Location @ 1:500


© Crown Copyright 2008. All rights reserved. License number 100020449

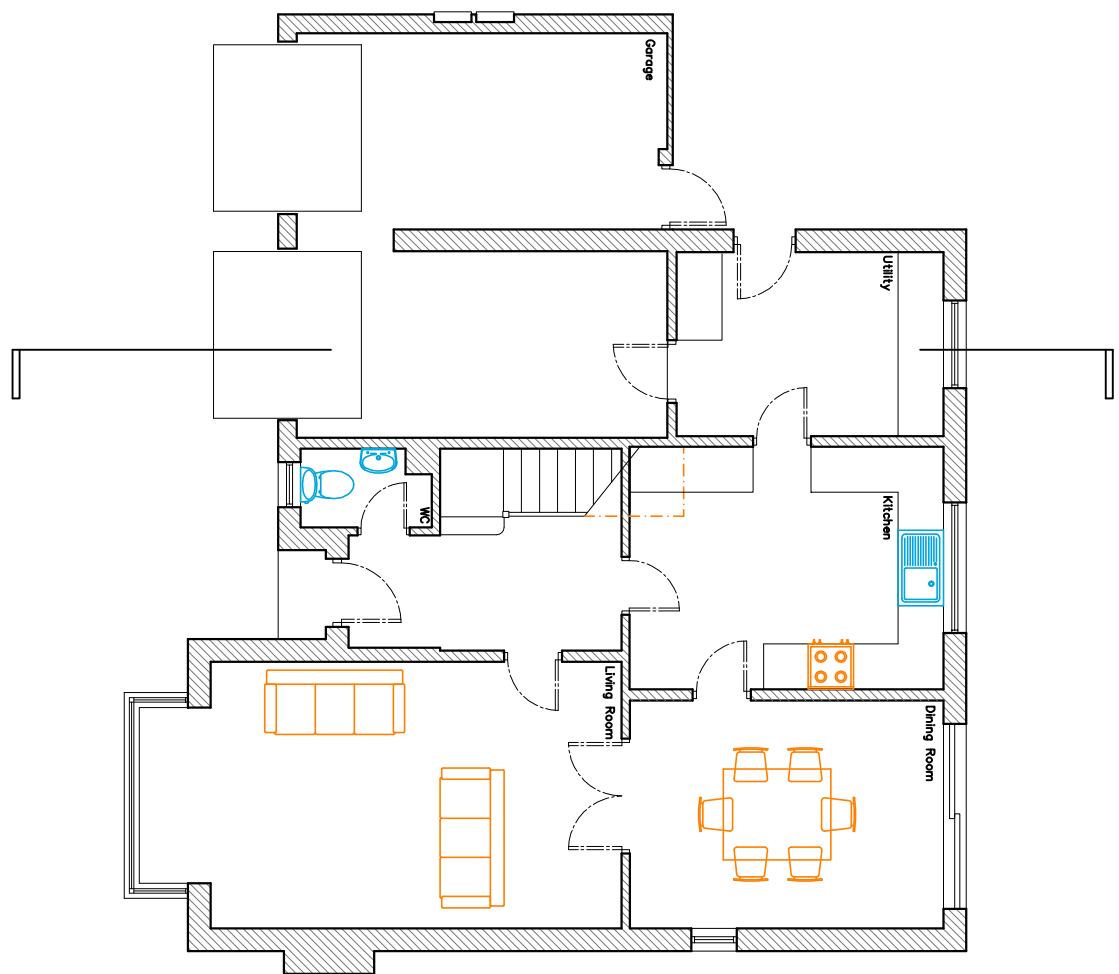


Existing Ground Floor Plan @ 1:100

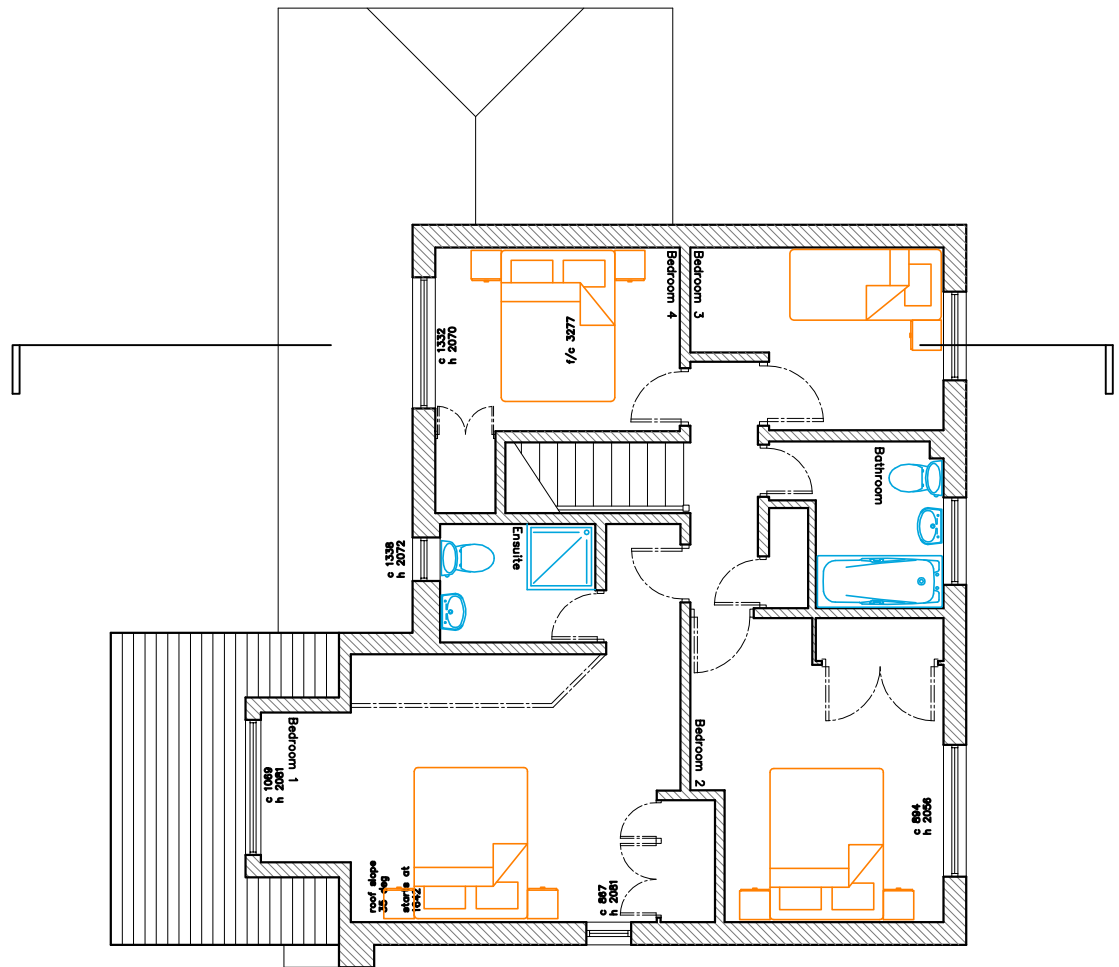

Existing First Floor Plan @ 1:100

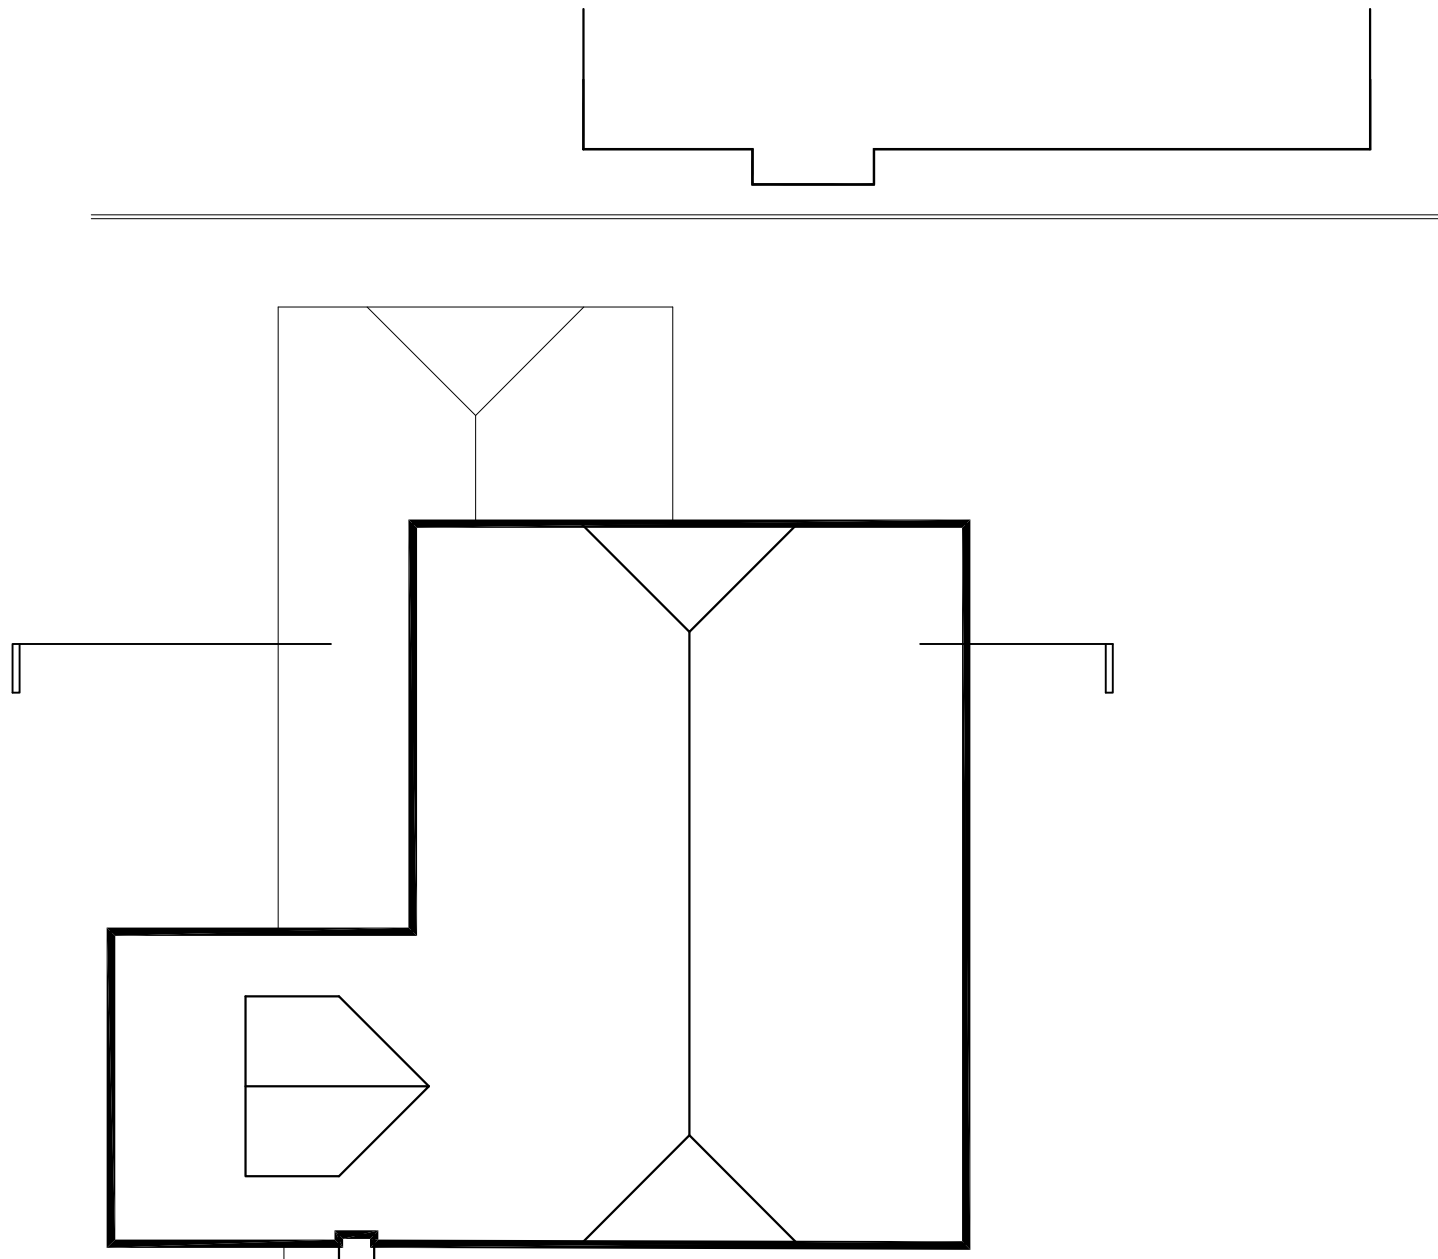


Existing Roof Plan @ 1:100

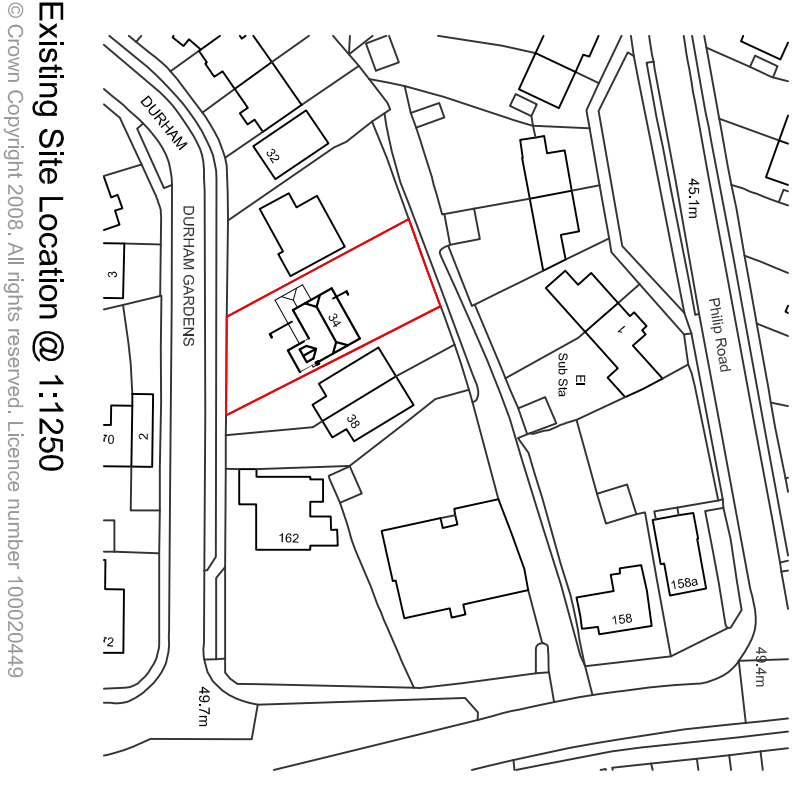


Existing Site Location @ 1:1250


© Crown Copyright 2008. All rights reserved. License number 100020449

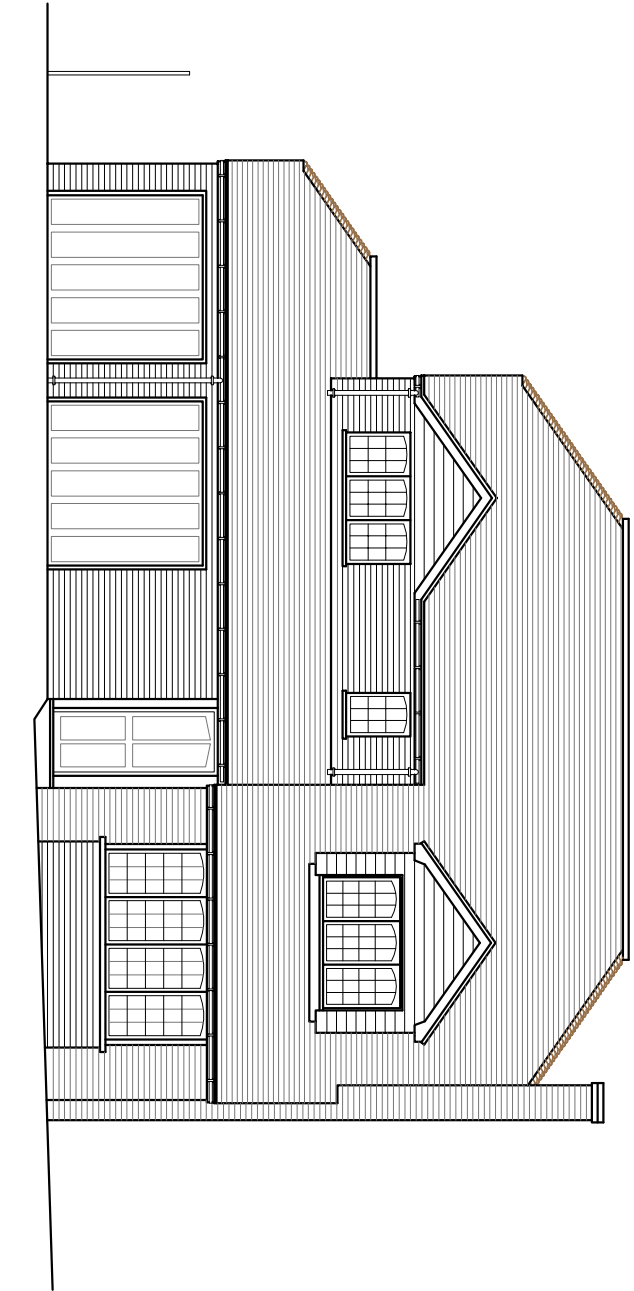


Existing North Elevation @ 1:100

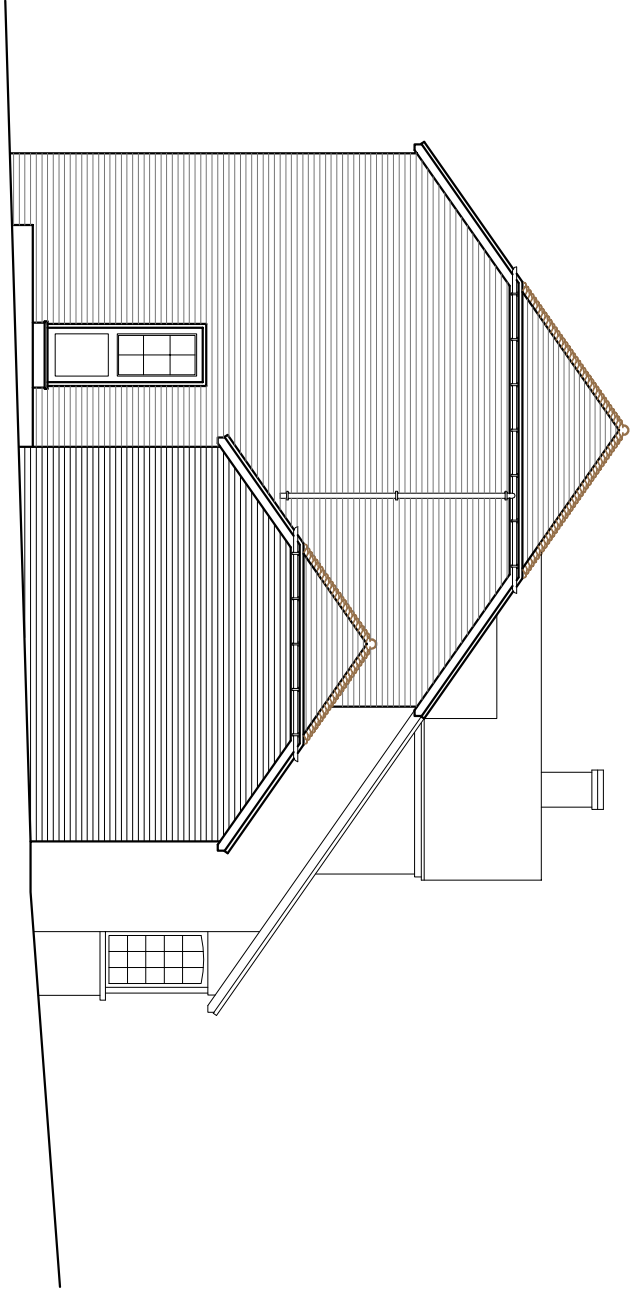


Existing East Elevation @ 1:100

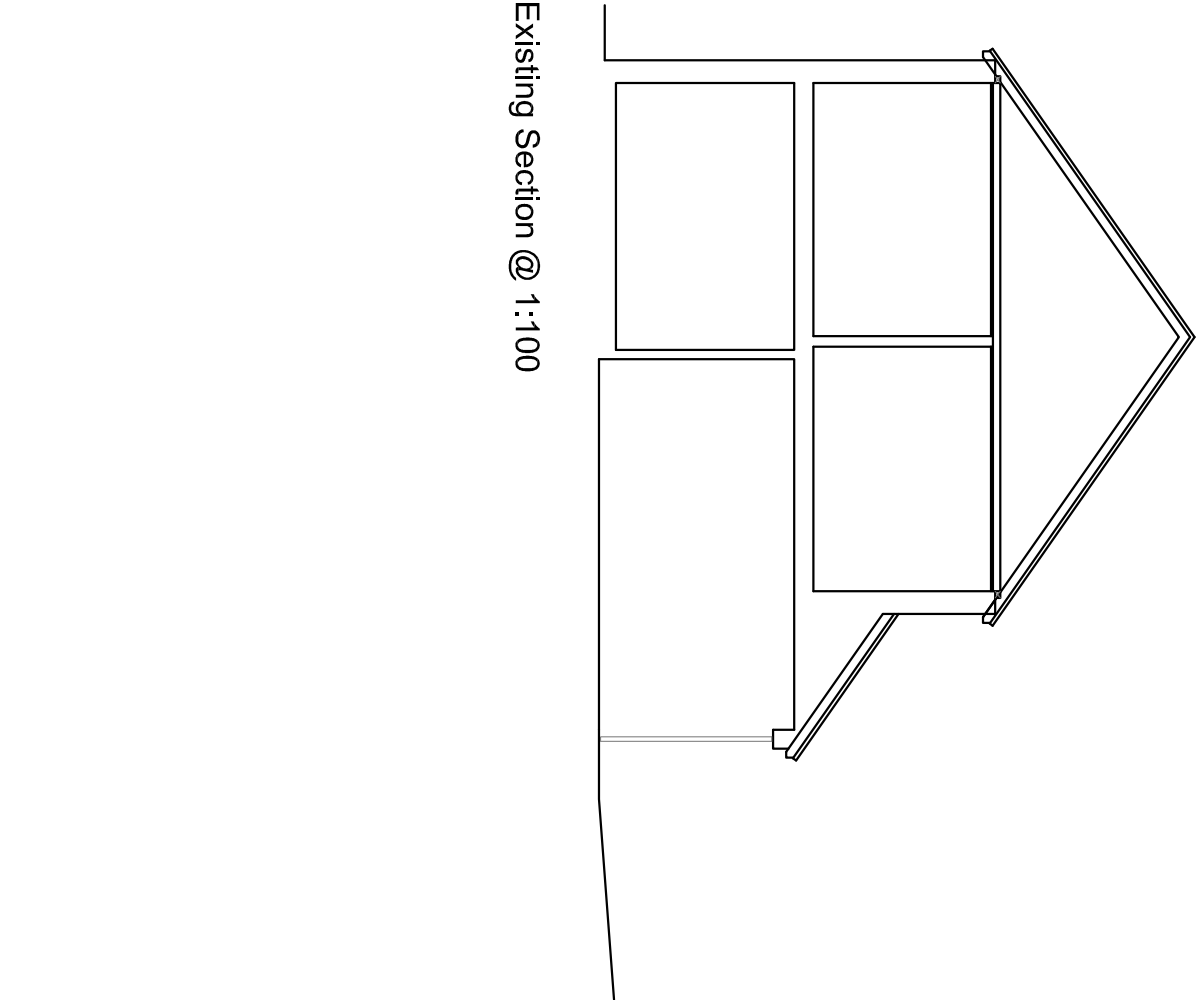

Existing Section @ 1:100

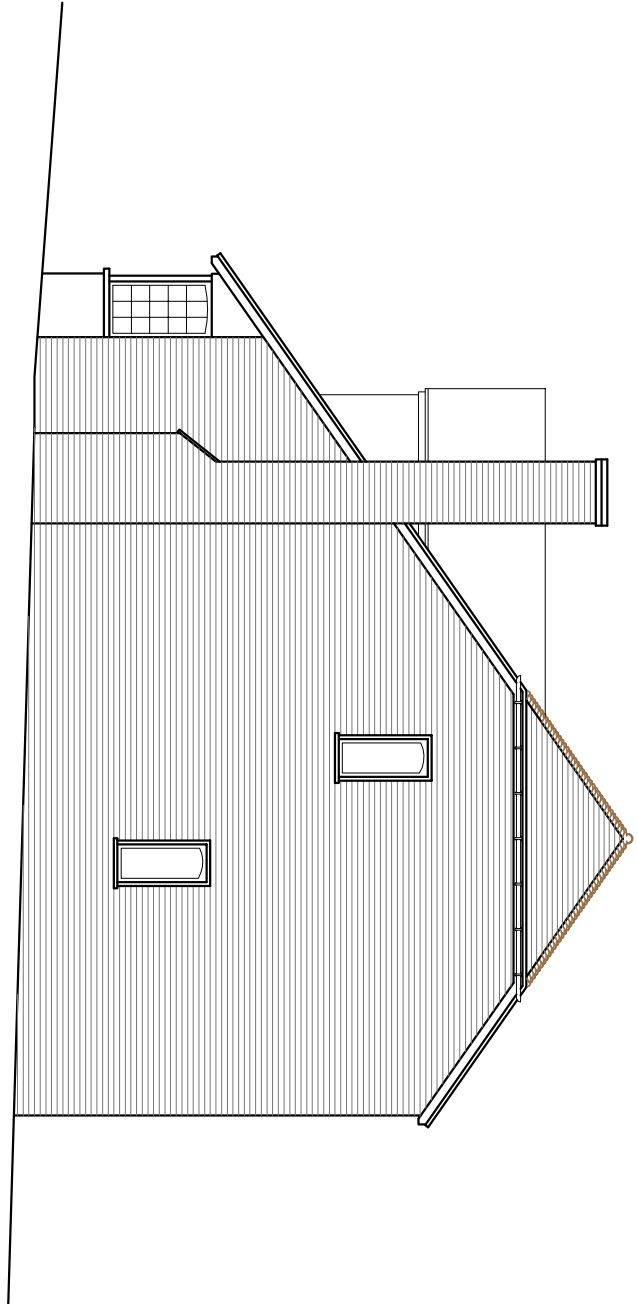

Existing West Elevation @ 1:100

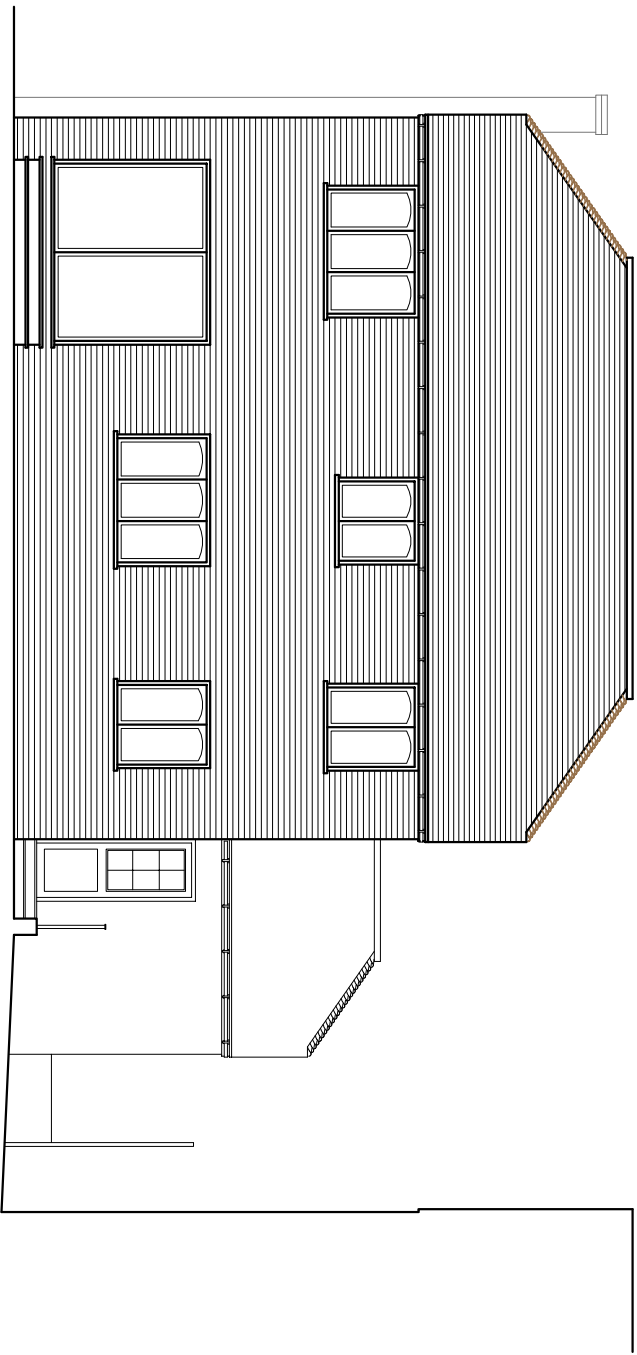

Existing South Elevation @ 1:100

REV	DATE	AMENDMENT	DRAWN

PROJECT	CLIENT
34 Durham Gardens, Newcastle, PO7 7BB	Mr Steve Scully
Proposed Extension	

DATE 11.01.13	DRAWN TD
DRAWING NUMBER 12167/01	REVISION

SCALE as noted
DRAWING Existing

hd	holyer durham architects ltd
architects	1 The Old Flour Mill, Emworth, PO10 7BT 01243 370 715 mail@hndarchitects.co.uk
www.hndarchitects.co.uk	