


Notes


THIS DRAWING IS THE COPYRIGHT OF VIVID DESIGN STUDIO LTD AND MUST NOT BE COPIED, ALTERED OR REPRODUCED IN ANY WAY NEITHER PASSED TO A THIRD PARTY WITHOUT THEIR WRITTEN PERMISSION.

DIMENSIONS TO BE CHECKED ON SITE BEFORE COMMENCING WORK AND ANY DISCREPANCIES SHALL BE REPORTED TO THE DESIGNER. FIGURED DIMENSIONS MUST BE TAKEN IN PREFERENCE TO SCALED DIMENSIONS.


Rev:-	Description:-	Date:-	Chkd by:-

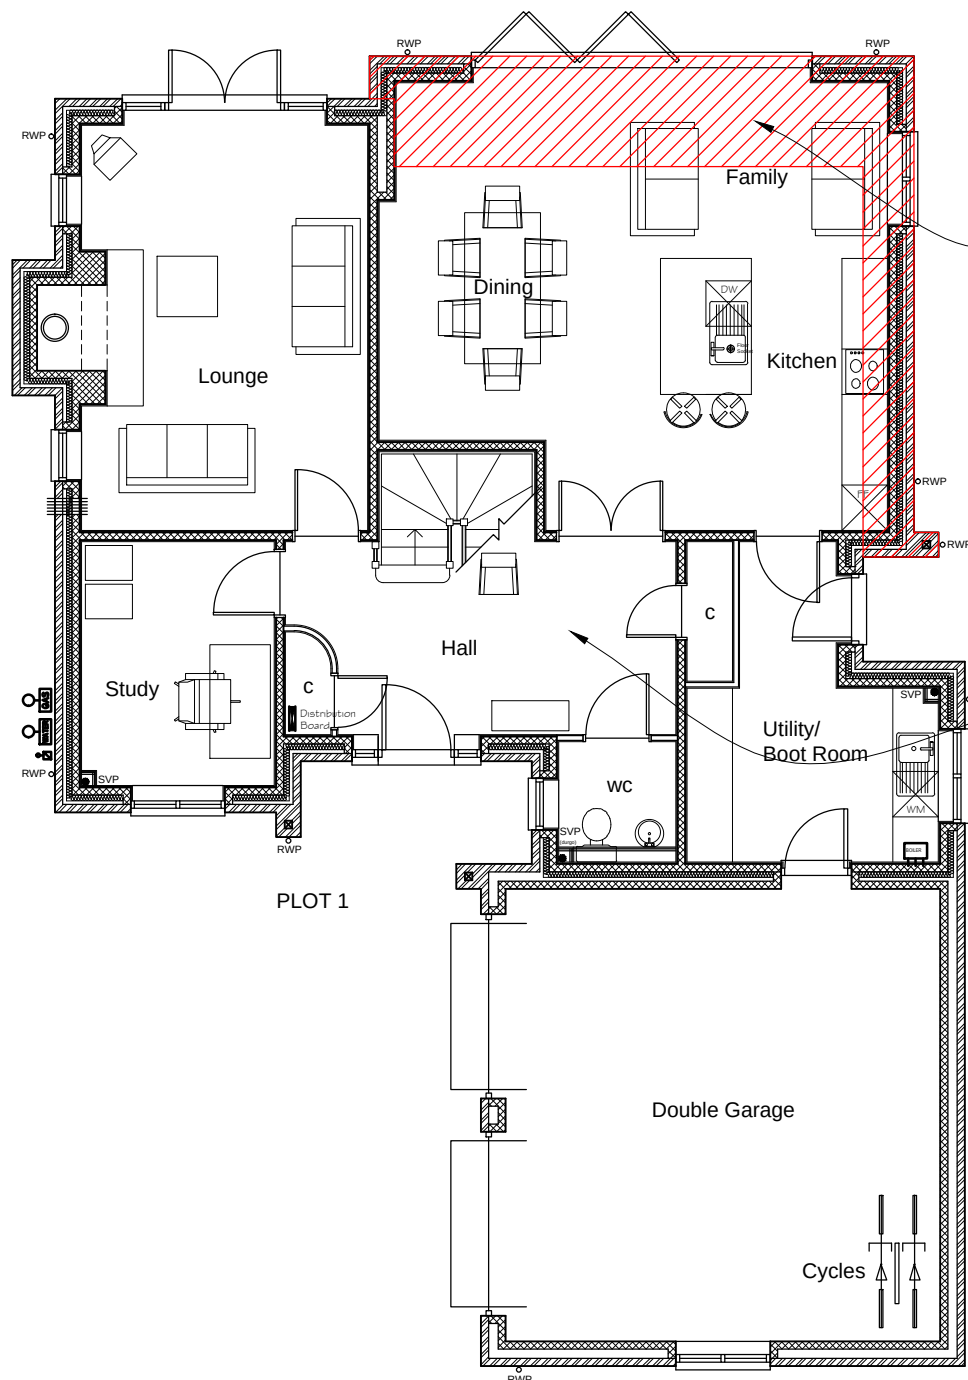

GROUND FLOOR PLAN
(1:50)

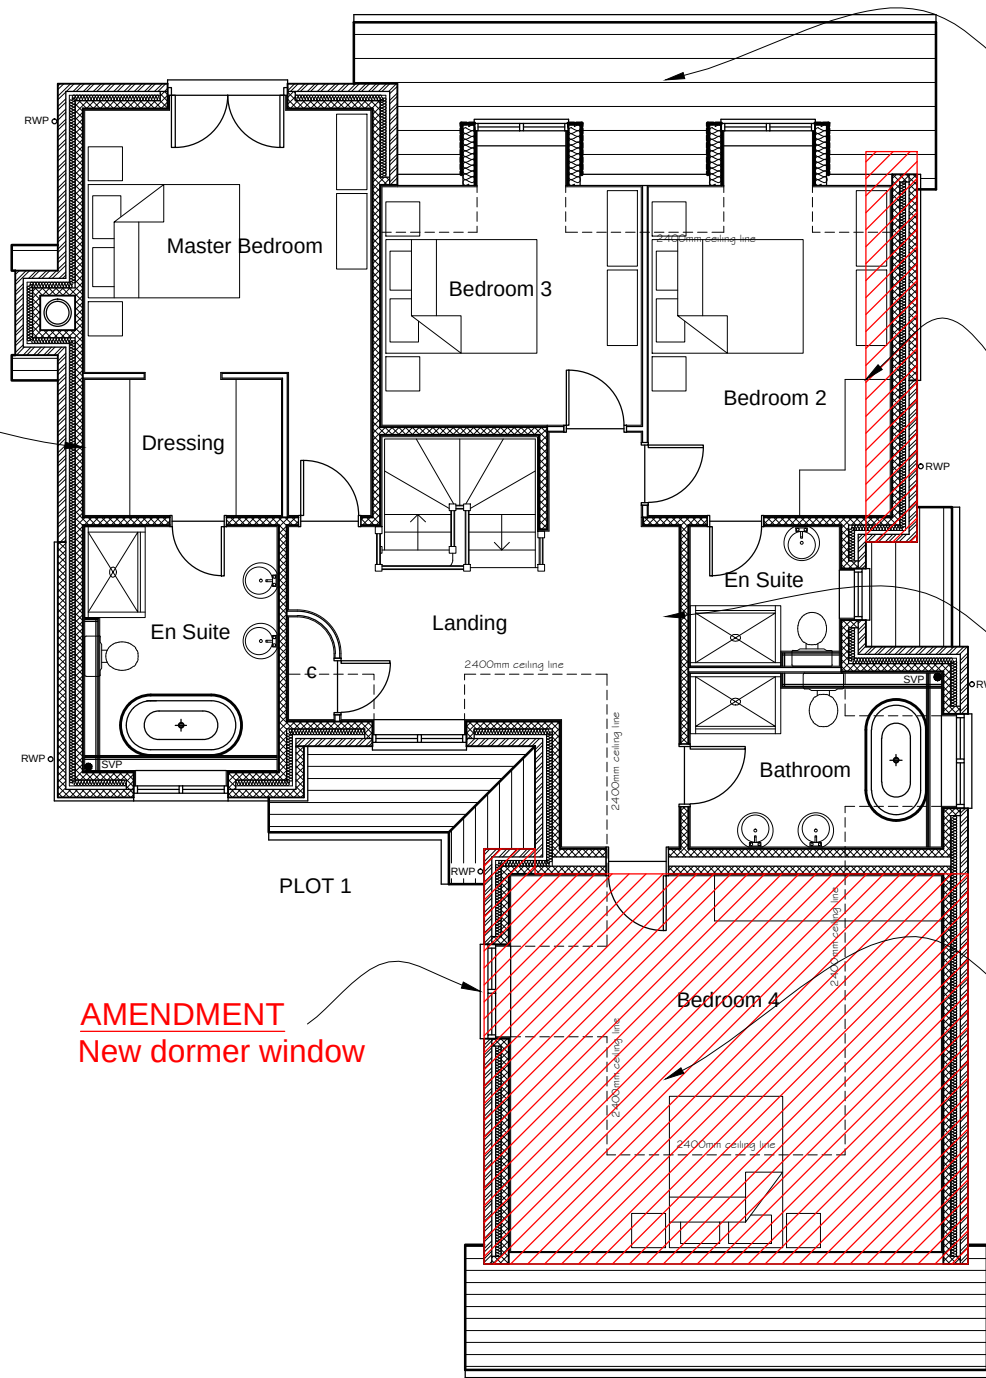

FIRST FLOOR PLAN
(1:50)

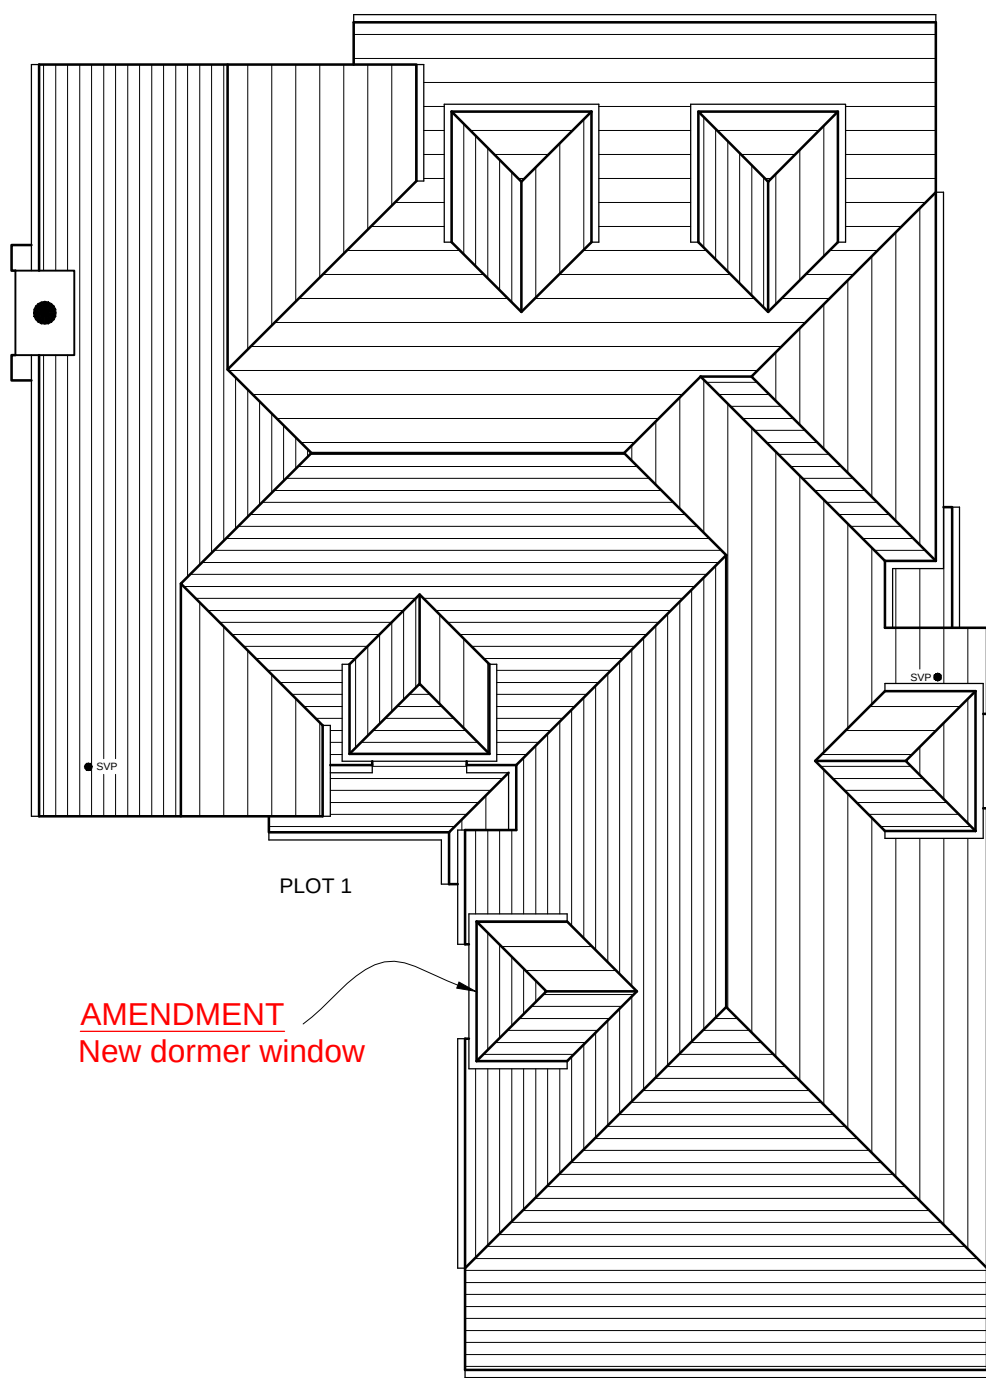

ROOF PLAN
(1:50)




SOUTHEAST ELEVATION
(1:50)



NORTHEAST ELEVATION
(1:50)



NORTHWEST ELEVATION
(1:50)

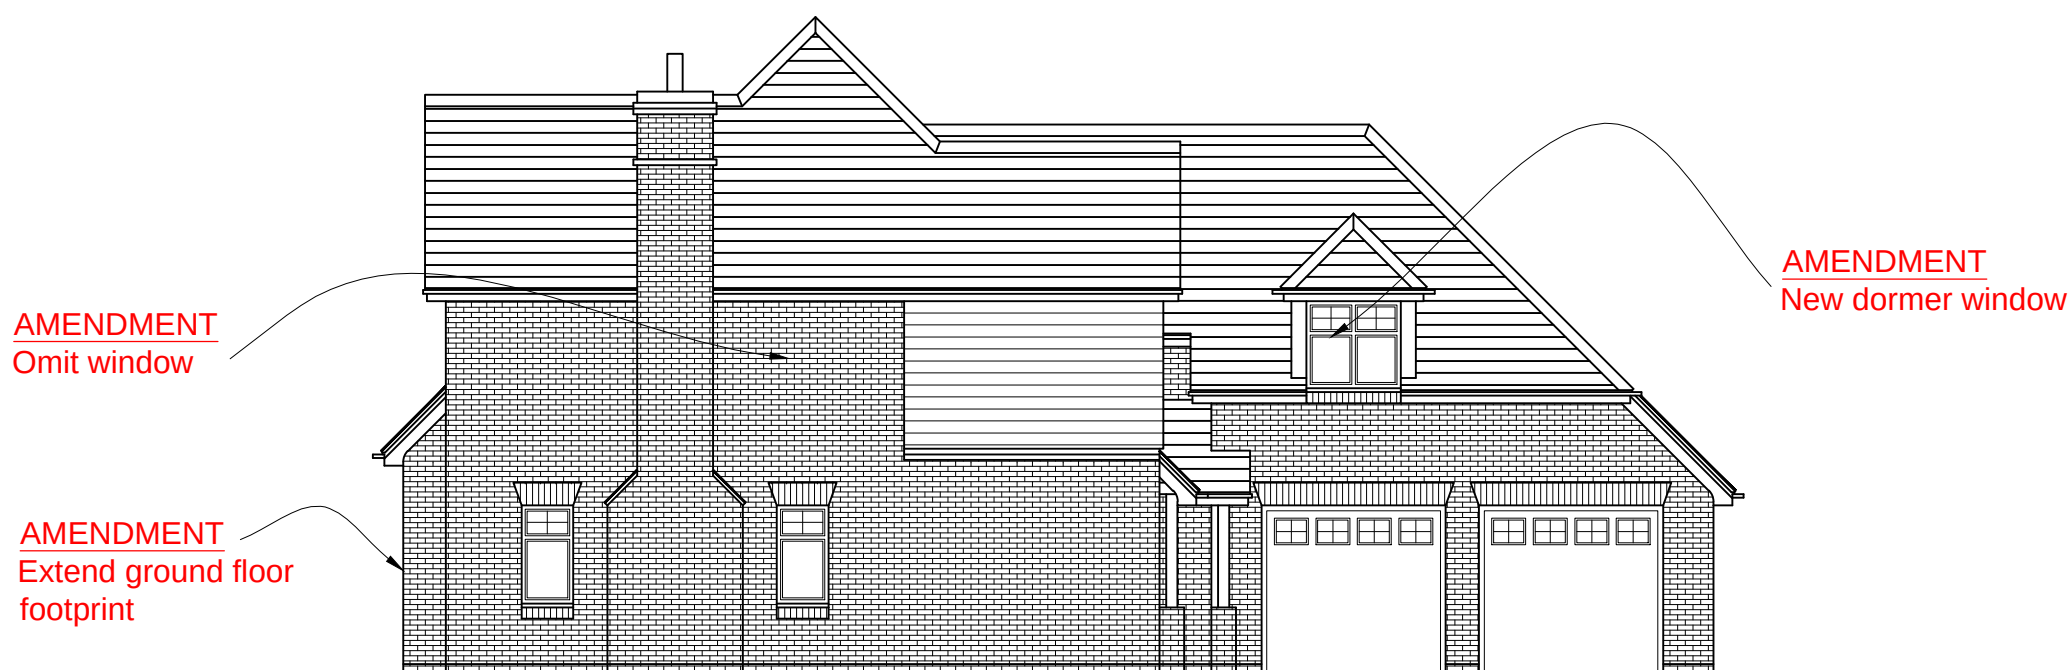

SOUTHWEST ELEVATION
(1:50)



Newborne House, 51-52 West Street, Chichester,
West Sussex, PO19 1RP
Tel: 01243 537552
Fax: 01243 200010
Email: info@vividdesignstudio.co.uk
Website: www.vividdesignstudio.co.uk

Project:-	Proposed Residential Development 40 Queens Road Waterlooville Hampshire		
Title:-	Proposed Floor Plans & Elevations (Plot 1)		
Client:-	Knight Homes Ltd		
Scale:-	1:100 (@A1)		
Drawn By:-	PJD	Checked By:-	
Date:-	24/02/14	Date:-	
Job.No:-	120051	Drg.No:-	23