


PLOTS 90-92

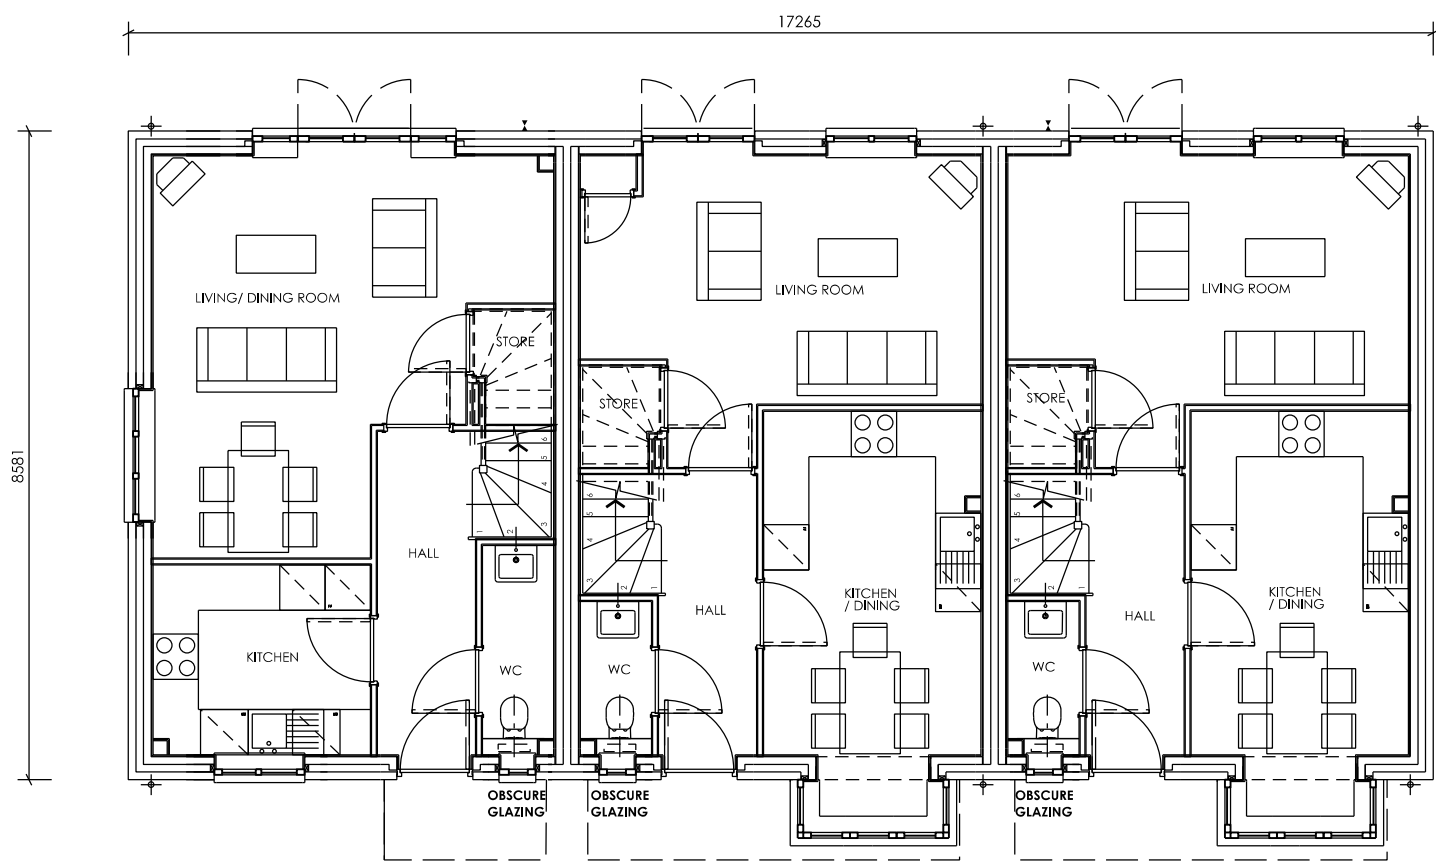


PLOT 90
GIA 84m²

PLOT 91
GIA 84m²

PLOT 92
GIA 84m²

GROUND FLOOR PLANS

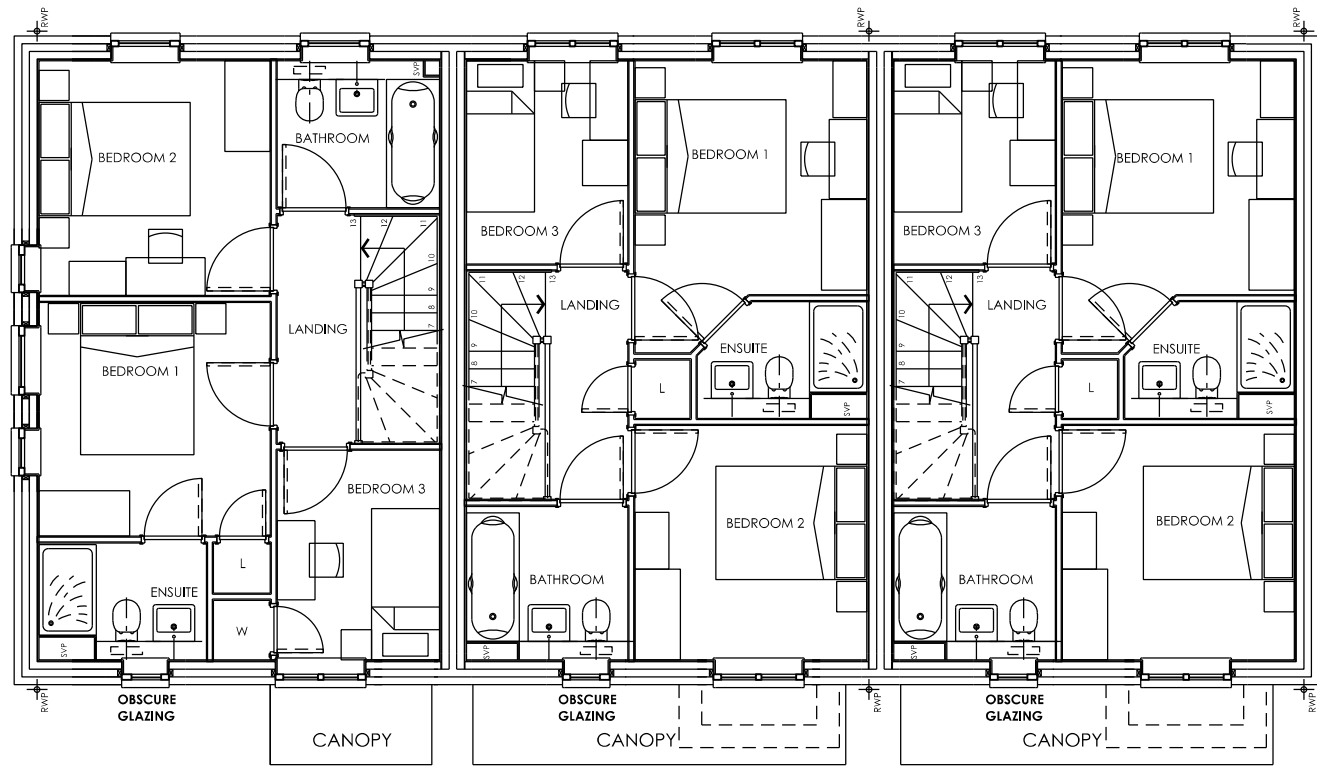


PLOT 90
GIA 84m²

PLOT 91
GIA 84m²

PLOT 92
GIA 84m²

FIRST FLOOR PLANS

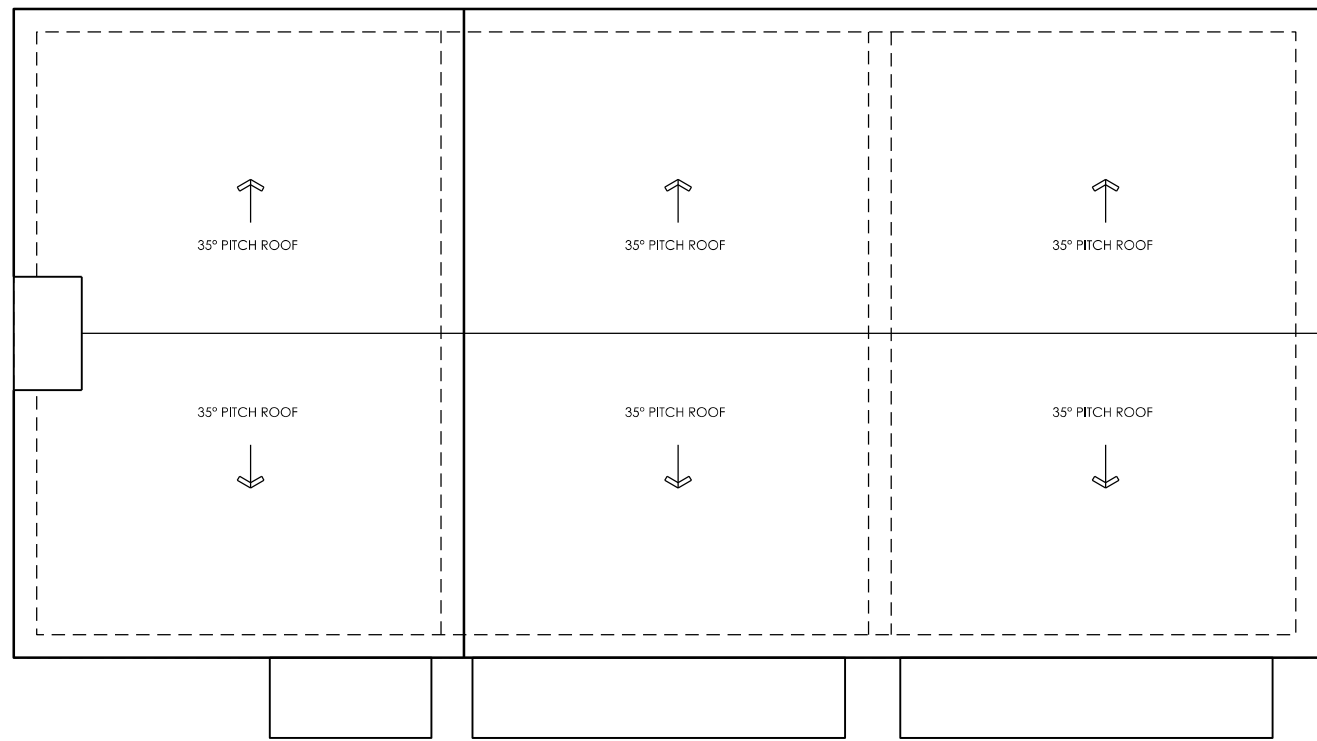

PLOT 90
GIA 84m²

PLOT 91
GIA 84m²

PLOT 92
GIA 84m²

ROOF PLANS



PLOT 90

PLOT 91

PLOT 92

FRONT (SOUTH) ELEVATION



SIDE (WEST) ELEVATION




PLOT 92


PLOT 91

PLOT 90


REAR (NORTH) ELEVATION

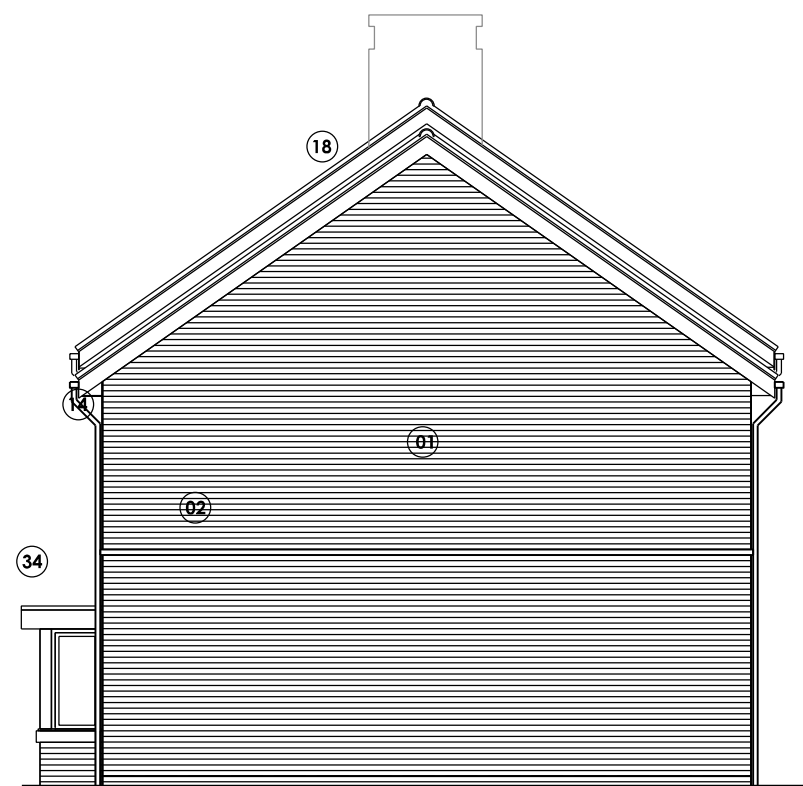

SIDE (EAST) ELEVATION

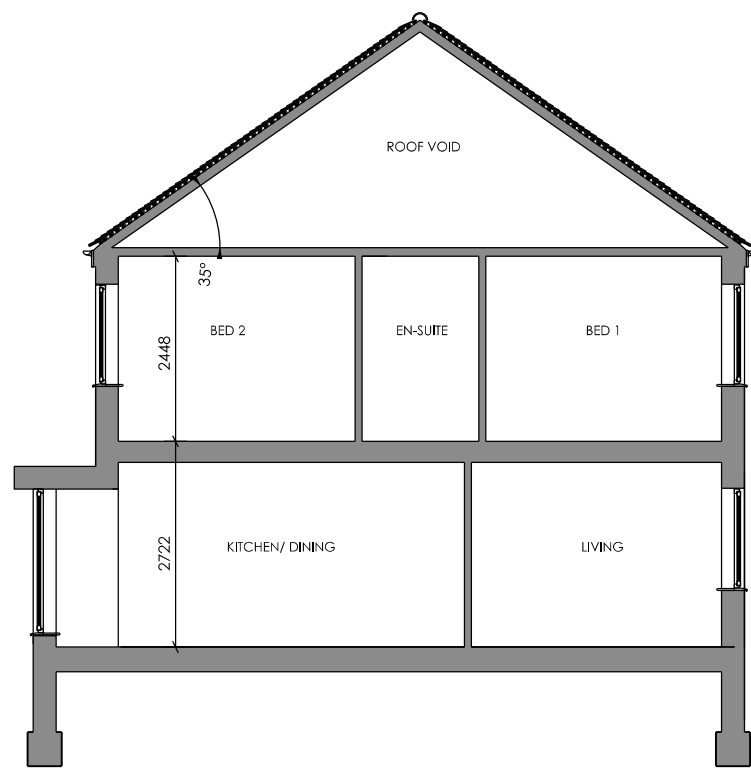

TYPICAL SECTION

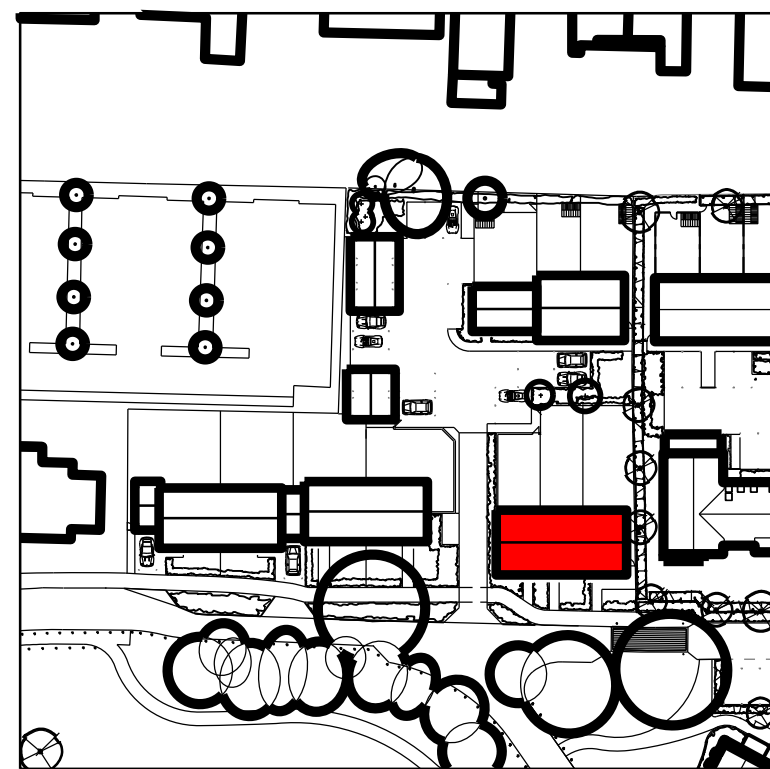

LOCATION PLAN

MATERIALS KEY	WALLS 01 Multi stock brickwork 02 Red face brickwork, brick detail, brick header detail 04 Horizontal weatherboard cladding - dark grey 05 White Smooth faced render to key gable features 06 Pre-cast stone cill, header and stone gable detail 07 Red brick cill detail	WINDOWS/DOOR AND GLAZING SYSTEMS 20 White UPVC framed window, doors & glazing systems	REVISIONS REV 1/21.05.13 SPW P. PLANNING ISSUE REV 2/22.05.13 J.A. AMENDMENTS MADE IN LINE WITH CLIENT COMMENTS REV 3/10.06.13 SPW BAY WINDOWS TO BE ADDED IN LINE WITH CLIENT COMMENTS	0 1 2 3 4m SCALE BAR = 10mm INTERVALS AT TRUE SCALE	PLANNING ISSUE ST MICHAEL'S CONVENT LONDON ROAD WATERLOOVILLE HAMPSHIRE	PLOT 90-92 BLOCK PLANS & ELEVATIONS	DRAWING NO. PP1203/ 110-004	REVISION P03
	ROOF/EAVES/VERGES/SOFFITS/RAINWATER GOODS 10 Blue/black slate with matching ridge + hip slates 11 Red/brown plain clay tiles 12 Orange plain clay tiles 14 Black UPVC rainwater goods 15 Grey leadwork 17 GRP gable top features 18 White UPVC eaves, verge, soffit and bargeboards	DOORS/PORCHES/GUARDINGS 30 Profiled front doors, to style shown 33 Profiled steel garage doors to style shown 34 GRP canopies/ porches 37 Timber feature privacy fence						

IMPORTANT NOTE FOR USE OF THIS DRAWING: THIS DRAWING HAS BEEN PRODUCED SPECIFICALLY FOR USE ON THIS PROJECT. POPE PRIESTLEY ARCHITECTS CANNOT BE HELD RESPONSIBLE FOR REUSE OF THIS INFORMATION BY OTHERS FOR ANY PURPOSE OTHER THAN FOR WHICH IT IS SPECIFICALLY INTENDED. THIS DRAWING REFLECTS STANDARDS AGREED FOR THIS PROJECT AND CURRENT AT THE TIME OF PRODUCTION AND WILL NOT BE UPDATED IN ACCORDANCE WITH CHANGING LEGISLATION AND/ OR OTHER REQUIREMENTS.