


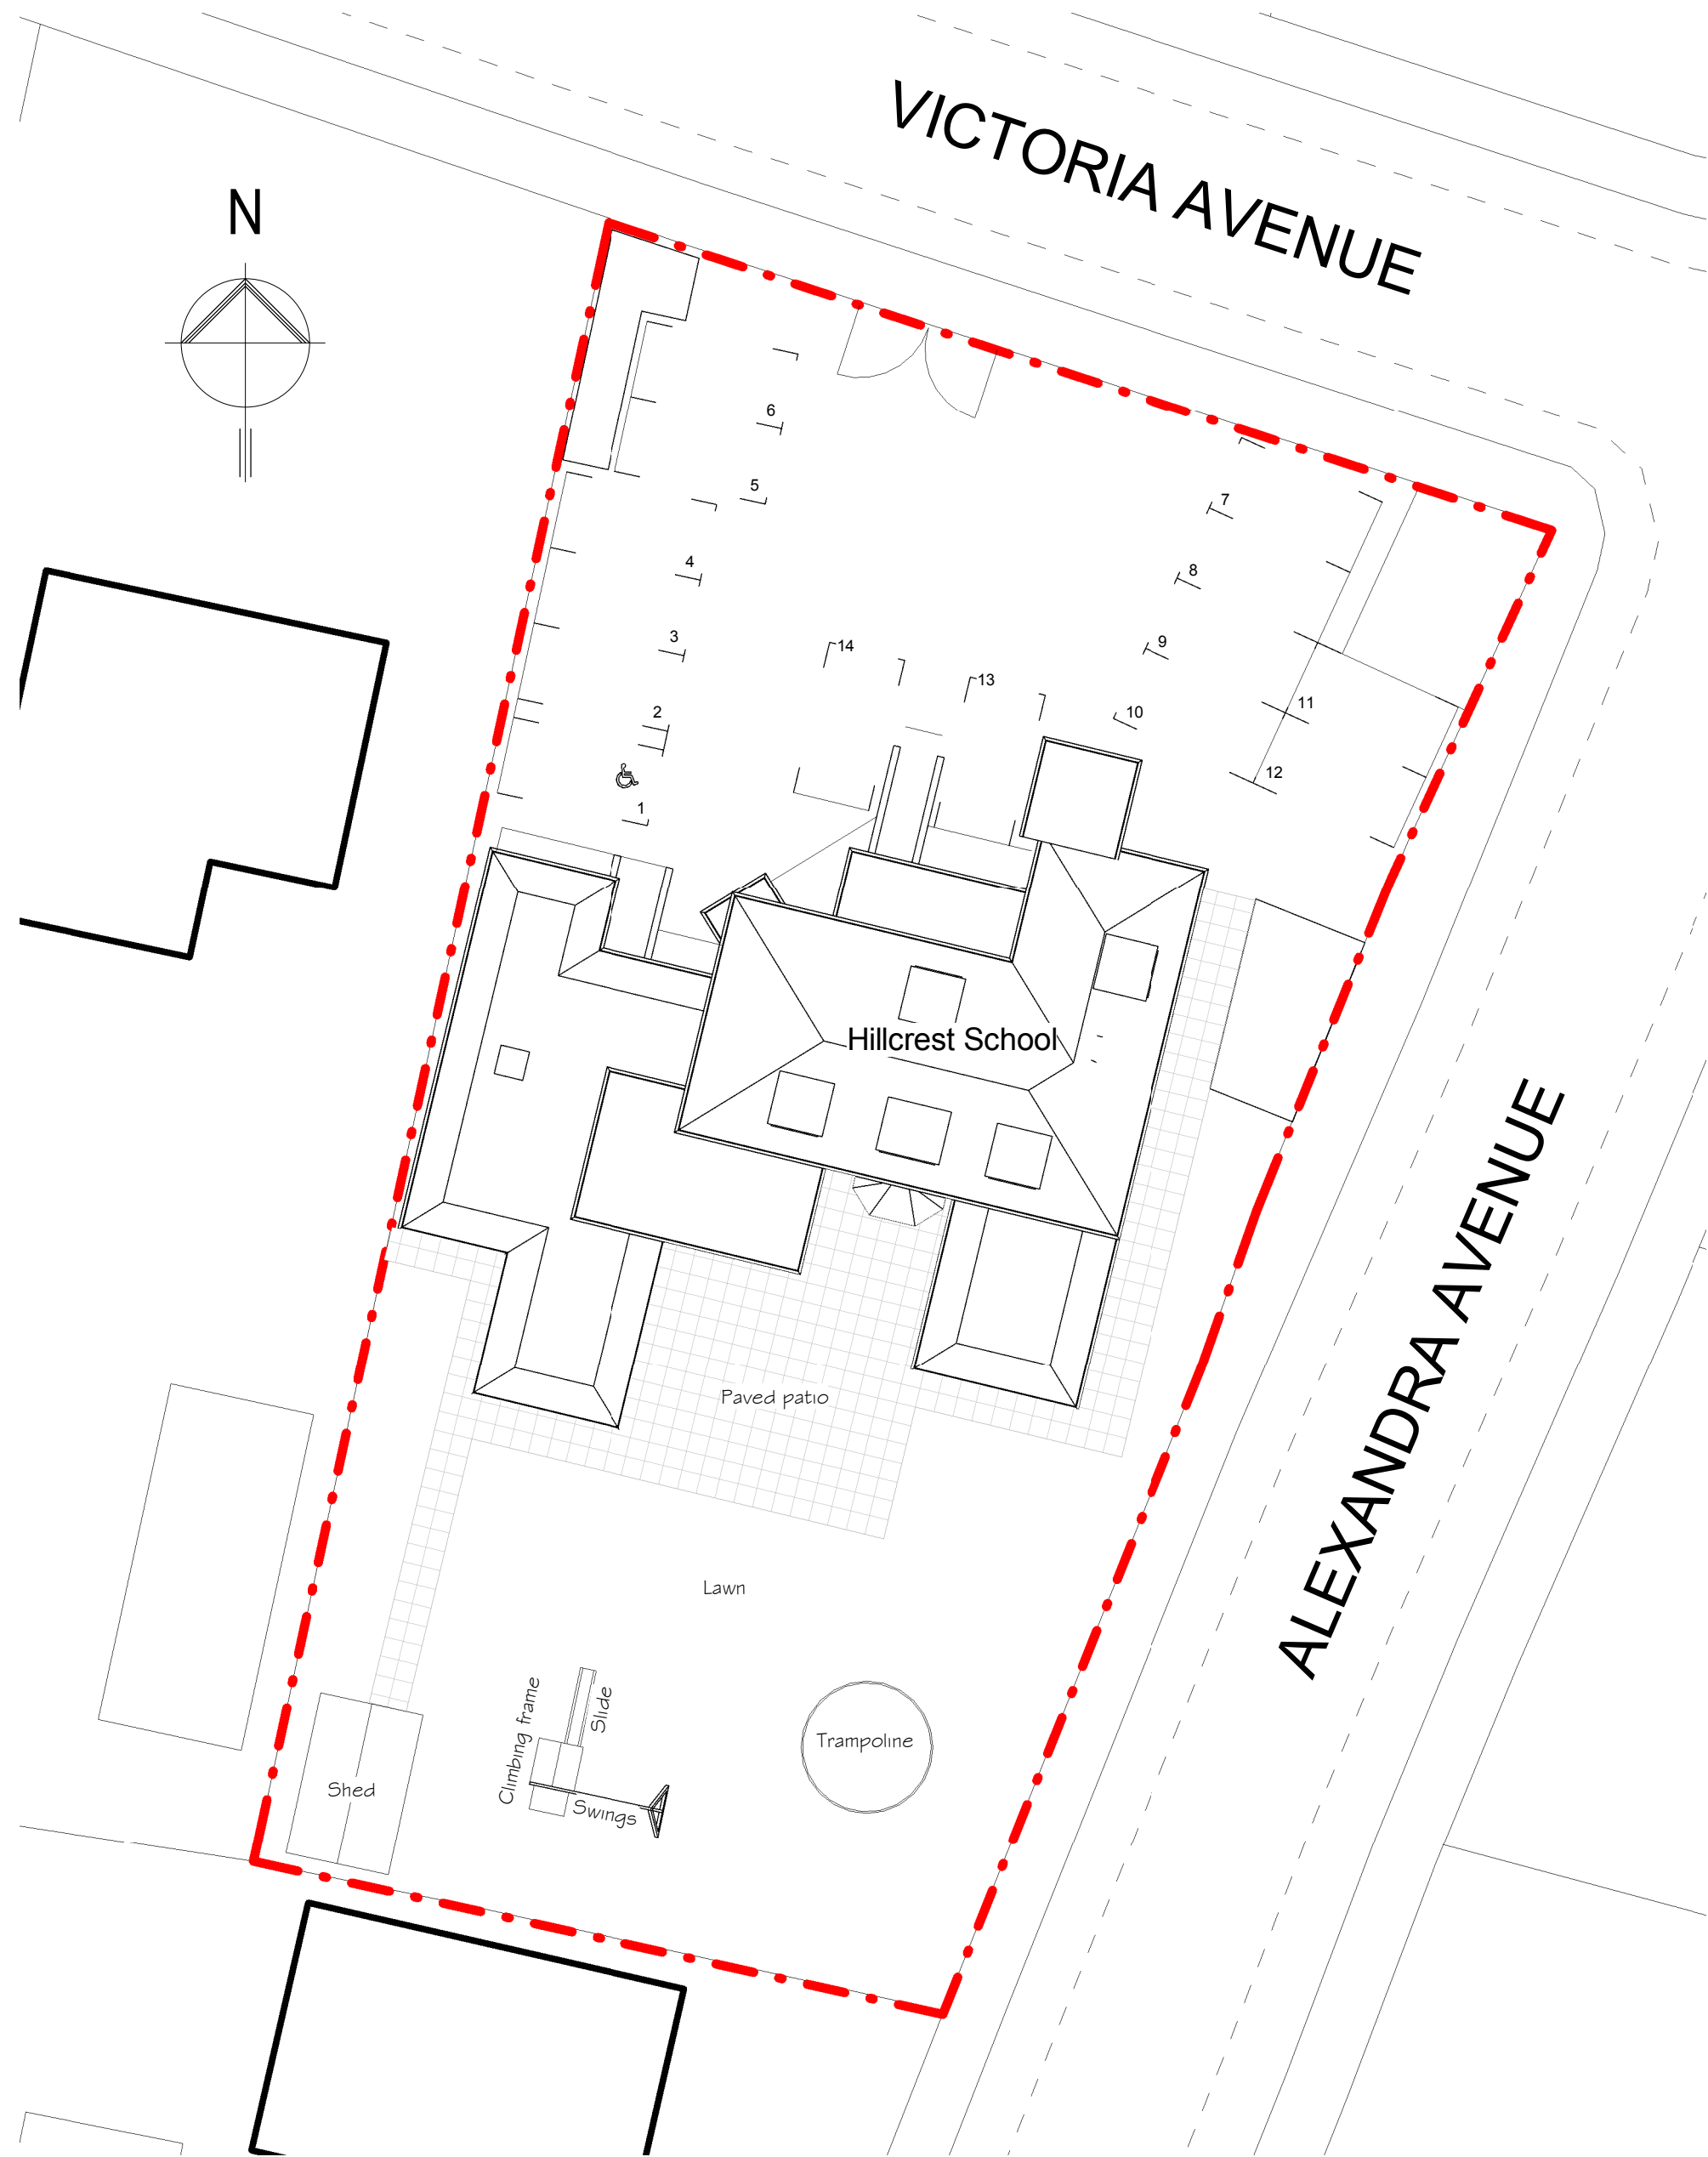

Site Plan
1 : 200



Location Plan
1 : 1250

C	Issued for Planning;	27-01-14	RW
B	Car parking adjusted further;	24-10-13	RW
A	Car parking adjusted;	14-10-13	RW

Revision	Date	Initial
----------	------	---------

Hillcrest Positive Actions
Positive Outcomes

The Old Post Office, Station Road
Wickham, PO17 5JA
T: 01329 632405
e: admin@axismall.co.uk
w: www.axisarchitecture.co.uk

Axis
ARCHITECTURE
CHARTERED PRACTICE

BIM Enabled Practice

This project was delivered using **Autodesk Revit®**

All dimensions are to be checked on site and any discrepancies reported to the architect before work commences. Figured dimensions only are to be taken from this drawing. This drawing is to be read in conjunction with all relevant consultants and/or specialists drawings/documents and any discrepancies or variations notified to the architect before work commences. This drawing is copyright and may not be reproduced, wholly or in part, without the consent of the architect.

Proposed Conversion

Hillcrest School
Alexandra Avenue Hayling Island
Site & Location Plans

Scale at 1:100 in meters
0 5 9

PLANNING

Scale @ A1	Drawn	Checked	Date
------------	-------	---------	------

As indicated RW - 11/10/13

Job Number & Drawing Number	Revision
-----------------------------	----------

13-29 - 01 C