




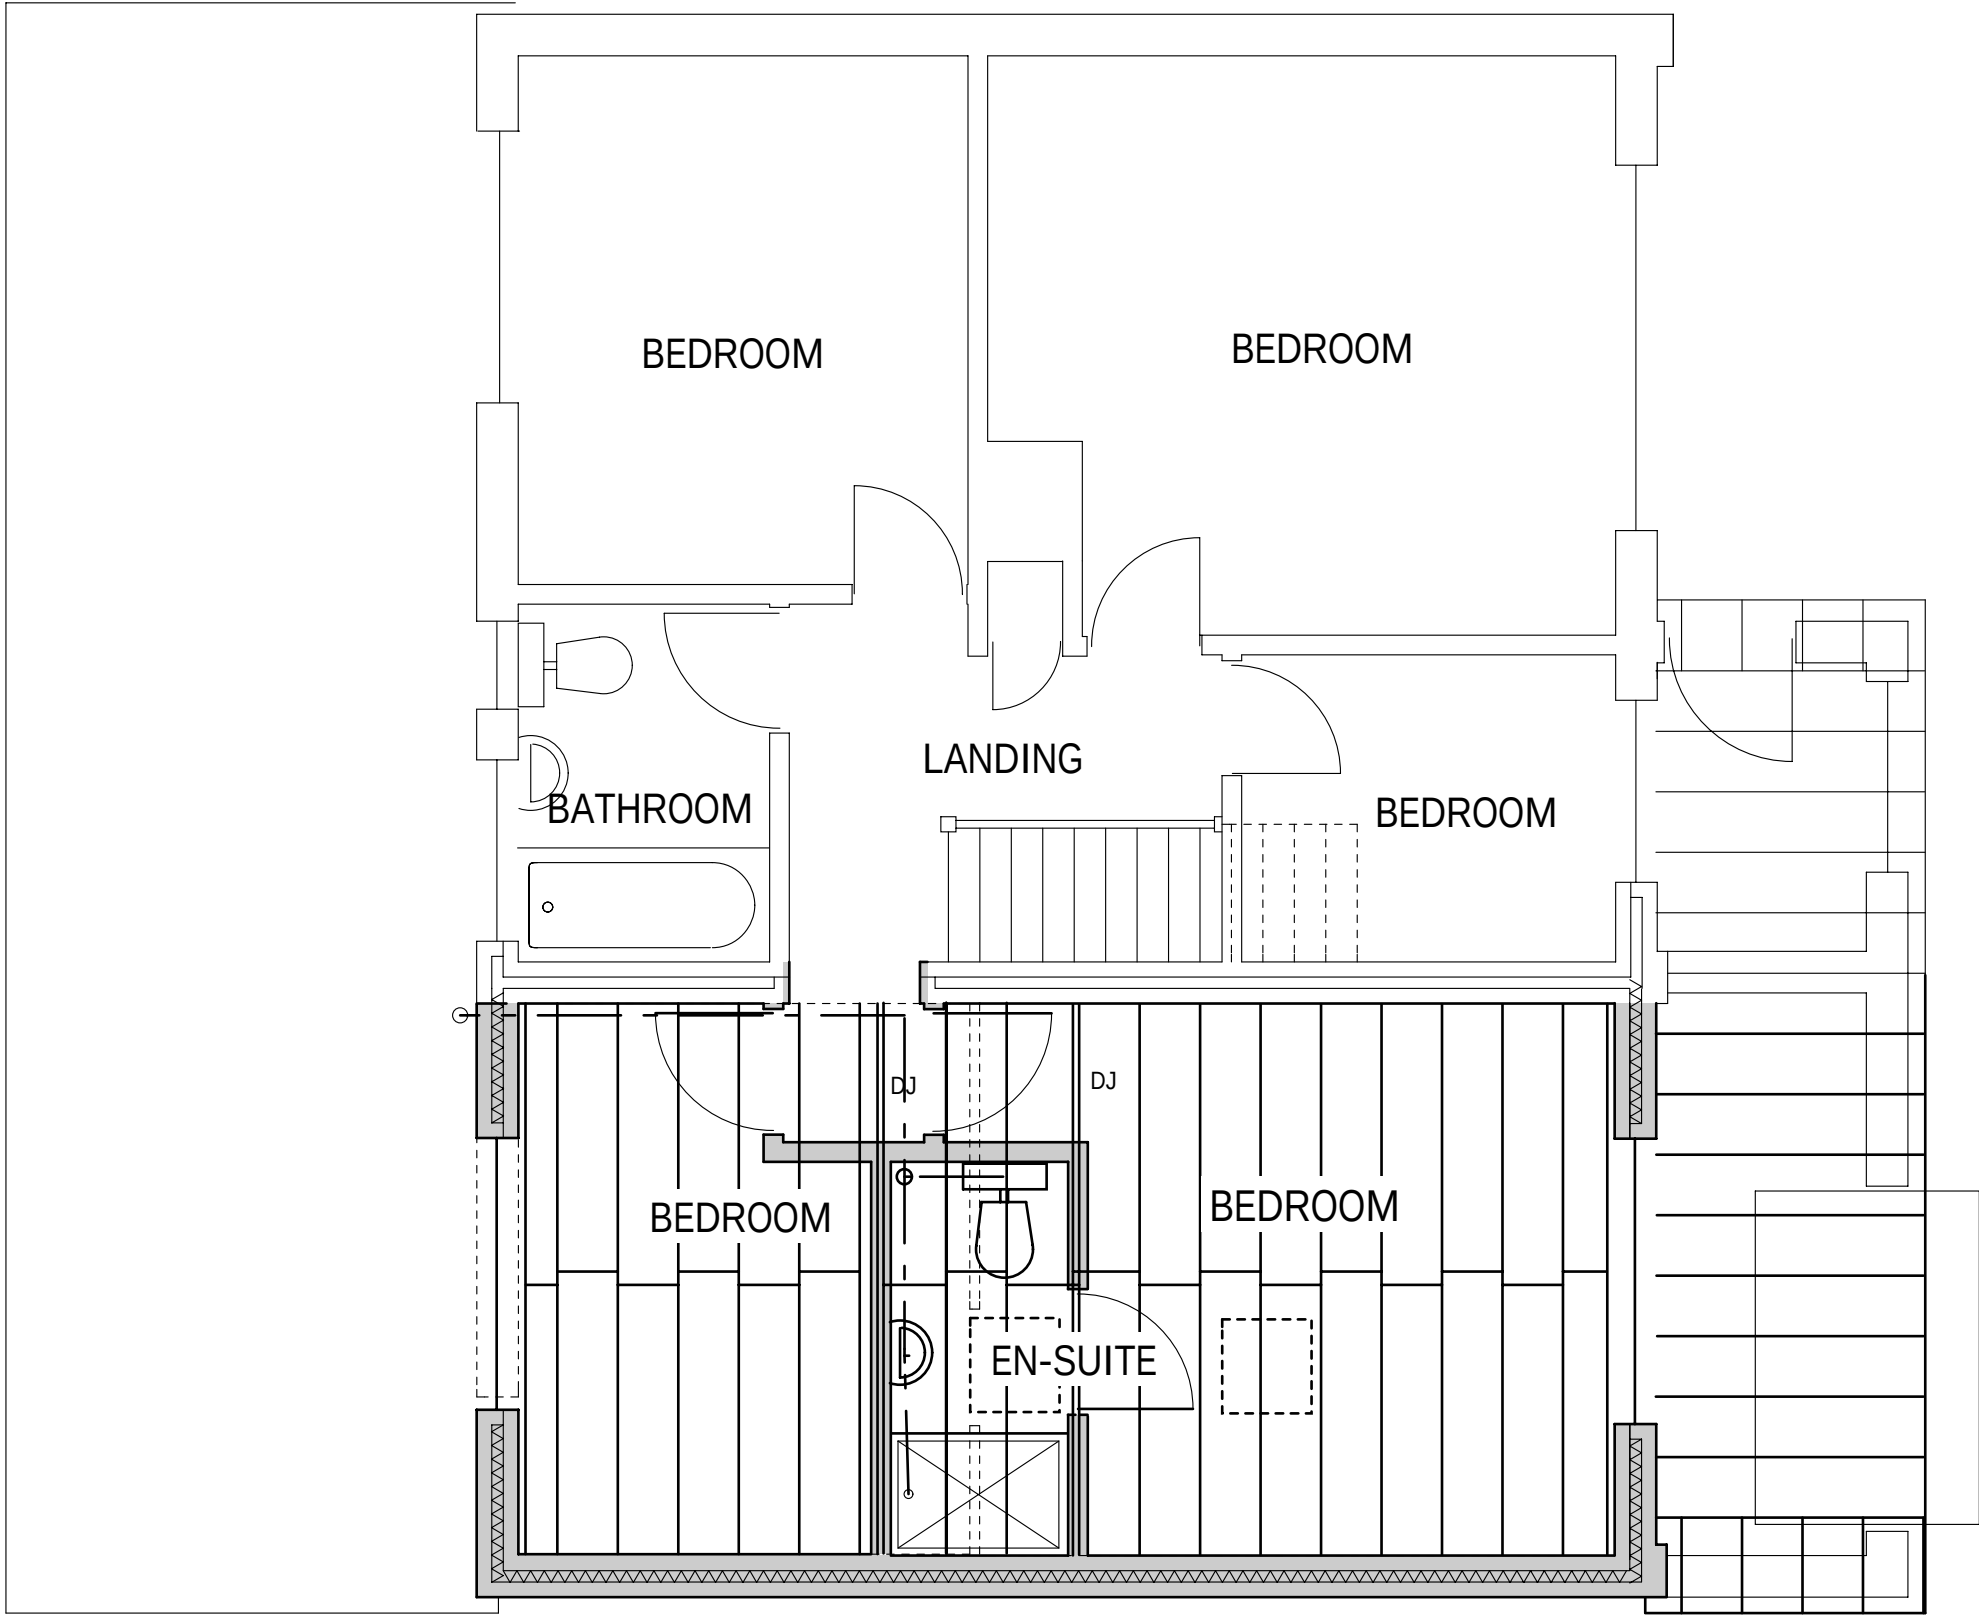


PROPOSED FIRST FLOOR PLAN

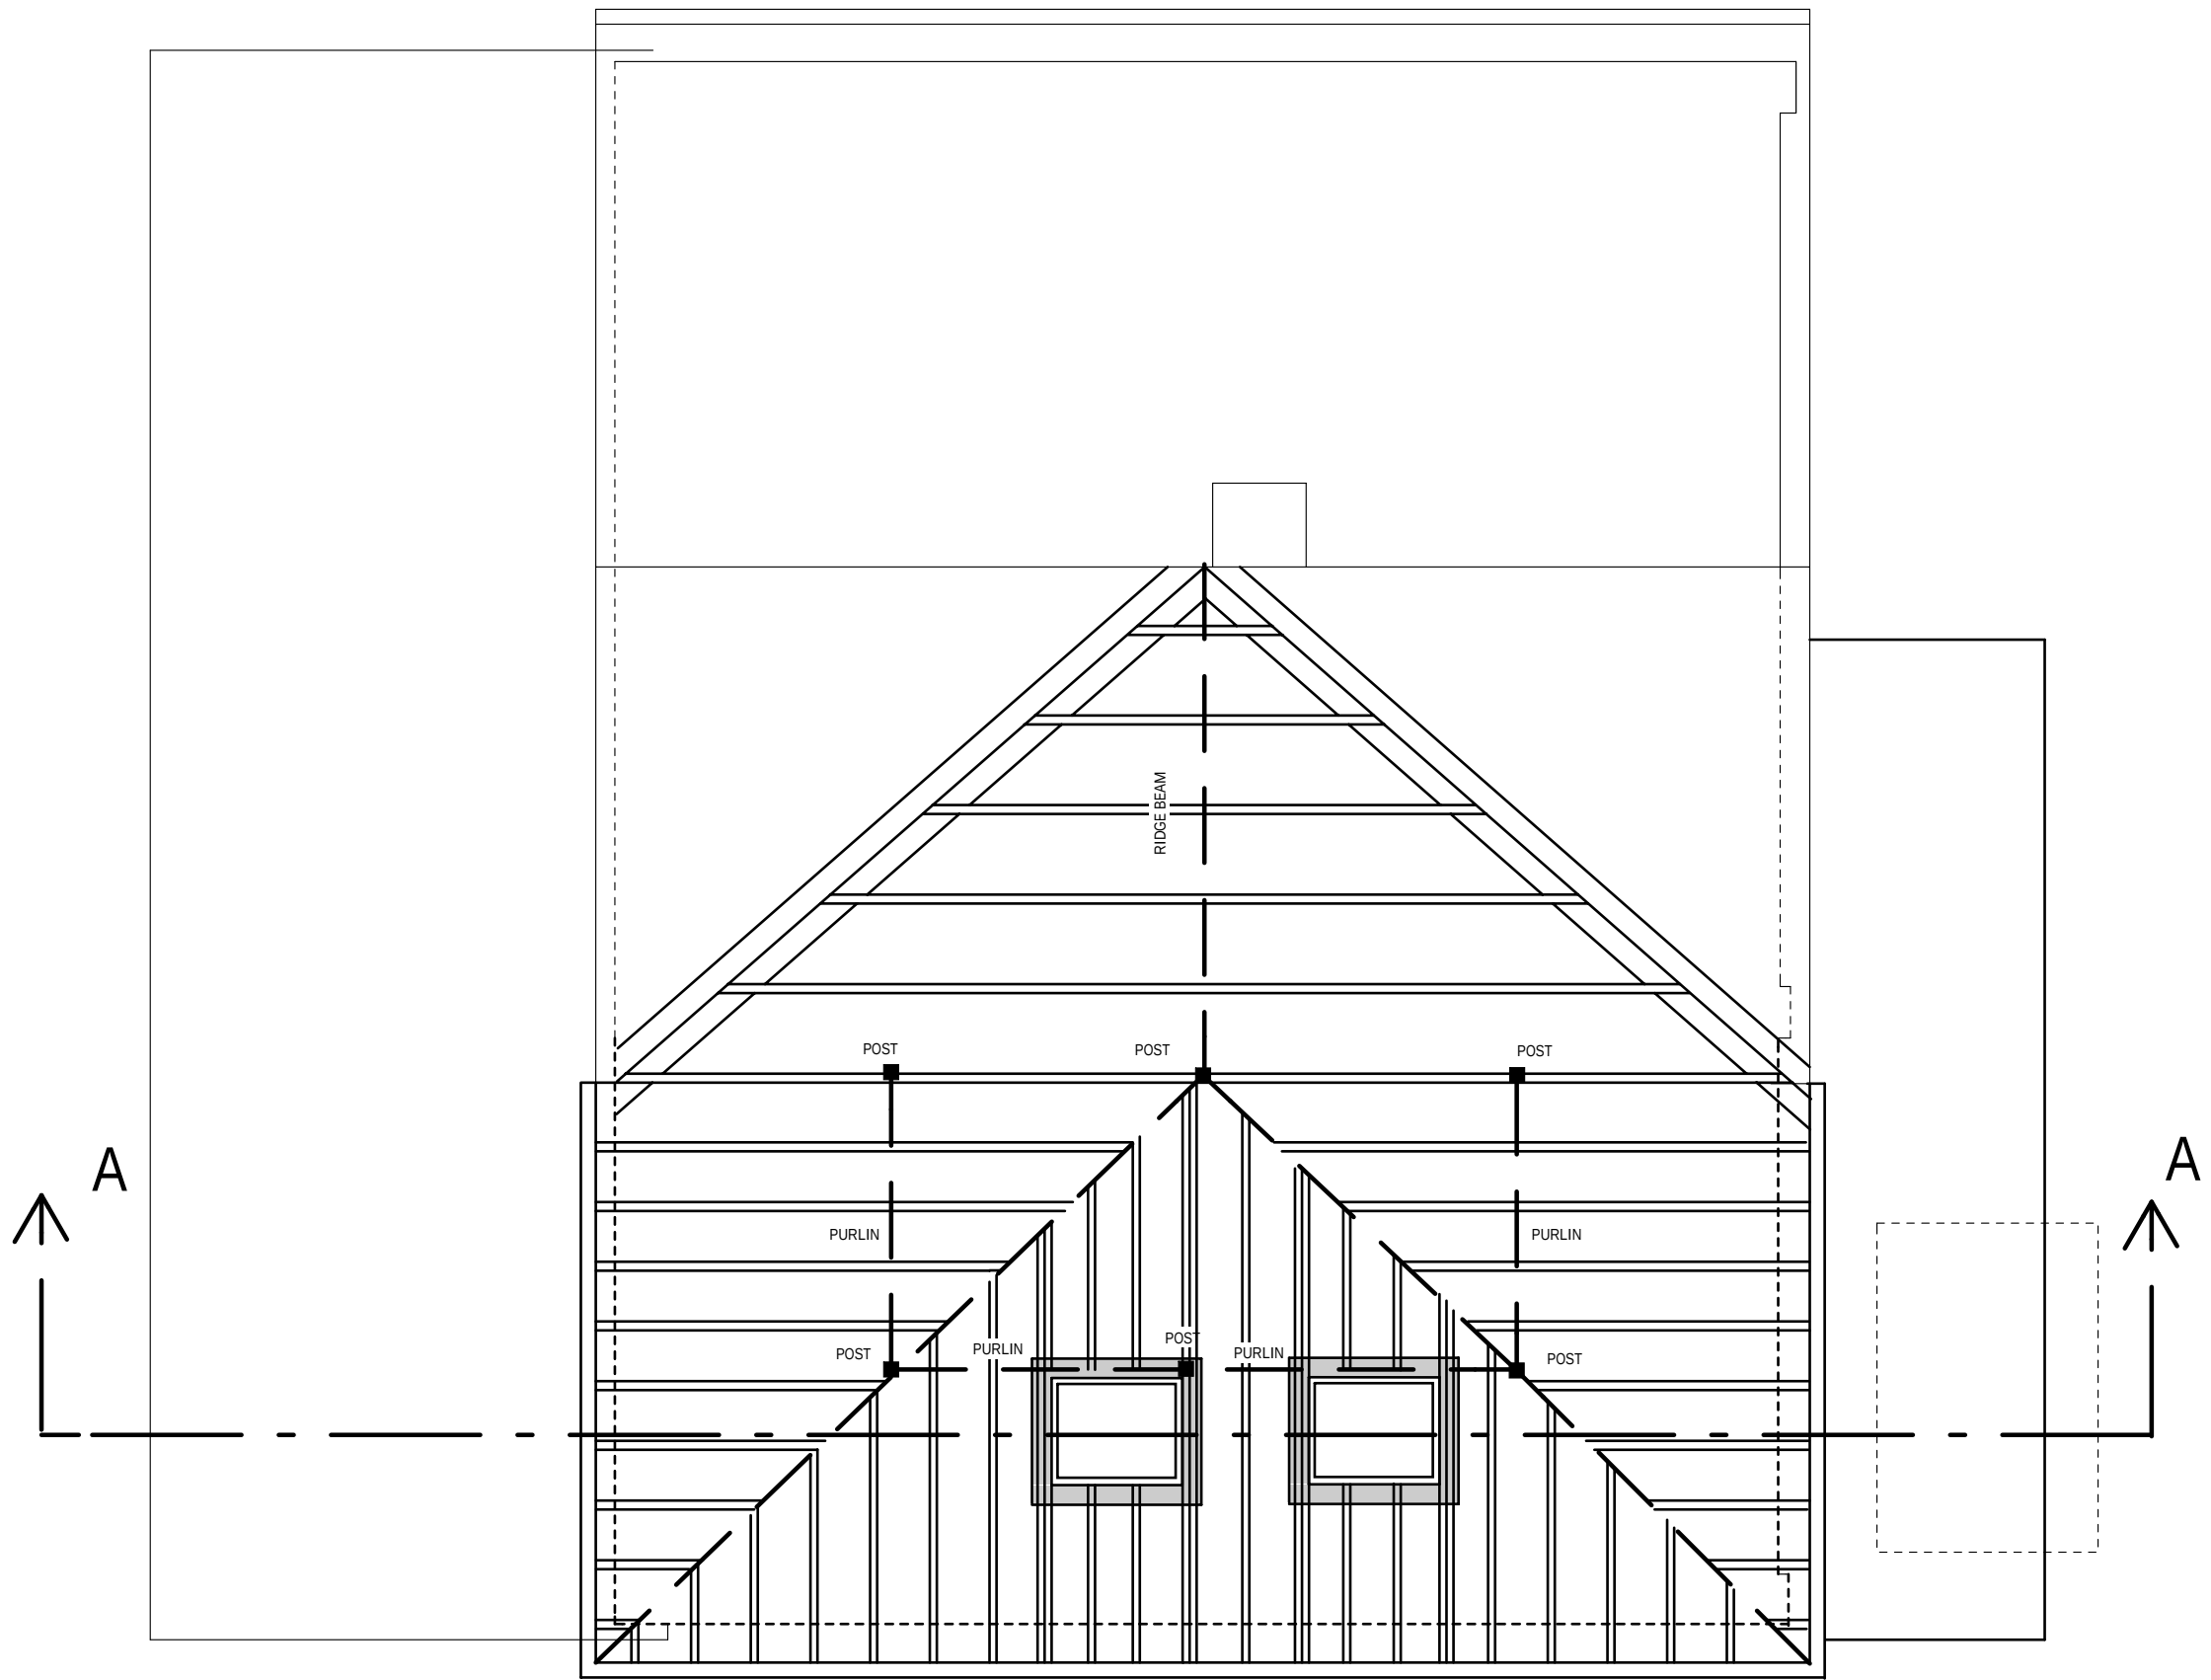

PROPOSED ROOF LAYOUT

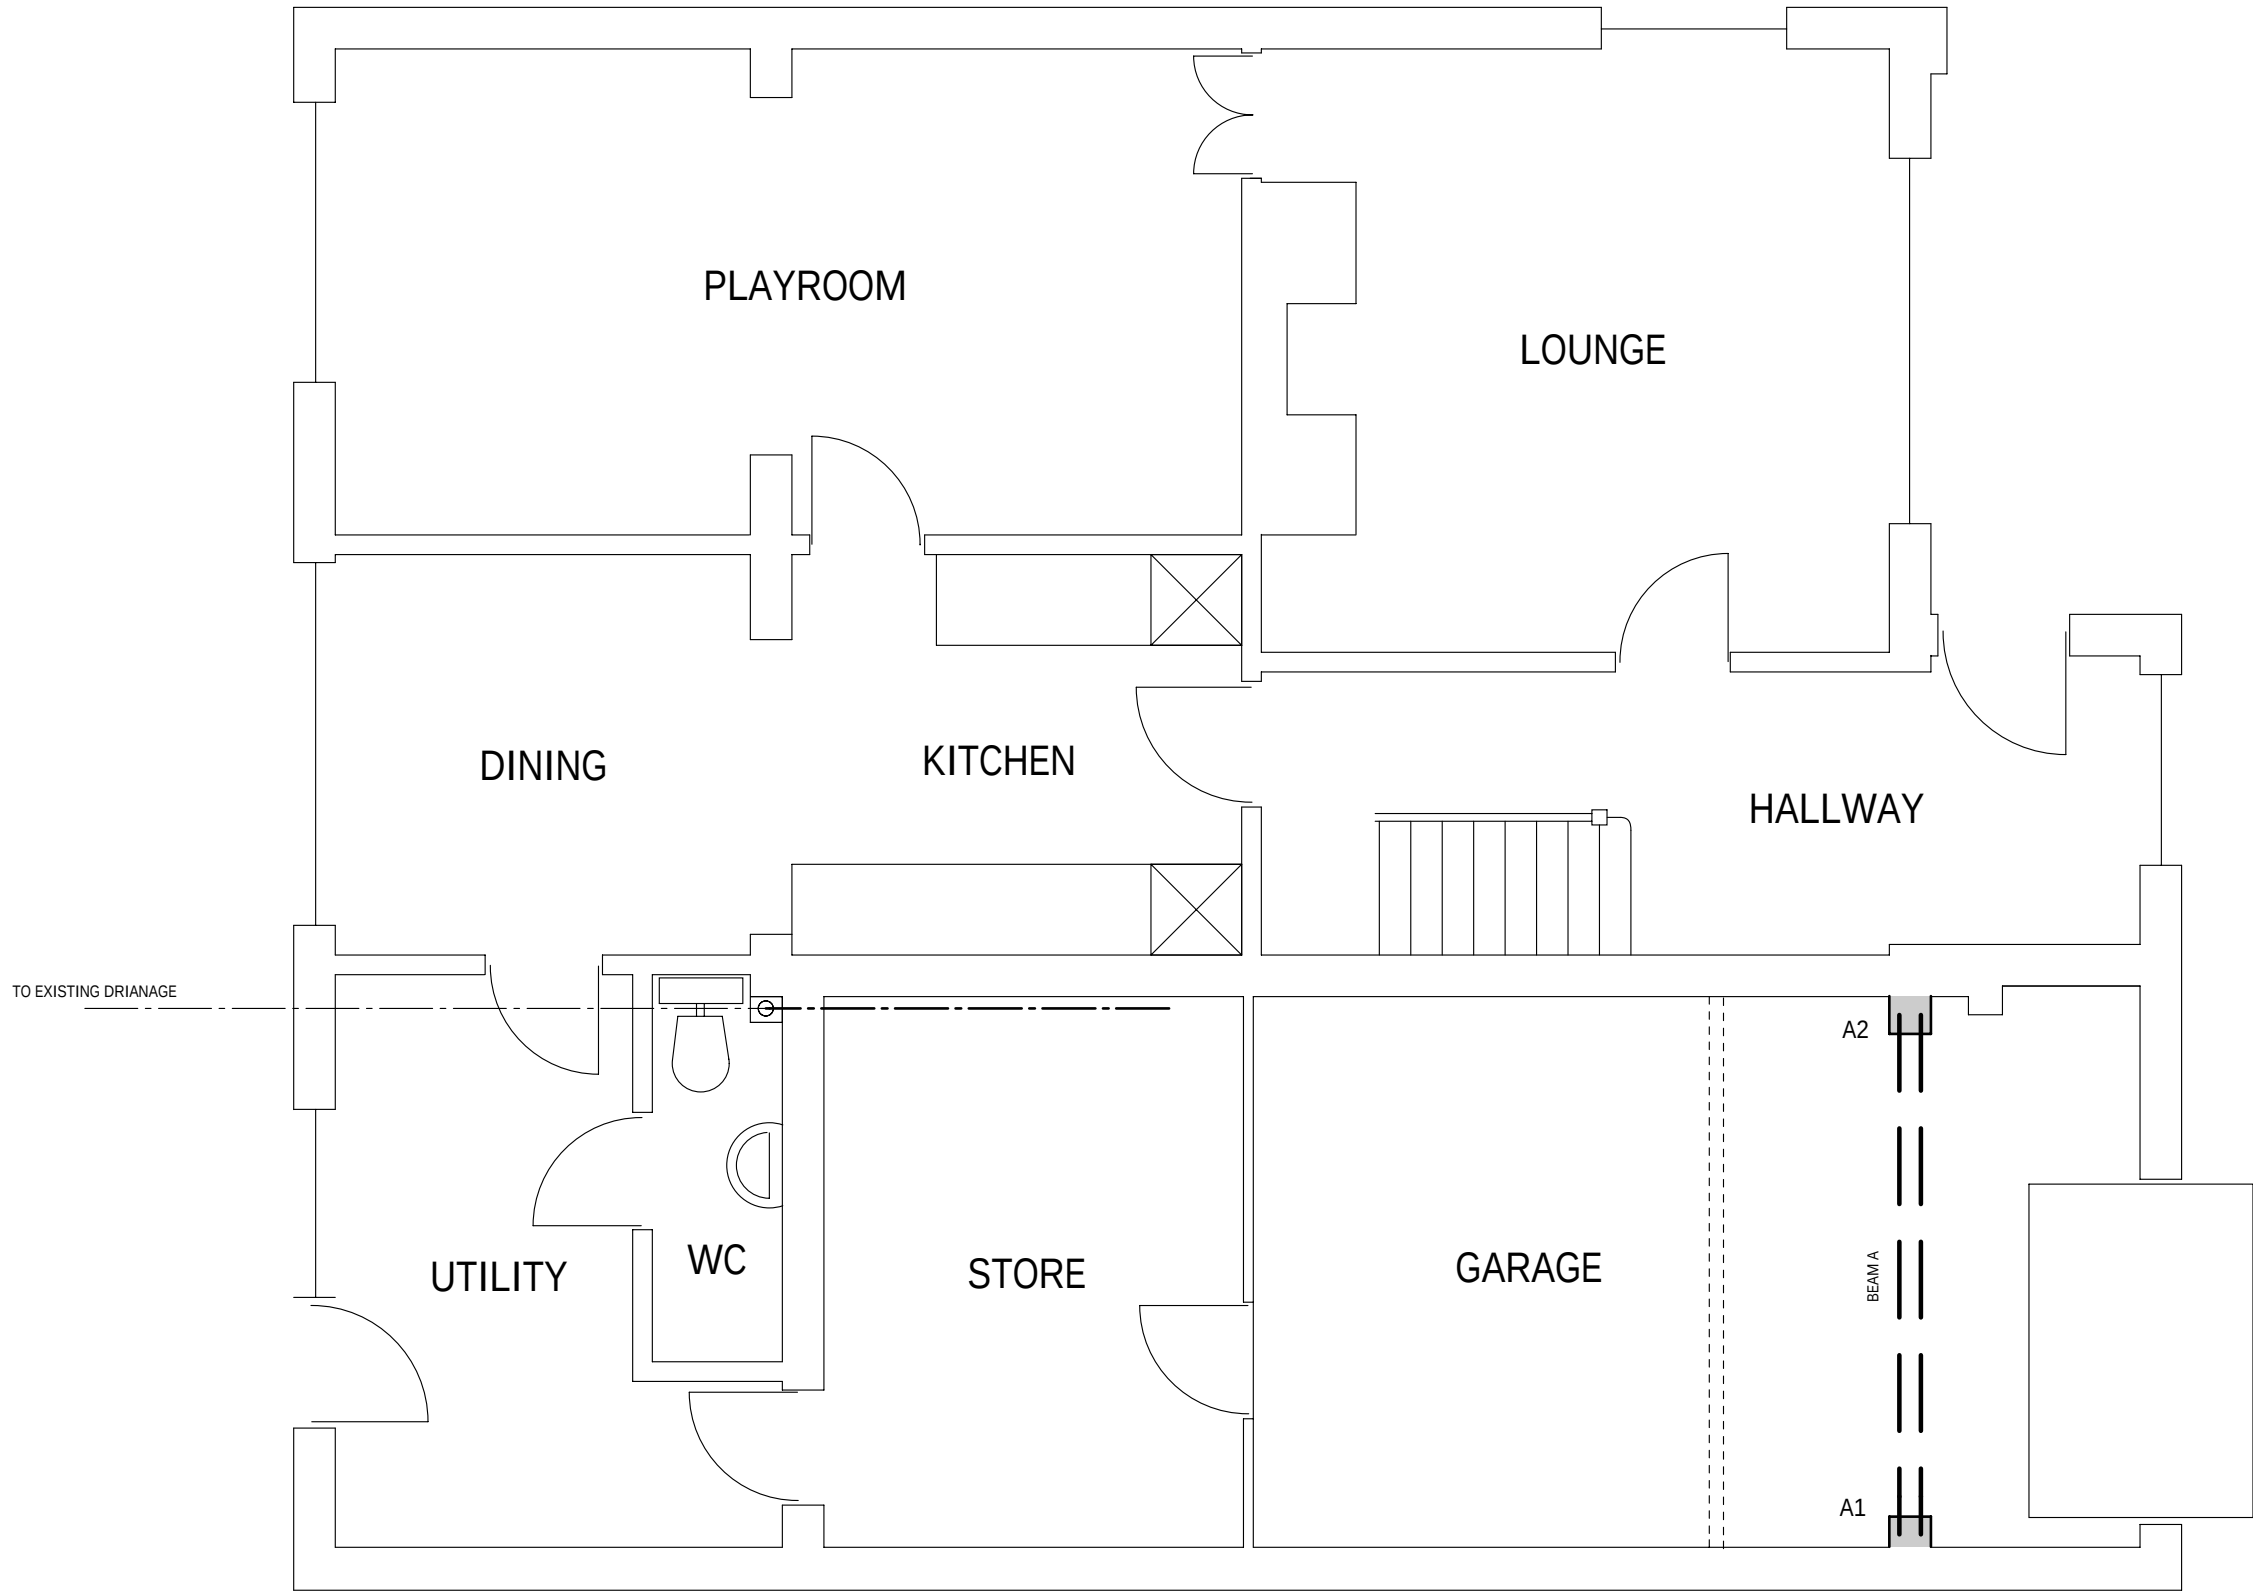

PROPOSED GROUND FLOOR PLAN

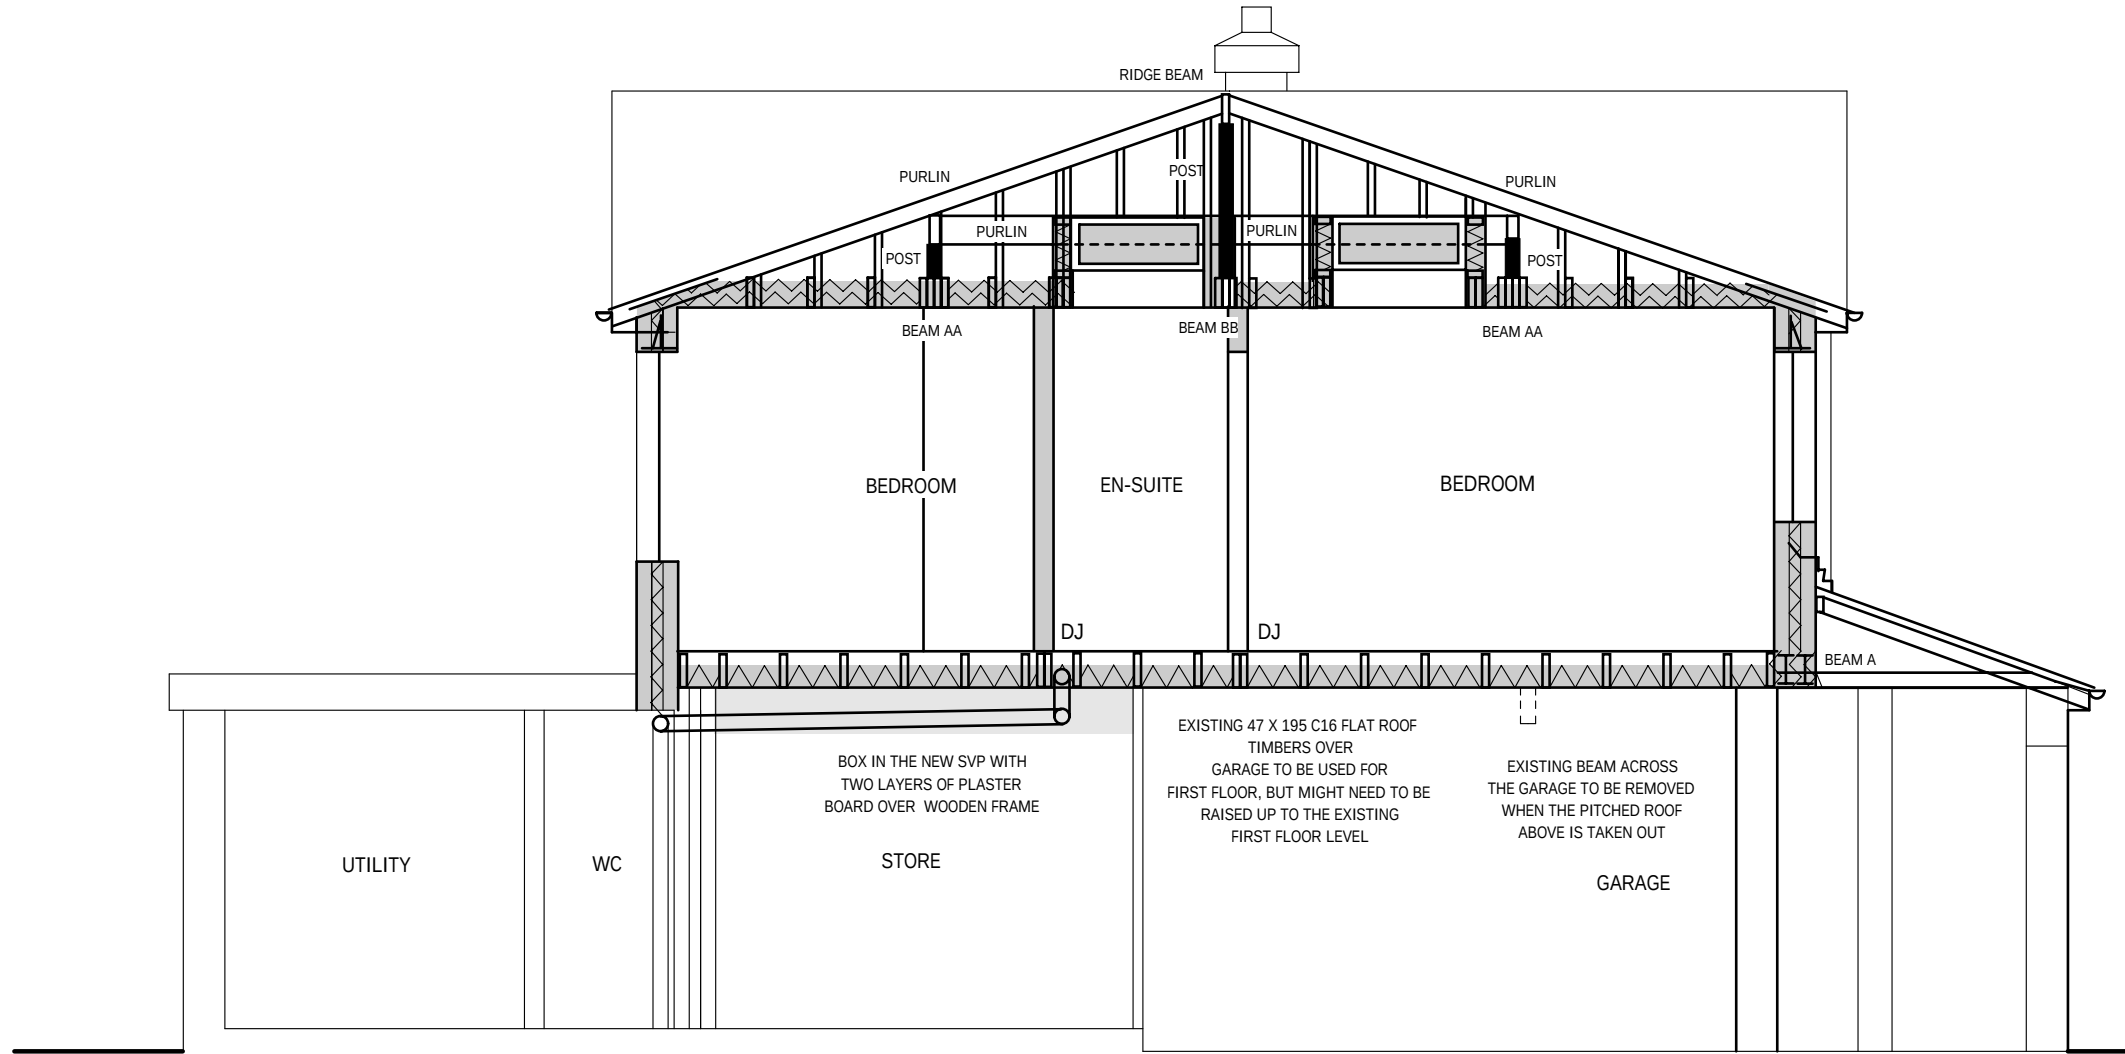

SECTION A-A

PROPOSED ALTERATIONS TO FORM
FIRST STOREY OVER THE EXISTING
GARAGE
FOR
34 RIMINGTON ROAD
COWPLAIN
WATERLOOVILLE
PO8 8UA

SCALE 1:50

DRAWING No 300712. 2B3

A1