

Permission is granted to scale from this drawing for the purpose of Local Authority Planning Approval only. In all other circumstances DO NOT scale from this drawing. Please contact this office for any additional information required.


Contractors, Sub Contractors and Suppliers are to check all relevant dimensions and levels of the site and building before commencing any shop drawings or building work. Any discrepancies should be recorded to the Architect.

Where applicable this drawing is to be read in conjunction with the Consultants' drawings.


This drawing is the copyright of Tetlow King Ltd ©. All rights reserved.

Ordnance Survey Data © Crown Copyright. All rights reserved. Licence No. 100007359 Plots would be built in the alternative of brick or render notwithstanding the 'illustrative' notation of elevational details on the plot layout.


REV	DESCRIPTION	DATE	AUTH	CHK'D
-----	-------------	------	------	-------

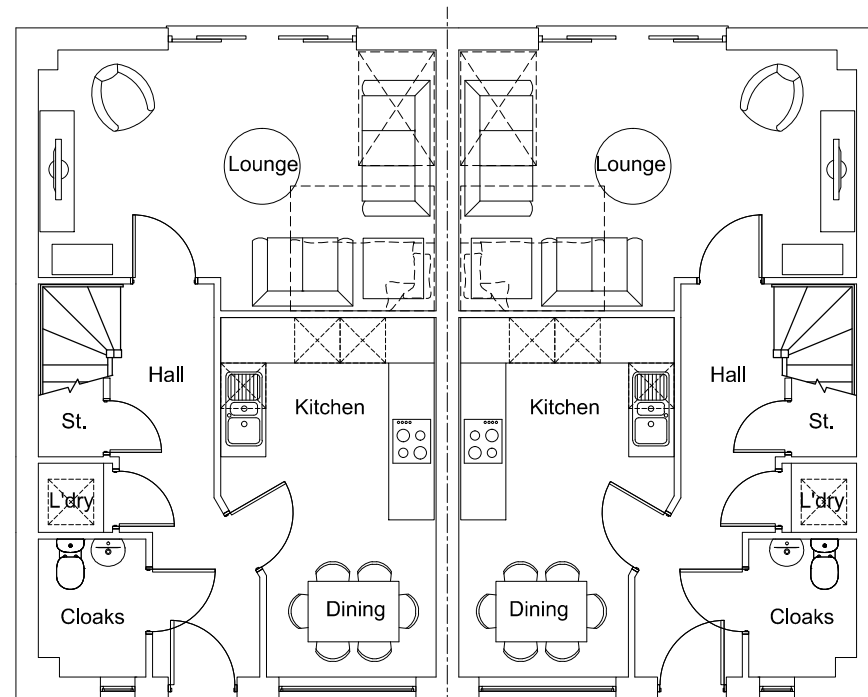

Ground Floor Plan

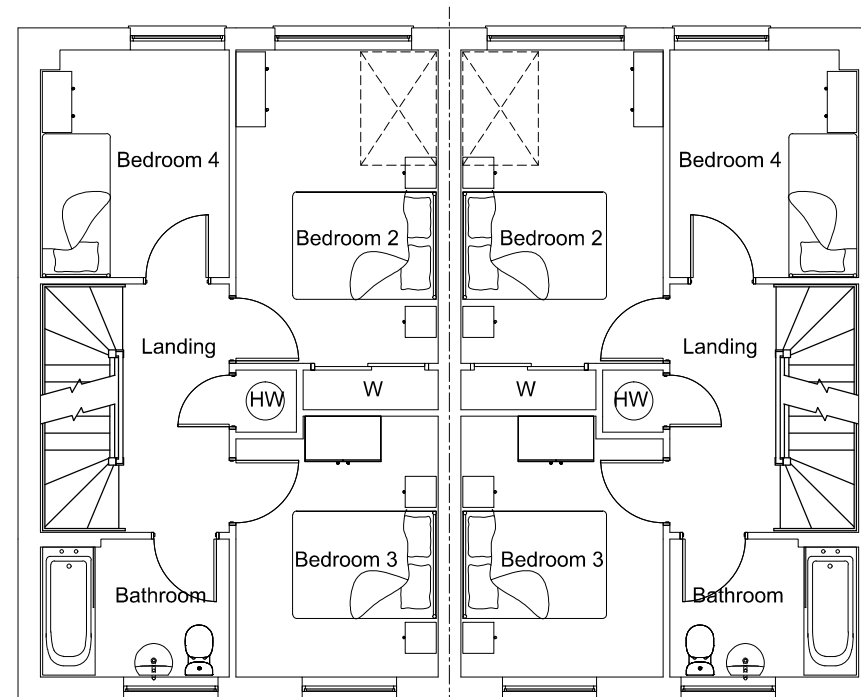

First Floor Plan

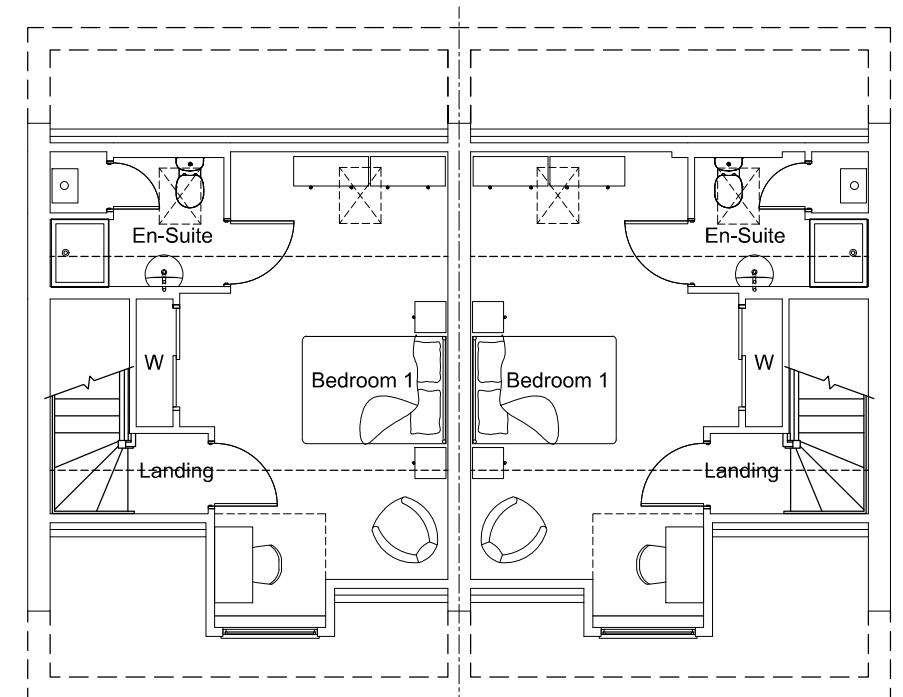

Second Floor Plan

PLANNING



PROJECT

Berewood, Phase 2

Waterlooville

For: Redrow Homes (Southern)

DRAWING

House Type Kenilworth

Lifetime Homes

Floor Plans

SCALE	DATE	AUTHOR	CHK'D
1:100 @ A3	Oct 2013	ND	

JOB NO.	DRAWING NO.	REV
REDR130524	HT.KEN.p	

Housetype	KEN	Vanation	LTH	PLOT No. As Drawn - 76-77, 86-87, 122-123, 129-130, 207-208, 217-218
Bedrooms	4	Persons	7	
Sq.ft	1247	Sq.m	115.85	

scale 1:100

