
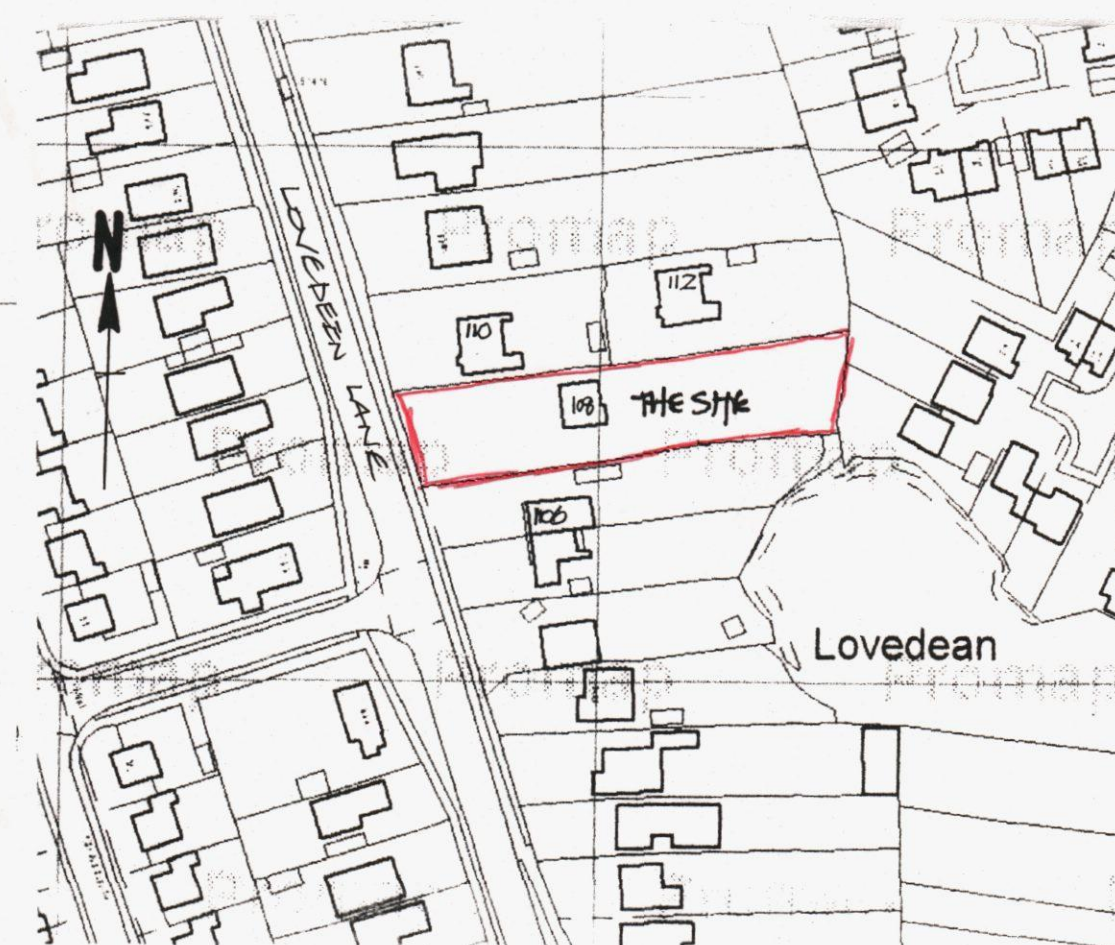
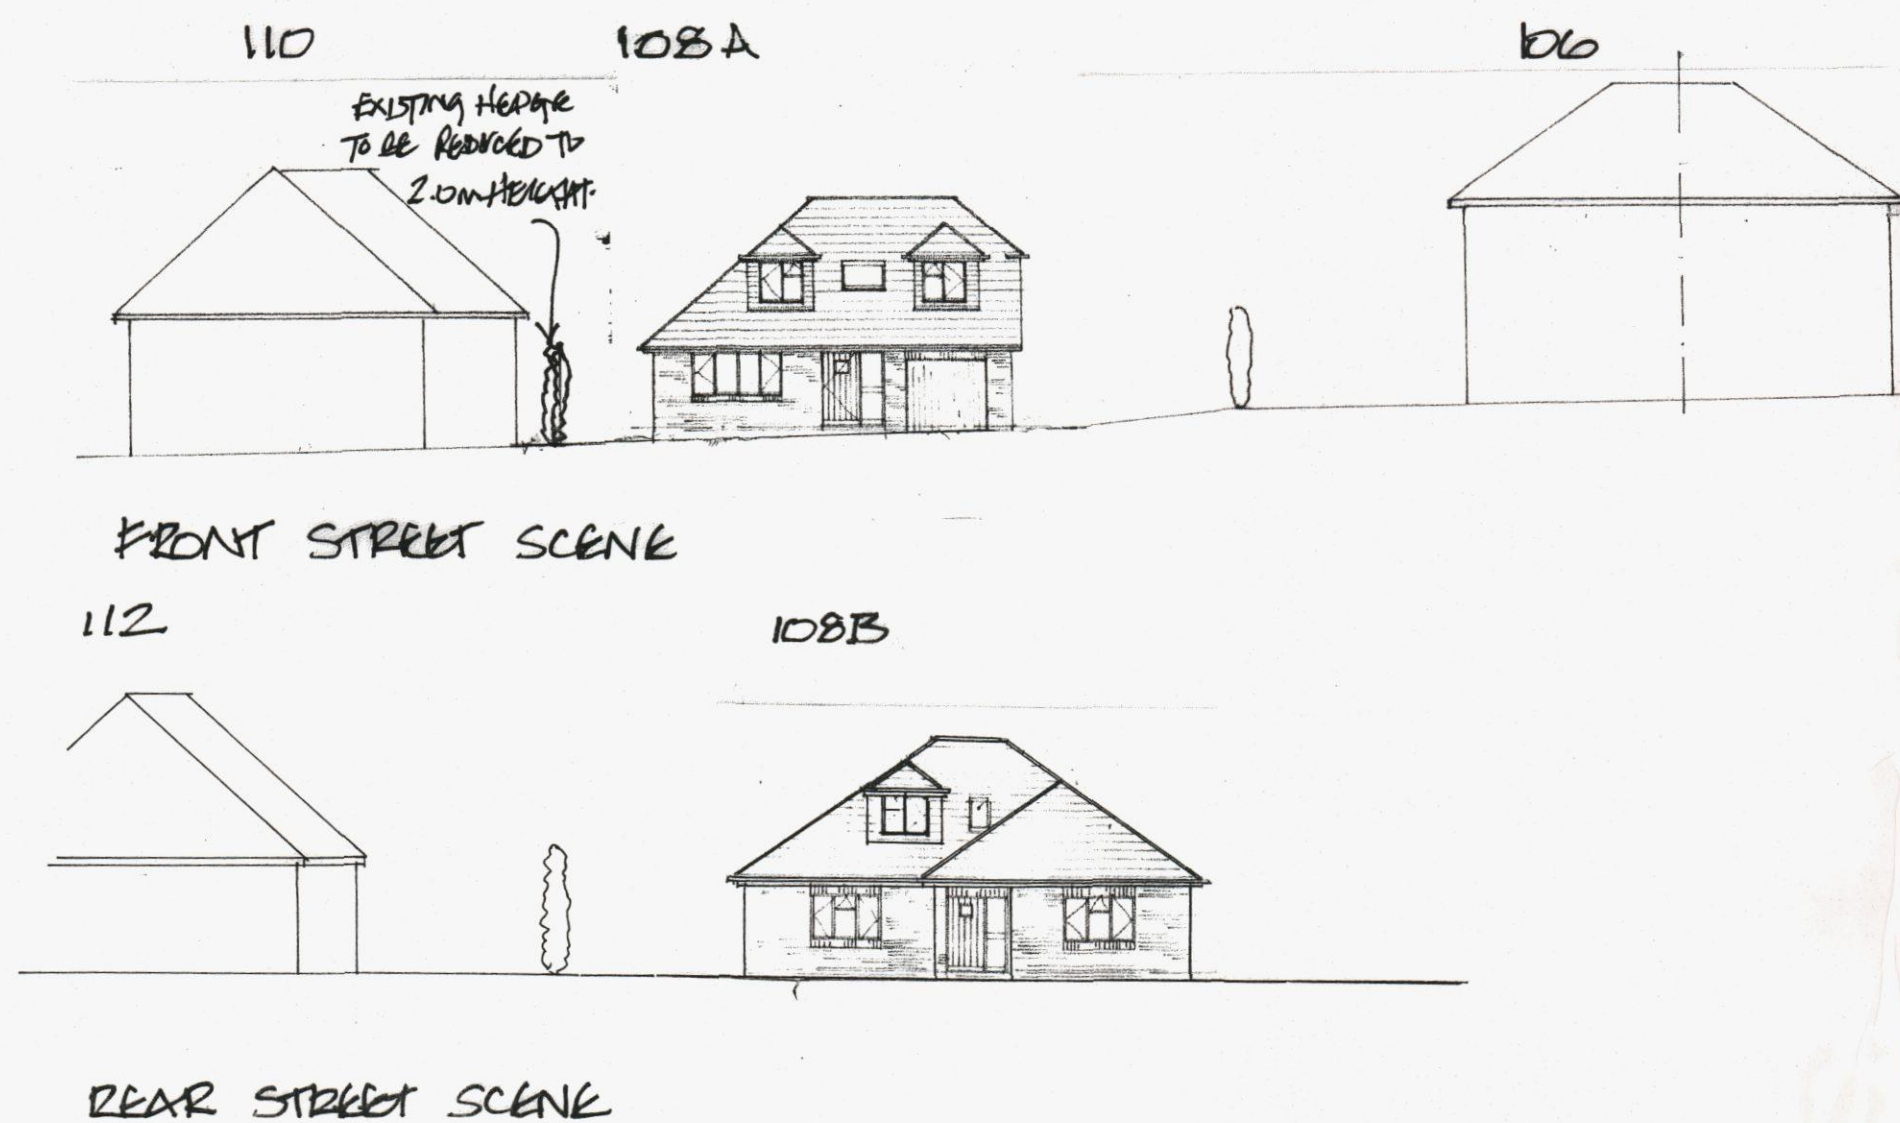


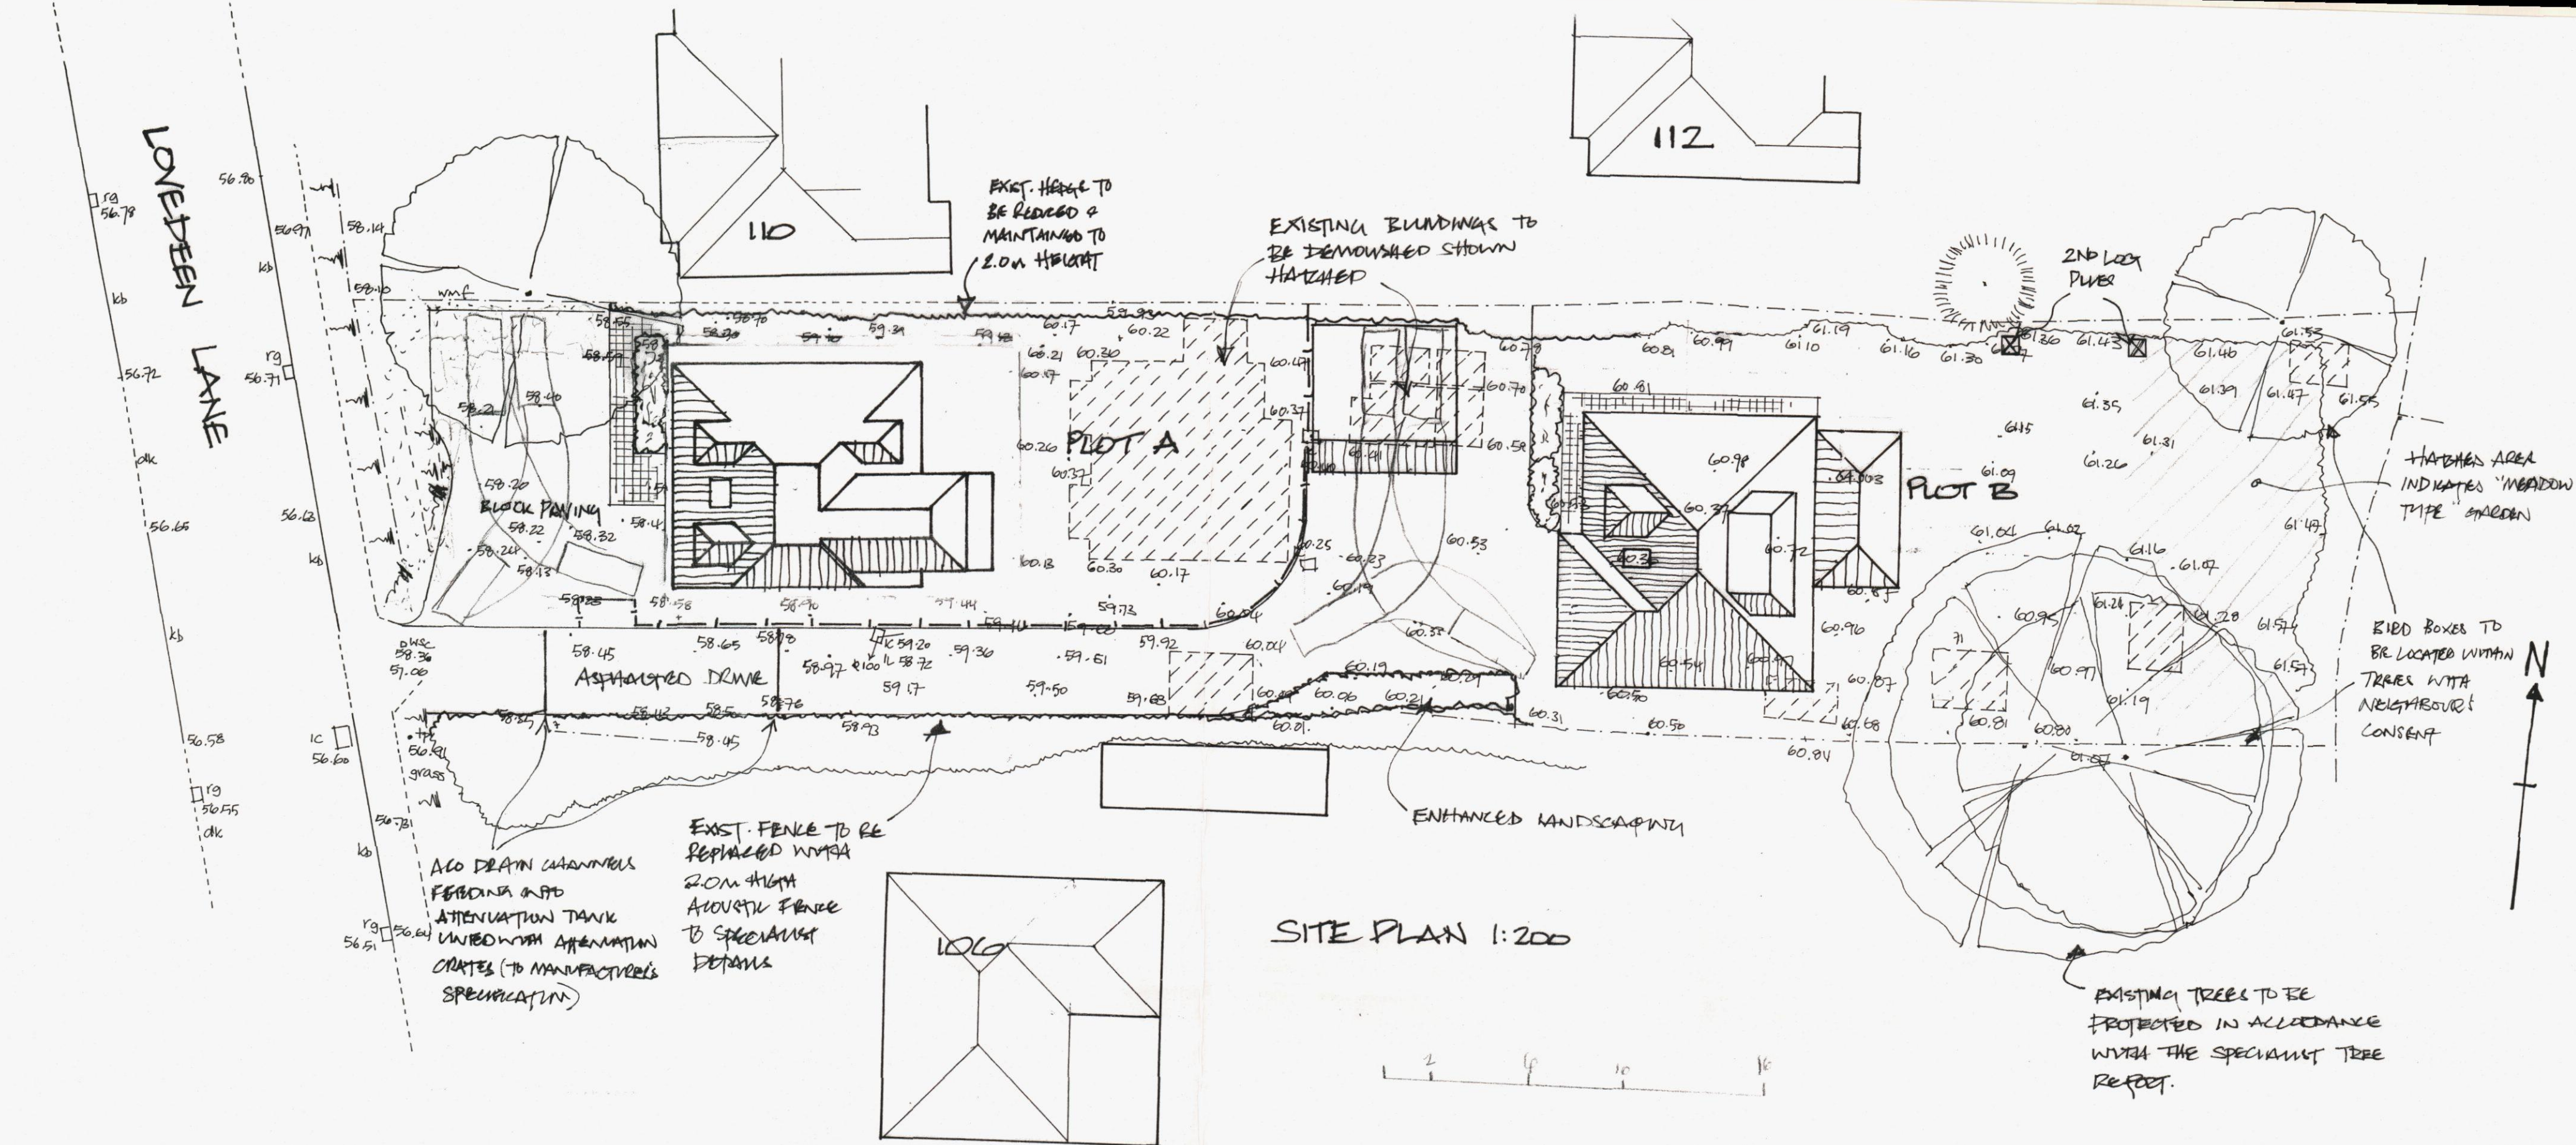

Derek Treaqus Associates
ARCHITECTURAL SERVICES
 No 3 The Townhouse, 20 Nelson Road, Southsea, HANTS PO5 2AS
 Tel 07956 624094
 derek.treaqus@ntlworld.com

Project **DEVELOPMENT AT 108 LOVEDEAN LANE, WATERLOOVILLE, HAMPSHIRE.**

Client **Mr & Mrs S Tee**

Title **PLANNING DRAWING SITE PLAN**

Date	Drawn	Scale
June 2013	DT	1:200, 1:1250

Dwg. No. **13.207.01**

Rev

RECEIVED
HAVANT BOROUGH COUNCIL
01 JUL 2013