




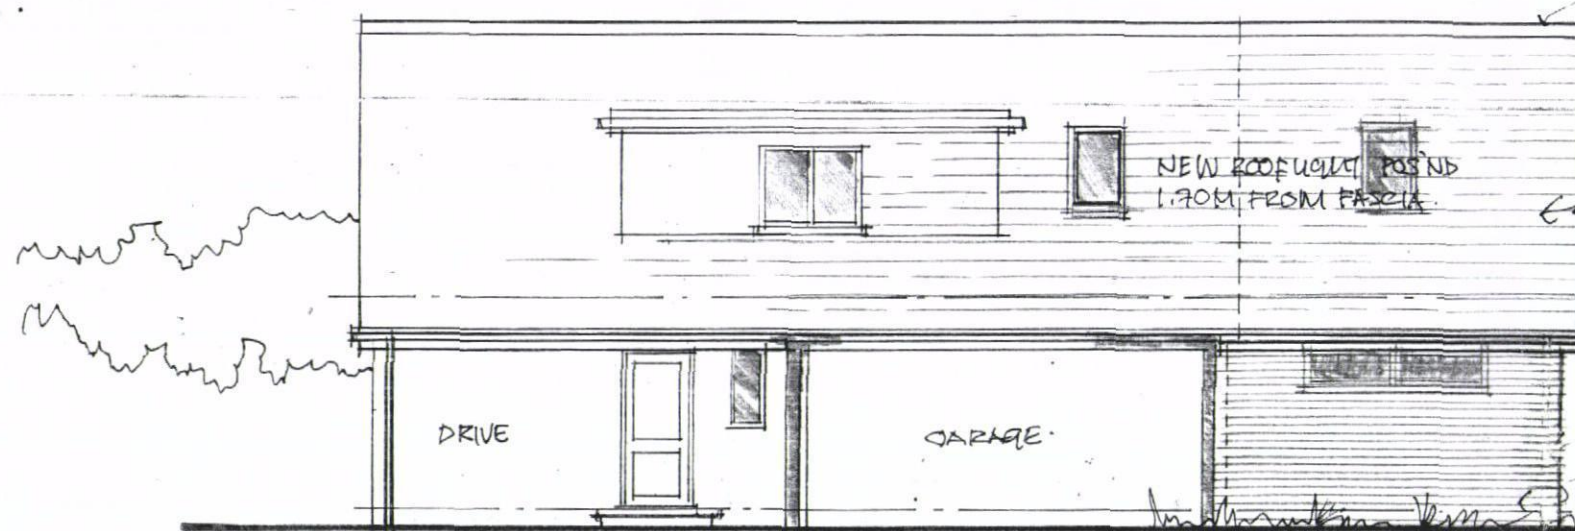


PROPOSED WEST ELEVATION (SIDE)
SCALE 1:100 @ A3

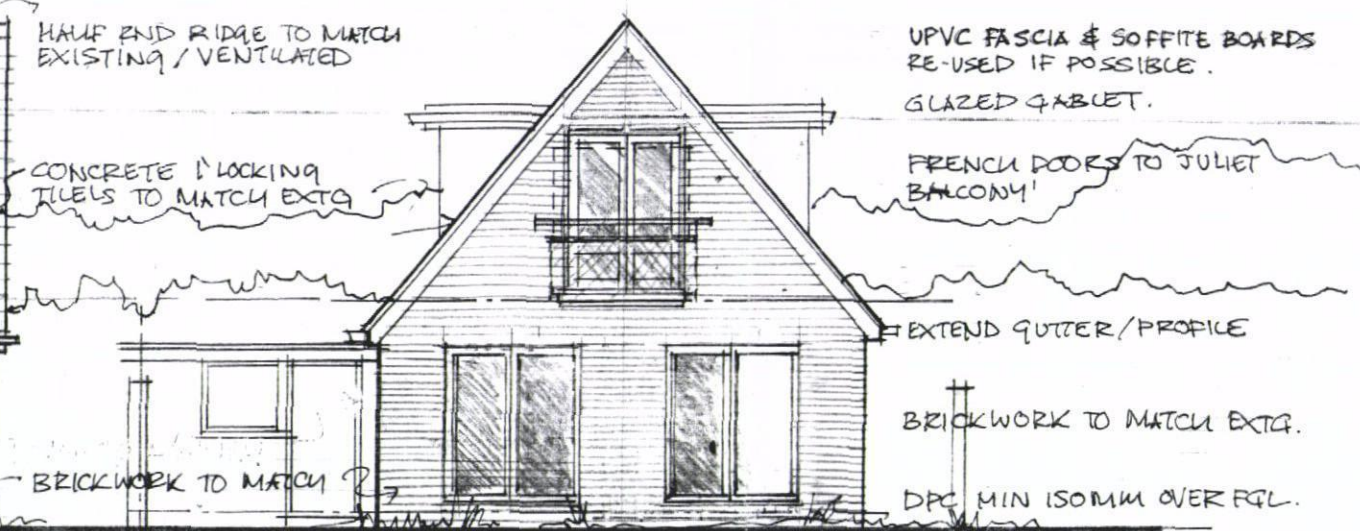


SOUTH ELEVATION (REAR)
SCALE 1:100 @ A3

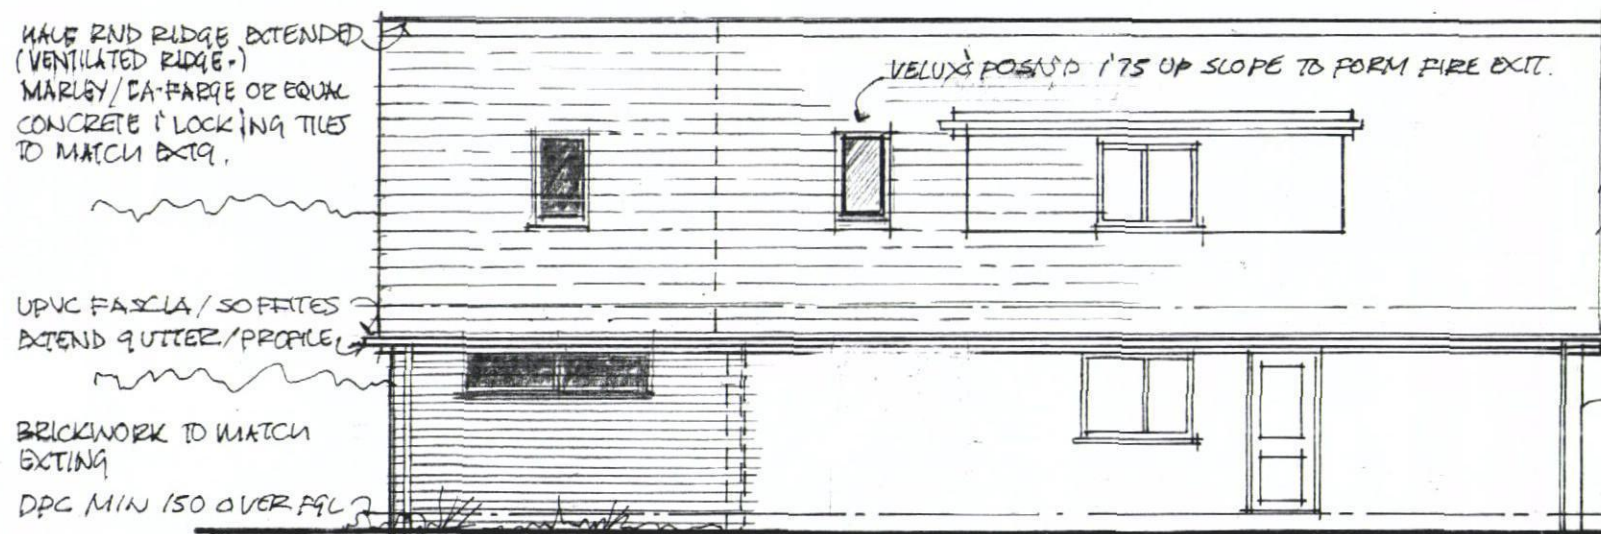

PROPOSED EAST ELEVATION (SIDE)
SCALE 1:100 @ A3

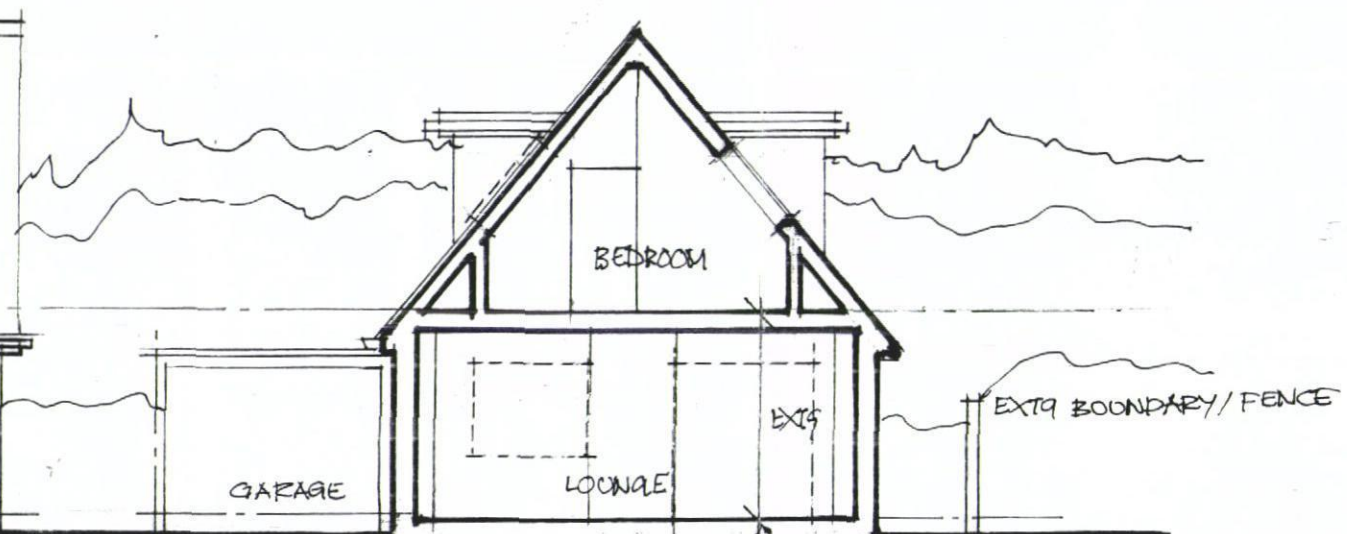

PROPOSED SECTION
SCALE 1:100 @ A3

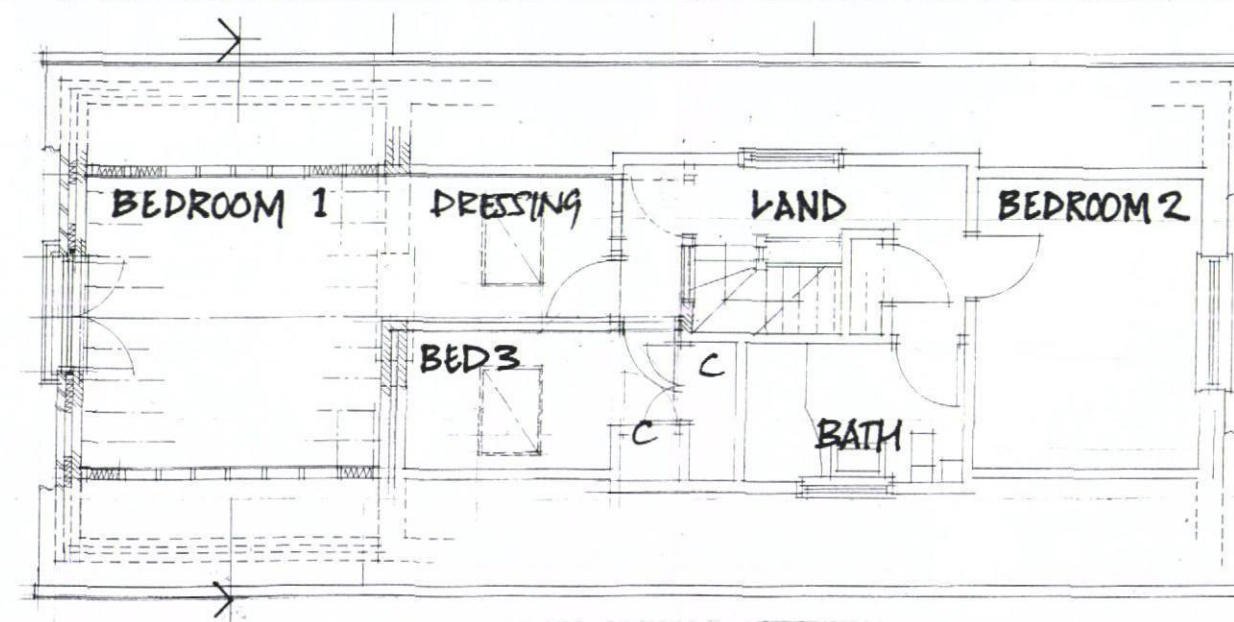

PROPOSED FIRST FLOOR PLAN