


NOTES:
All dimensions to be checked on site and any discrepancy notified to The Martin Ralph Group. Written dimensions are to be used in preference to scaled dimensions.
This drawing is the property of The Martin Ralph Group and must not be reproduced, in part or whole, or deviated from, without their permission.
It is essential that prior to commencement and during construction works, the contractor reviews the drawings and specification and discusses with the practice any inconsistencies, anomalies, non-industry standard features or other concerns.
For both pricing and construction purposes Structural, Mechanical and Electrical Engineers designs, calculations and sizes etc are to take preference over the layout drawings. Any discrepancies are to be brought to the immediate attention of The Martin Ralph Group.


Main brickwork and quoins to match that used upon Units 3,4, and 5.
Oakthorpe Multi Red
Banbury Buff (Baggeridge)

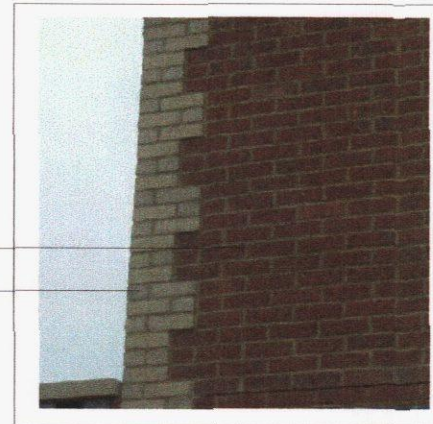

South Elevation



West Elevation

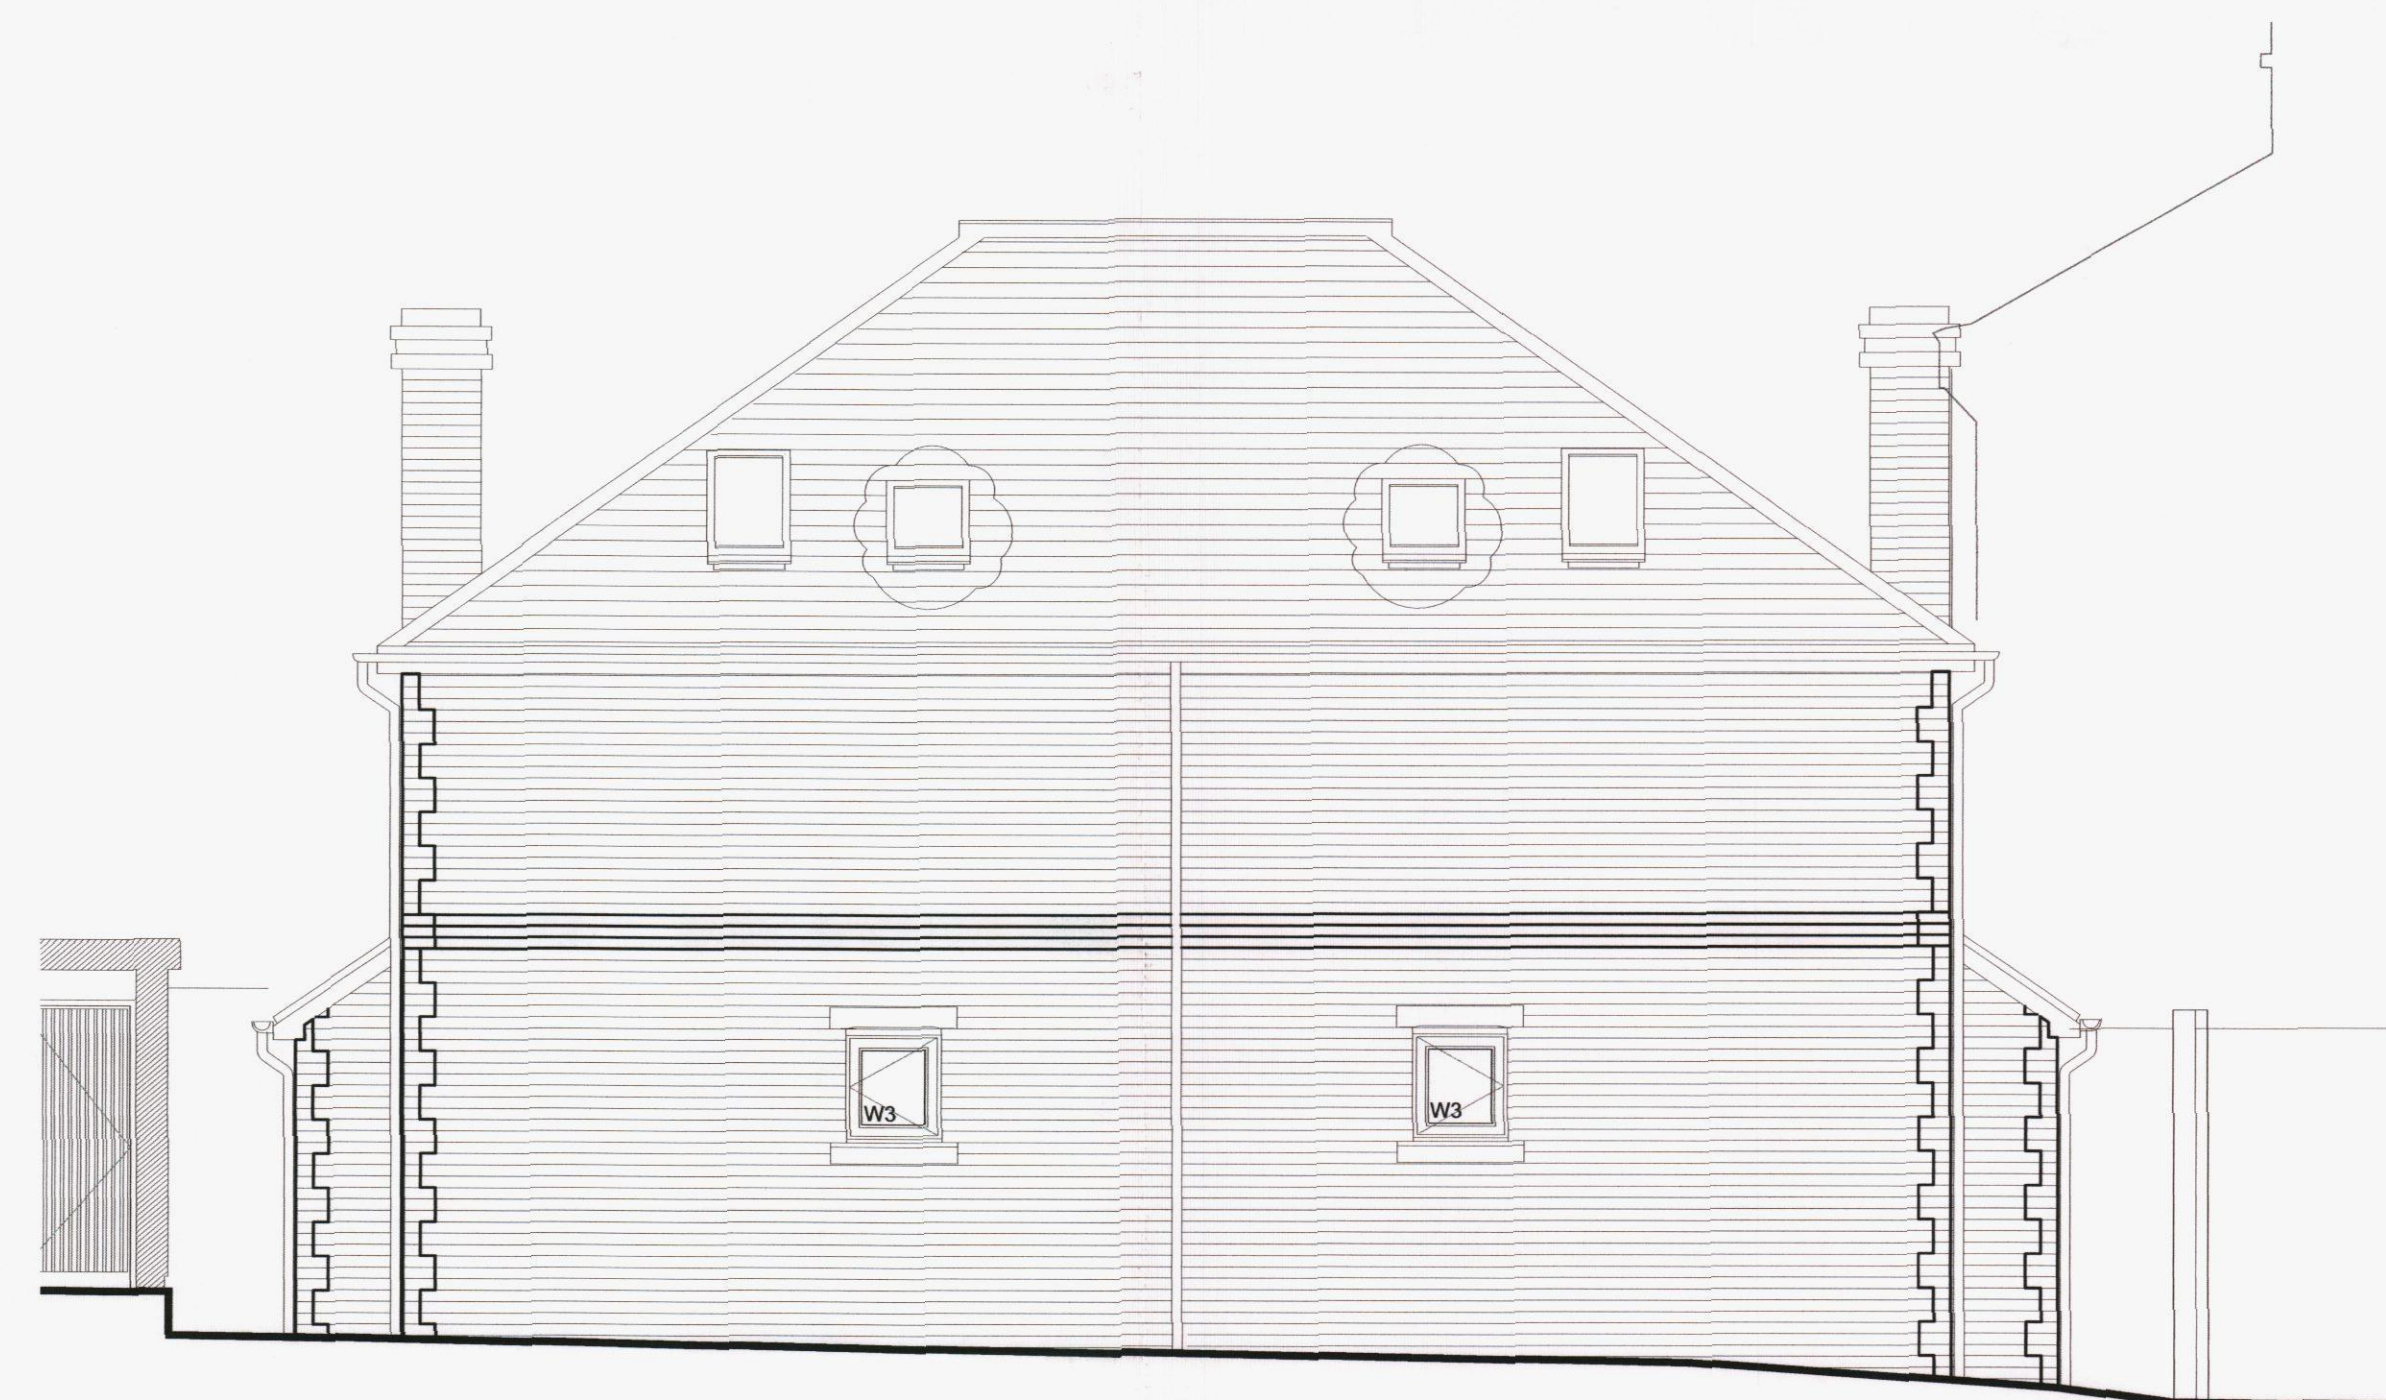

North Elevation



East Elevation



AMENDMENTS	DATE
B Velux roof window and further notes added	24.03.2014

CLIENT
HILLCREST PROPERTIES
(Southern) Ltd
Bishops Lane, Shirrell Heath,
Southampton SO32 2JS

PROJECT
Development Proposal for
23 South Street, Havant,
PO9 1BU

DRAWING TITLE
ELEVATIONS.

DATE
08.01.2014

SCALE
1:50

DRAWING No.	REVISION
14.010.RU.FD.06	B1

THE
MARTIN RALPH
GROUP

RICS CHARTERED SURVEYORS
ARCHITECTS & ENGINEERS

11 Dragon House
Hussar Court
Brambles Business Park
Portsmouth
Hampshire
PO7 7SF
www.martinralph.co.uk
info@martinralph.co.uk
T. 023 9225 7711
F. 023 9225 7712