


Notes



1. This drawing is the copyright of MH Architects Ltd
2. Do not scale this drawing except for Local Authority planning purposes
3. All dimensions must be checked on site by the contractor prior to commencement of the works.




Rev.	Revision	By	Date	Check	Date
------	----------	----	------	-------	------

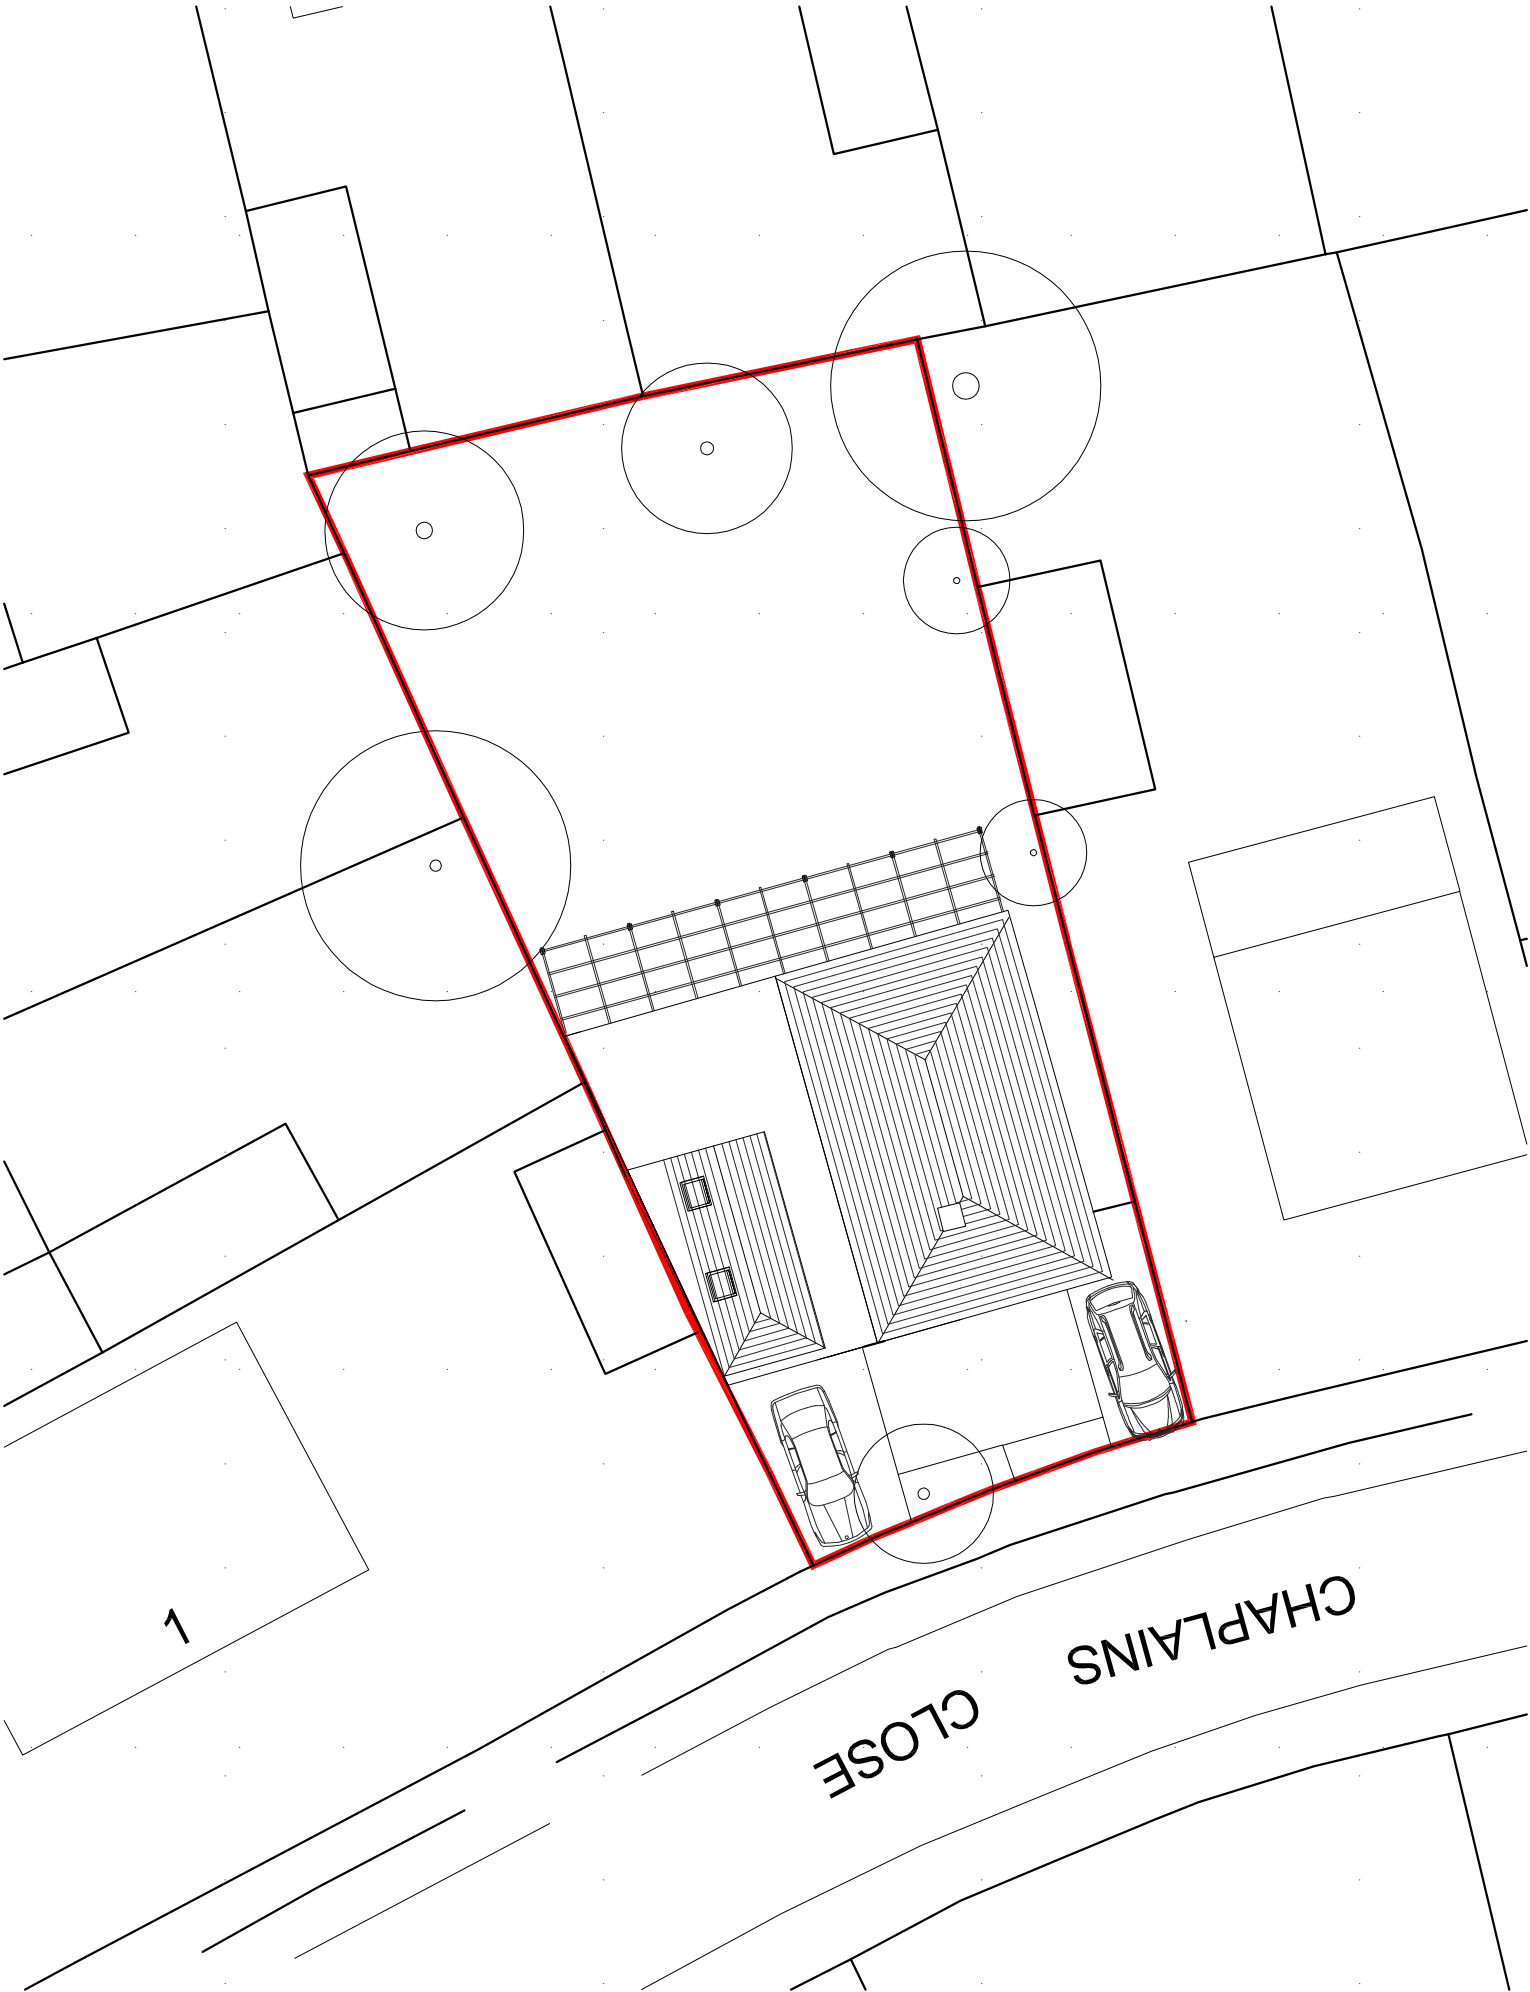

© Crown Copyright 2013. All rights reserved. Licence numbers 100020449 & LI60975
Location Plan 1:1250 @ A3

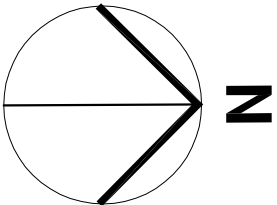 

Plans 1:200 @ A3

 

Client Mr & Mrs Groucott

Job title 3 Chaplains Close
New side extension

Drawing title Site Location
Site plan

Drawn HG Date 05.02.14 Checked Date Scale at A3 1:1250/ 1:200

Job N° X-111 Drawing N° P001 Rev. B

Status

Planning Application

Ground Floor | Bicentennial Building
Southern Gate | Chichester
West Sussex | PO19 8EZ
t. 01243 774748
e. admin@mharchitects.co.uk
www.mharchitects.co.uk
Limited Company
Registered in England No:1994239

mh
ARCHITECTS