

This drawing must not be scaled
All dimensions must be checked on site
All settling out to be checked on site
All levels must be checked on site and their datum confirmed
This drawing must be read in conjunction with the
relevant specification clauses
This drawing must not be used for land transfer purposes

P-refers to Preliminary Drawing
T-refers to Tender Drawing
C-refers to Construction Drawing

REVISION	DATE	BY	CHKD
P1 PRELIMINARY ISSUE	02/12/13	SL	-

Existing South Elevation


Denning Male Poisoano
Chartered Architects
Ferneberga House
Alexandra Road
Farnborough
Hampshire GU14 6DQ
T +44 (0) 1252 318448
www.dmp-architects.co.uk

Scale Bar (m)
1:100



Dividing Wall


Dividing Wall

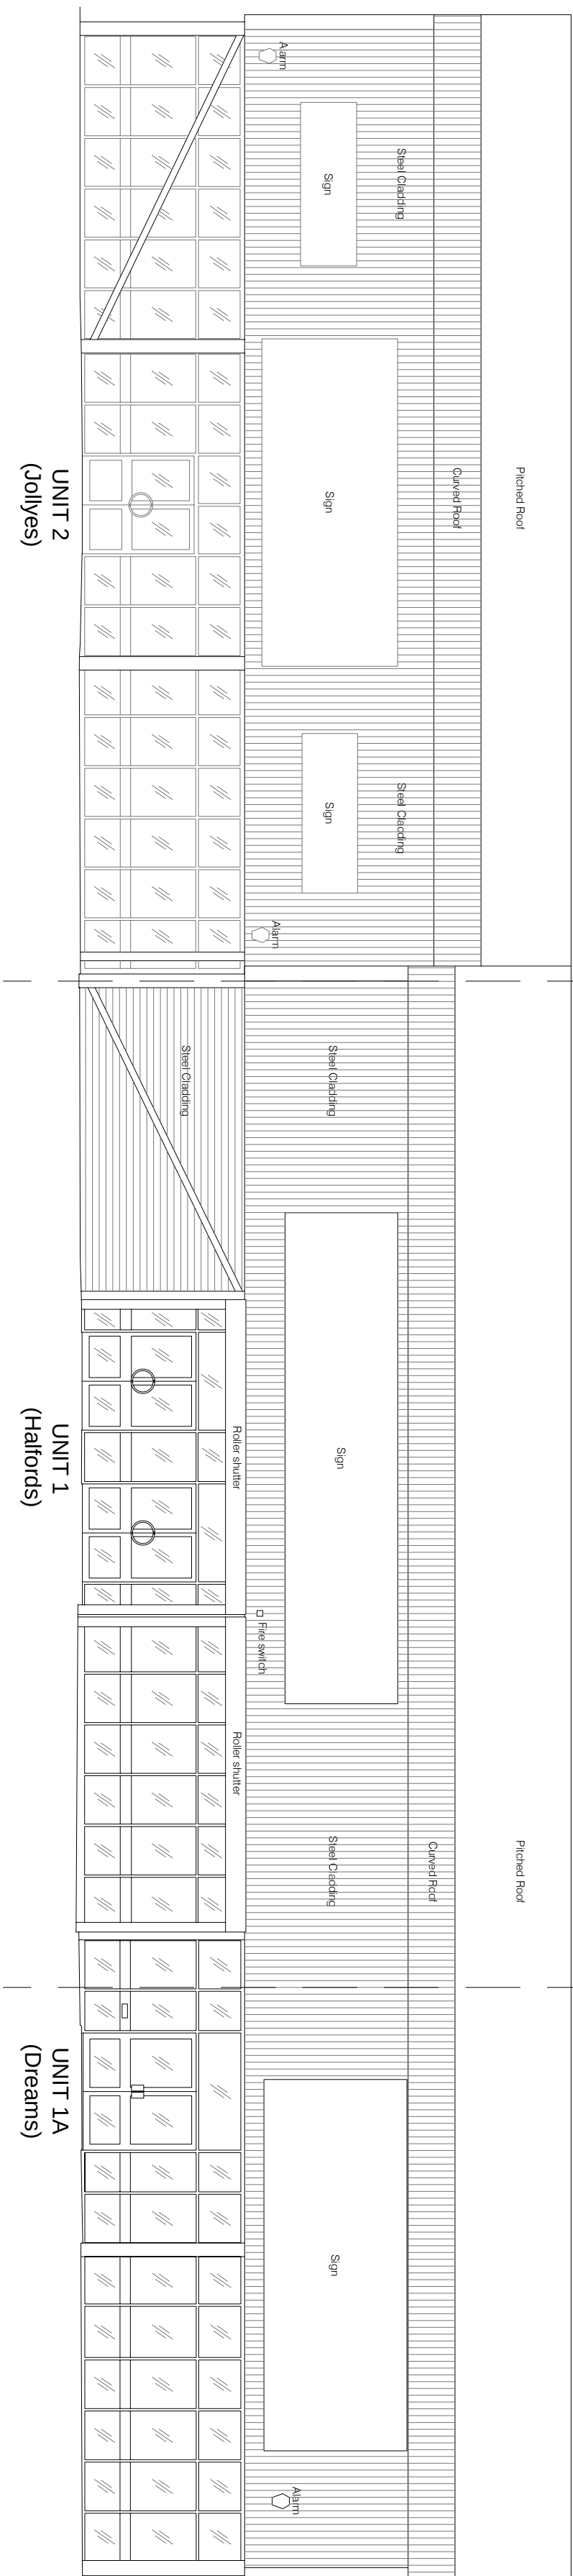

Existing East Elevation

Dividing Wall


Dividing Wall

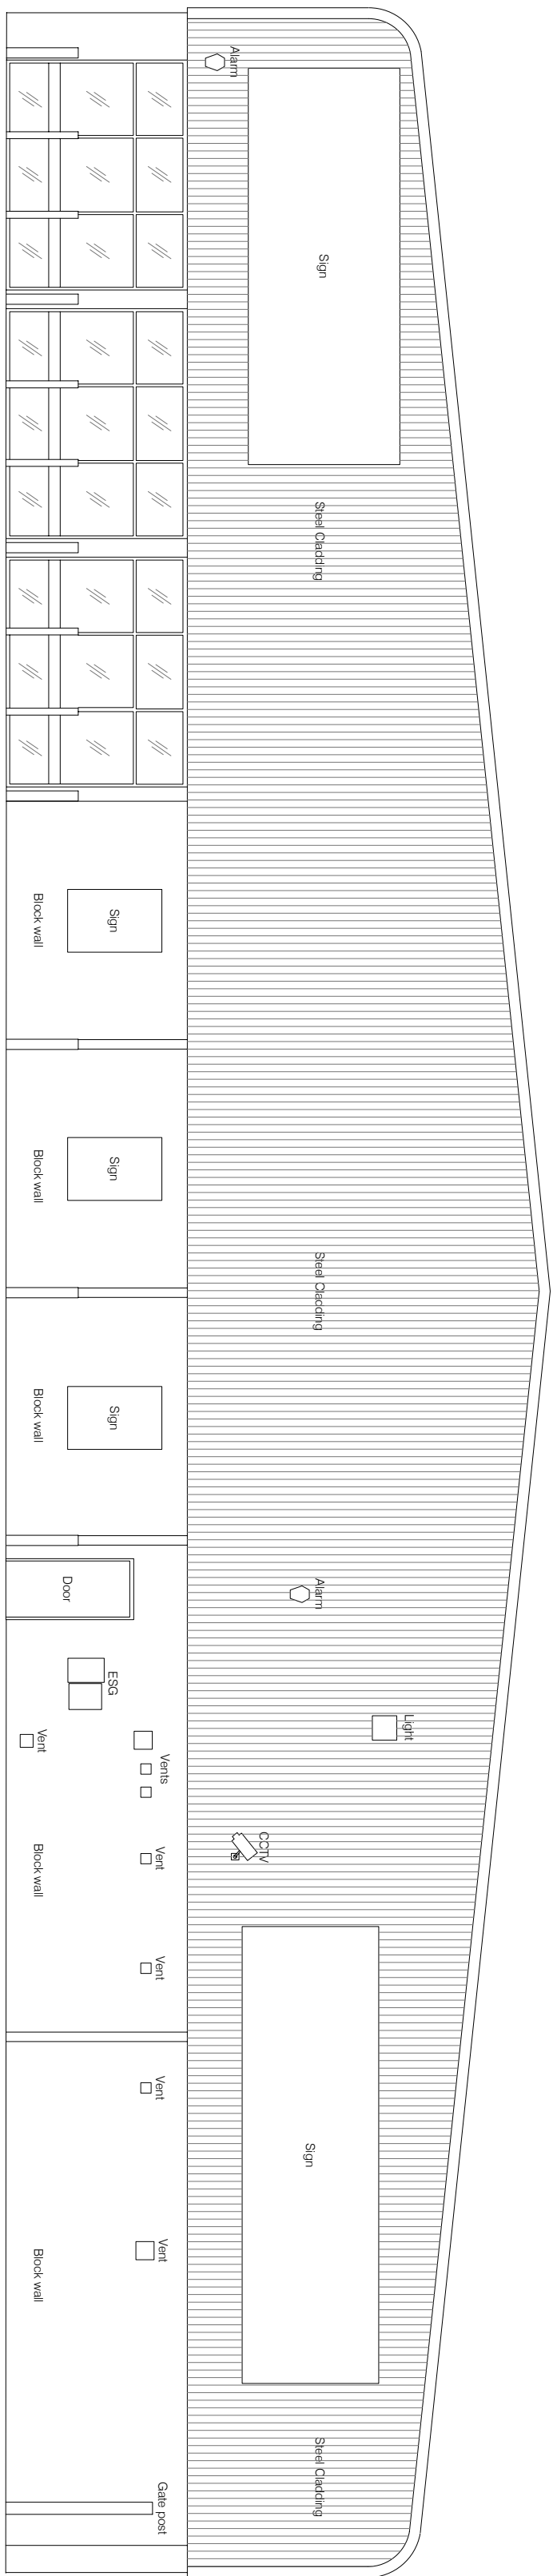

Existing North Elevation

Dividing Wall


Dividing Wall

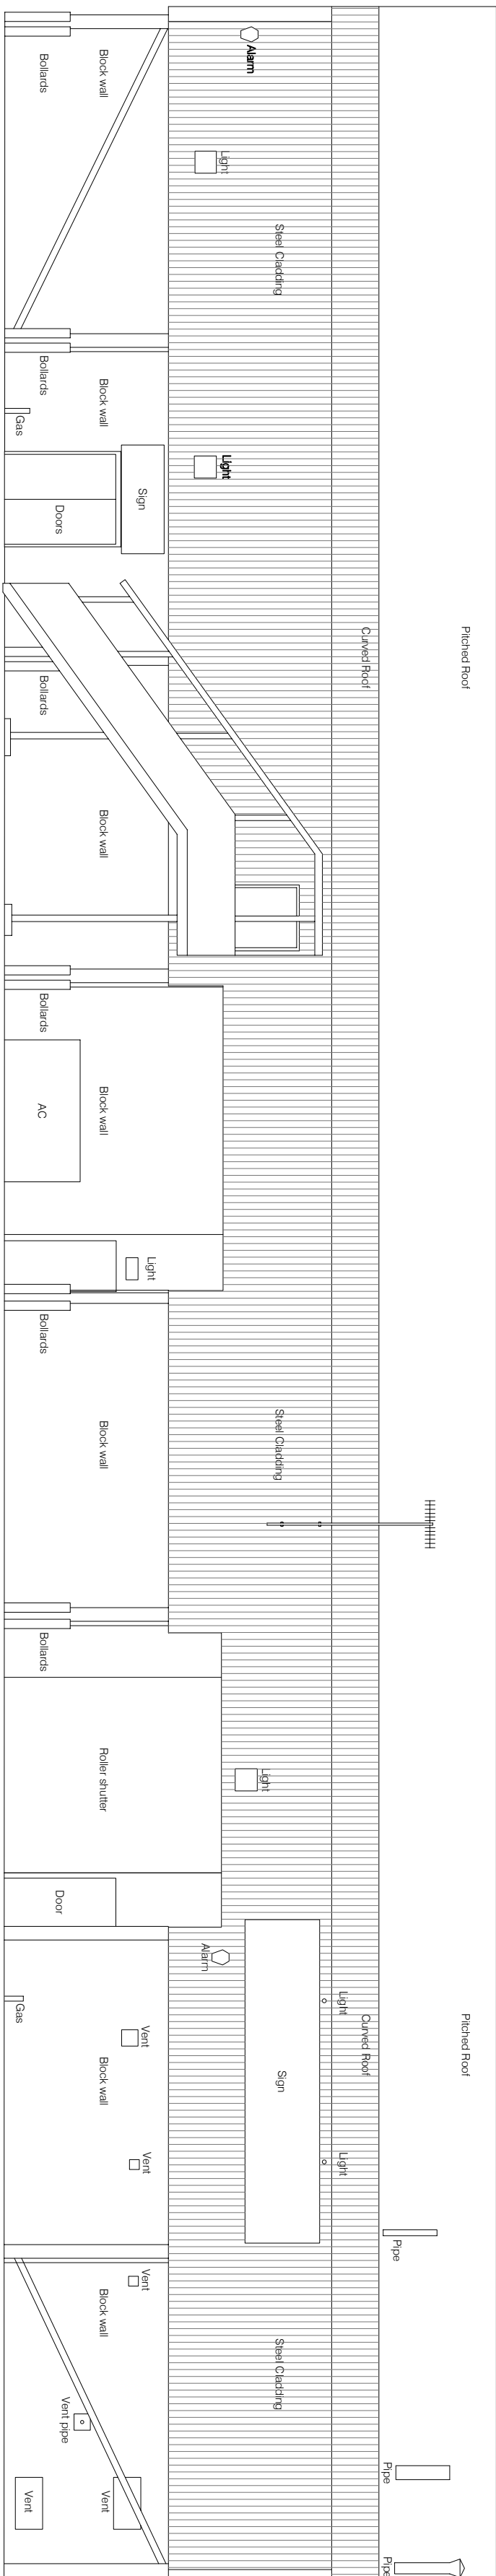

Existing West Elevation

Dividing Wall

Dividing Wall

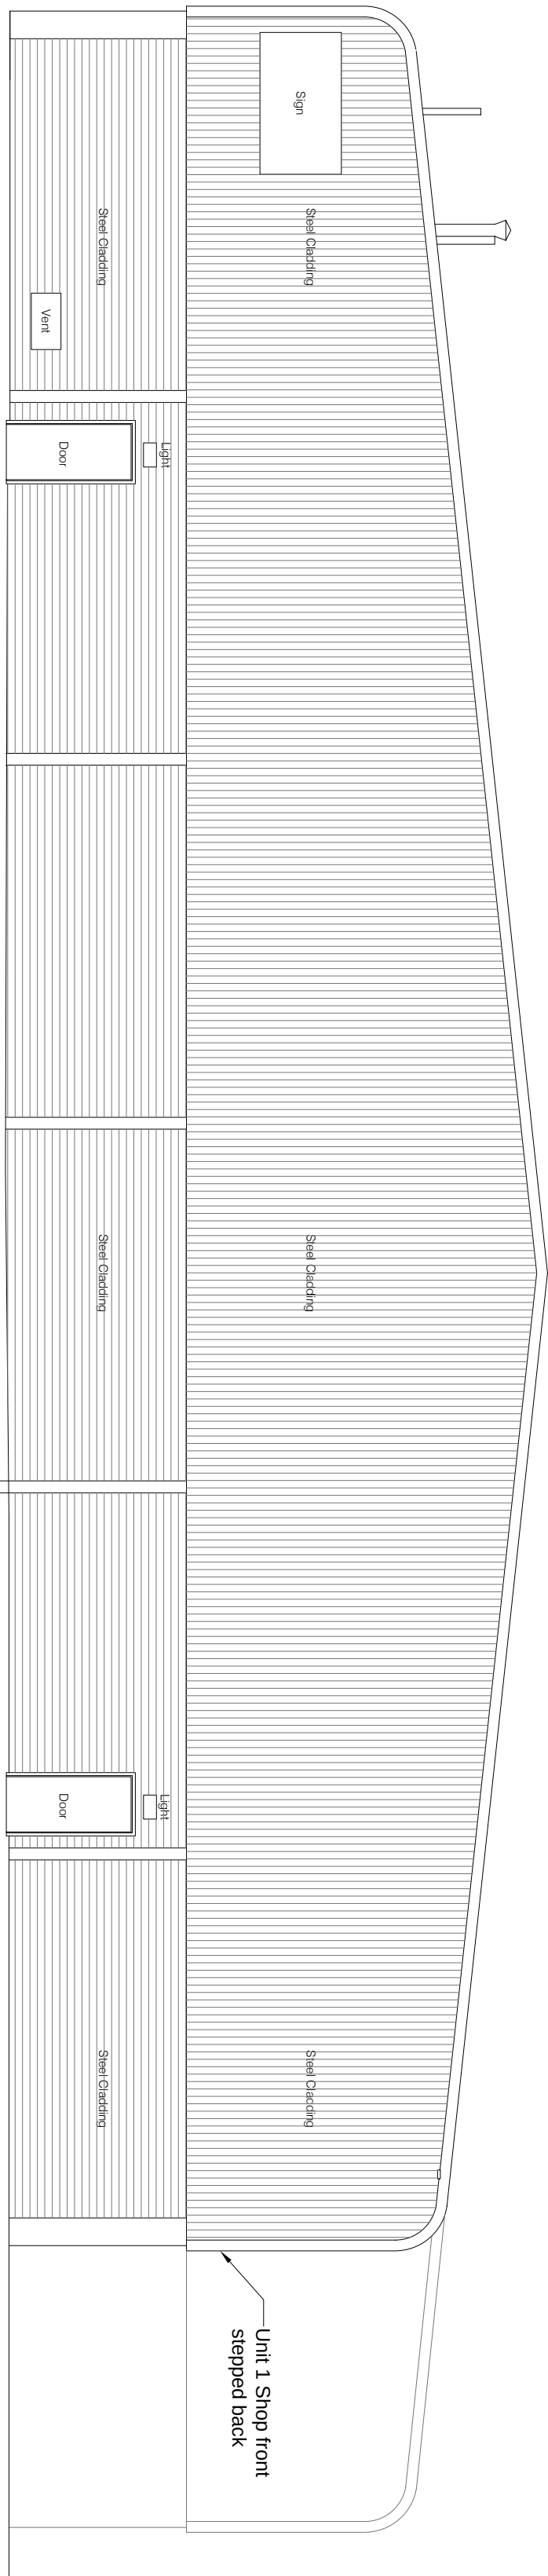

Existing South Elevation

PLANNING

Henderson UK Retail
Warehouse Fund

PROJECT TITLE
Wellington Retail Park
(Phase 2 - Halfords Block)
Waterlooville PO7 7FG

Existing Elevations

December 13
SCALE DRAWING NO.
1:100@A1 216-PL-102.P1

Denning Male Poisoano
Chartered Architects
Ferneberga House
Alexandra Road
Farnborough
Hampshire GU14 6DQ
T +44 (0) 1252 318448
www.dmp-architects.co.uk