




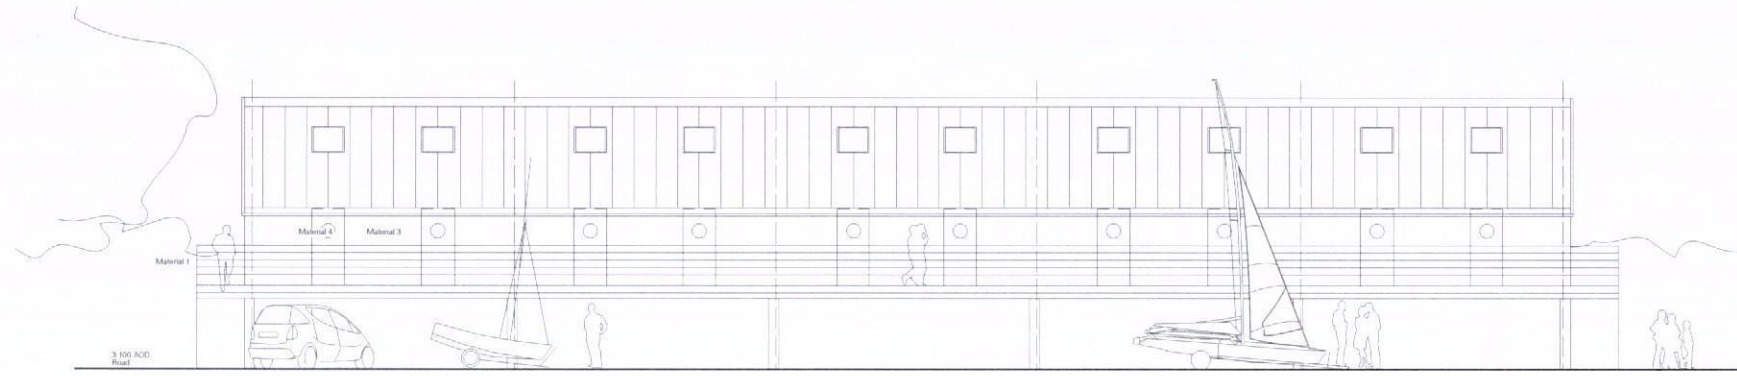


North East Elevation DUNES II

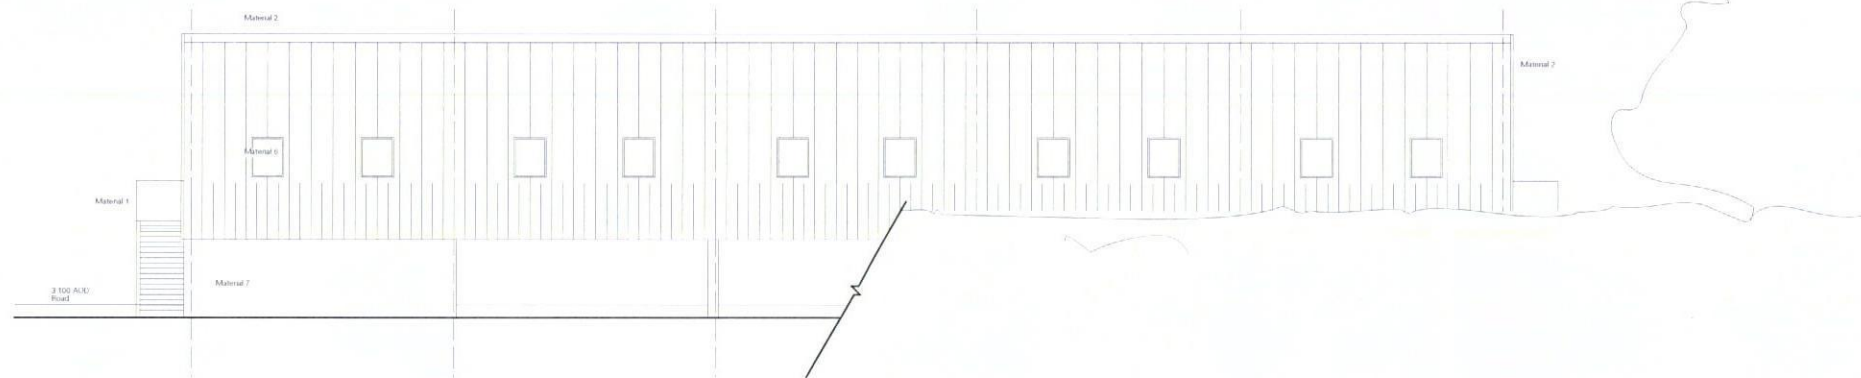


South West Elevation DUNES II

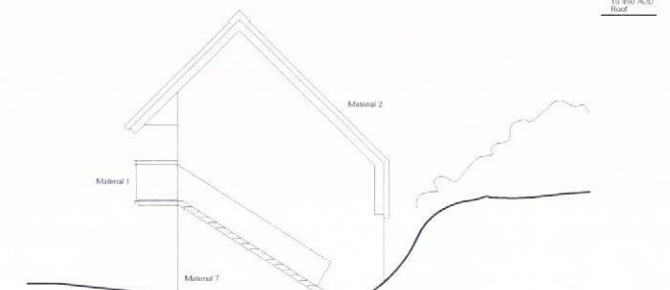

North West Elevation

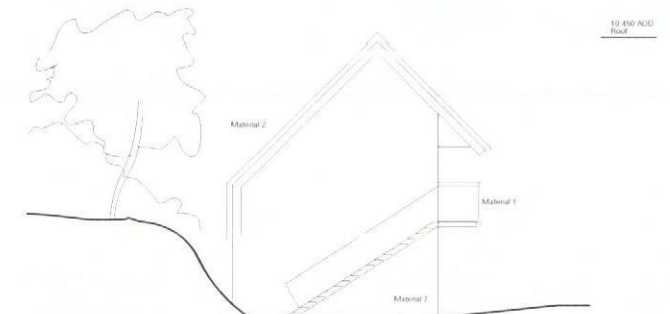


South East Elevation

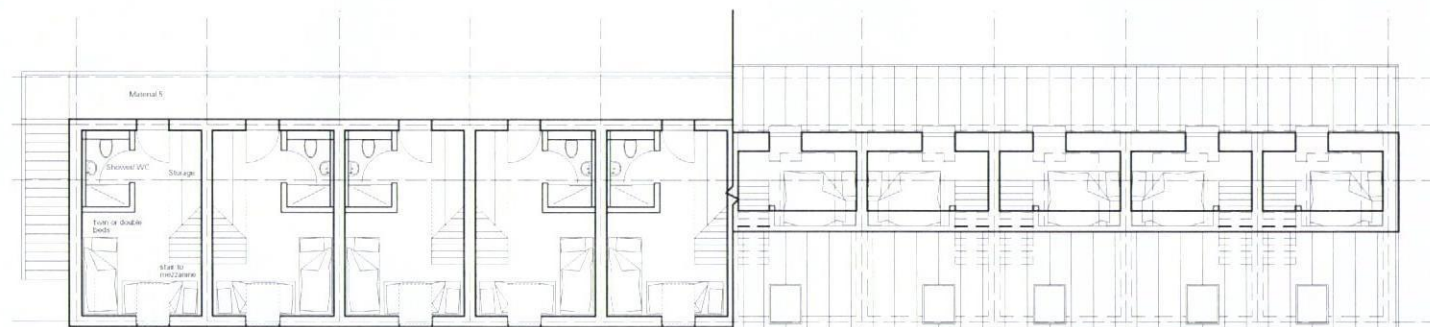


First Floor
[main accommodation level]

Mezzanine level
[bed deck level]

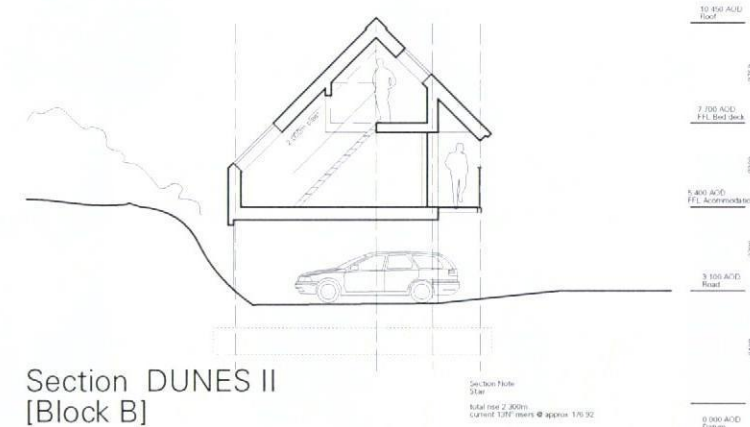

Section DUNES II
[Block B]

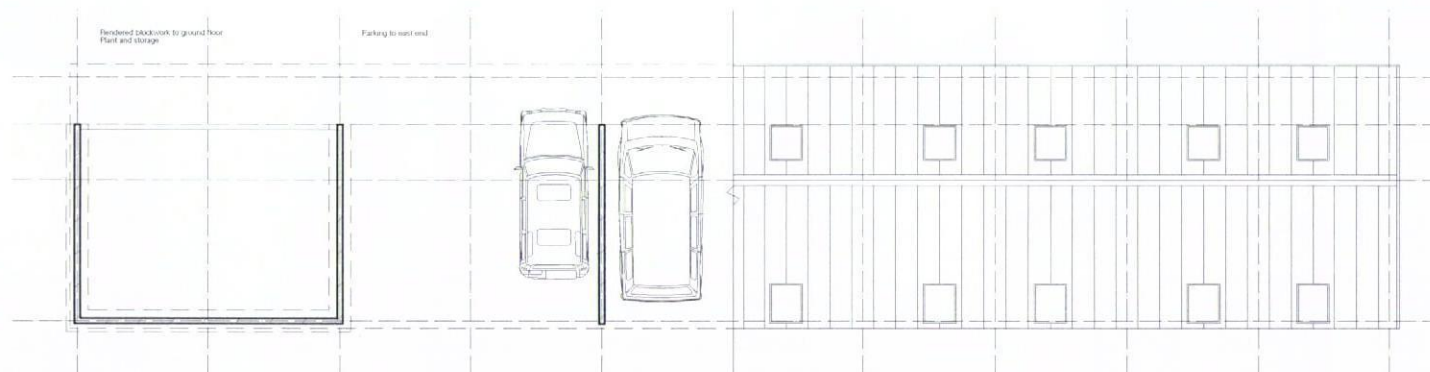

Ground floor Plan
Parking level

Roof Plan

10m 5m 1m 0m

Materials

1. Balustrade posts & stair - Galvanised mild steel, rigging cable and timber handrail (as club house)
2. Roof covering - Zinc standing seam roof as club house and Dune 1
3. Balcony wall - stained T&G timber cladding
4. Doors - stained painted timber
5. Balcony - hardwood timber decking
6. Windows - proprietary opening rooflights to suit roofing system
7. Other external walls - pebble-dash as club house and Dunes 1



Project	
Hayling Island Sailing Club Dunes 2	
Drawing	
Plans, Section and elevations	
Scale	Date
1:100	March 2013
Status	
Application for a non-material amendment	
Drawn by	
RC	
Job n°_Type_Series_Revision	
2386_P_001_A	
do not scale © ArchitecturePLB	
For CDM information refer to the ArchitecturePLB Hazard Elimination and Residual Risk Register. Notes on this drawing refer only to items where a Residual Risk can be clearly linked to a specific item. As recommended within 'ACoSH Managing Health and Safety in Construction', notes do not include generic risk information which must be considered by the relevant contractor.	
53 Great Suffolk Street London SE1 0DB Telephone 020 7922 8500 www.architectureplb.com	51 Thomas Street Winchester SO22 9HD Telephone 01962 842 200