




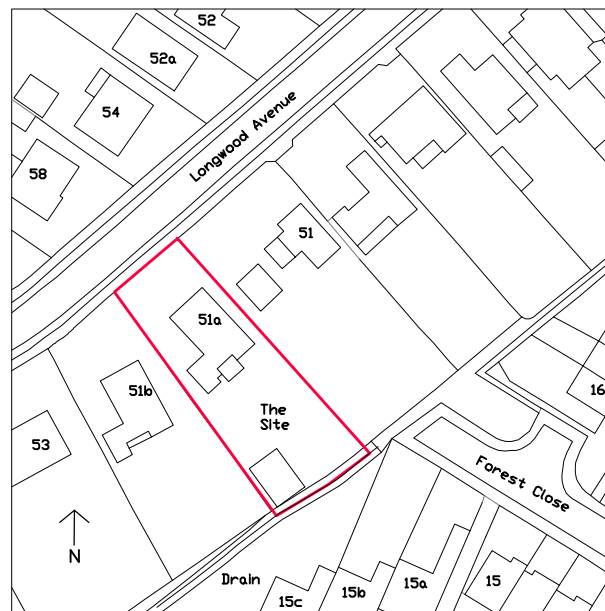


Site Plan 1-1250 Scale

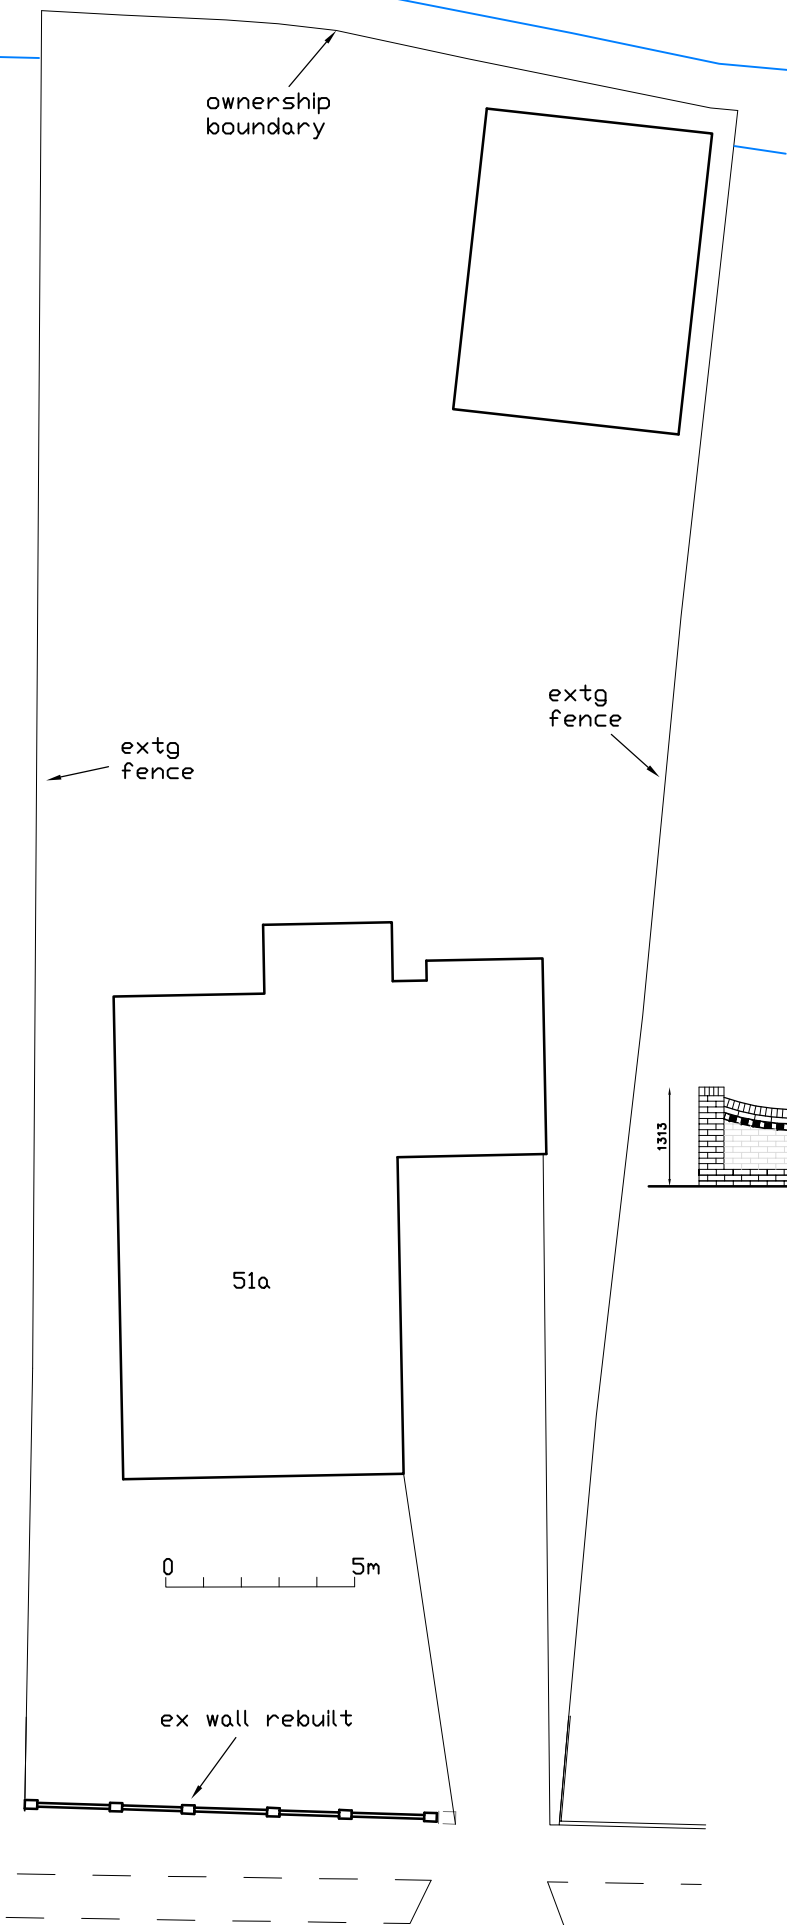

Crown Copyright. All rights reserved.
Licence no. 100019980

 

Elevation of Boundary wall
1/100 Scale

 

R.J.N.Day Dip. Arch.

Proposed rebuilding of front boundary wall
at No 51a Longwood Avenue Cowplain

CLIENT

Mr. & Mrs. P. Belton

TITLE

Site Plan

STATUS

For Planning Application

SCALES

DATE

DRAWN

as shown on Dwg

March 2014

RJND

JOB NO.

DRAWING NO.

REVISION

0314

04

-

Original paper size A4

Site Plan 1/200 Scale