



REAR

SIDE

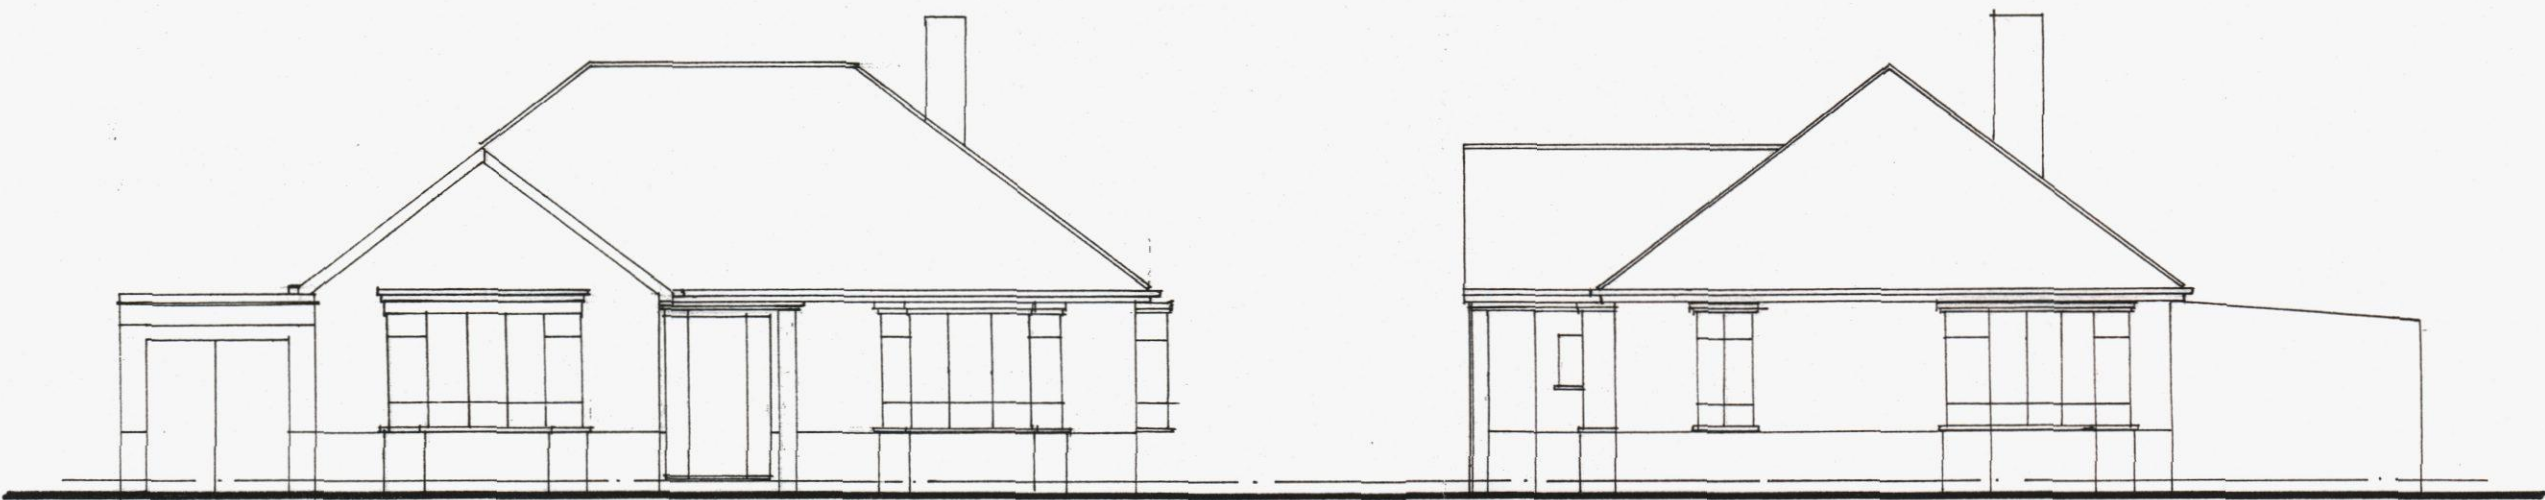

FRONT

SIDE

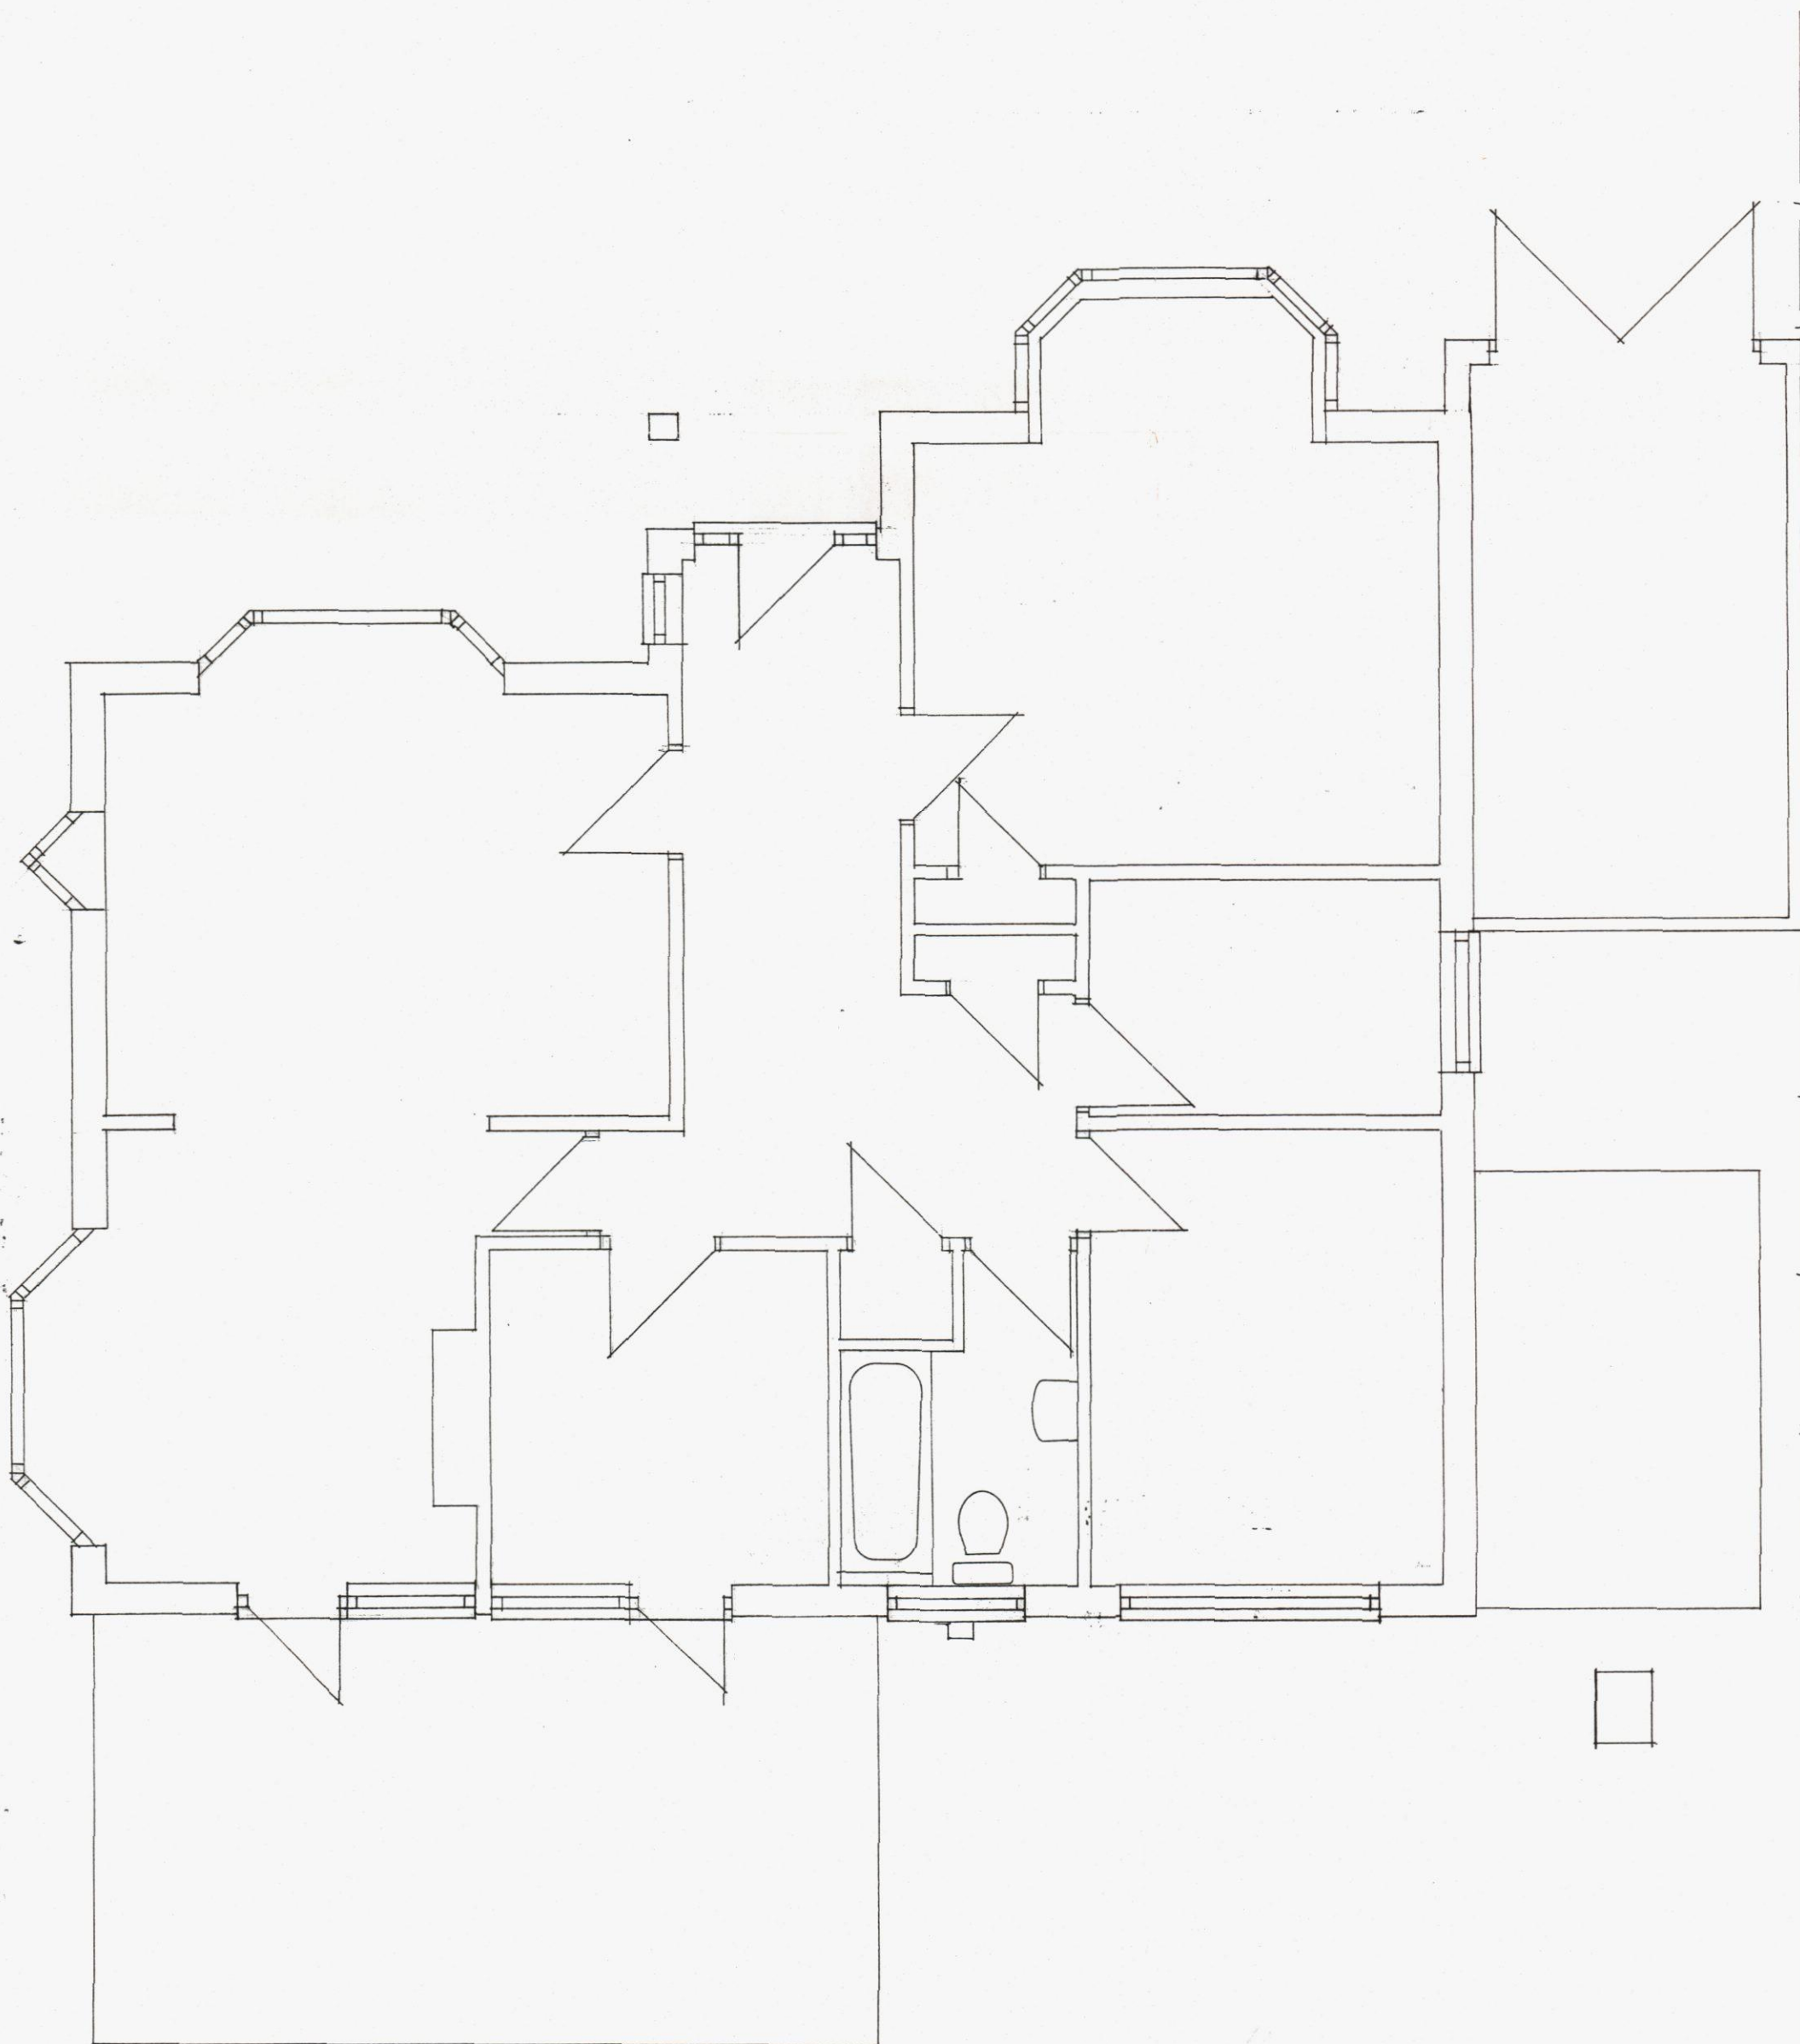

FLOOR PLAN

HAVANT BOROUGH
COUNCIL
7 AUG 2013
RECEIVED

HILLTOP BUILDING
& Roofing Contractors Ltd.
The complete Building Service from Planning to Completion
• RENOVATIONS • EXTENSIONS • DEVELOPMENT

Project **LOFT CONVERSION &
REAR EXTENSION TO
78 SOUTHLEIGH ROAD,
HAVANT,
HAMPSHIRE.**

Client **Mr S Crozier**

Title **PLANNING DRAWING-EXISTING**

Date	Drawn	Scale
June 2013	DT	1:50, 1:100, 1:1250

Dwg. No. **13.198.01**

Rev