

SUPERSEDED



PLOT 39
FRONT ELEVATION (EAST)




PLOT 41




PLOT 41
FRONT ELEVATION TO PLOT 41 (NORTH)



PLOT 41
REAR ELEVATION (WEST)

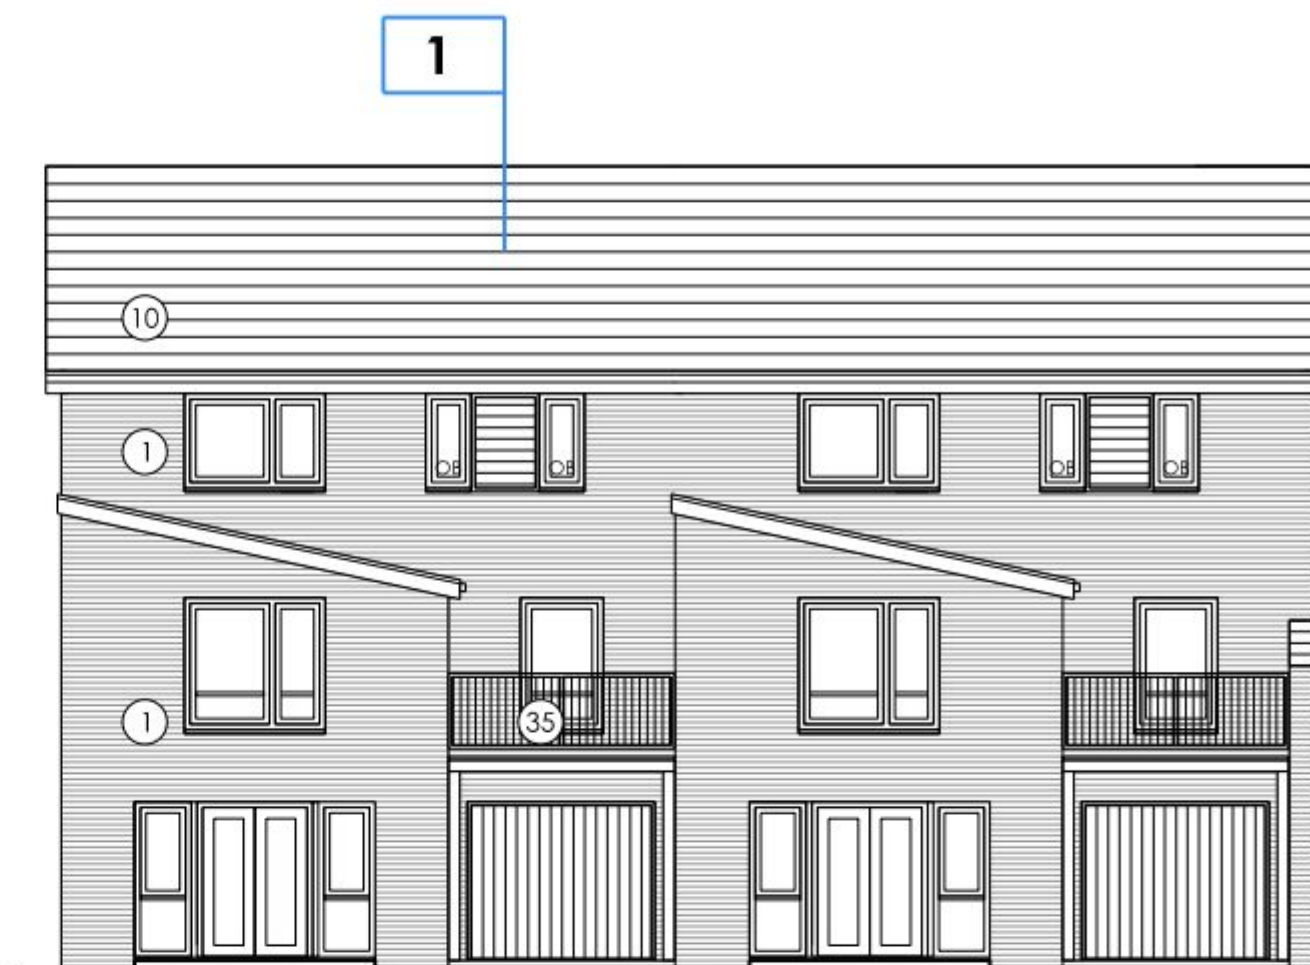


PLOT 40
PLOT 39

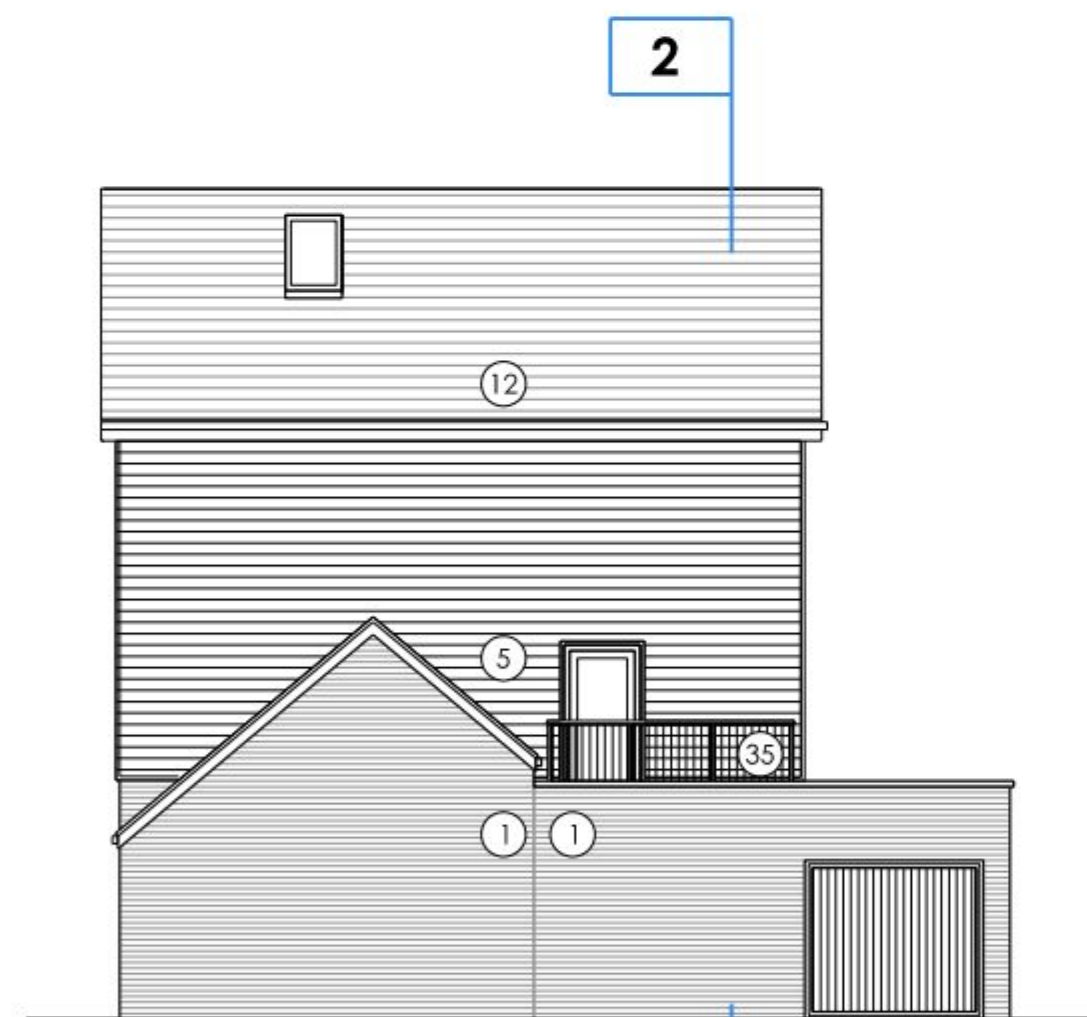


PLOT 41
SIDE ELEVATION TO
PLOT 41 (SOUTH)




PLOT 39
SIDE ELEVATION TO PLOT 39 (SOUTH)

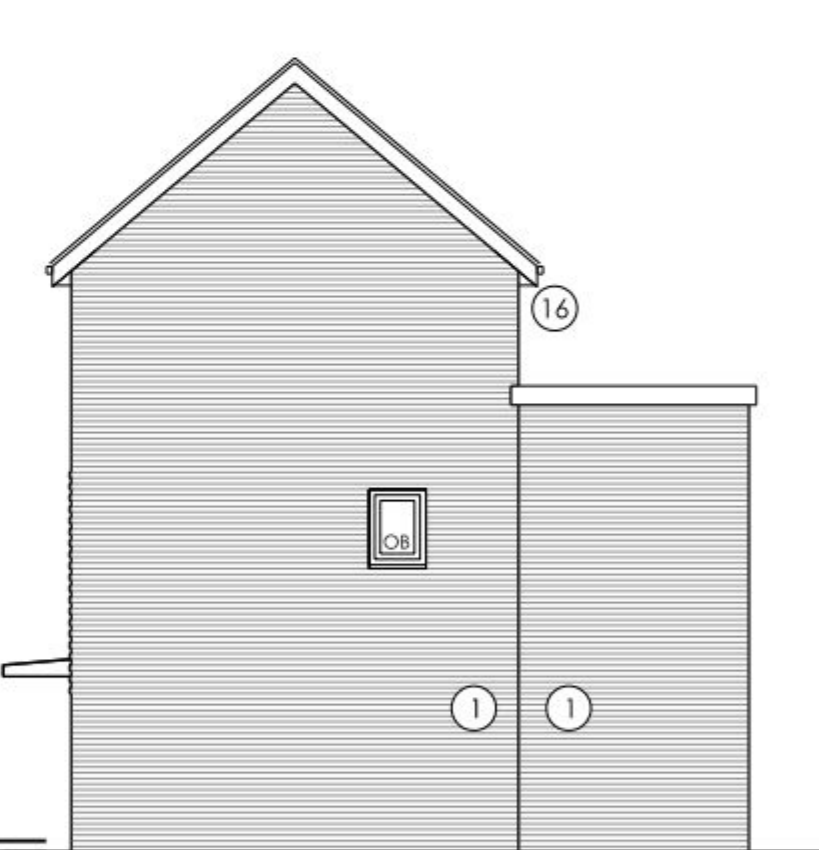

PLOT 40
SIDE ELEVATION TO PLOT 40 (NORTH)

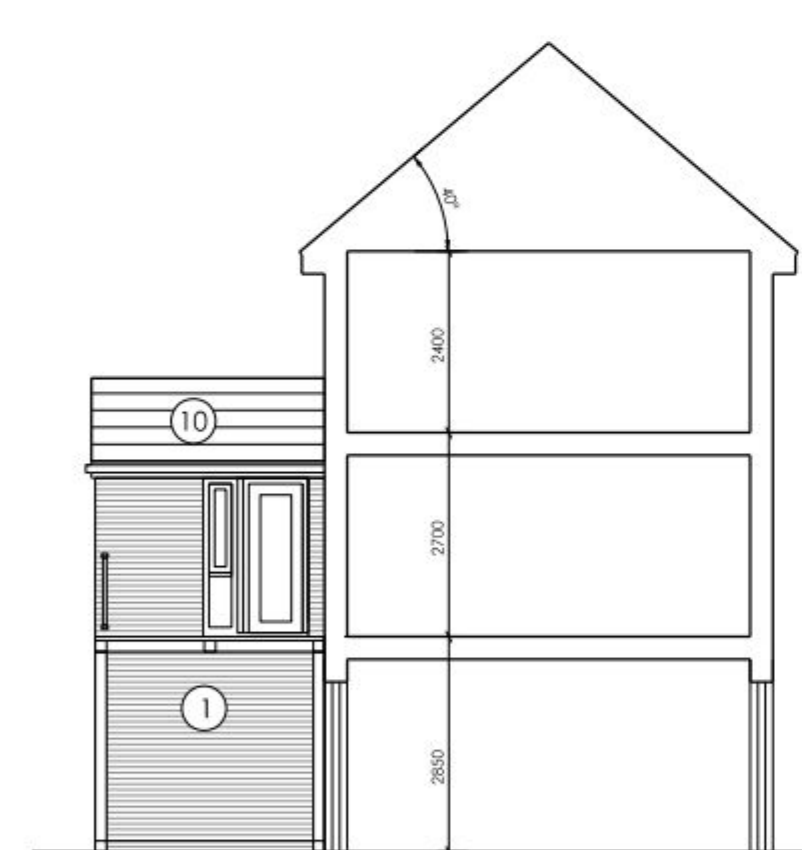

PLOT 40
SECTION 1-1

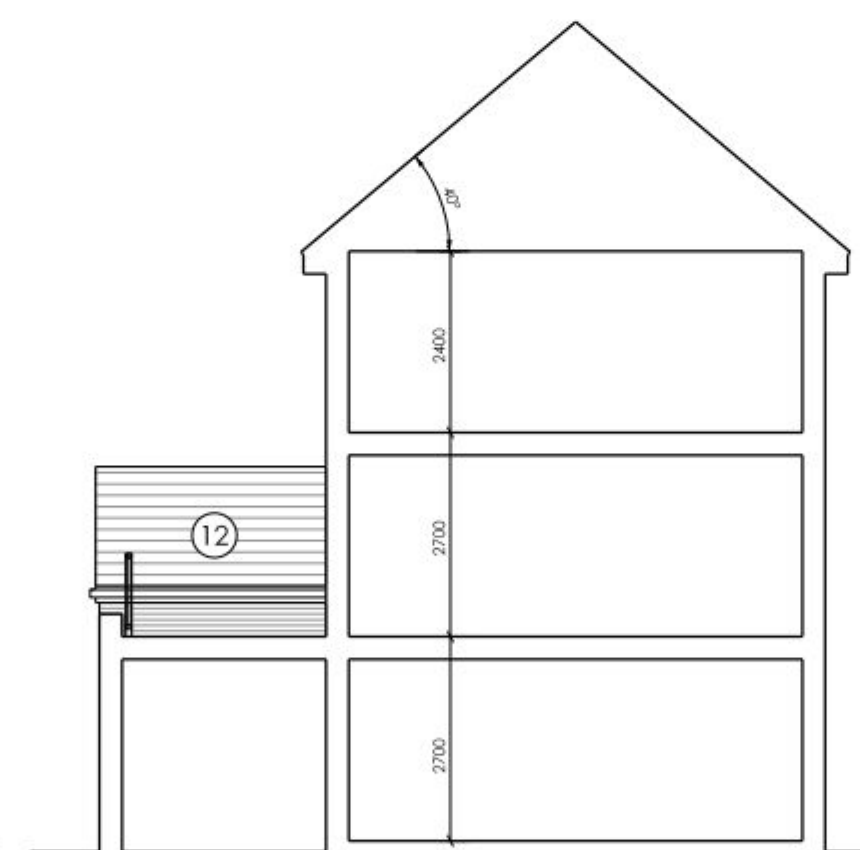

PLOT 41
SECTION 2-2



KEY PLAN (N.T.S.)

MATERIALS KEY

- WALLS**
- 01 Red Multi stock face brickwork
 - 02 Red Multi brick - projected brick - header details
 - 03 Buff face brickwork - header details
 - 04 Buff brick - projected brick details
 - 05 Horizontal / vertical (as shown) timber type cladding - natural colour
 - 06 white horizontal cladding.
- ROOF/EAVES/VERGES/SOFTS/RAINWATER GOODS**
- 10 Blue/black slate with matching ridge + hip slates
 - 11 Red/brown plain clay tiles
 - 12 Orange/brown plain clay tiles
 - 13 Grey pressed metal cappings/ trims to flat roof parapet walls etc
 - 14 Black UPVC rainwater goods
 - 15 Projected Black eaves, verge,soffit and bargeboards
 - 16 Flush Black eaves, verge,soffit and bargeboards
 - 17 metal chimney flue

- WINDOWS/DOOR AND GLAZING SYSTEMS**
- 20 White UPVC framed window,doors & glazing systems
 - 21 Velux roof lights

N.B OB = OBSCURE GLAZING

- DOORS/PORCHES/GUARDINGS**
- 30 Profiled timber type front/rear doors, to style shown
 - 31 White framed glazed main entrance doors to apartments
 - 32 Painted profiled/loured doors and screens to cycles and bin stores etc
 - 33 Profiled timber type steel garage doors to style shown
 - 34 GRP grey canopies/ porches
 - 35 Metal railing/guarding to balconies
 - 36 Painted steel gates/railings/post

IMPORTANT NOTE FOR USE OF THIS DRAWING: THIS DRAWING HAS BEEN PRODUCED SPECIFICALLY FOR USE ON THE PROJECT. POPE PRIESTLEY ARCHITECTS CANNOT BE HELD RESPONSIBLE FOR REUSE OF THE INFORMATION BY OTHERS FOR ANY PURPOSE OTHER THAN FOR WHICH IT IS SPECIFICALLY INTENDED. THIS DRAWING REFLECTS STANDARDS AGREED FOR THE PROJECT AND CURRENT AT THE TIME OF PRODUCTION AND WILL NOT BE UPDATED IN ACCORDANCE WITH CHANGING LEGISLATION AND/ OR OTHER REQUIREMENTS.

SCALE BAR = 10mm EVERY 1mm AT TRUE SCALE

PLANNING ISSUE

SCALE 1:100

DATE

JAN2012

AUTHOR

-

CHECK

-

DRAWING NO

PP1169/ 129-10

REVISION

P1

POPE PRIESTLEY ARCHITECTS
ARCHITECTURE | TOWN PLANNING | URBAN DESIGN
FERRY HOUSE, CANUTE ROAD, SOUTHAMPTON, HAMPSHIRE, SO14 3FJ. T: +44 (0)23 80332288 F: +44 (0)23 80632886 E: info@poppriestley.co.uk
RESIDENTIAL DEVELOPMENT
PORTSDOWN HILL ROAD
HAYVANT
PO9 3NA
BLOCK K HOUSES
PLOTS 39-41 ELEVATIONS
PP1169/ 129-10
P1