

NOTES

Permission is granted to scale from this drawing for the purpose of local Authority Planning Approval only. In all other circumstances DO NOT scale from this drawing. Please contact this office for any additional information required.


Contractors, Sub Contractors and Suppliers are to check all relevant dimensions and levels of the site and building before commencing any stop drawings or building work. Any discrepancies should be recorded to the Architect.

Where applicable the drawing is to be read in conjunction with the Consultants' drawings.

This drawing is the copyright of Telford King Ltd. All rights reserved.

Ordnance Survey Data © Crown Copyright. All rights reserved. Licence No. 100007356

REV	DESCRIPTION	DATE	AUTH	CHKD
-----	-------------	------	------	------

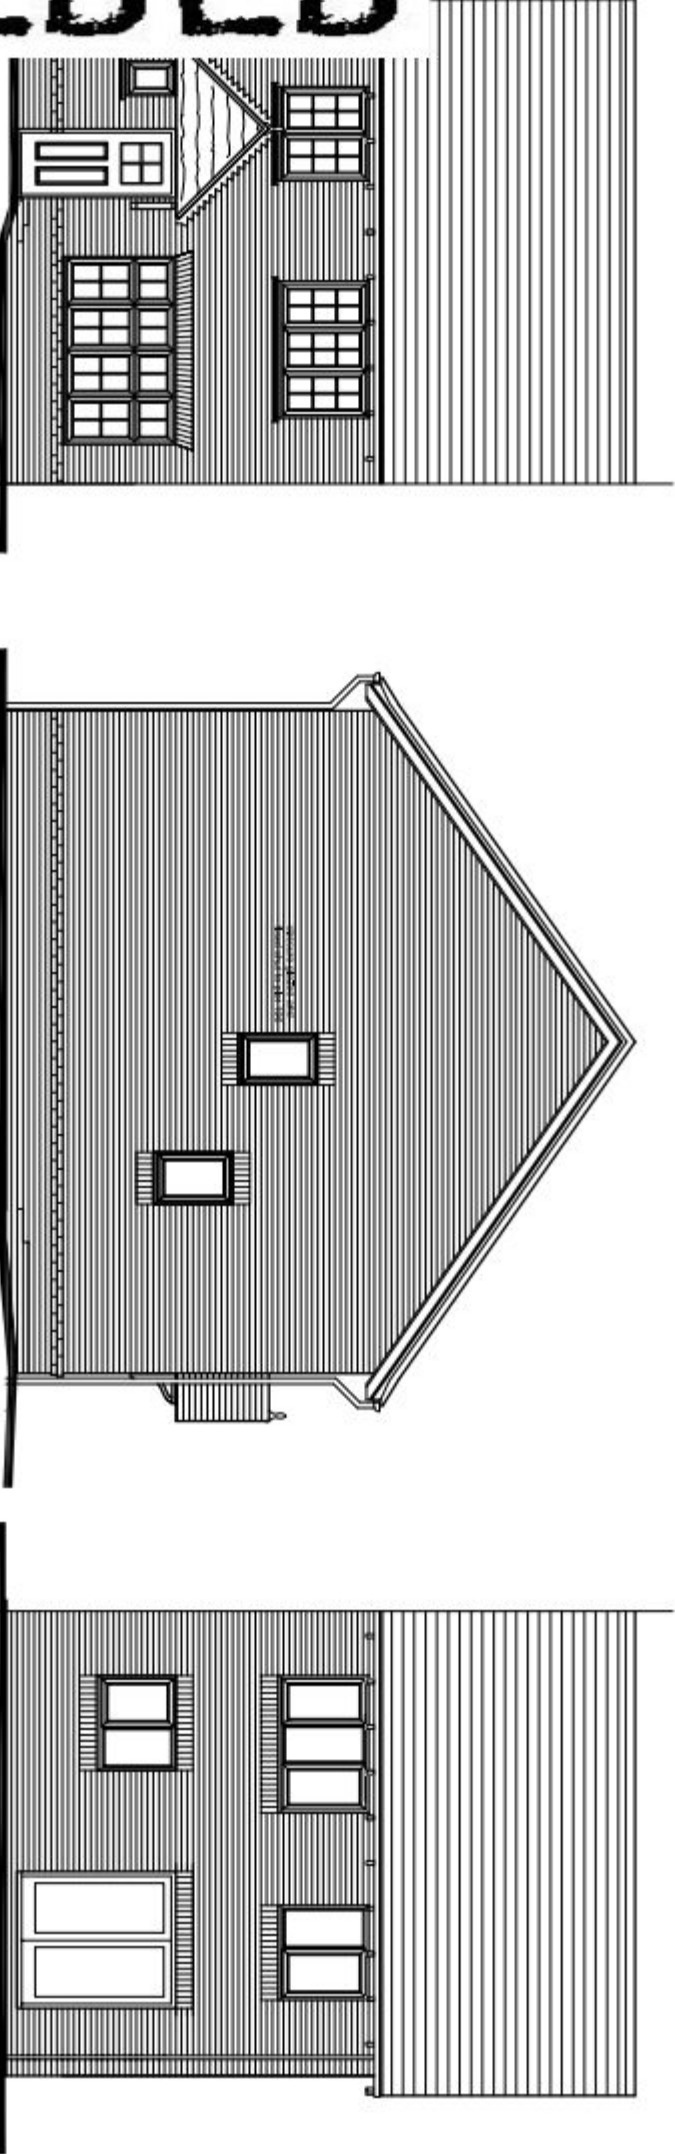


Front Elevation


Side Elevation

Rear Elevation

SUPERSEDED

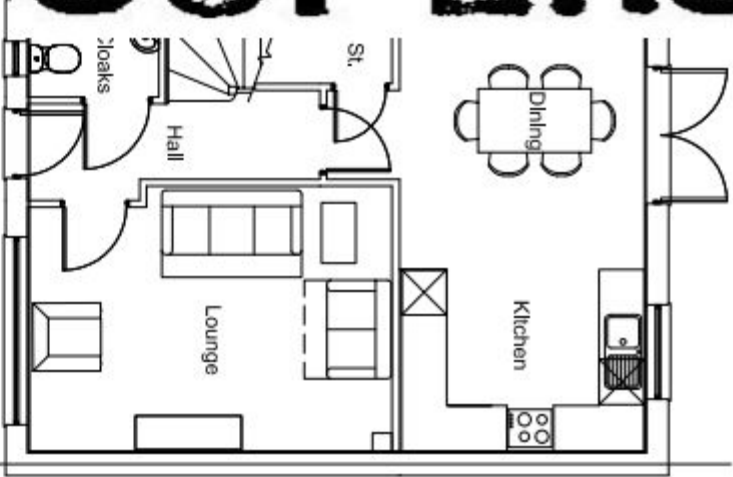

Ground Floor Plan

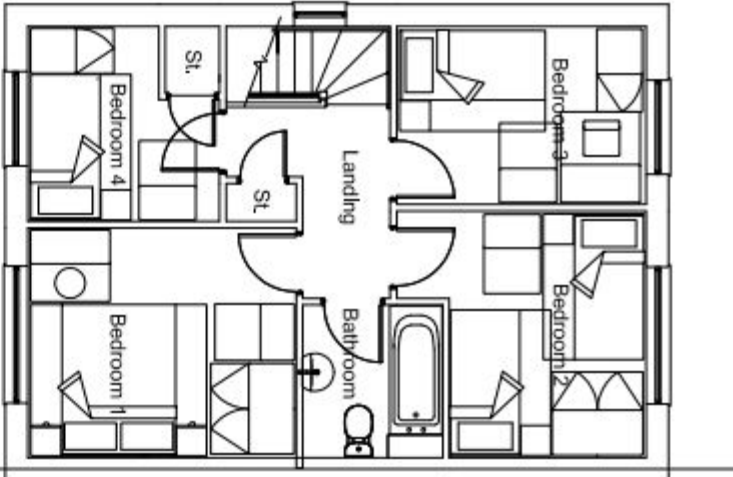

First Floor Plan

HouseType	TEME	Variation
Bedrooms	4	Persons
Sq. ft	989	Sq. m
Finish	91.92	As Drawn - 197
Sq. ft	1004	Sq. m
Structural		Handed - 196



PLANNING



ARCHITECTS : URBAN DESIGNERS | SUSTAINABILITY CONSULTANTS
Building 200, The Gateway, Parkway Road, Kilmarnock, Renfrewshire, Glasgow, G5 8 2PE
Tel: 01755 387700 Fax: 01755 387701 www.telfordking.co.uk

PROJECT
Berewood, Phase 2

Waterlooville
For: Redrow Homes (Southern)

DRAWING
House Type Tem

Floor Plans & Elevations

SCALE	DATE	AUTH	CHKD
1:100 @ A3	Oct 2013	ND	
JOB NO.	DRAWING NO.	REV	
REDR1305.24	HT. TEME.pr		