




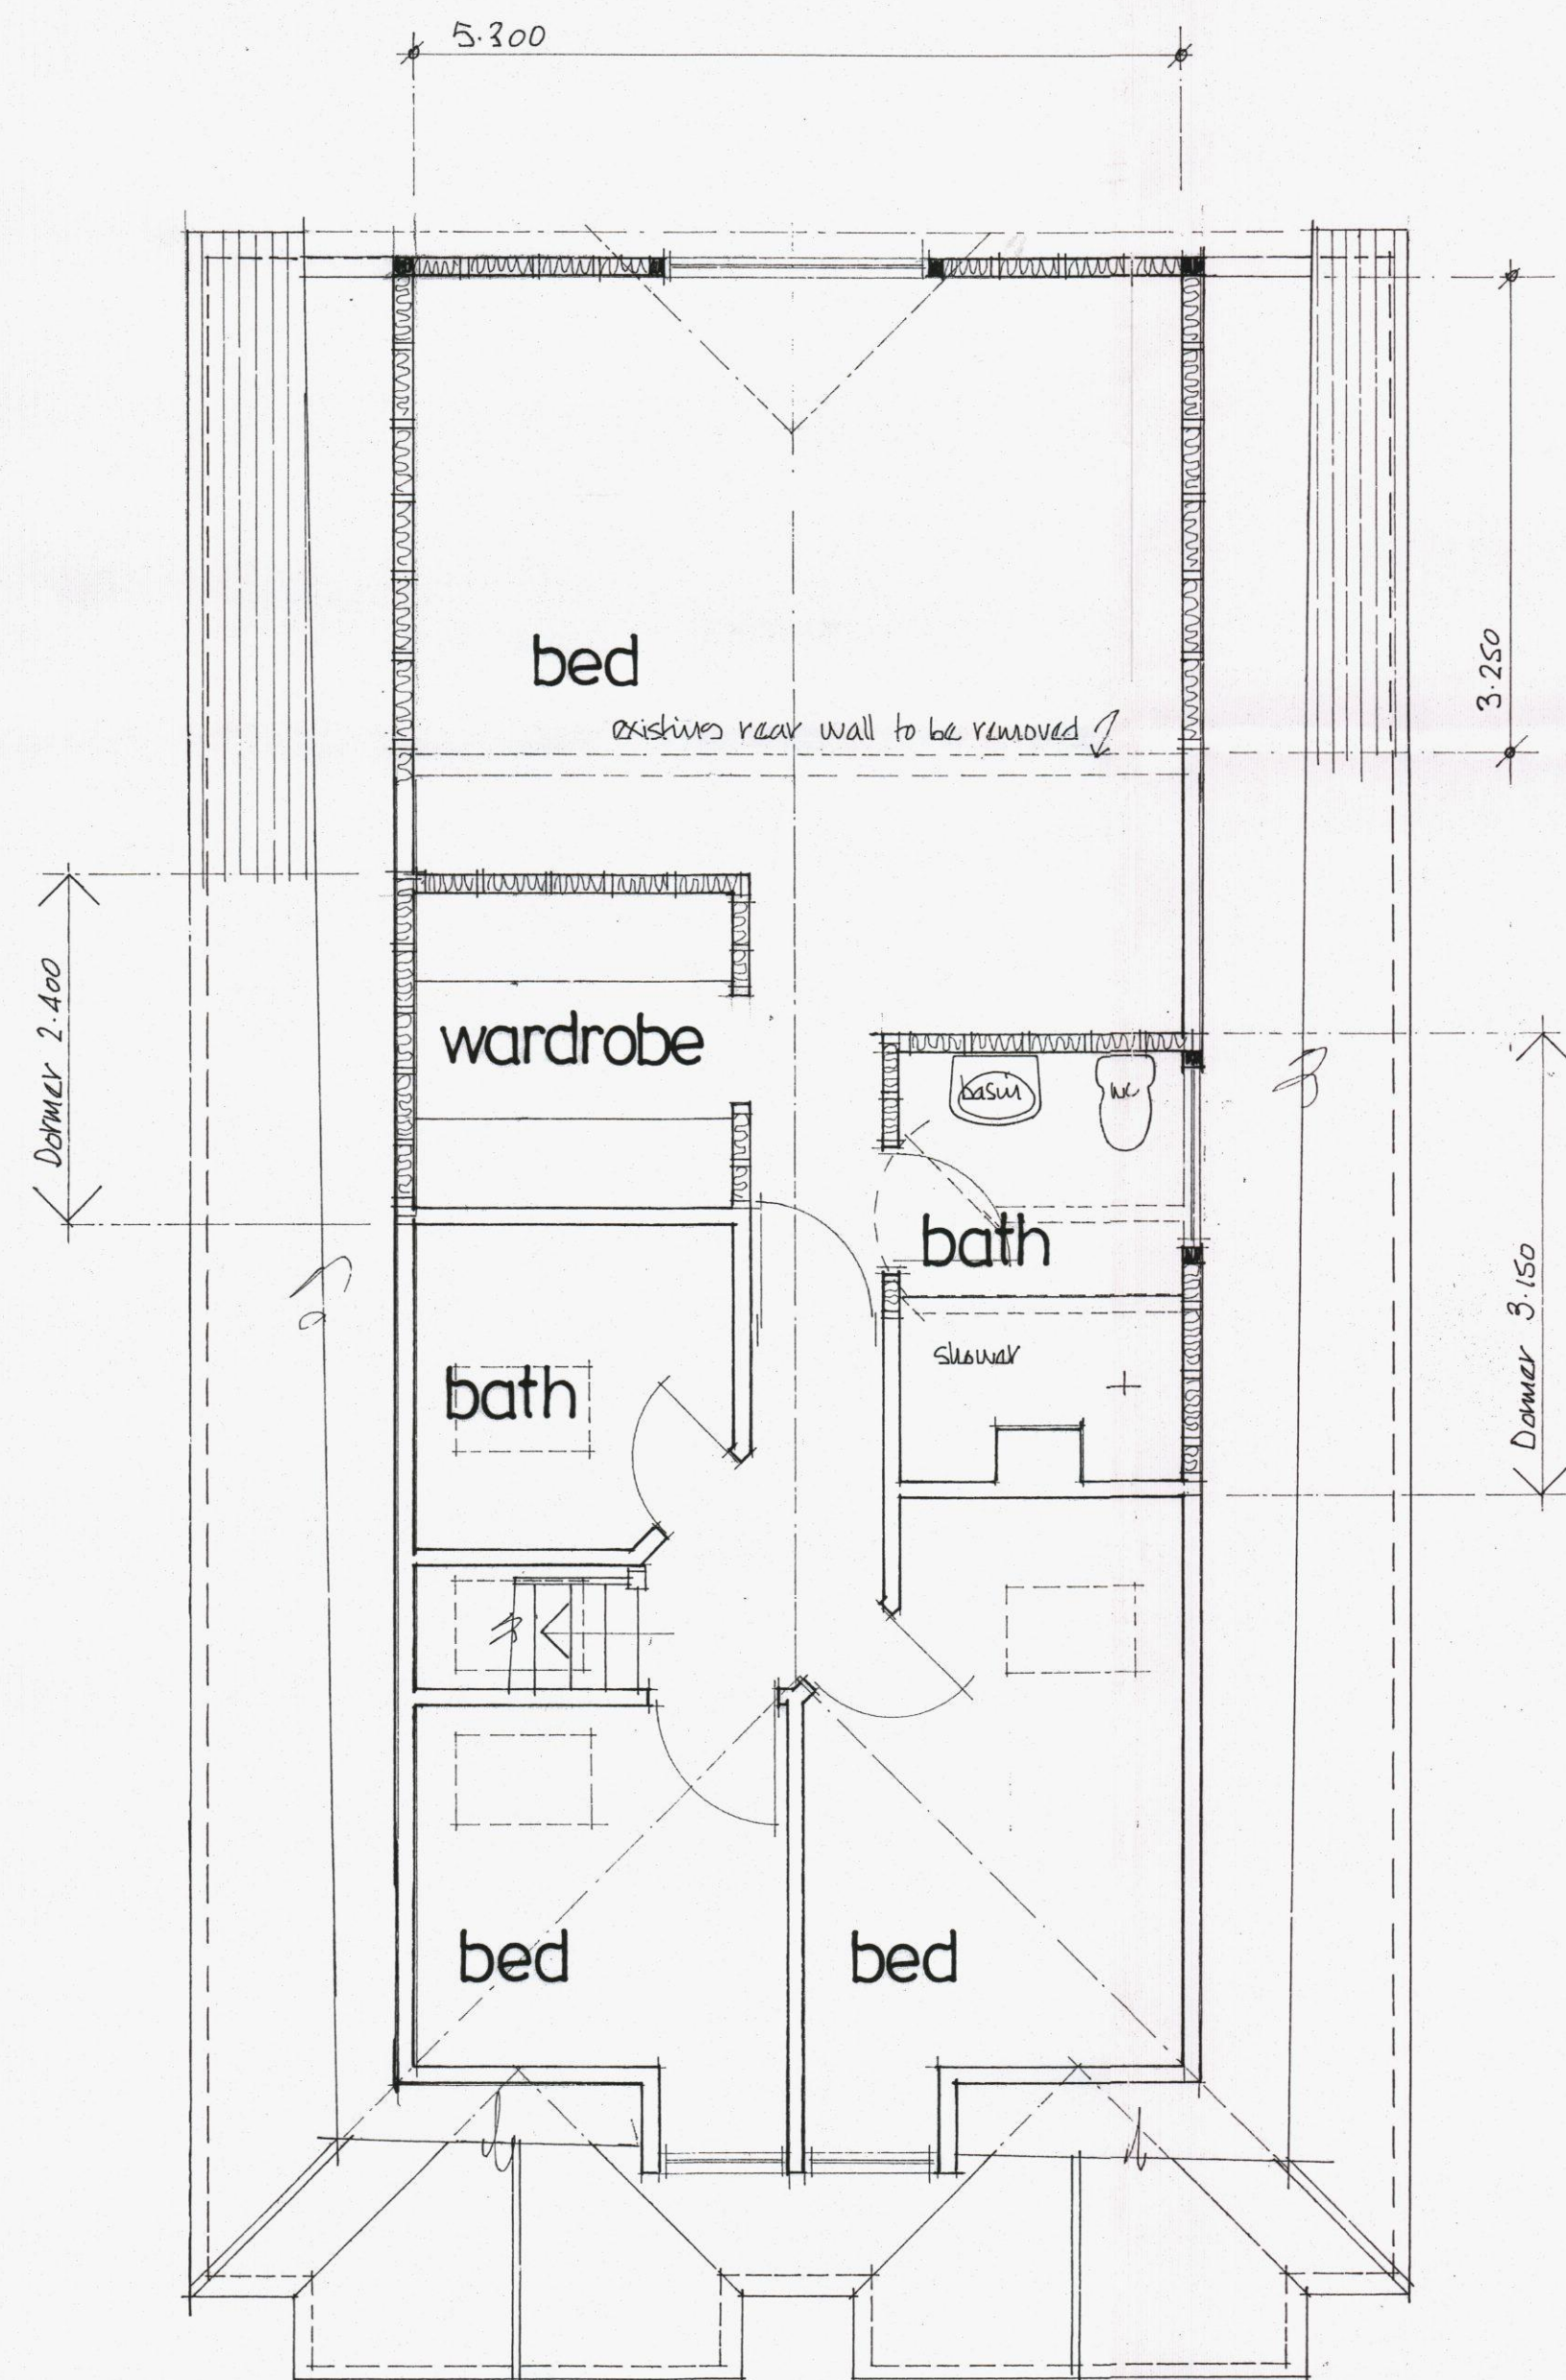

ground floor plan

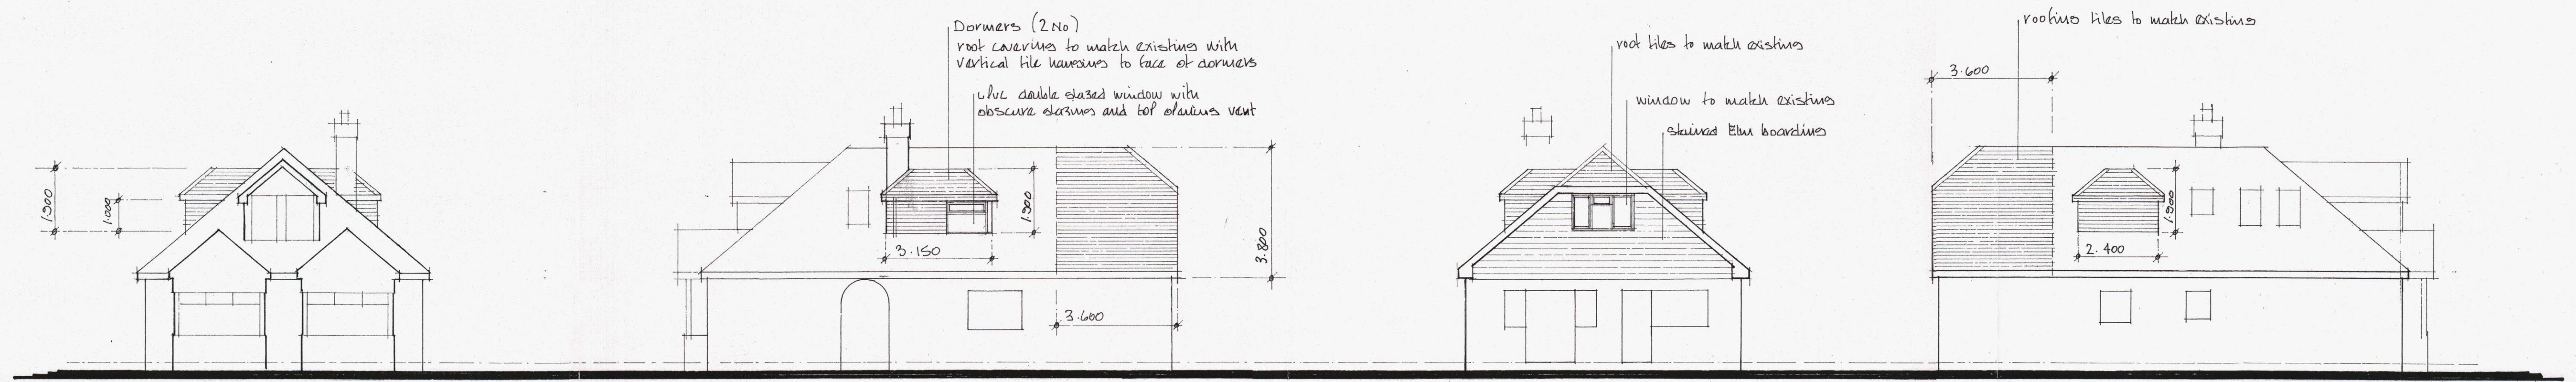

roof plan

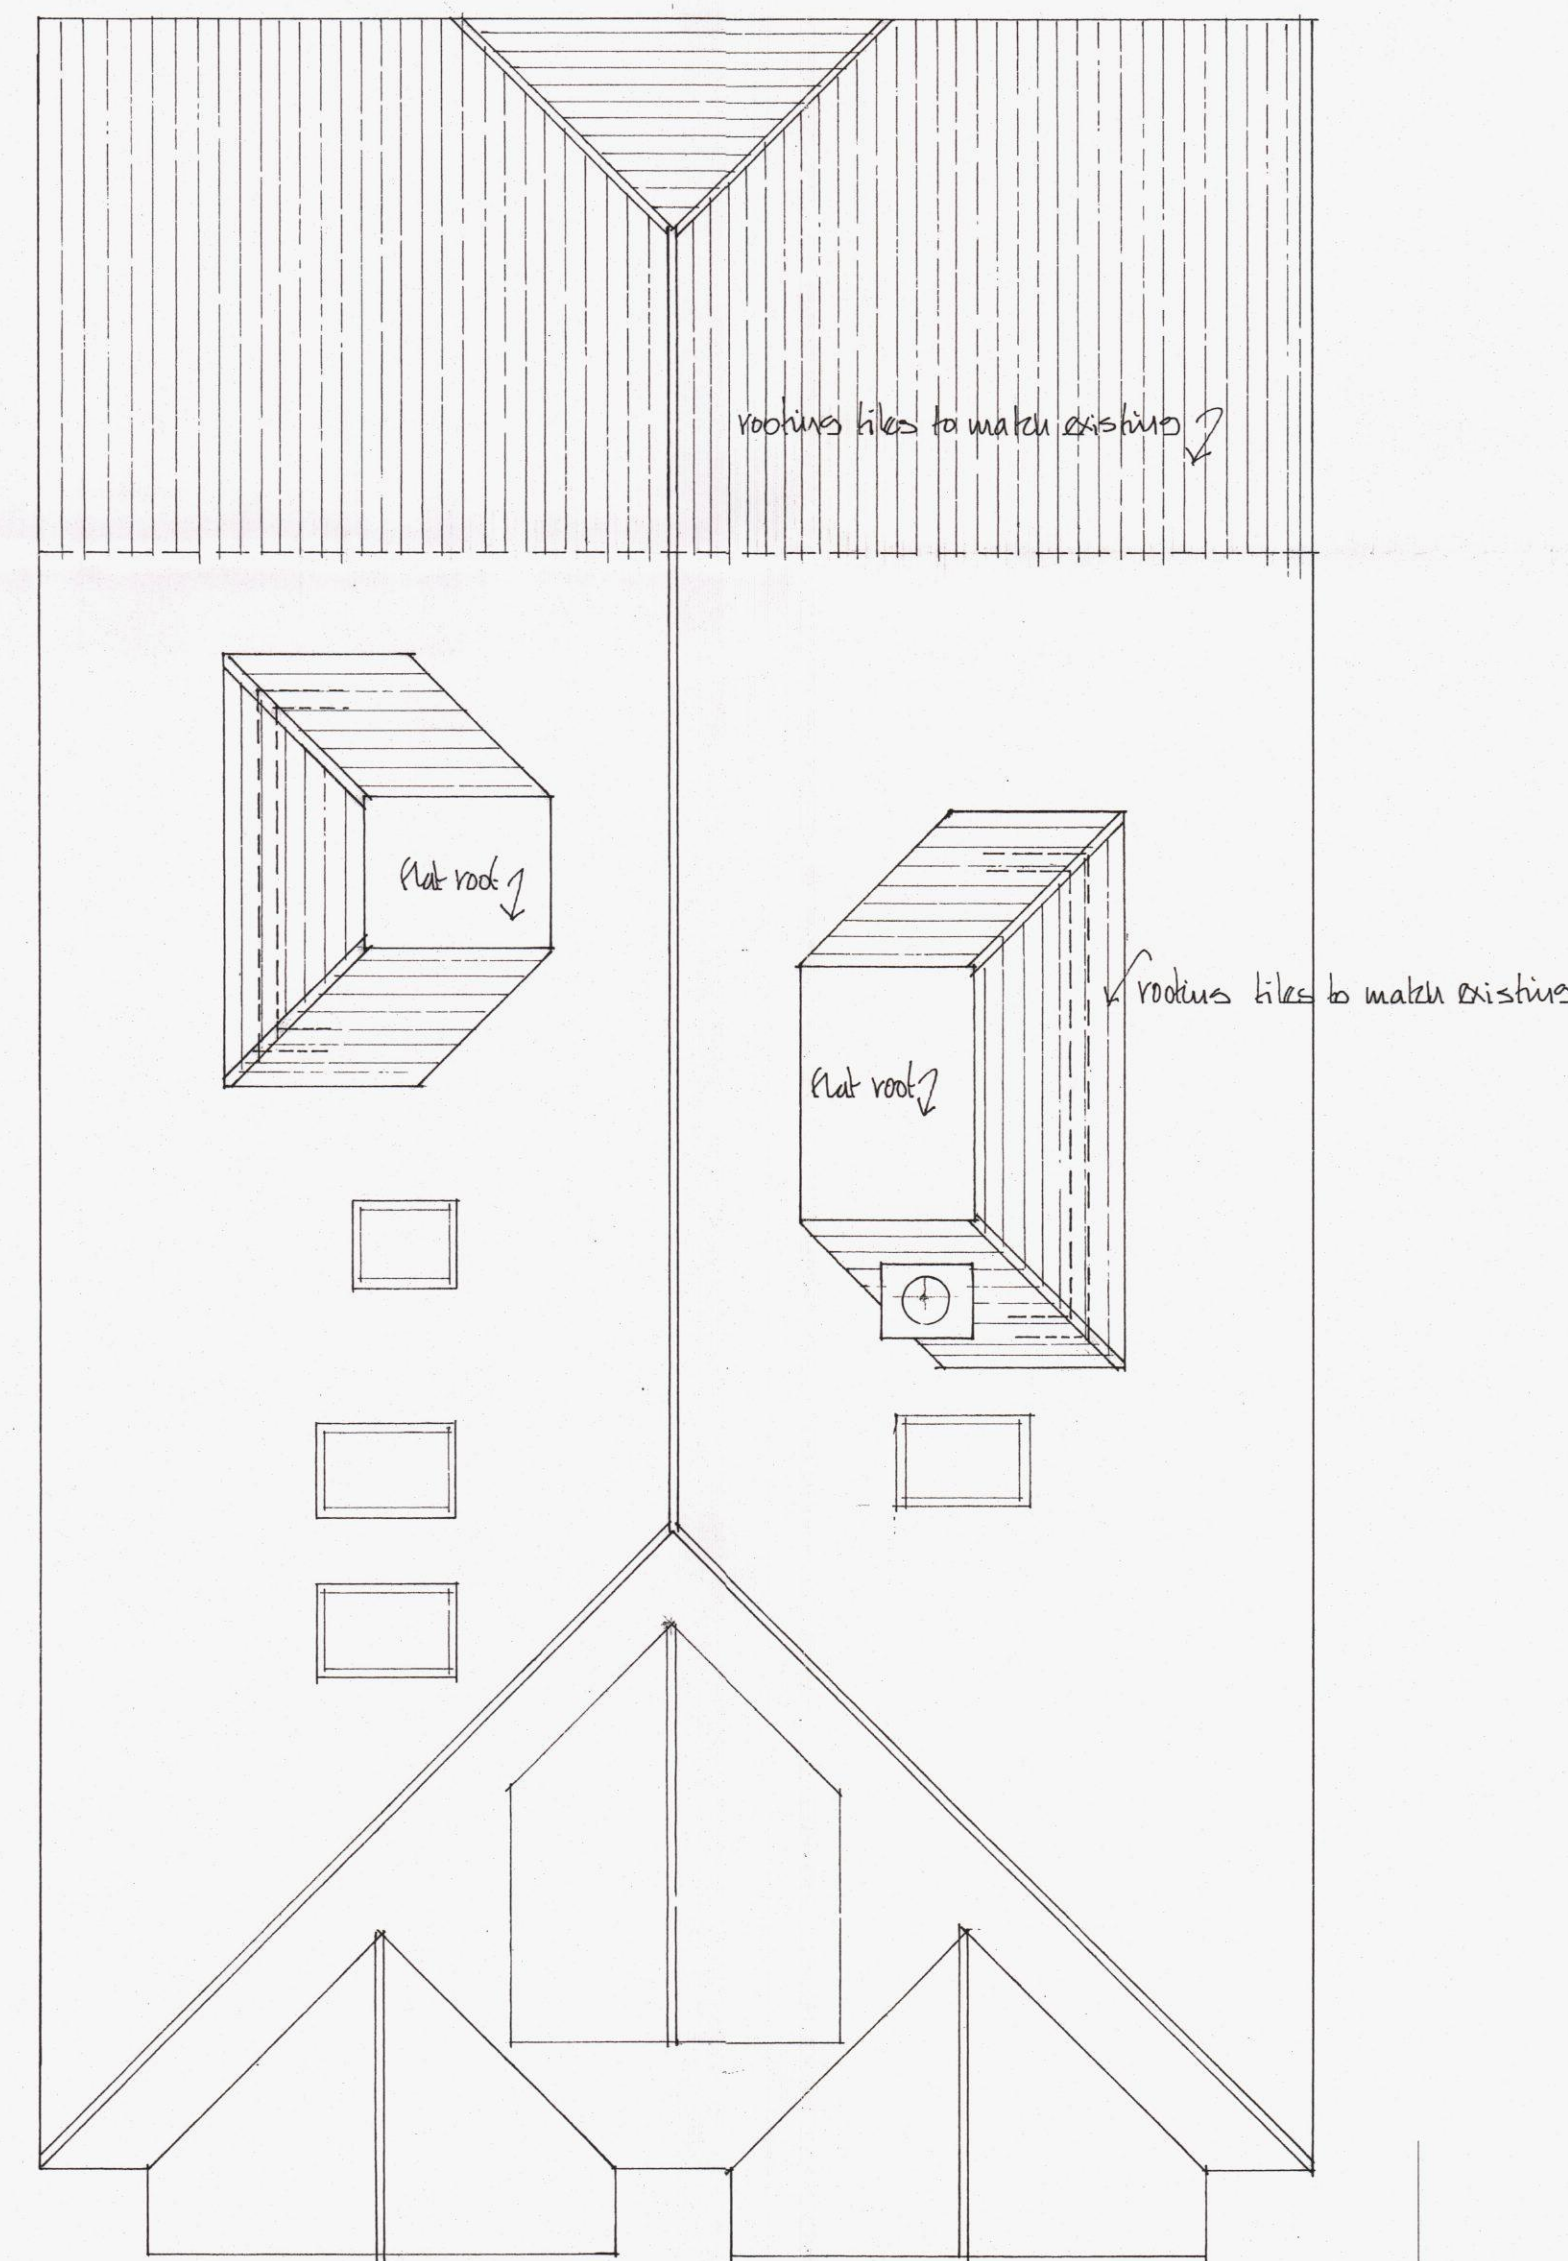

Architectural Designs
 157 Methuen Road,
 Southsea, Portsmouth, Hants. PO4 9HQ
 Telephone: 02392 362829

Project:
 Proposed rear first floor extension and
 2 no dormer windows to the side elevations
 No 86 Stokes Hill Road, Purbebrook

Title:
 Design drawings

Scale: 1:50 and 1:100

Date: February 2014

Drawing No: 1402 - 1721