


PAPERWORK		BIBLING SURVEY - LEGEND		PAPERWORK	
1	NO ANSWER	C	CHURCH	MC	MC
2	NO ANSWER	CH	CHURCH	CC	CC
3	NO ANSWER	CR	CR	CC	CC
4	NO ANSWER	CR	CR	CC	CC
Notes:
All Levels Are Related to TBM Value: 10.00m
Situating on concrete top of ramp adjacent to rear fire exit
as shown on plan.

The North point is indicative only.

All Dimensions to be Verified on Site Prior to Construction.
No Dimensions to be Scaled from this Drawing.

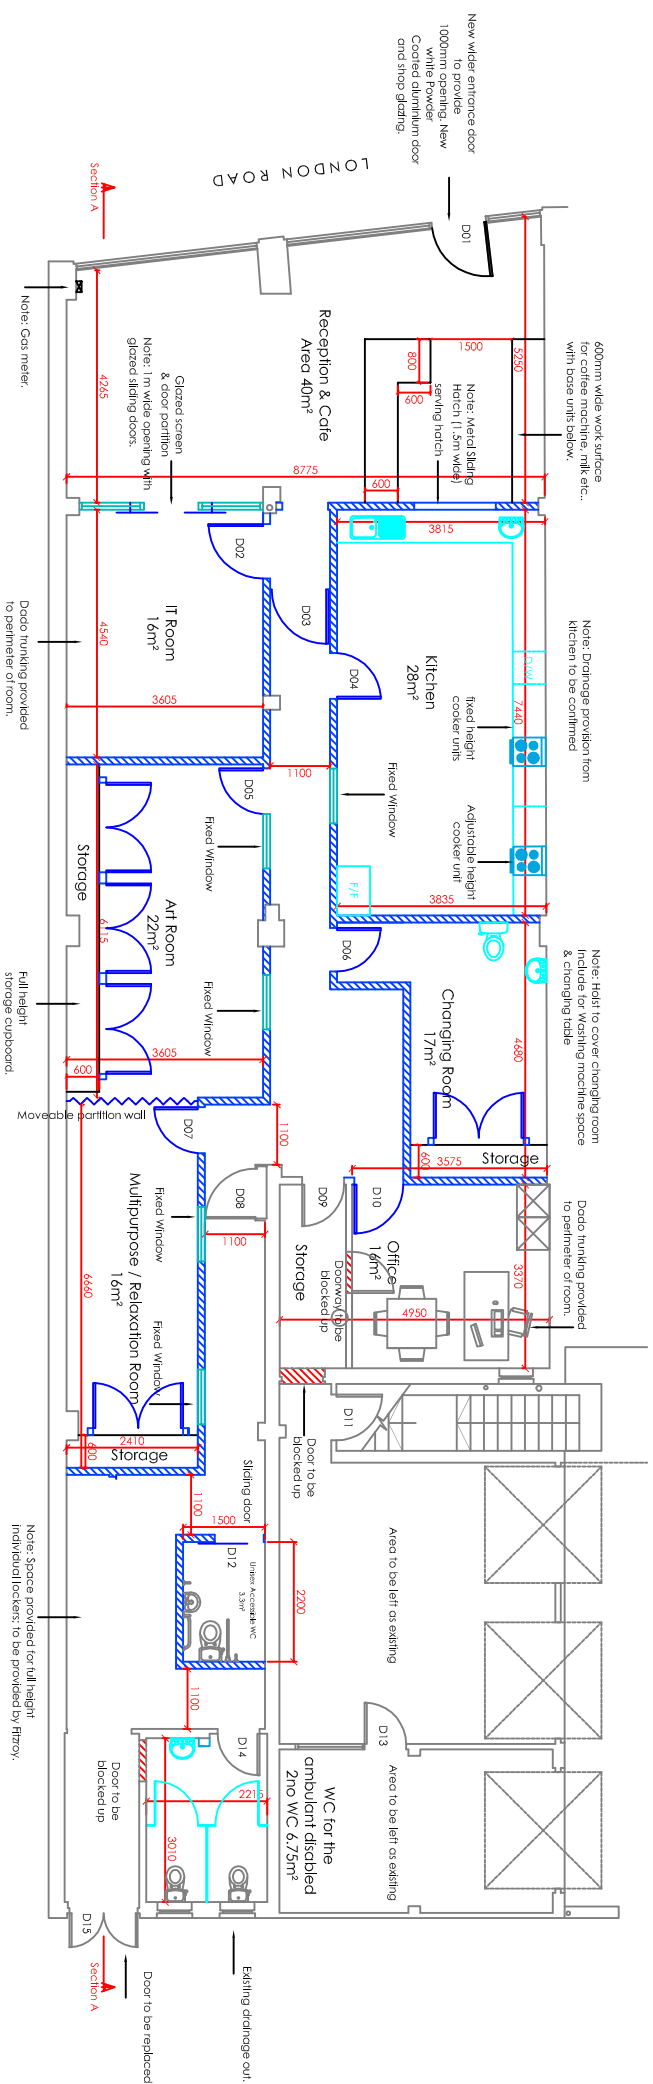

Proposed Ground Floor Plan

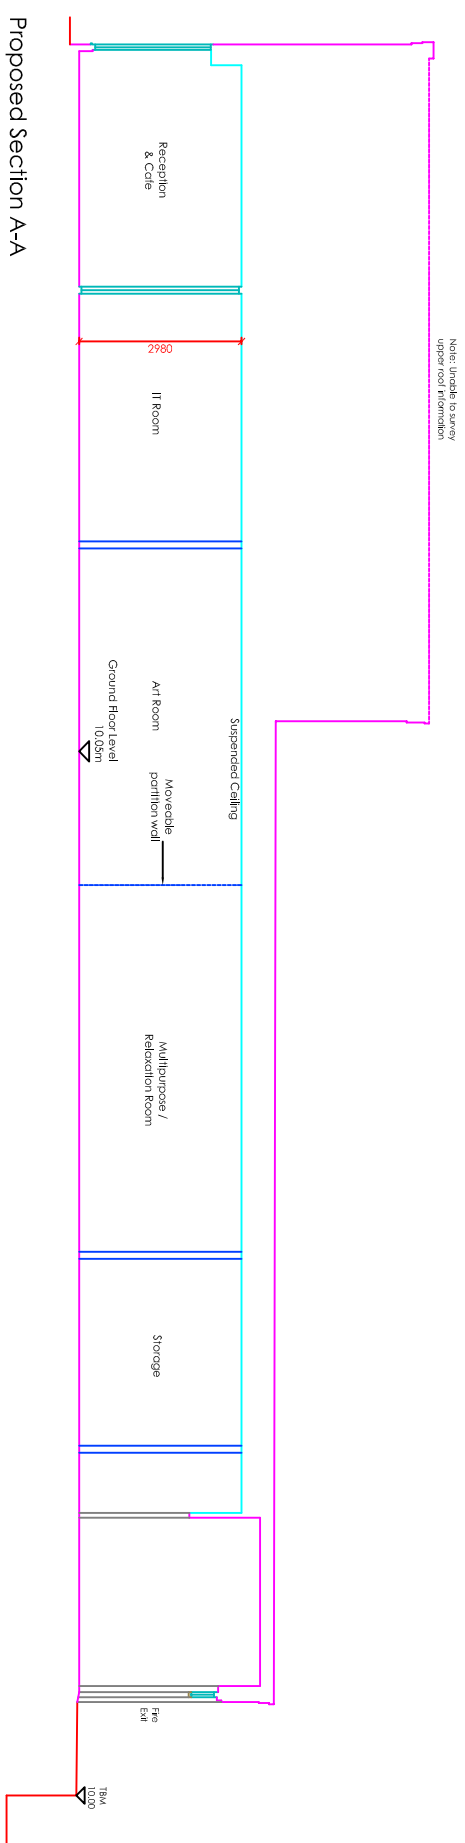

Proposed Section A-A

Datum 7.00m

Project:	
No 254 London Road Waterlooville Feasibility Option 3	
Client:	Fitzroy Fitzroy House 8 Hylton Road, Petersfield Hampshire GU32 3JY
Date: Feb 2014	Drawn: S/C
Scale: 1:100 @ A2	Checked: MM
Project No:	Drawing No:
GDS162	GDS162/1
	Revision: