


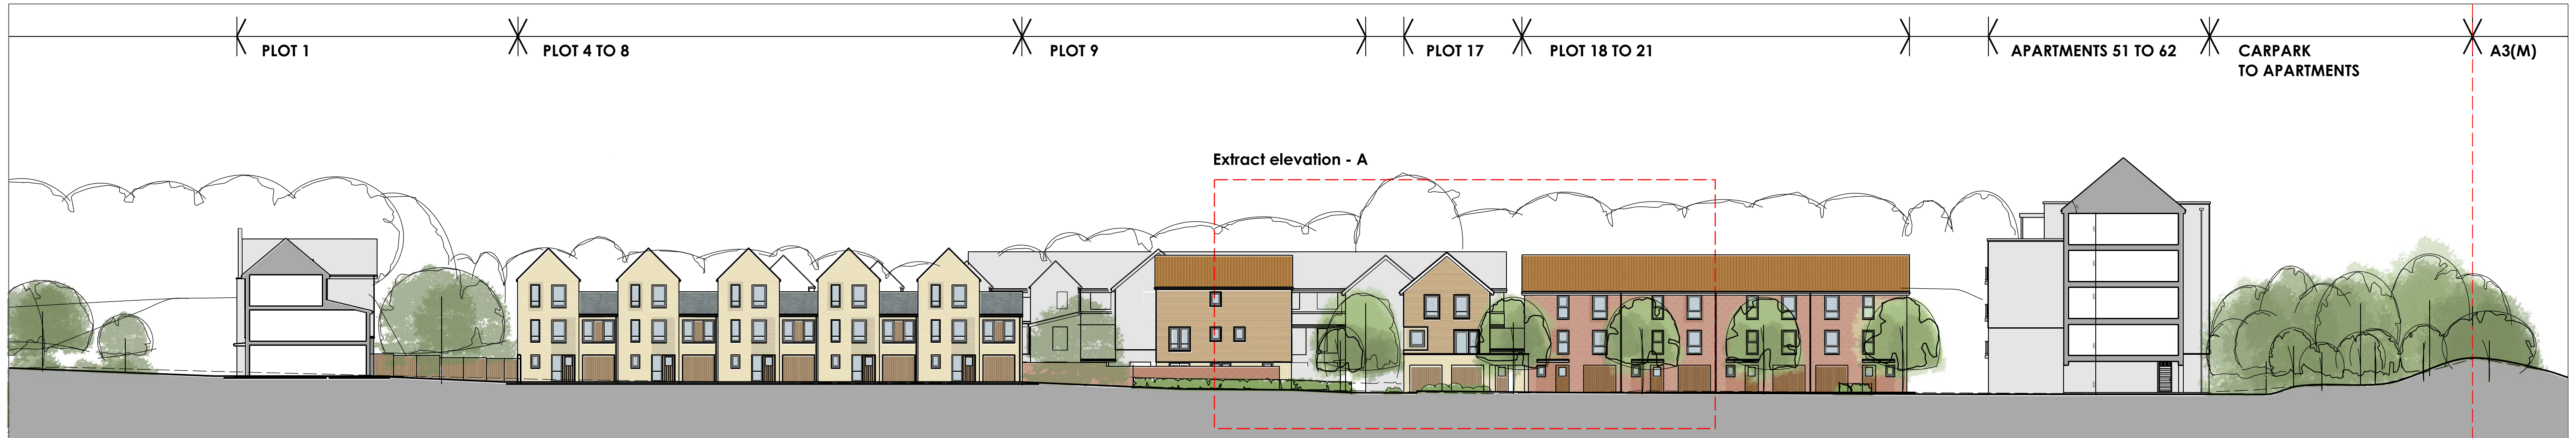

Portsdown Hill section elevation 1-1, North




site section elevation 2-2, North




Indicative sketch perspective - Portsdown Hill, View A



Extract elevation - A

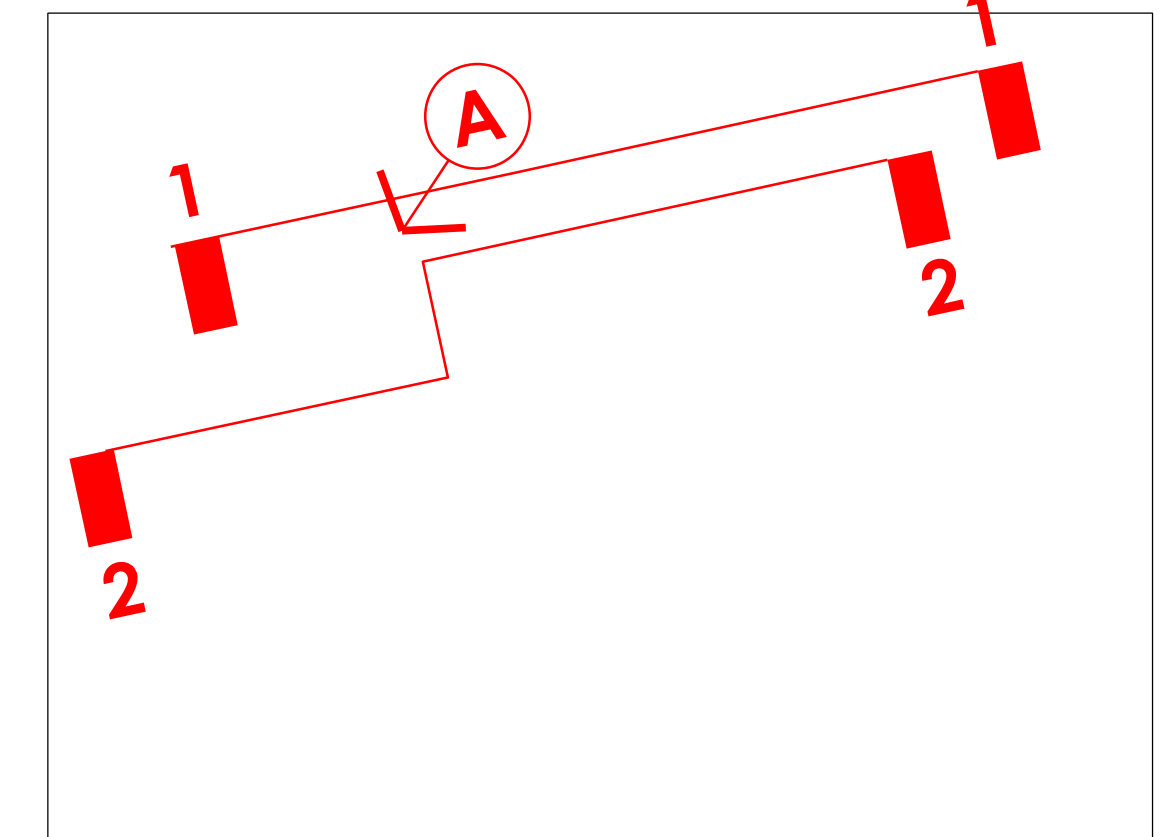

Site Plan - Key

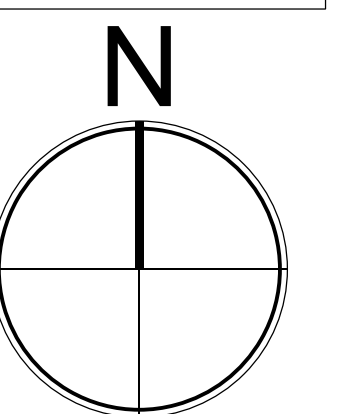

- 01 ORANGE/BROWN PLAIN CLAY TILES
- 02 TIMBER TYPE CLADDING BOARD
- 03 WHITE UPVC WINDOWS
- 04 RED MULTI FACEBRICK
- 05 DARK RED MULTI FACEBRICK DETAIL

- 06 YELLOW BUFF FACEBRICK
- 07 DARK YELLOW BUFF FACEBRICK DETAIL
- 08 TIMBER TYPE GARAGE AND FRONT DOORS

- 09 BLACK FACIA, BARGEBOARDS, GUTTERS AND DOWNPIPES
- 10 GREY GRP FLAT CANOPIES

IMPORTANT NOTE FOR USE OF THIS DRAWING: THIS DRAWING HAS BEEN PRODUCED SPECIFICALLY FOR USE ON THIS PROJECT. POPE PRIESTLEY ARCHITECTS CANNOT BE HELD RESPONSIBLE FOR RE-USE OF THIS INFORMATION BY OTHERS FOR ANY PURPOSE OTHER THAN FOR WHICH IT IS SPECIFICALLY INTENDED. THIS DRAWING REFLECTS STANDARDS AGREED FOR THIS PROJECT AND CURRENT AT THE TIME OF PRODUCTION AND WILL NOT BE UPDATED IN ACCORDANCE WITH CHANGING LEGISLATION AND/OR OTHER REQUIREMENTS.

SCALE BAR = 10m INTERVALS AT TRUE SCALE

POPE PRIESTLEY ARCHITECTS		ARCHITECTURE TOWN PLANNING URBAN DESIGN	
FERRY HOUSE, CANUTE ROAD, SOUTHAMPTON, HAMPSHIRE, SO14 3FJ. T: +44 (0)23 80335228 F: +44 (0)23 80632886 E: info@popepriestley.co.uk			
RESIDENTIAL DEVELOPMENT		STREET ELEVATION 1	
PORTSMOUTH HILL ROAD			
HAVANT			
PO9 3NA			
SCALE 1:250	DATE 25/01/13	AUTHOR MH	CHECK
PLANNING ISSUE	DRAWING NO PP1169 150-00	REVISION P2	