


Portsdown Hill section elevation 1-1, North

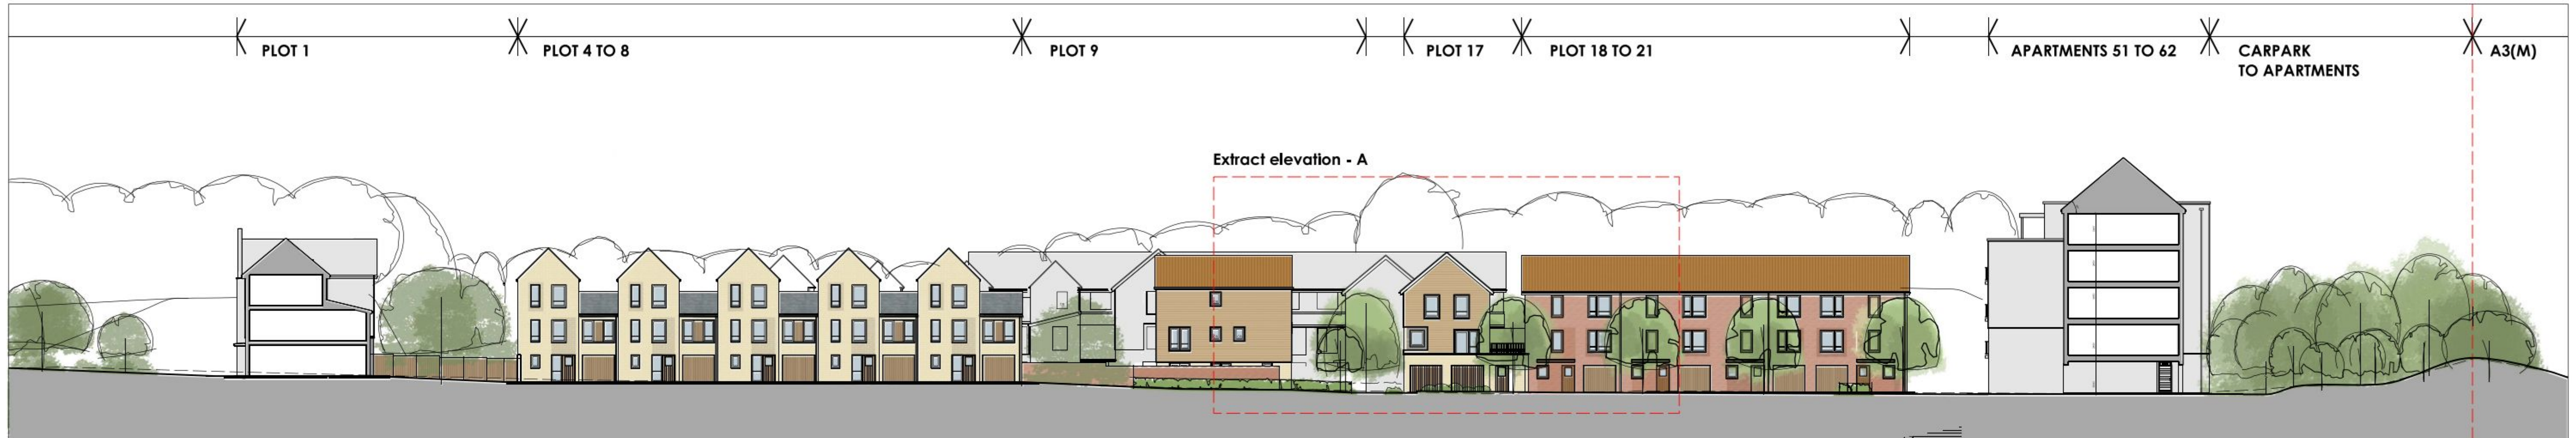

site section elevation 2-2, North




Indicative sketch perspective - Portsdown Hill, View A



Extract elevation - A



Site Plan - Key

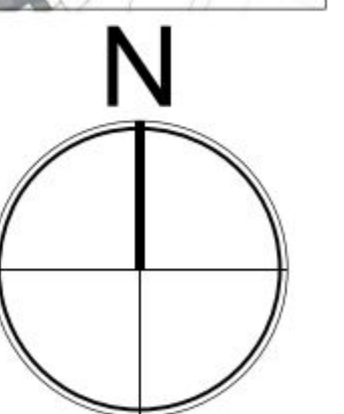

- 01 ORANGE/BROWN PLAIN CLAY TILES
- 02 TIMBER TYPE CLADDING BOARD
- 03 WHITE UPVC WINDOWS
- 04 RED MULTI FACEBRICK
- 05 DARK RED MULTI FACEBRICK DETAIL

- 06 YELLOW BUFF FACEBRICK
- 07 DARK YELLOW BUFF FACEBRICK DETAIL
- 08 TIMBER TYPE GARAGE AND FRONT DOORS

- 09 BLACK FACIA, BARGEBOARDS, GUTTERS AND DOWNPIPES
- 10 GREY GRP FLAT CANOPIES

IMPORTANT NOTE FOR USE OF THIS DRAWING: THIS DRAWING HAS BEEN PRODUCED SPECIFICALLY FOR USE ON THIS PROJECT. POPE PRIESTLEY ARCHITECTS CANNOT BE HELD RESPONSIBLE FOR REUSE OF THIS INFORMATION BY OTHERS FOR ANY PURPOSE OTHER THAN FOR WHICH IT IS SPECIFICALLY INTENDED. THE DRAWING REFLECTS STANDARDS AGREED FOR THIS PROJECT AND CURRENT AT THE TIME OF PRODUCTION AND WILL NOT BE UPDATED IN ACCORDANCE WITH CHANGING LEGISLATION AND/OR OTHER REQUIREMENTS.

SCALE BAR = 10m (VERTICALS AT TRUE SCALE)

POPE PRIESTLEY ARCHITECTS ARCHITECTURE TOWN PLANNING URBAN DESIGN FERRY HOUSE, CANUTE ROAD, SOUTHAMPTON, HAMPSHIRE, SO14 3FJ. T: +44 (0)23 80332288 F: +44 (0)23 80632886 E: info@popepriestley.co.uk			
PLANNING ISSUE RESIDENTIAL DEVELOPMENT PORTSMOUTH HILL ROAD HAVANT PO9 3NA		STREET ELEVATION 1	
SCALE 1:250 DATE 25/01/13 AUTHOR MH CHECK	DRAWING NO PP1169 150-00		SHEET P1