


100mm NATURAL SCALE


SIZE – A3



EXISTING FRONT ELEVATION

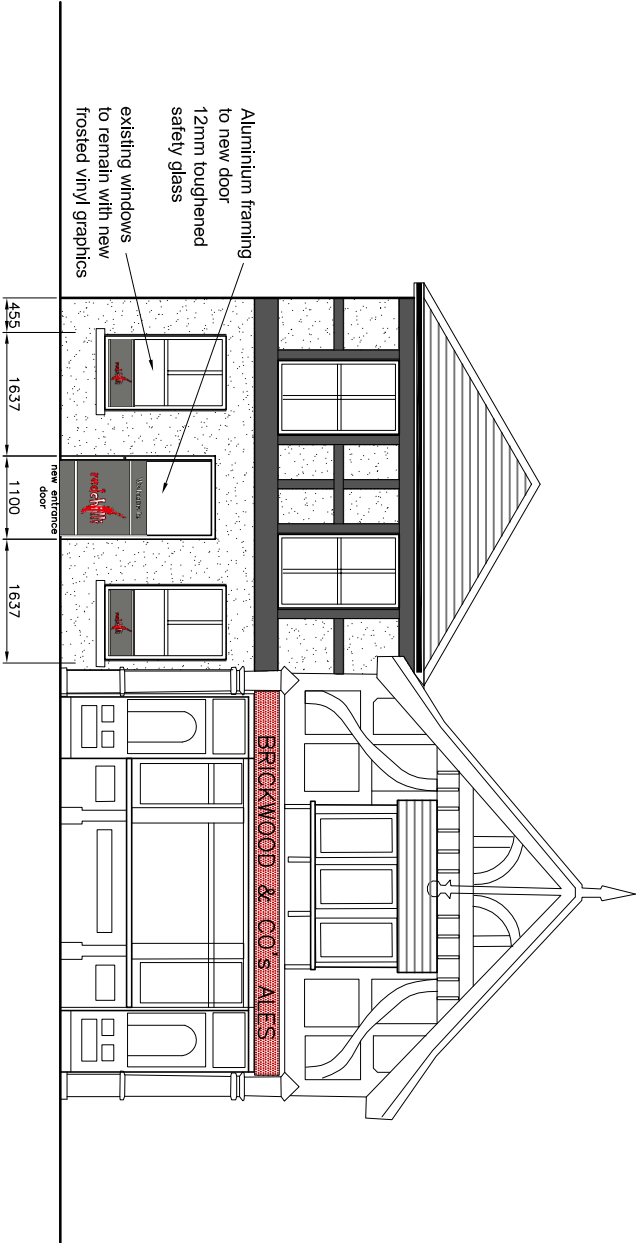

PROPOSED FRONT ELEVATION Scale 1:100

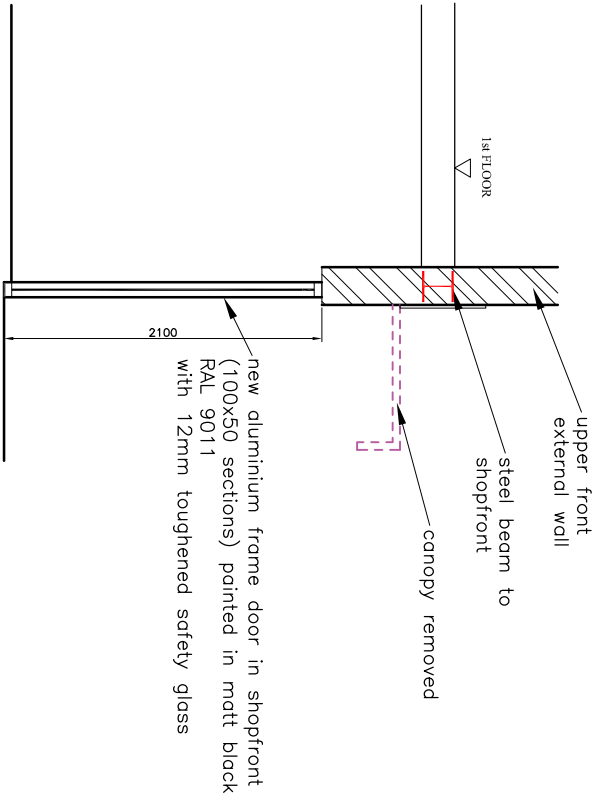

SECTION THROUGH SHOPFRONT 1:50

Location	Project			
51 NORTH STREET HAVANT PO9 1PP	NEW SHOP FRONT			
		Contrast Interiors Ltd, 114 Wanstead lane, Essex IG1 3SF T : 020 8518 4551 F: 0203-174-0060 info@contrast-interiors.co.uk www.contrast-interiors.co.uk Registered in England No. 5835126 Office Address : Unit 2k, Kemp Road , Chadwell Heath Industrial Park , Dagenham, Essex RM8 1SL		
Drawing Title	PLANNING	Scale : 1:100 @ A3	Date : AUG 2013	
EXISTING & PROPOSED SHOPFRONT	Drawing number	SE/51NS/04	Rev D	