
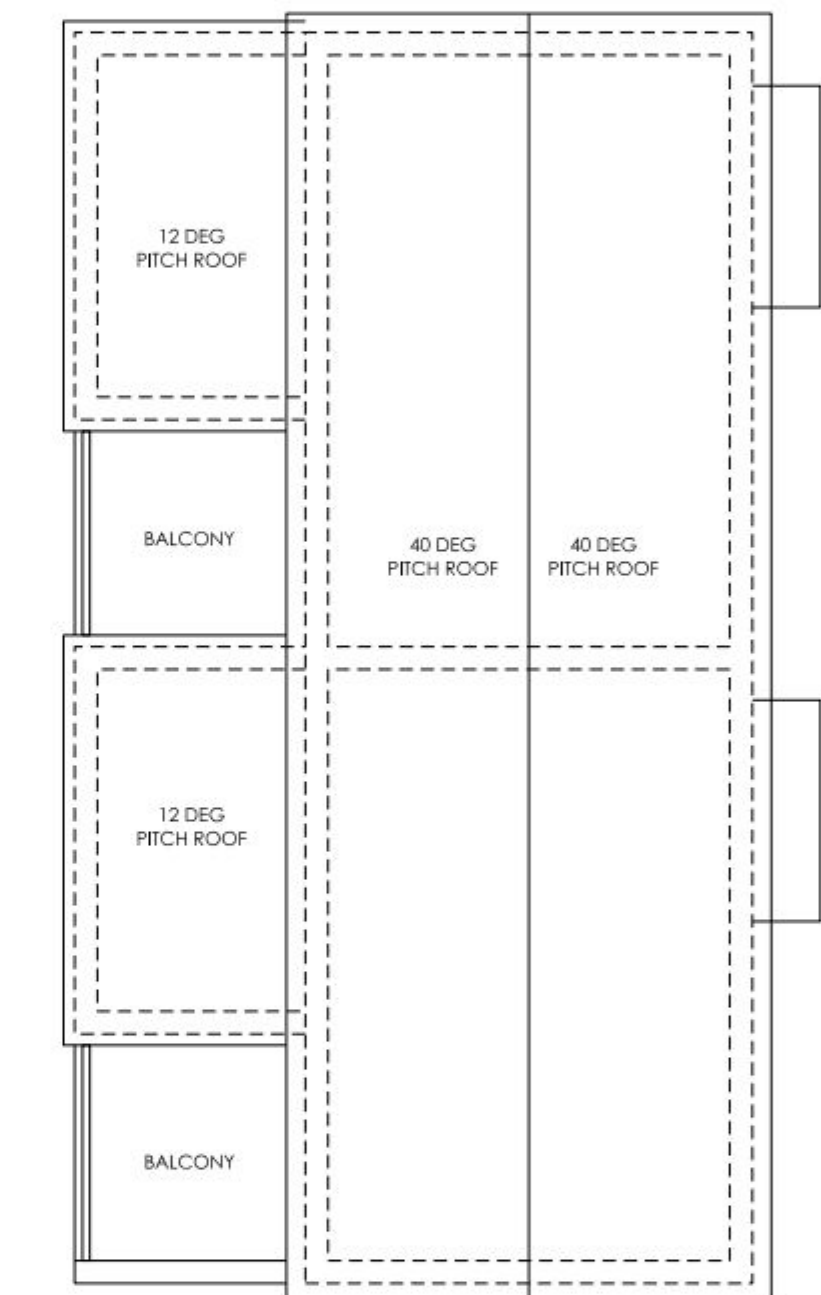
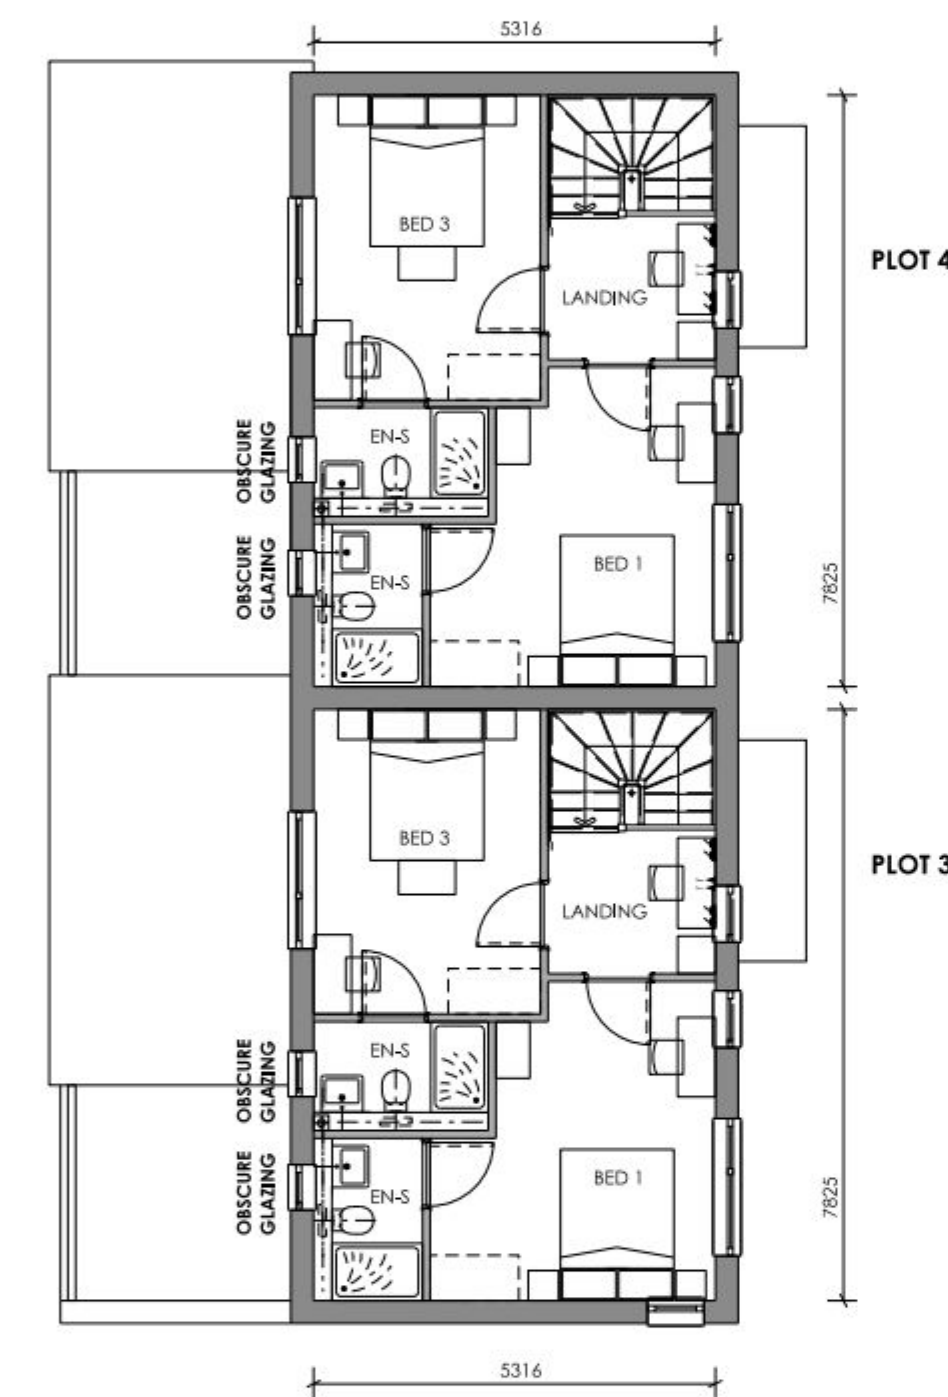
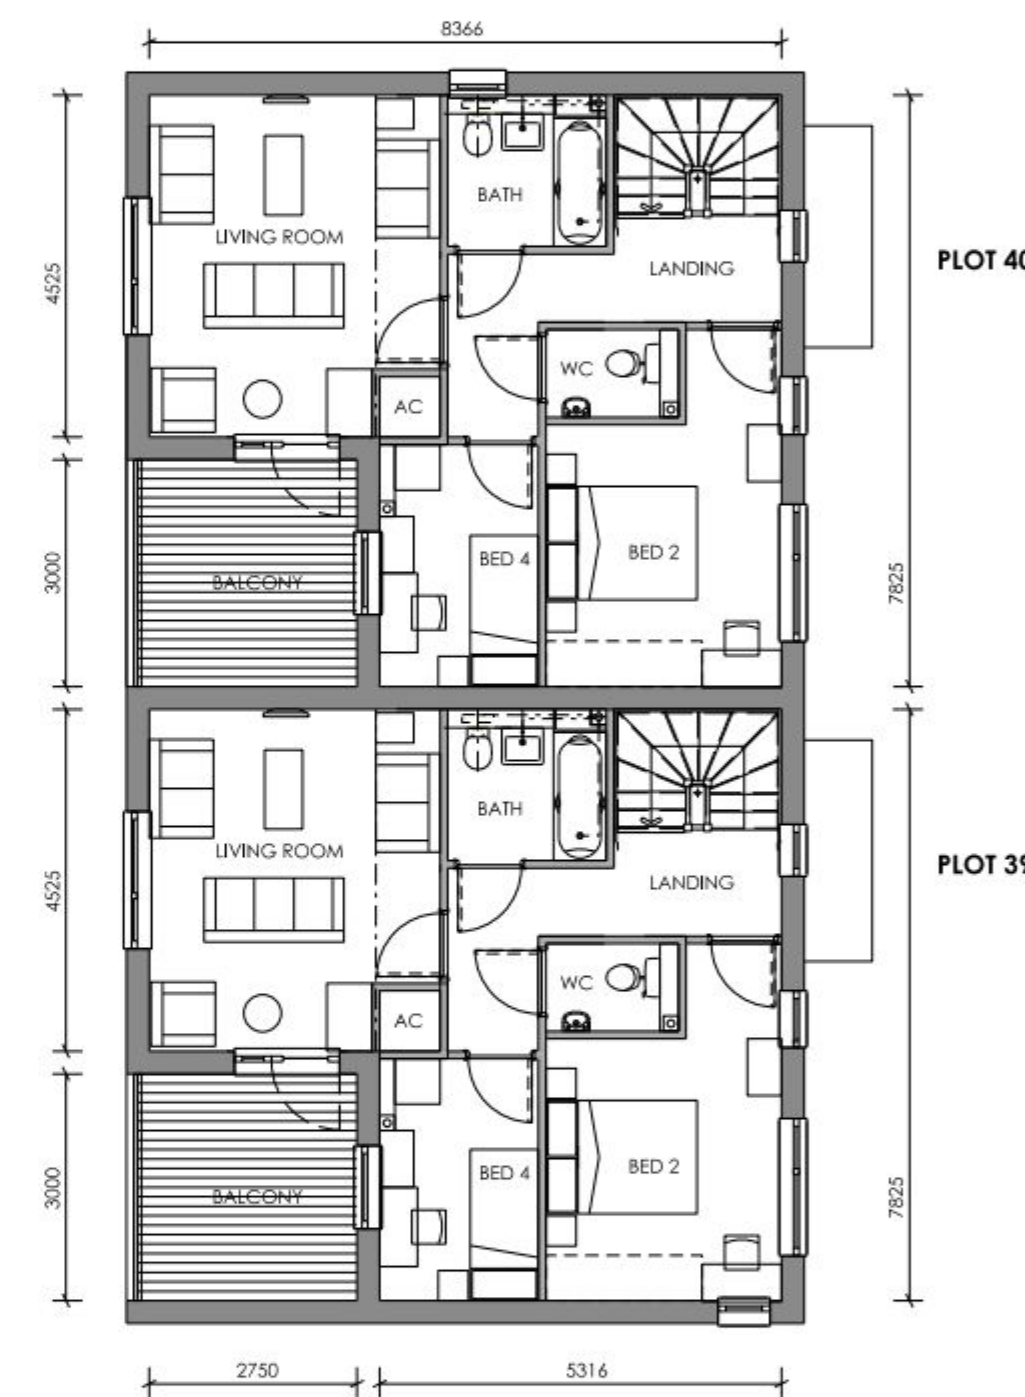
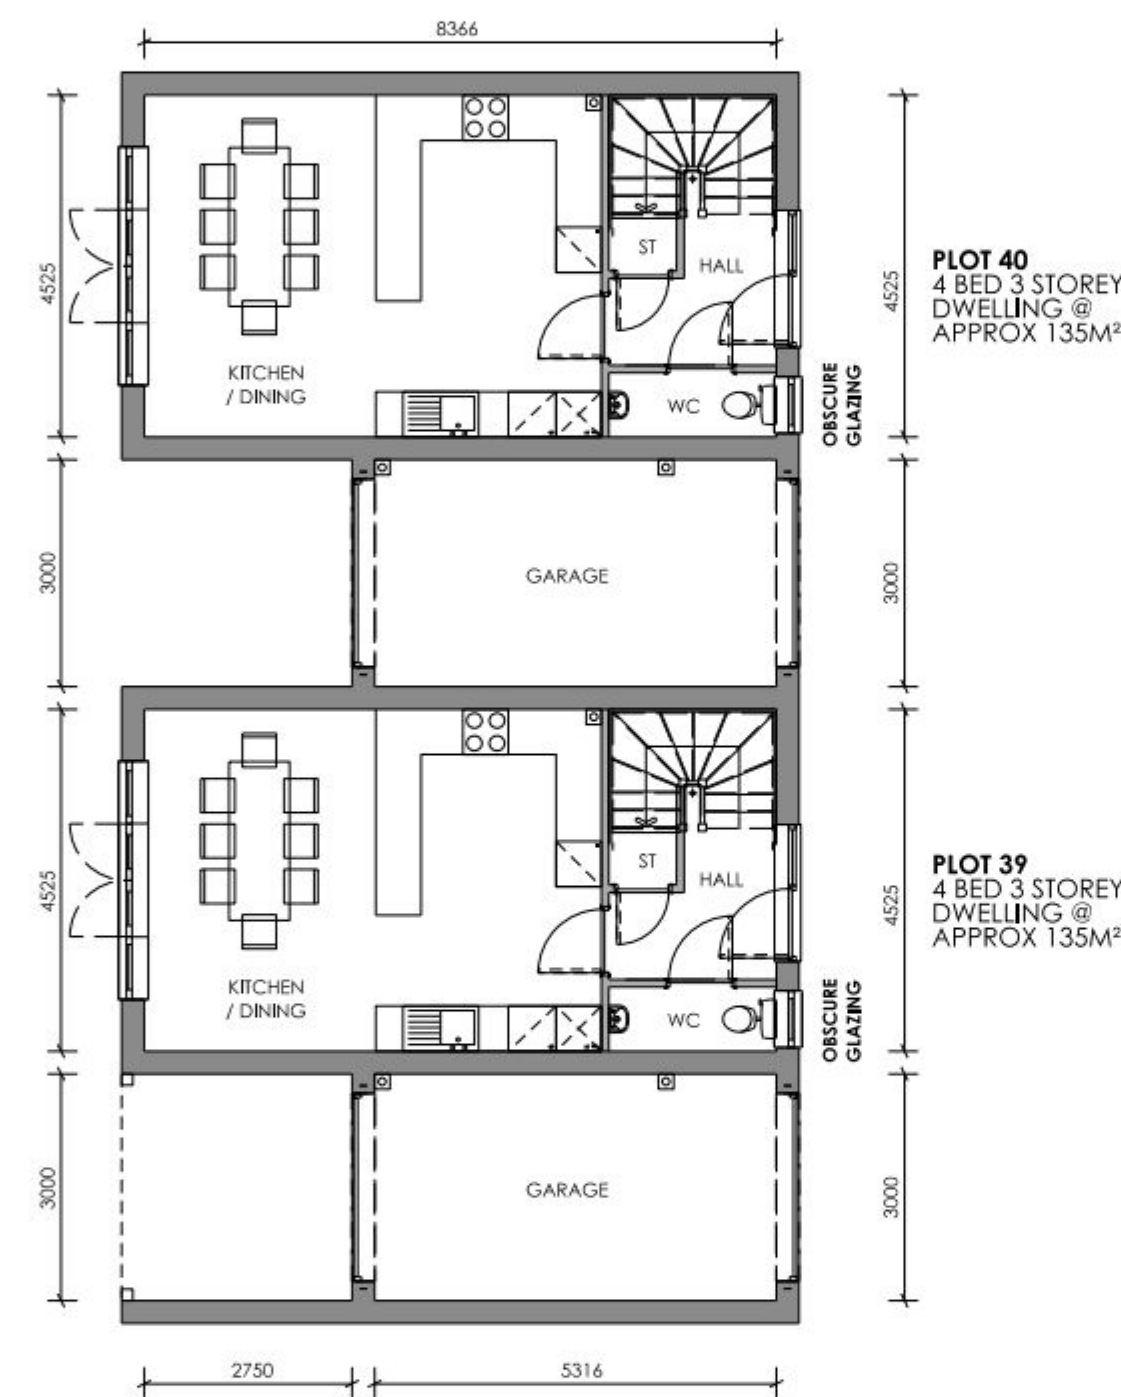
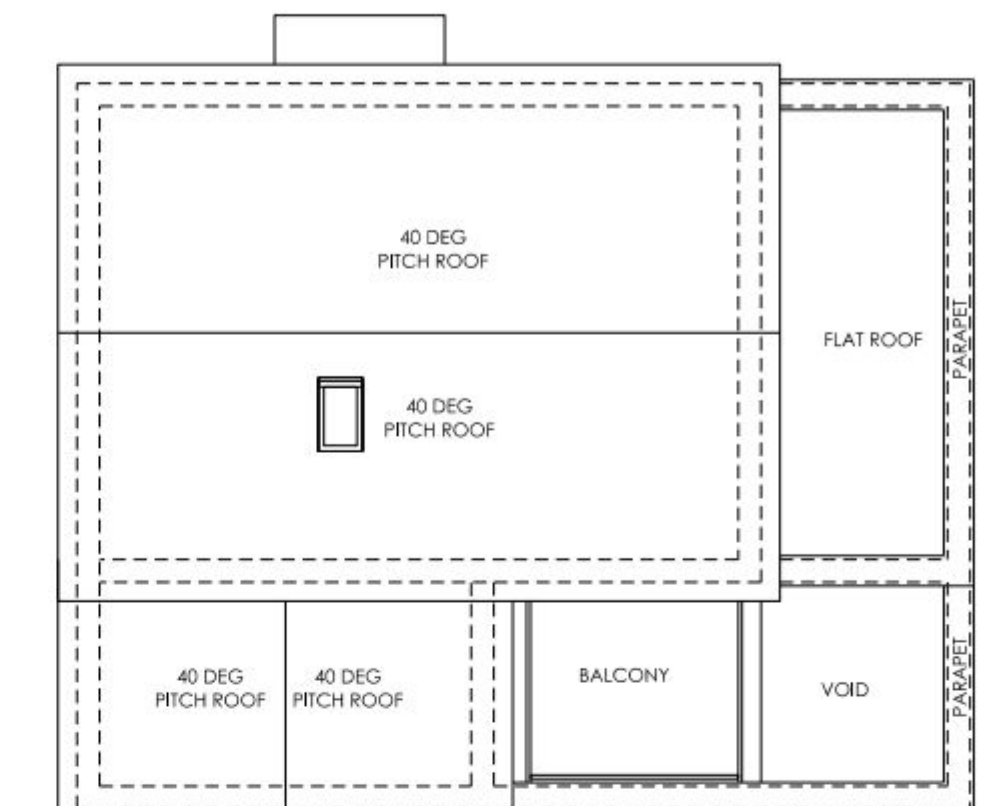
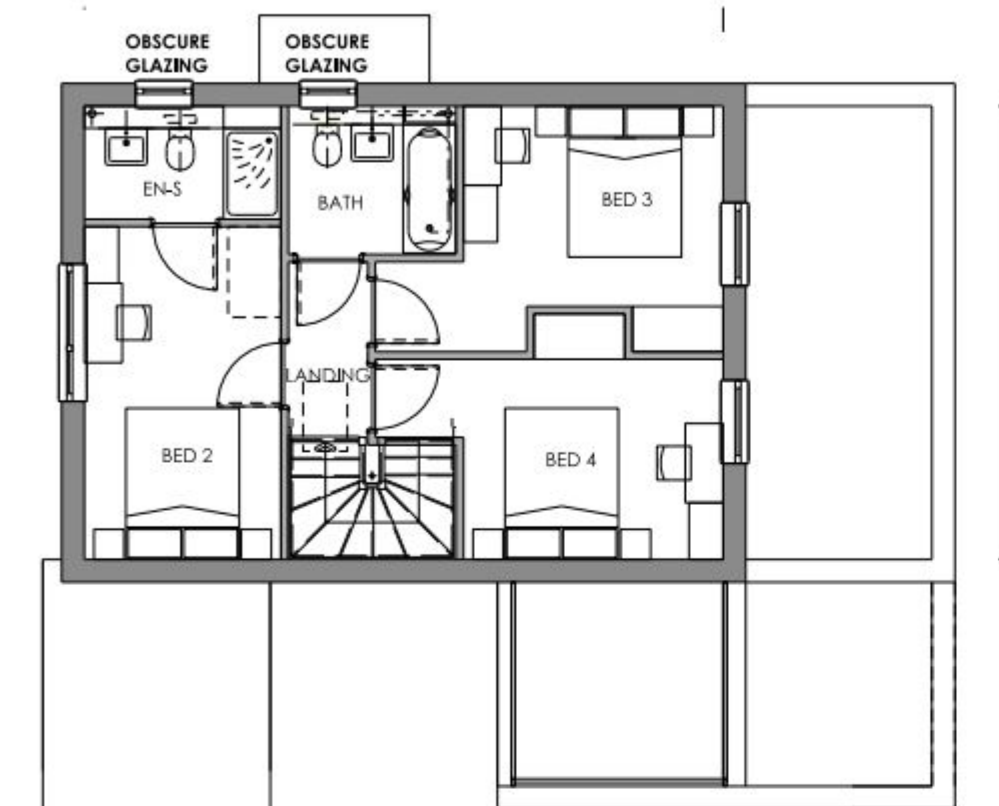
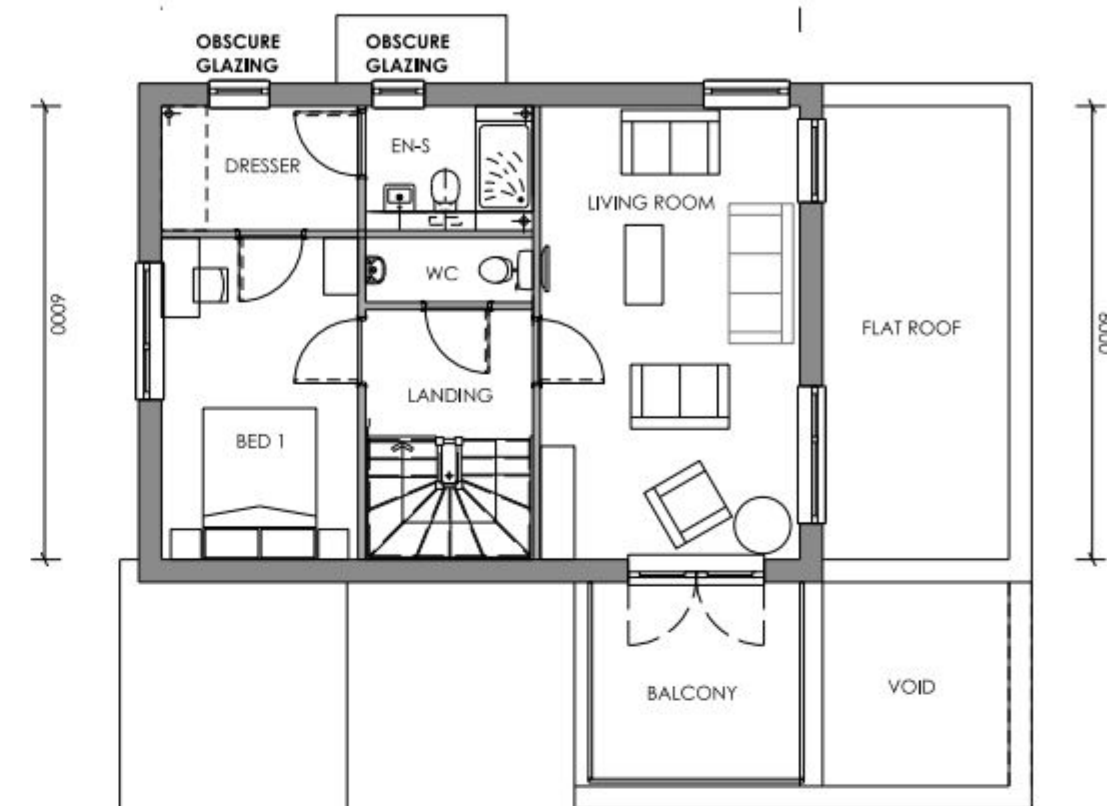


SUPERSEDED

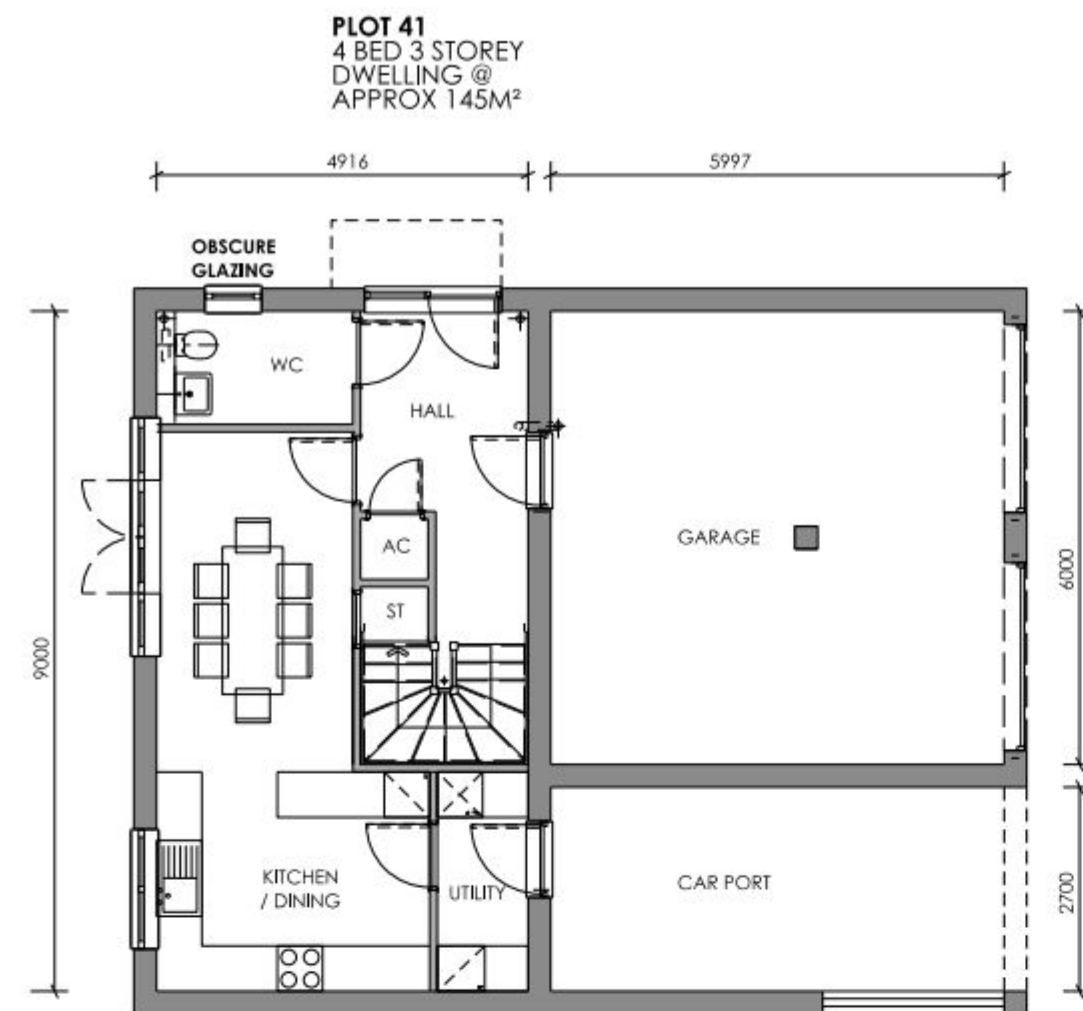

GROUND FLOOR PLAN
1:100 SCALE @ A1

FIRST FLOOR PLAN

SECOND FLOOR PLAN

ROOF PLAN



IMPORTANT NOTE FOR USE OF THIS DRAWING: THIS DRAWING HAS BEEN PRODUCED SPECIFICALLY FOR USE ON THIS PROJECT. POPE PRIESTLEY ARCHITECTS CANNOT BE HELD RESPONSIBLE FOR REUSE OF THIS INFORMATION BY OTHERS FOR ANY PURPOSE OTHER THAN FOR WHICH IT IS SPECIFICALLY INTENDED. THIS DRAWING REFLECTS STANDARDS AGREED FOR THIS PROJECT AND CURRENT AT THE TIME OF PRODUCTION AND WILL NOT BE UPDATED IN ACCORDANCE WITH CHANGING LEGISLATION AND/OR OTHER REQUIREMENTS.

SCALE BAR = 10mm REPRESENTS 1m

PLANNING ISSUE

POPE PRIESTLEY ARCHITECTS				
ARCHITECTURE TOWN PLANNING URBAN DESIGN				
FERRY HOUSE, CANUTE ROAD, SOUTHAMPTON, HAMPSHIRE, SO14 3PJ. T: +44 (0)23 80332288 F: +44 (0)23 80632886 E: info@popepriestley.co.uk				
CONTRACTORS MUST CHECK ALL DIMENSIONS ON SITE. ON THE BUILDING WORKING ARE TO BE MONITORED FROM ARCHITECTS MUST BE REPORTED TO THE ARCHITECT BEFORE PROCEEDING. DRAWINGS AND PREPARED IN ACCORDANCE WITH THE BUILDING REGULATIONS. DIMENSIONS GIVEN IN THIS DRAWING ARE TO BE USED FOR THE BUILDING. THE DRAWING IS NOT TO BE USED FOR ANY OTHER PURPOSE.				
RESIDENTIAL DEVELOPMENT PORTSDOWN HILL ROAD HAVANT PO9 3NA		BLOCK K HOUSES PLOTS 39 - 41 PLANS		
SCALE 1:100	DATE JAN 2012	AUTHOR -	CHECK -	DRAWING NO PP1169/ 129-00
				REVISION P1