




FRONT ELEVATION

- upvc windows
- clay facing brickwork
- lead covered porch roof
- timber front door & fanlight

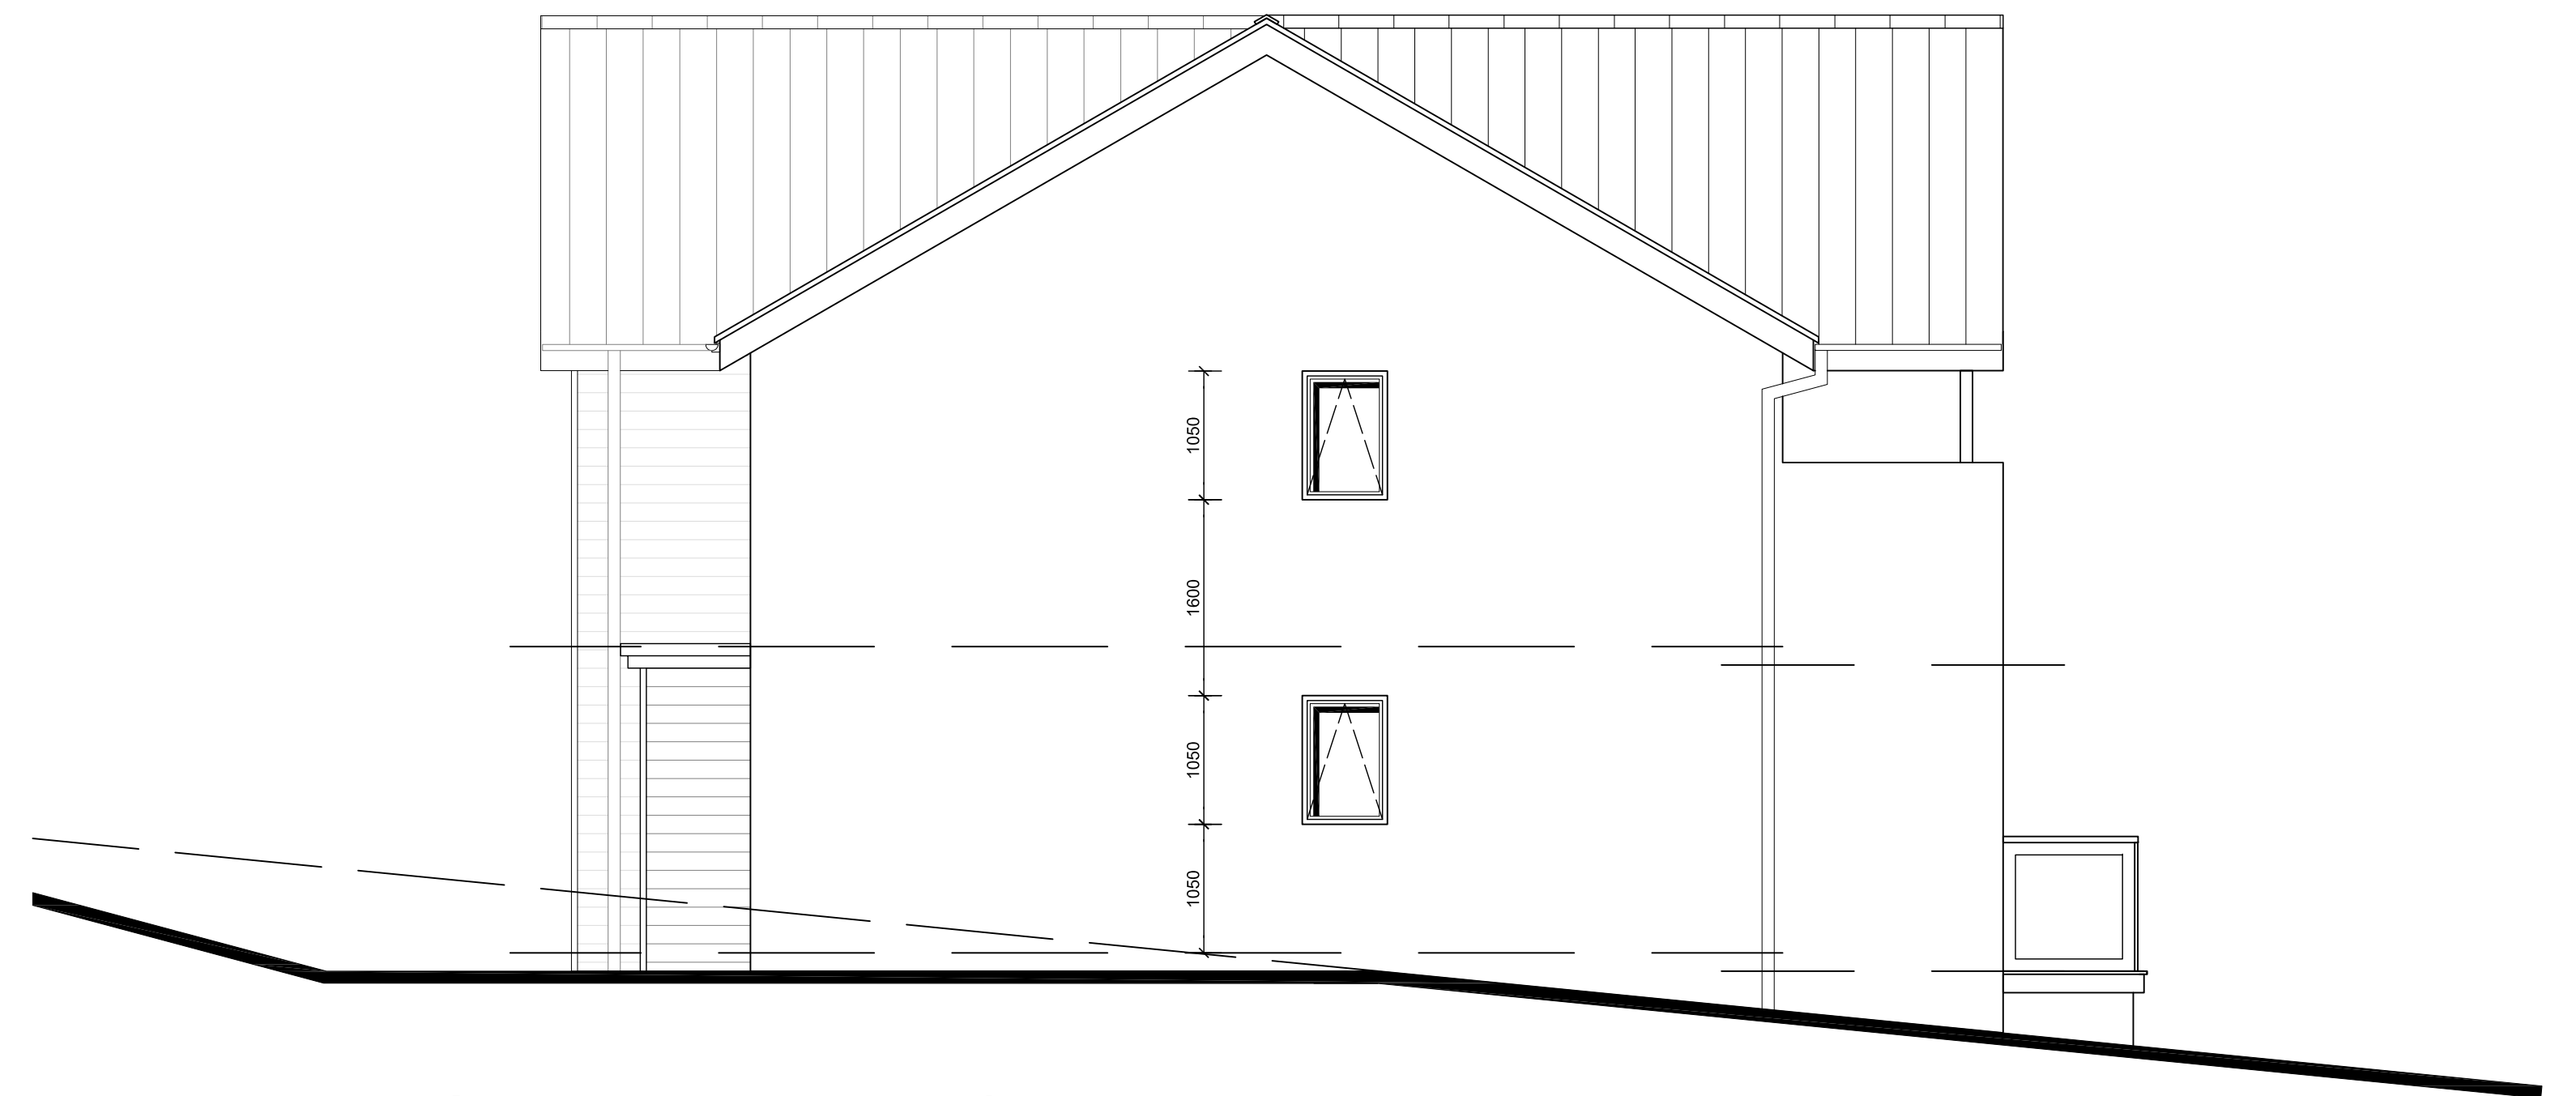


SIDE ELEVATION




REAR ELEVATION

- angular ridge tiles
- concrete interlocking tiles
- steel gable frame, columns & balcony frame
- upvc rainwater goods
- upvc eaves & verge
- artificial timber weatherboarding
- sliding folding powder coated aluminium doors
- timber balcony decking & joists
- glass balustrading with stainless steel posts & handrail
- timber veranda decking & joists

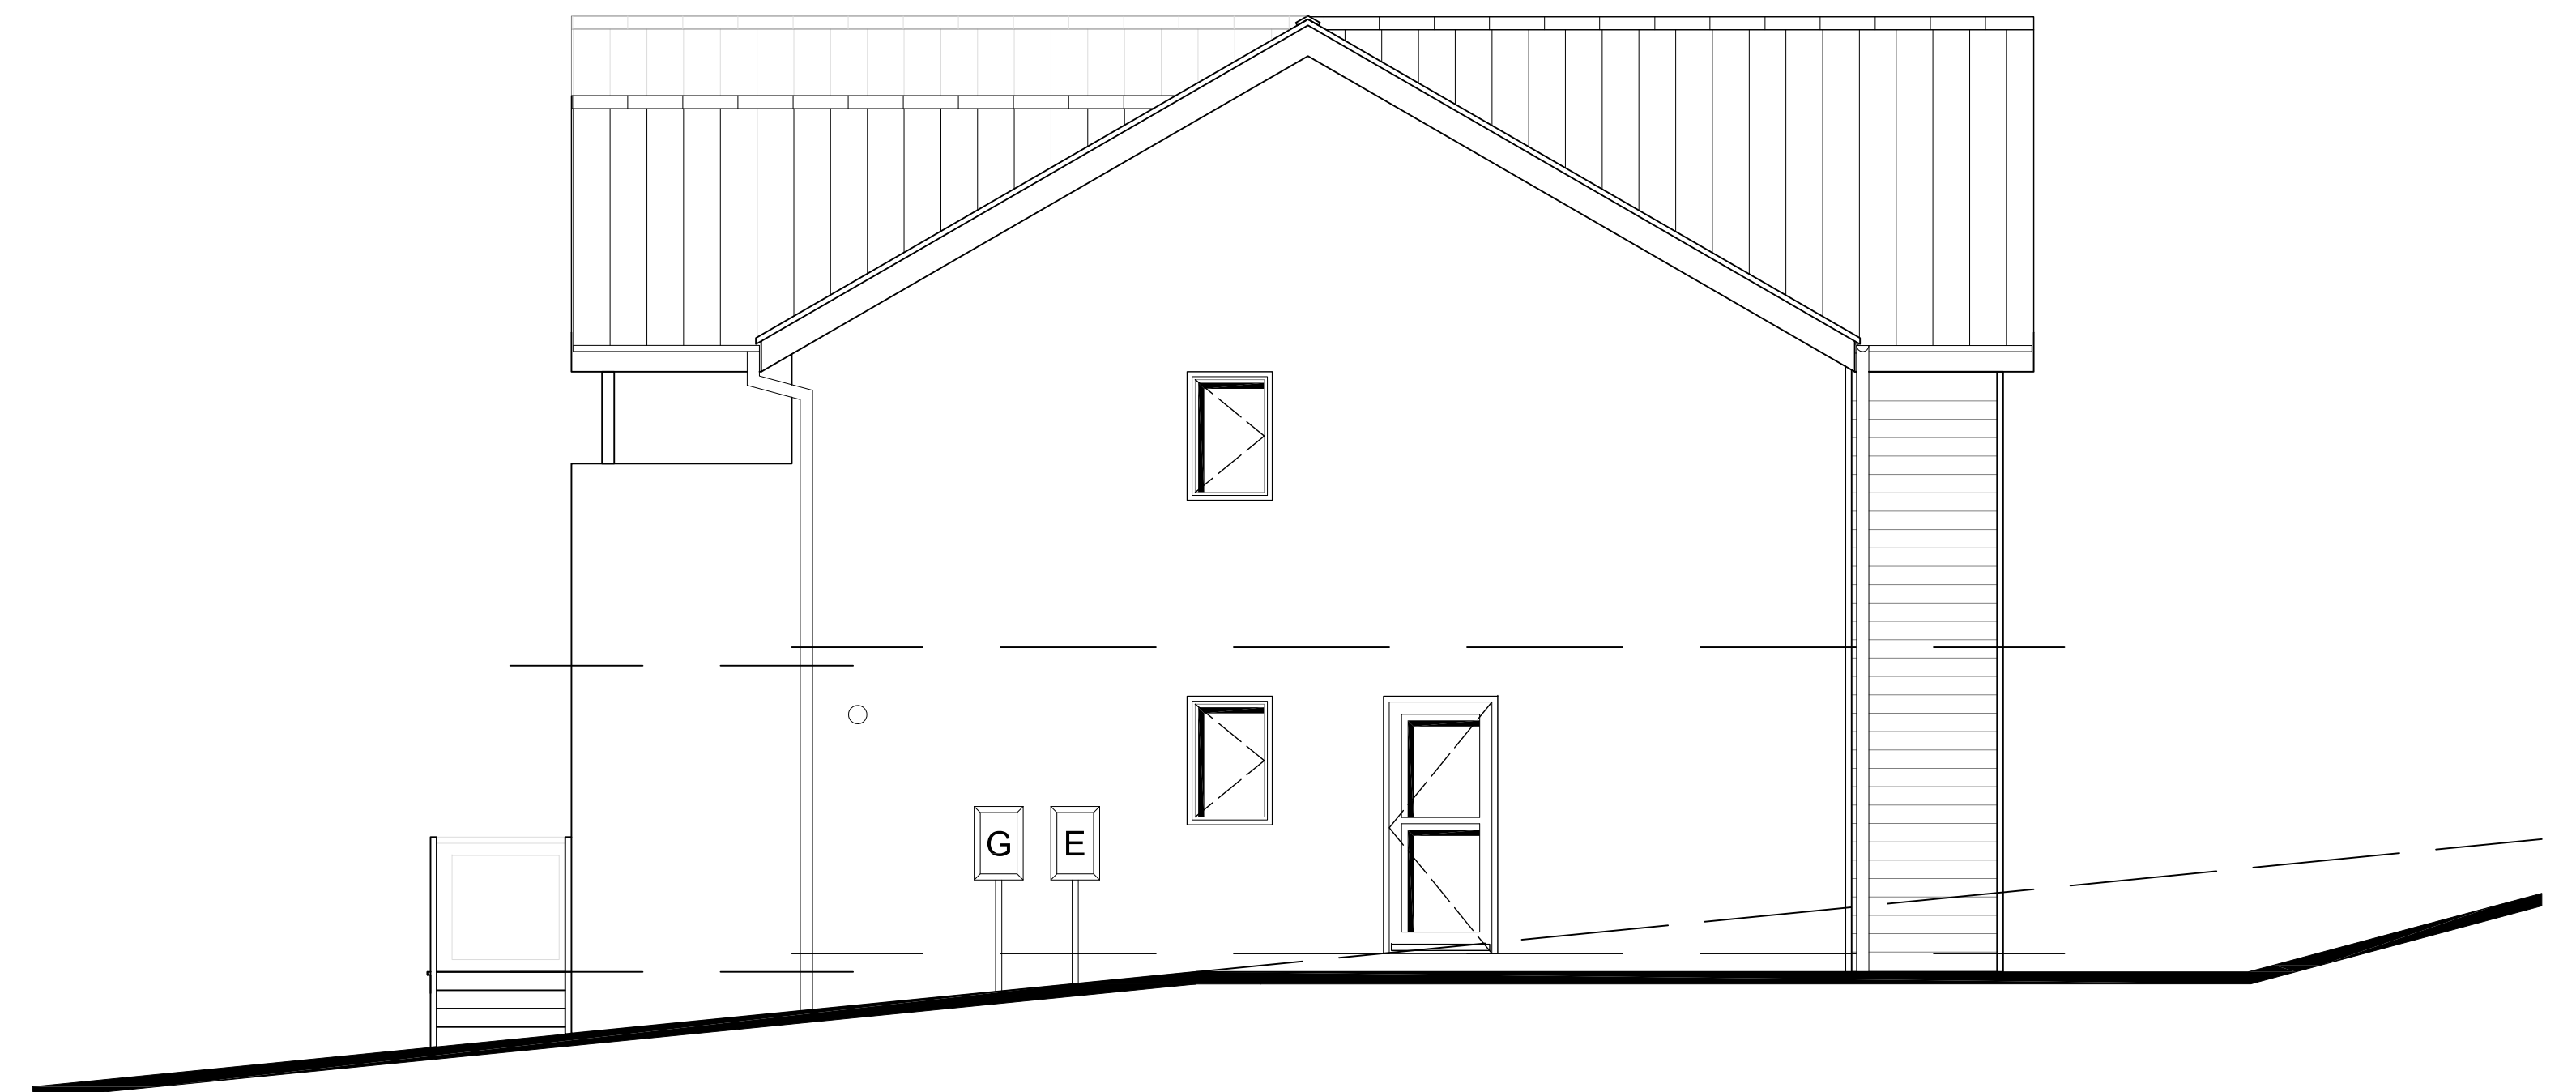

SIDE ELEVATION

SCALE BAR

 

REVISION	DATE	COMMENTS	AUTHOR / CHECKED
 architecture urbanism safety			TITLE HOUSE H577 (PORTSDOWN) REAR ASPECT
DETAIL PLANNING 2 of 2			
DATE FEB 2014		SCALE 1:50 @ A1 1:100 @ A3	
DRAWING NO. 10774 - P.01.31		REV. —	AUTHOR / CHECKED AC/PP
DRAWING-STATUS PLANNING			